
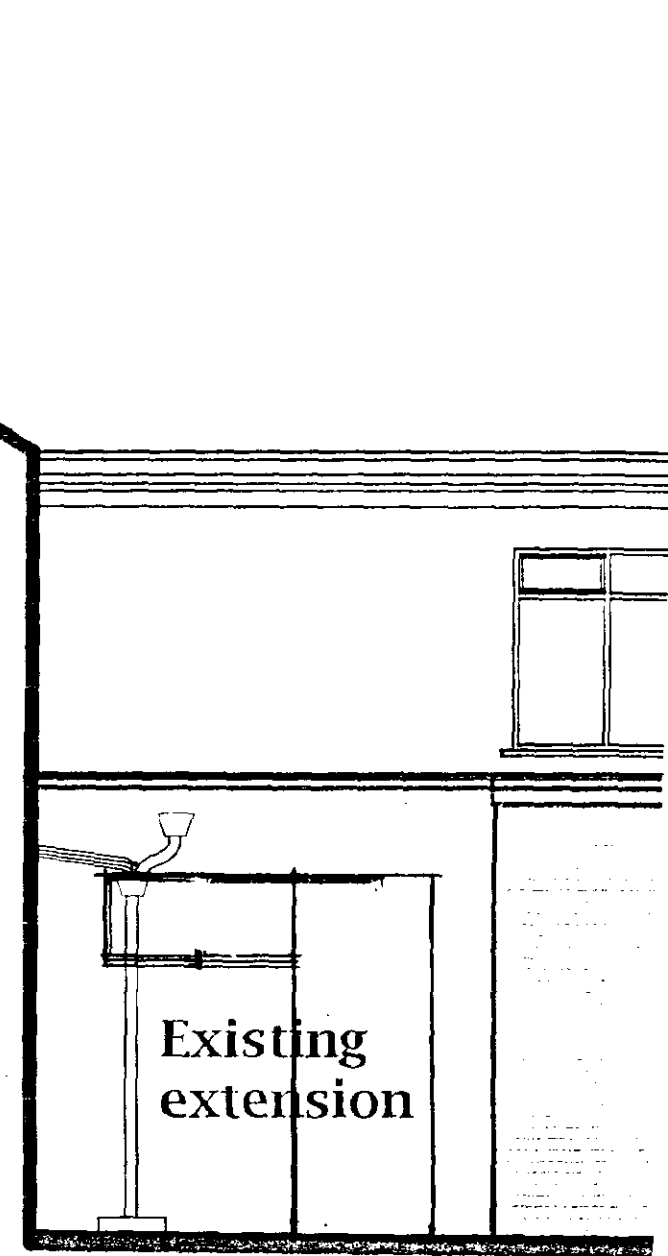


N

Site


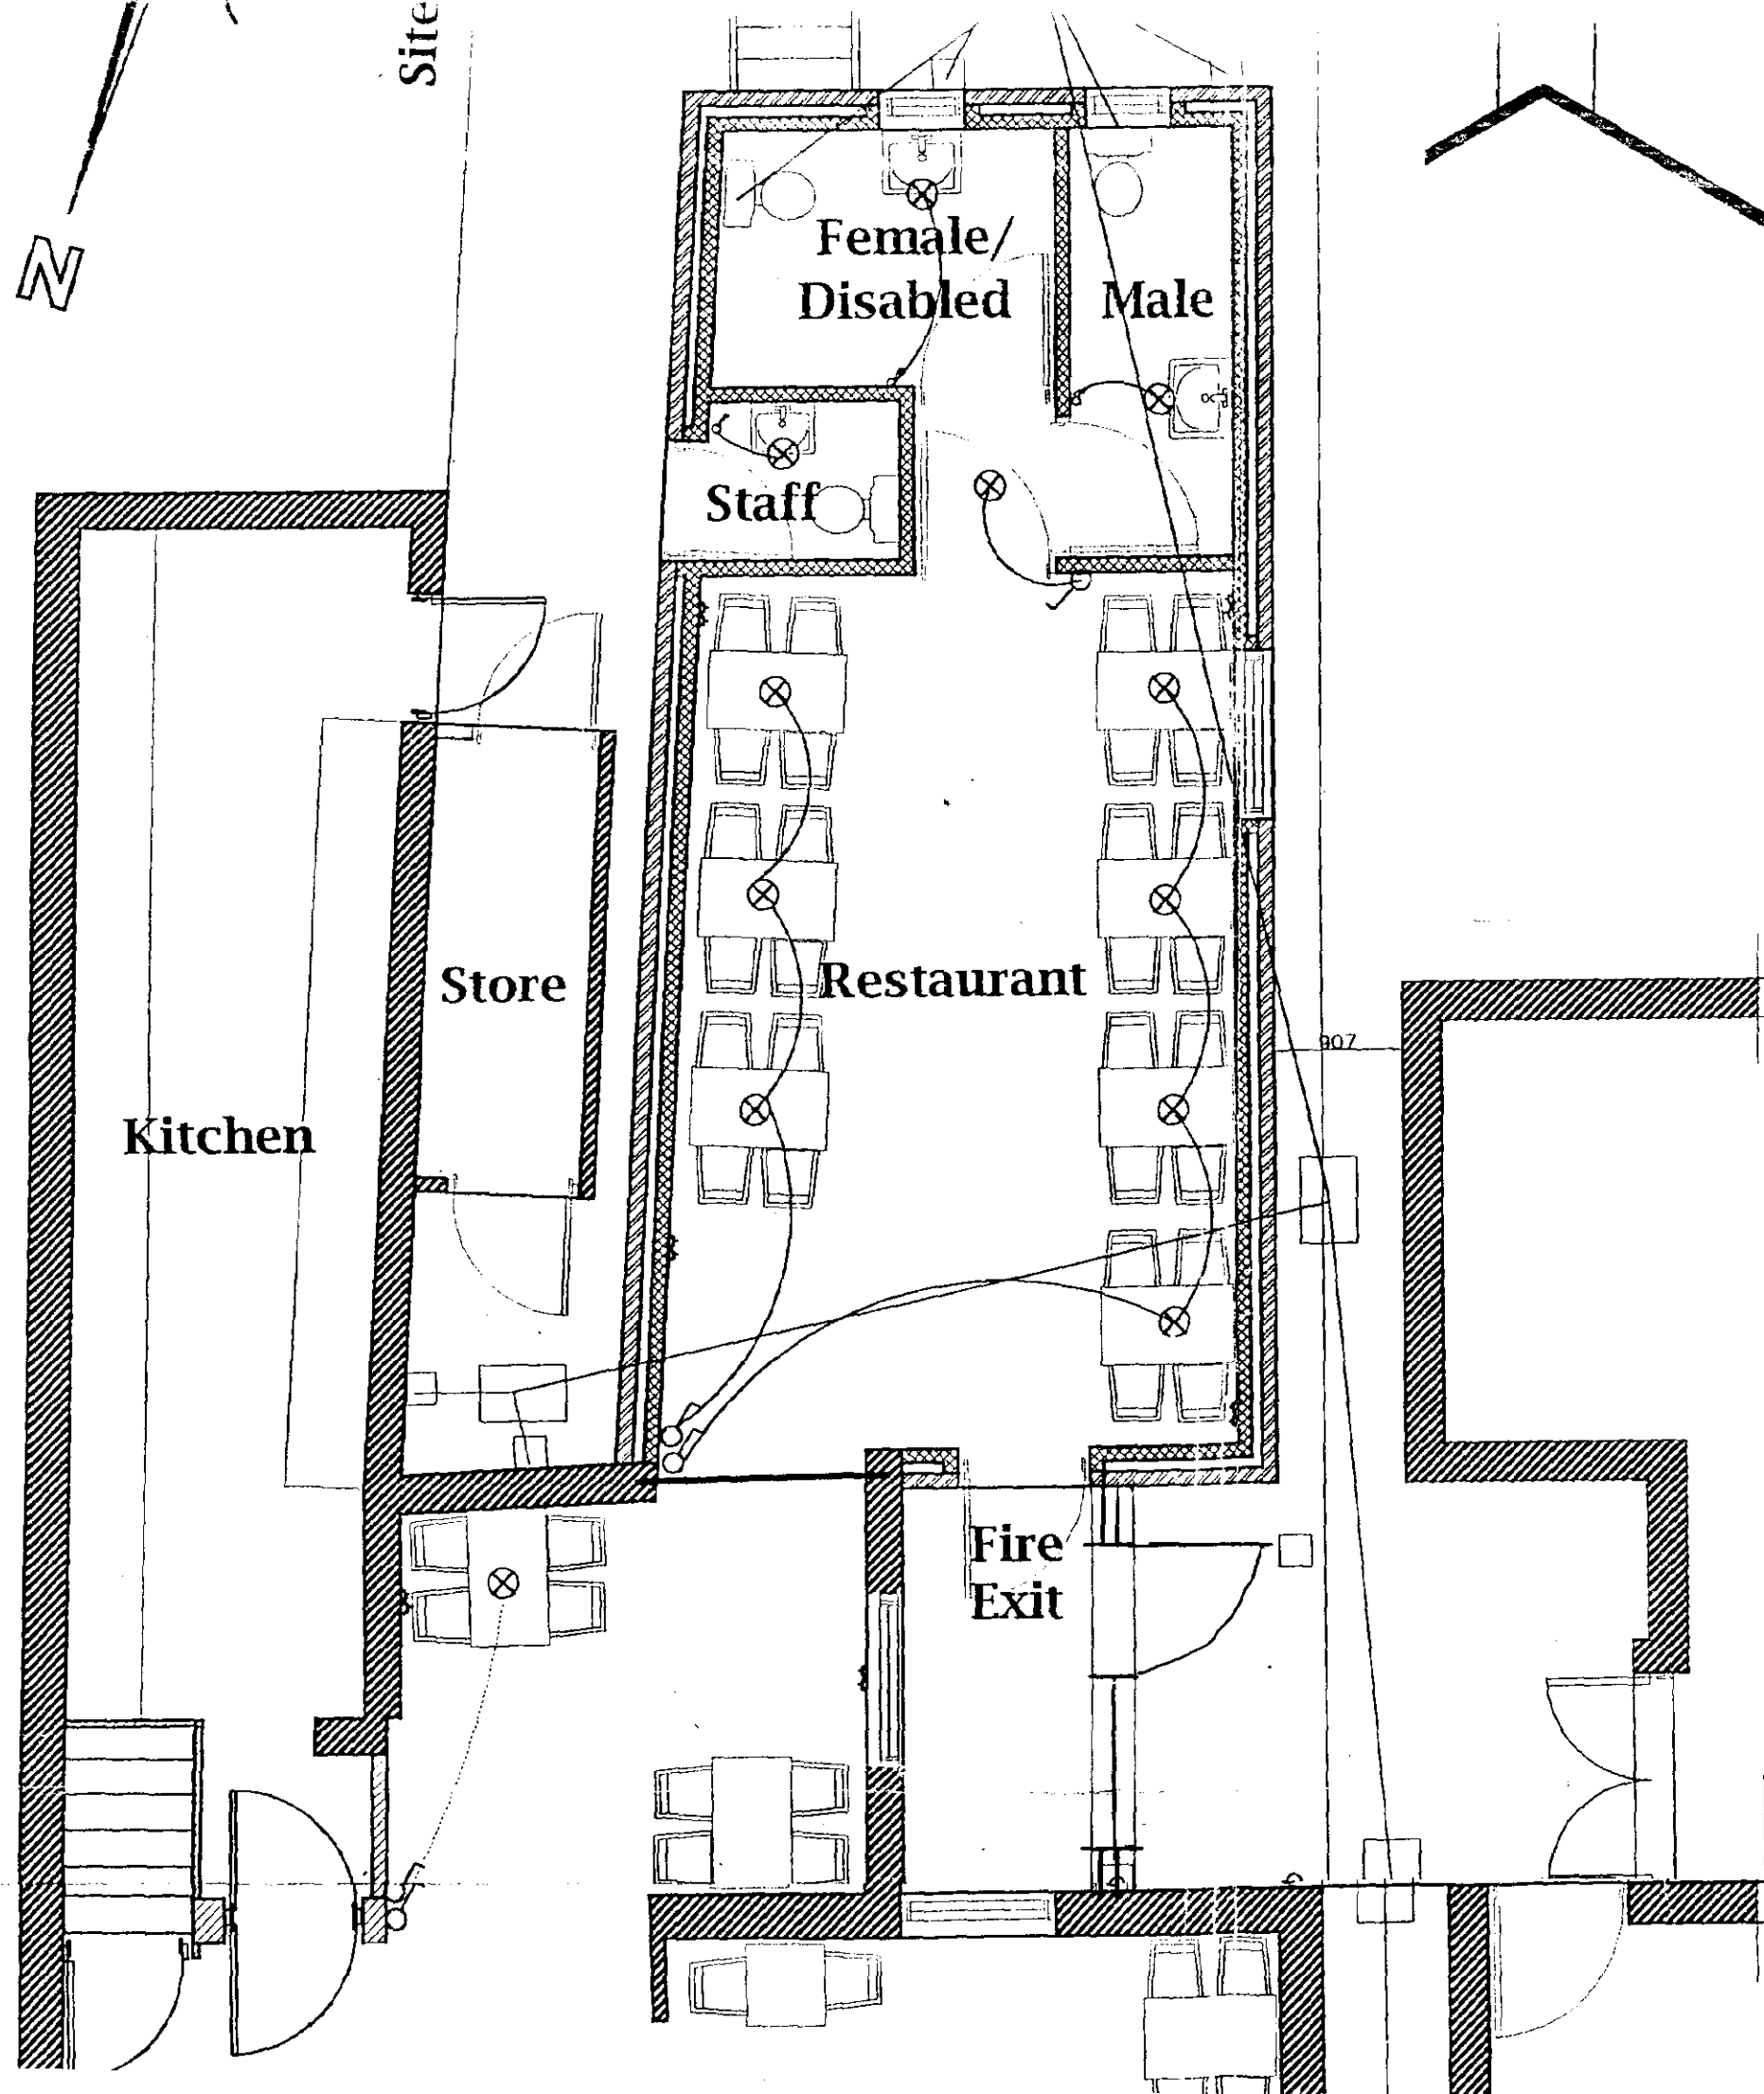


PROPOSED


AMENDED PLAN

Ref. W1


SOUTH COAST
HOUSEHOLD
28 NOV 2001
Ref: 1115/01

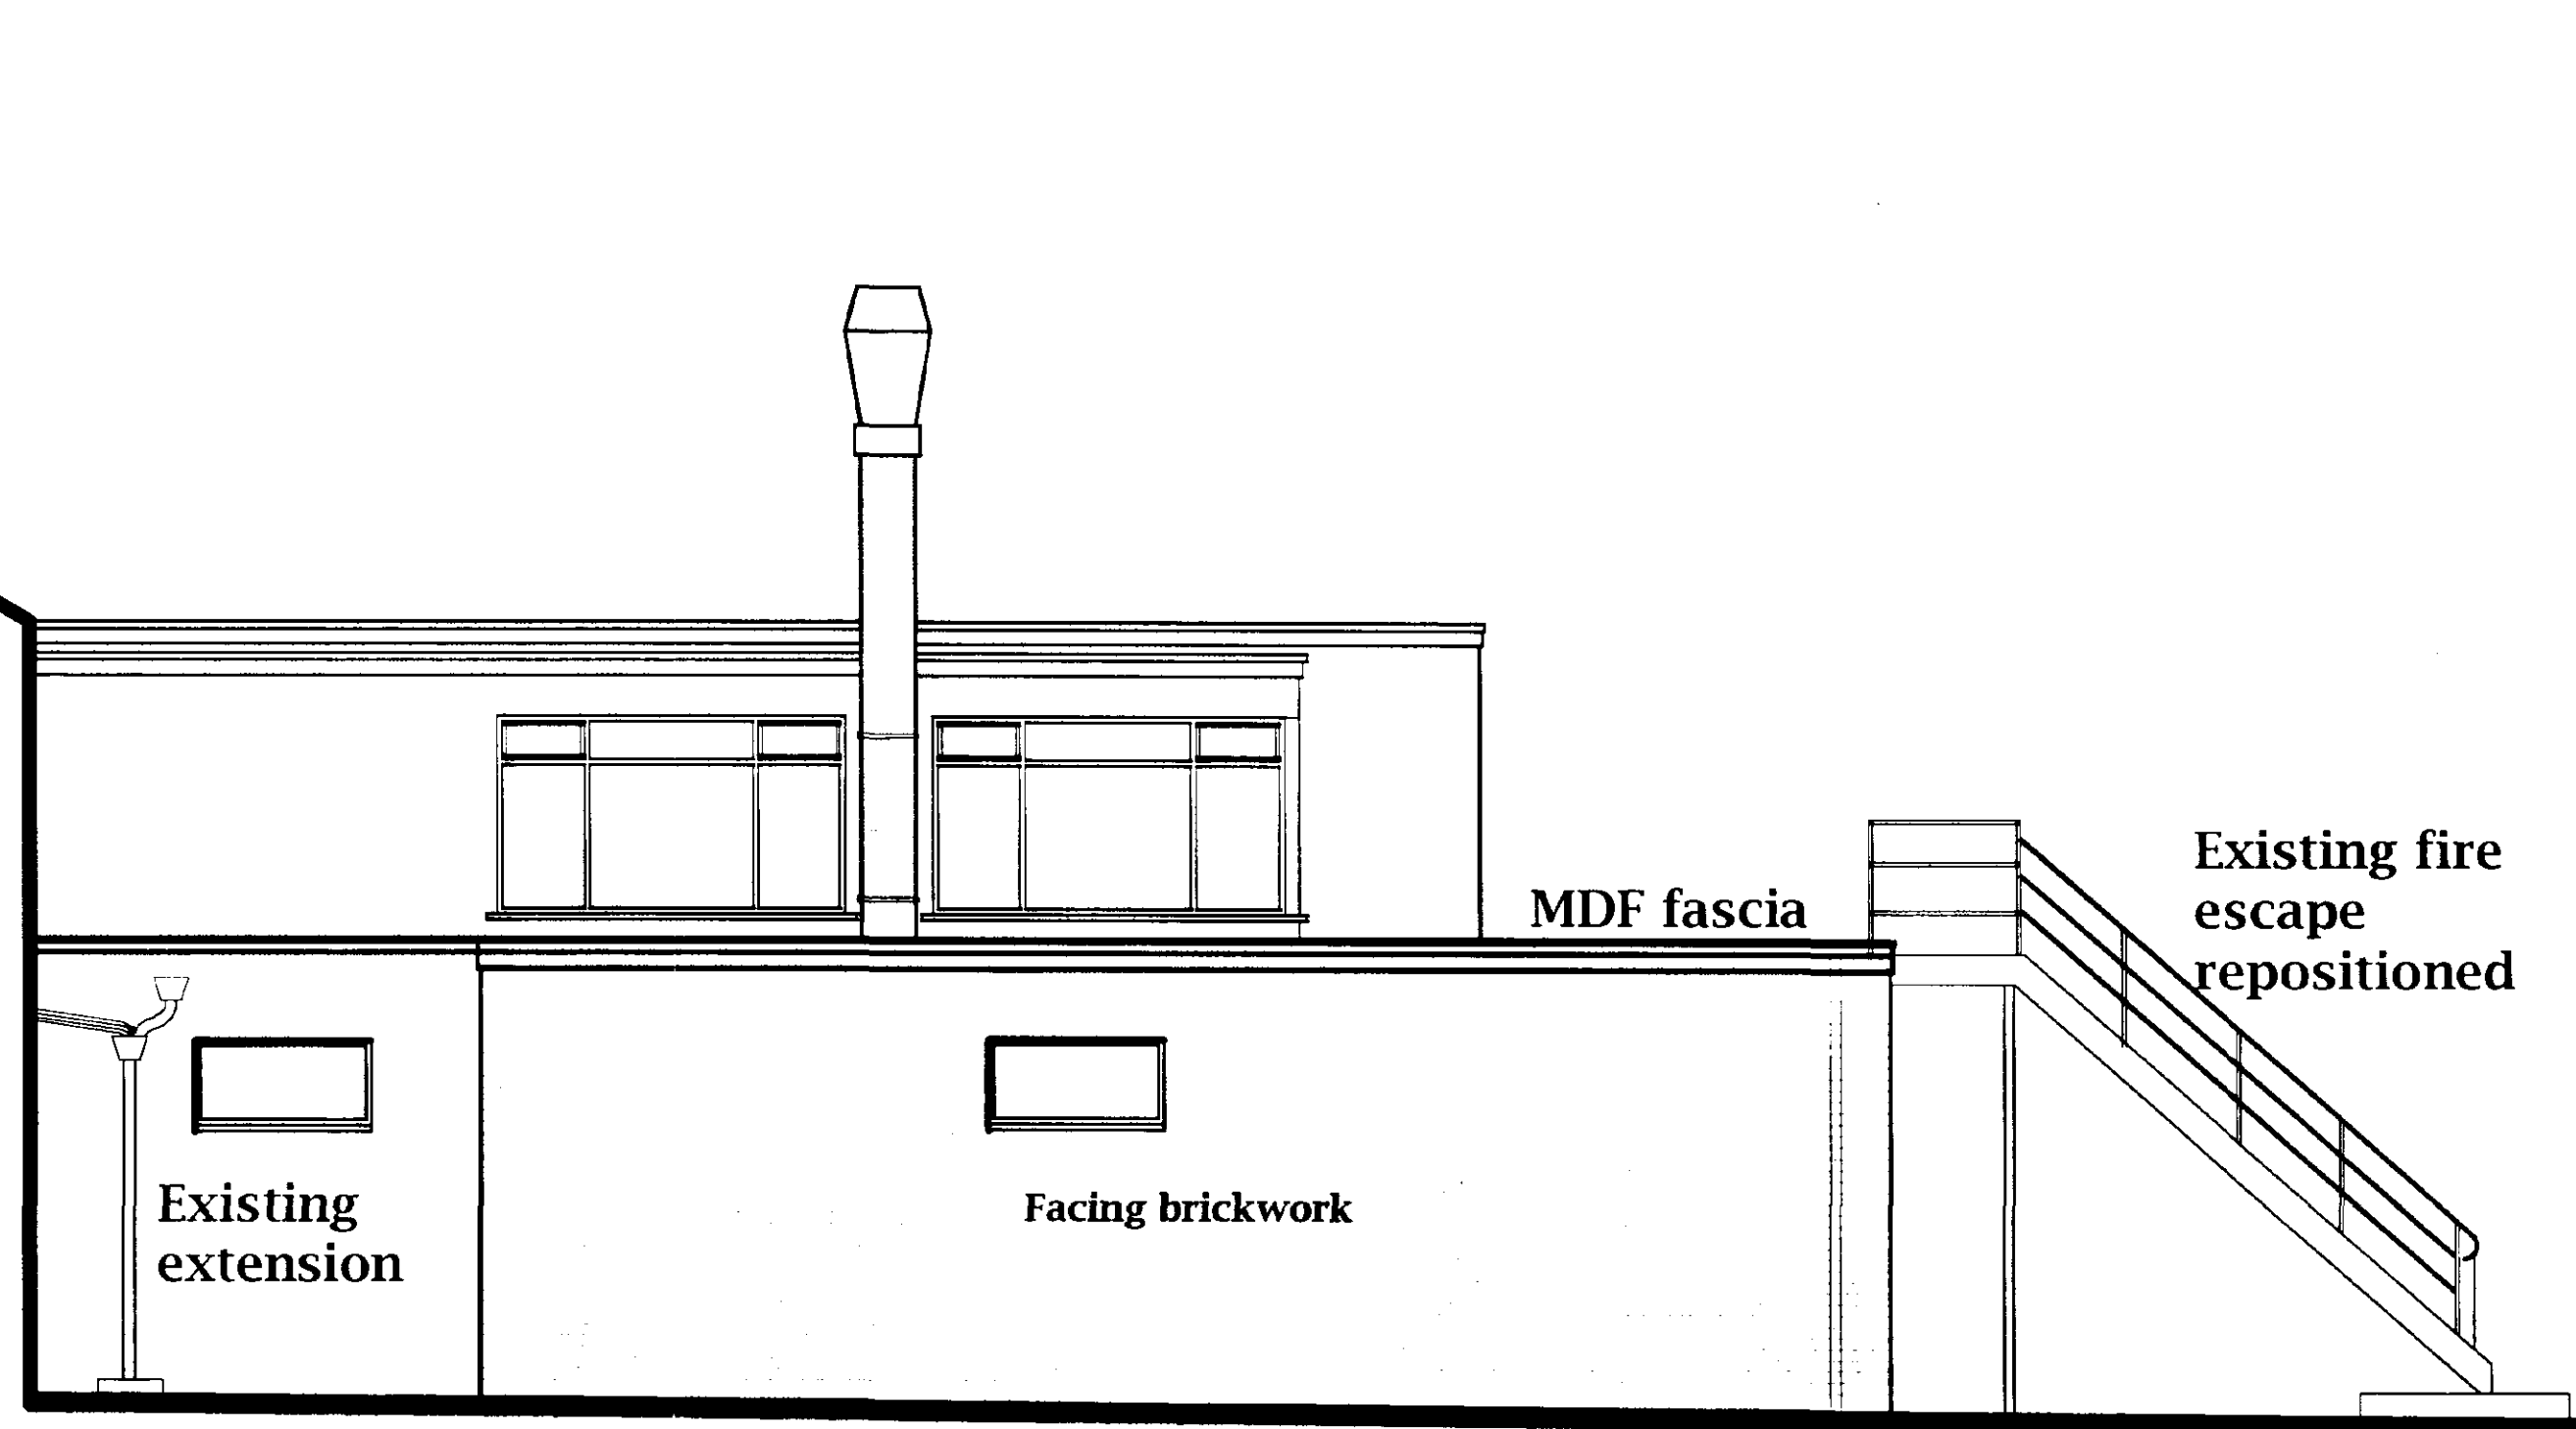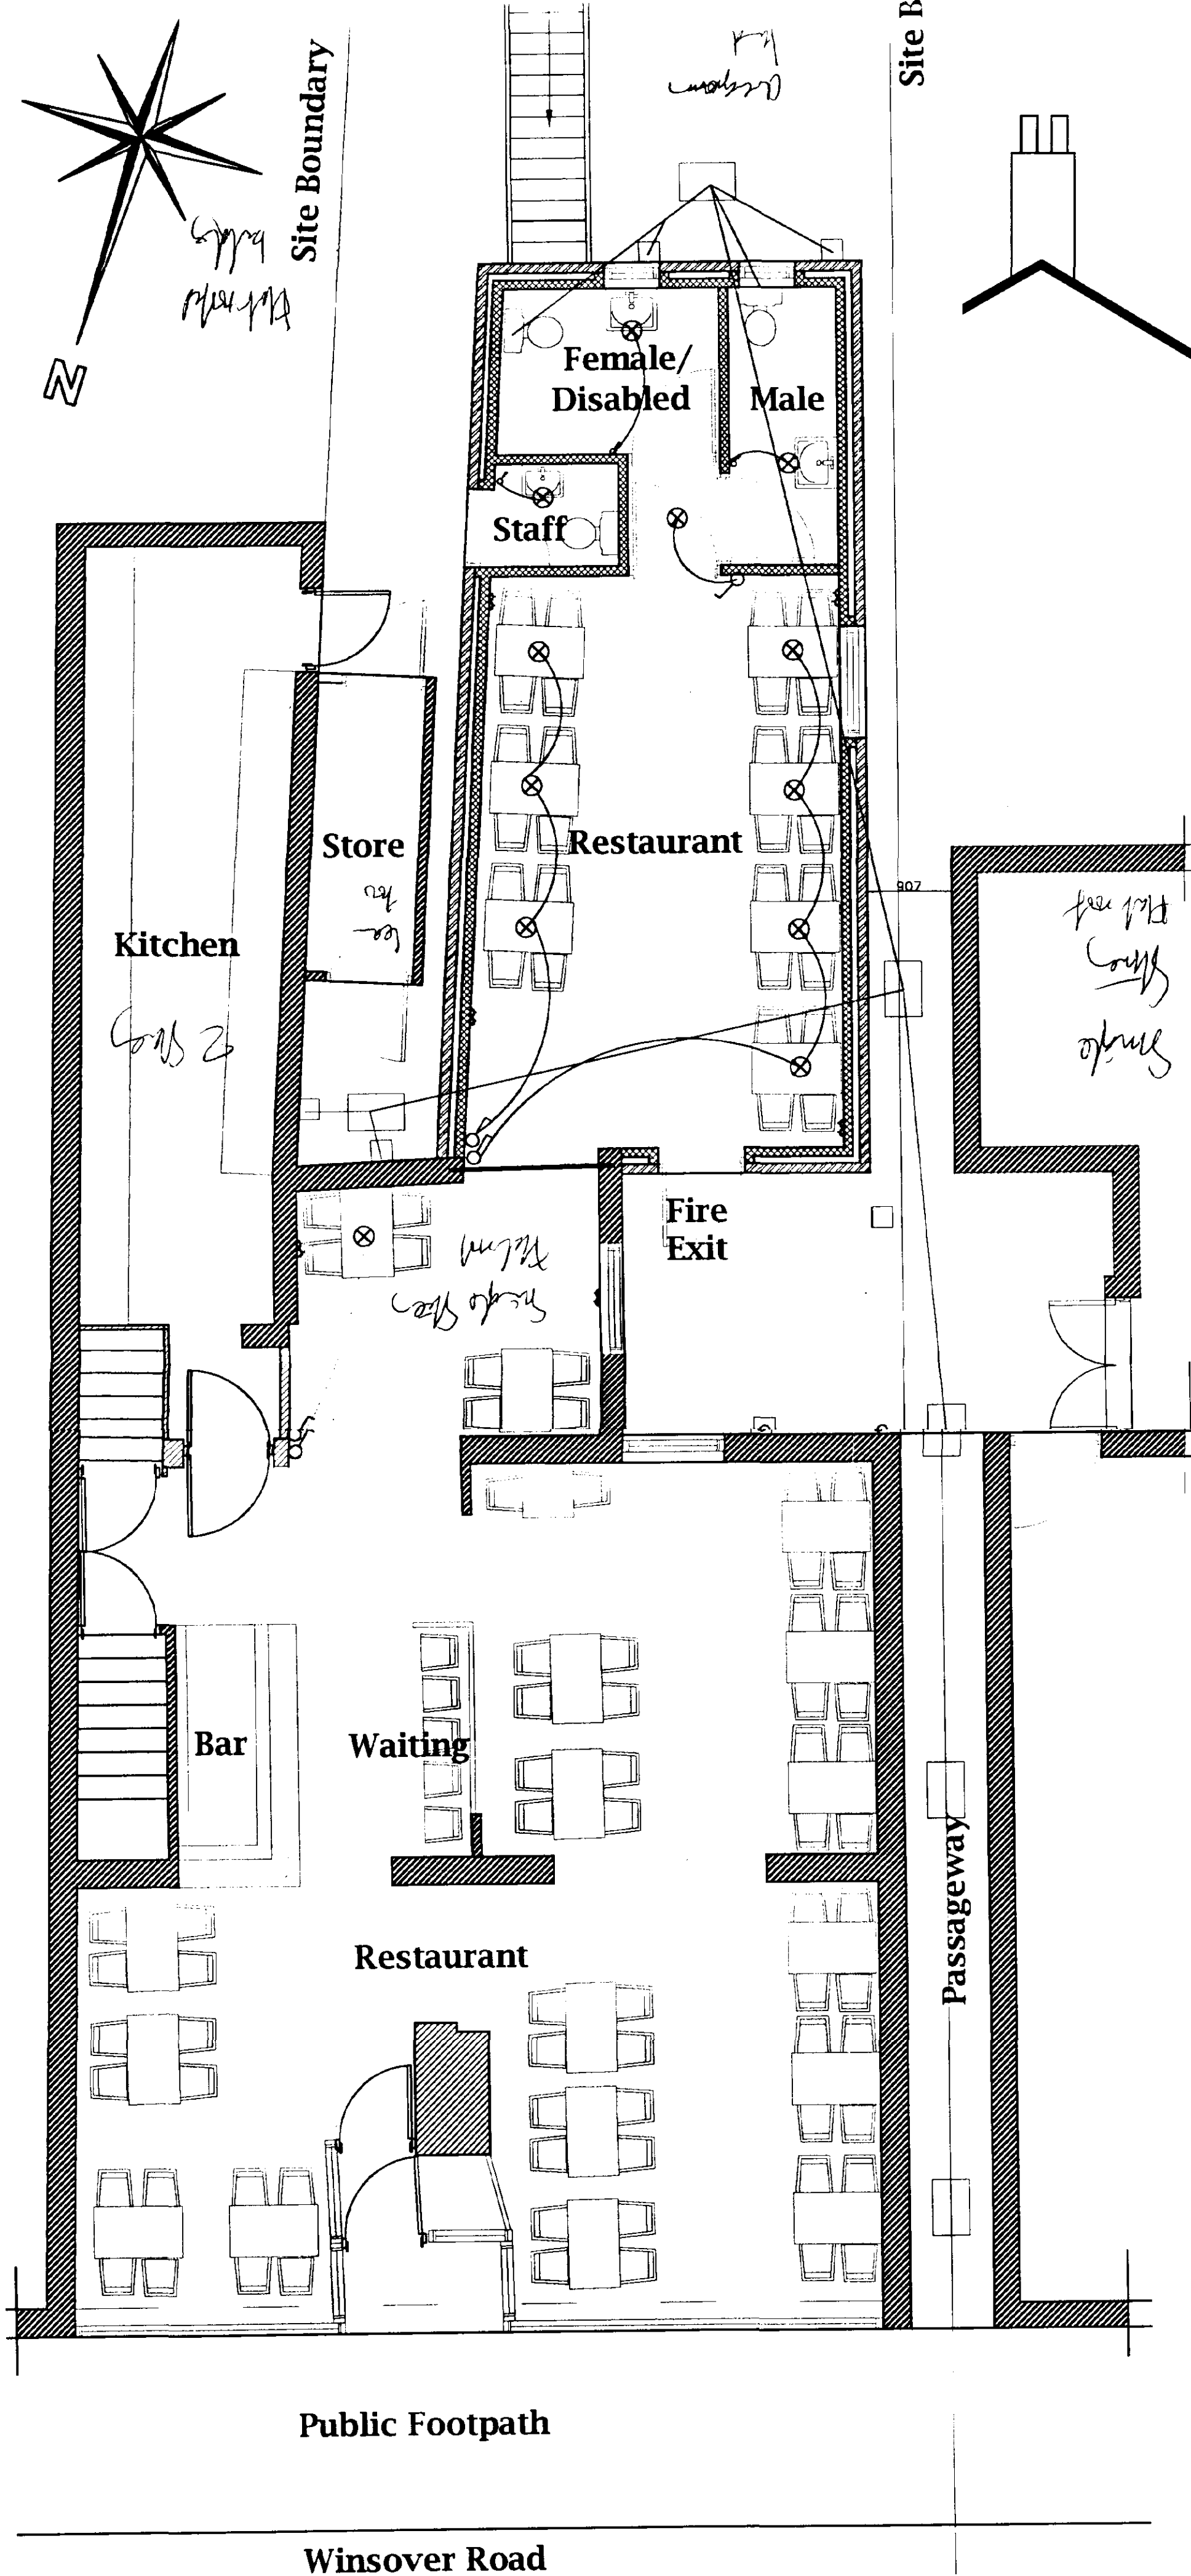

PROPOSED REAR ELEVATION, WEST

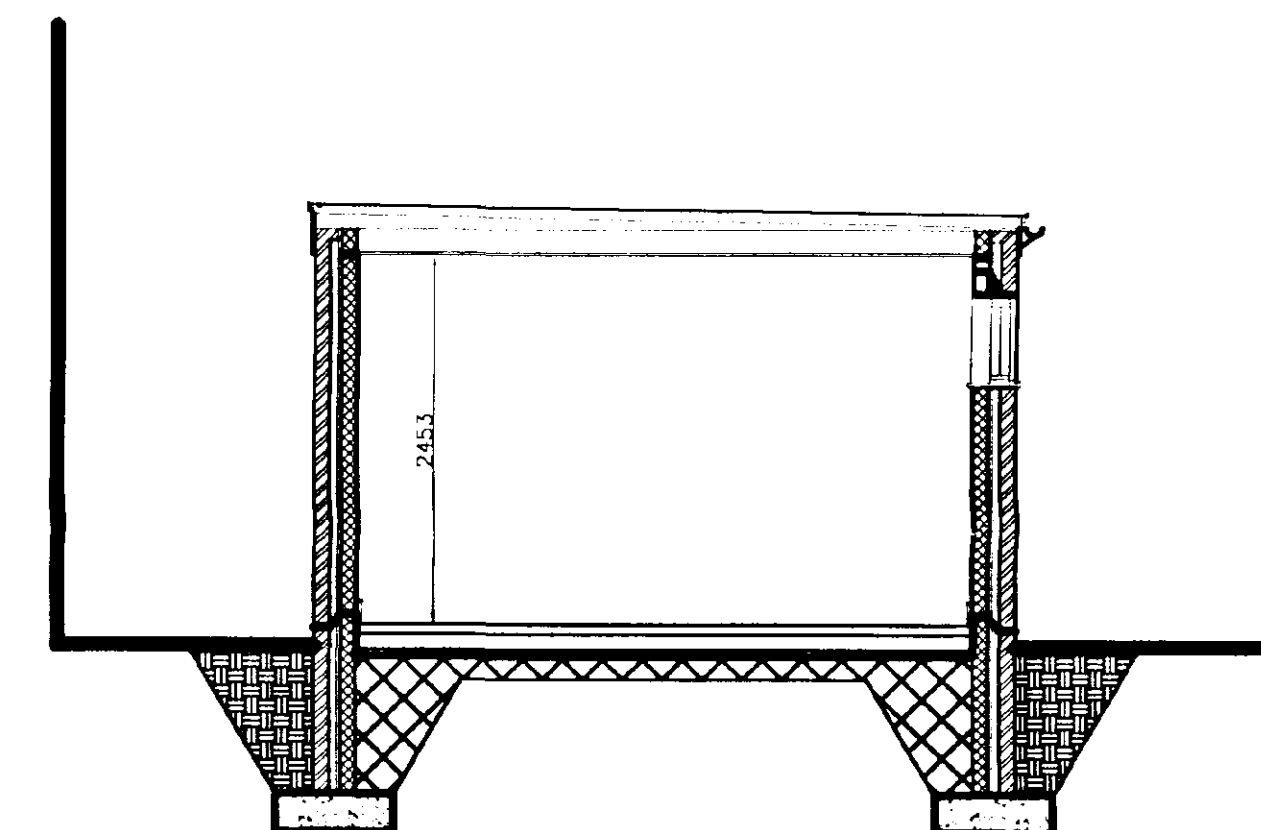

SECTION A-A

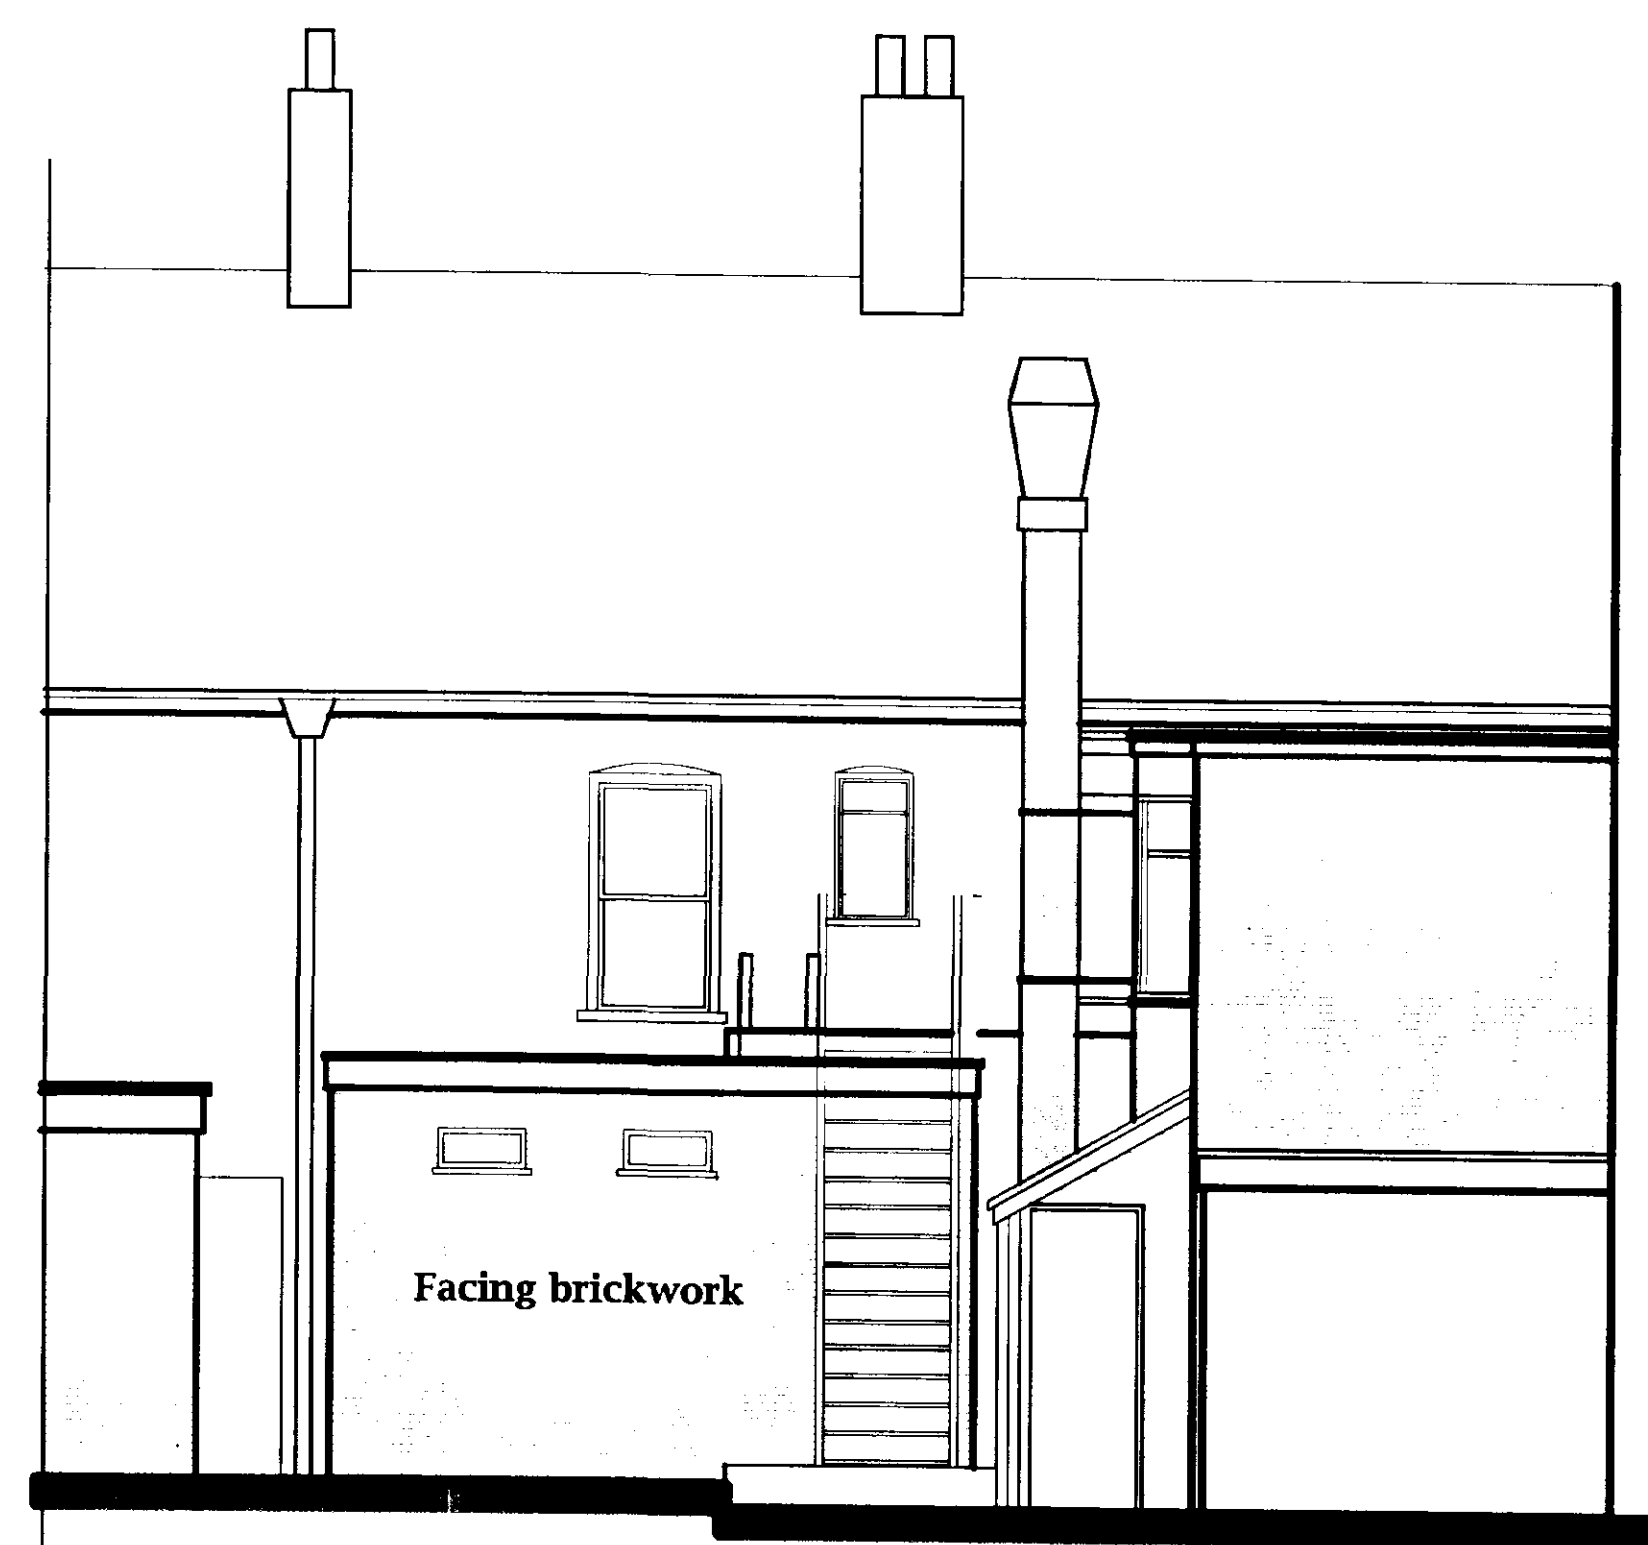



PROPOSED REAR ELEVATION, SOUTH

DETERMINED
PLAN

SOUTH HOLLAND DC
HOUSING & PLANNING
14 SEP 2001
Ref: 1115/01

JOHN D LYNCH partnership CHARTERED ARCHITECTS	
Client Indus Restaurant	
Project Extension	
Drawing Proposed Floor Plan Elevations and Sections	
Date Aug 2001	Drawn JDL
Job No. 1537	Drawing No. AD2
Scale 1:50	Revision No.

PROPOSED GROUND FLOOR PLAN

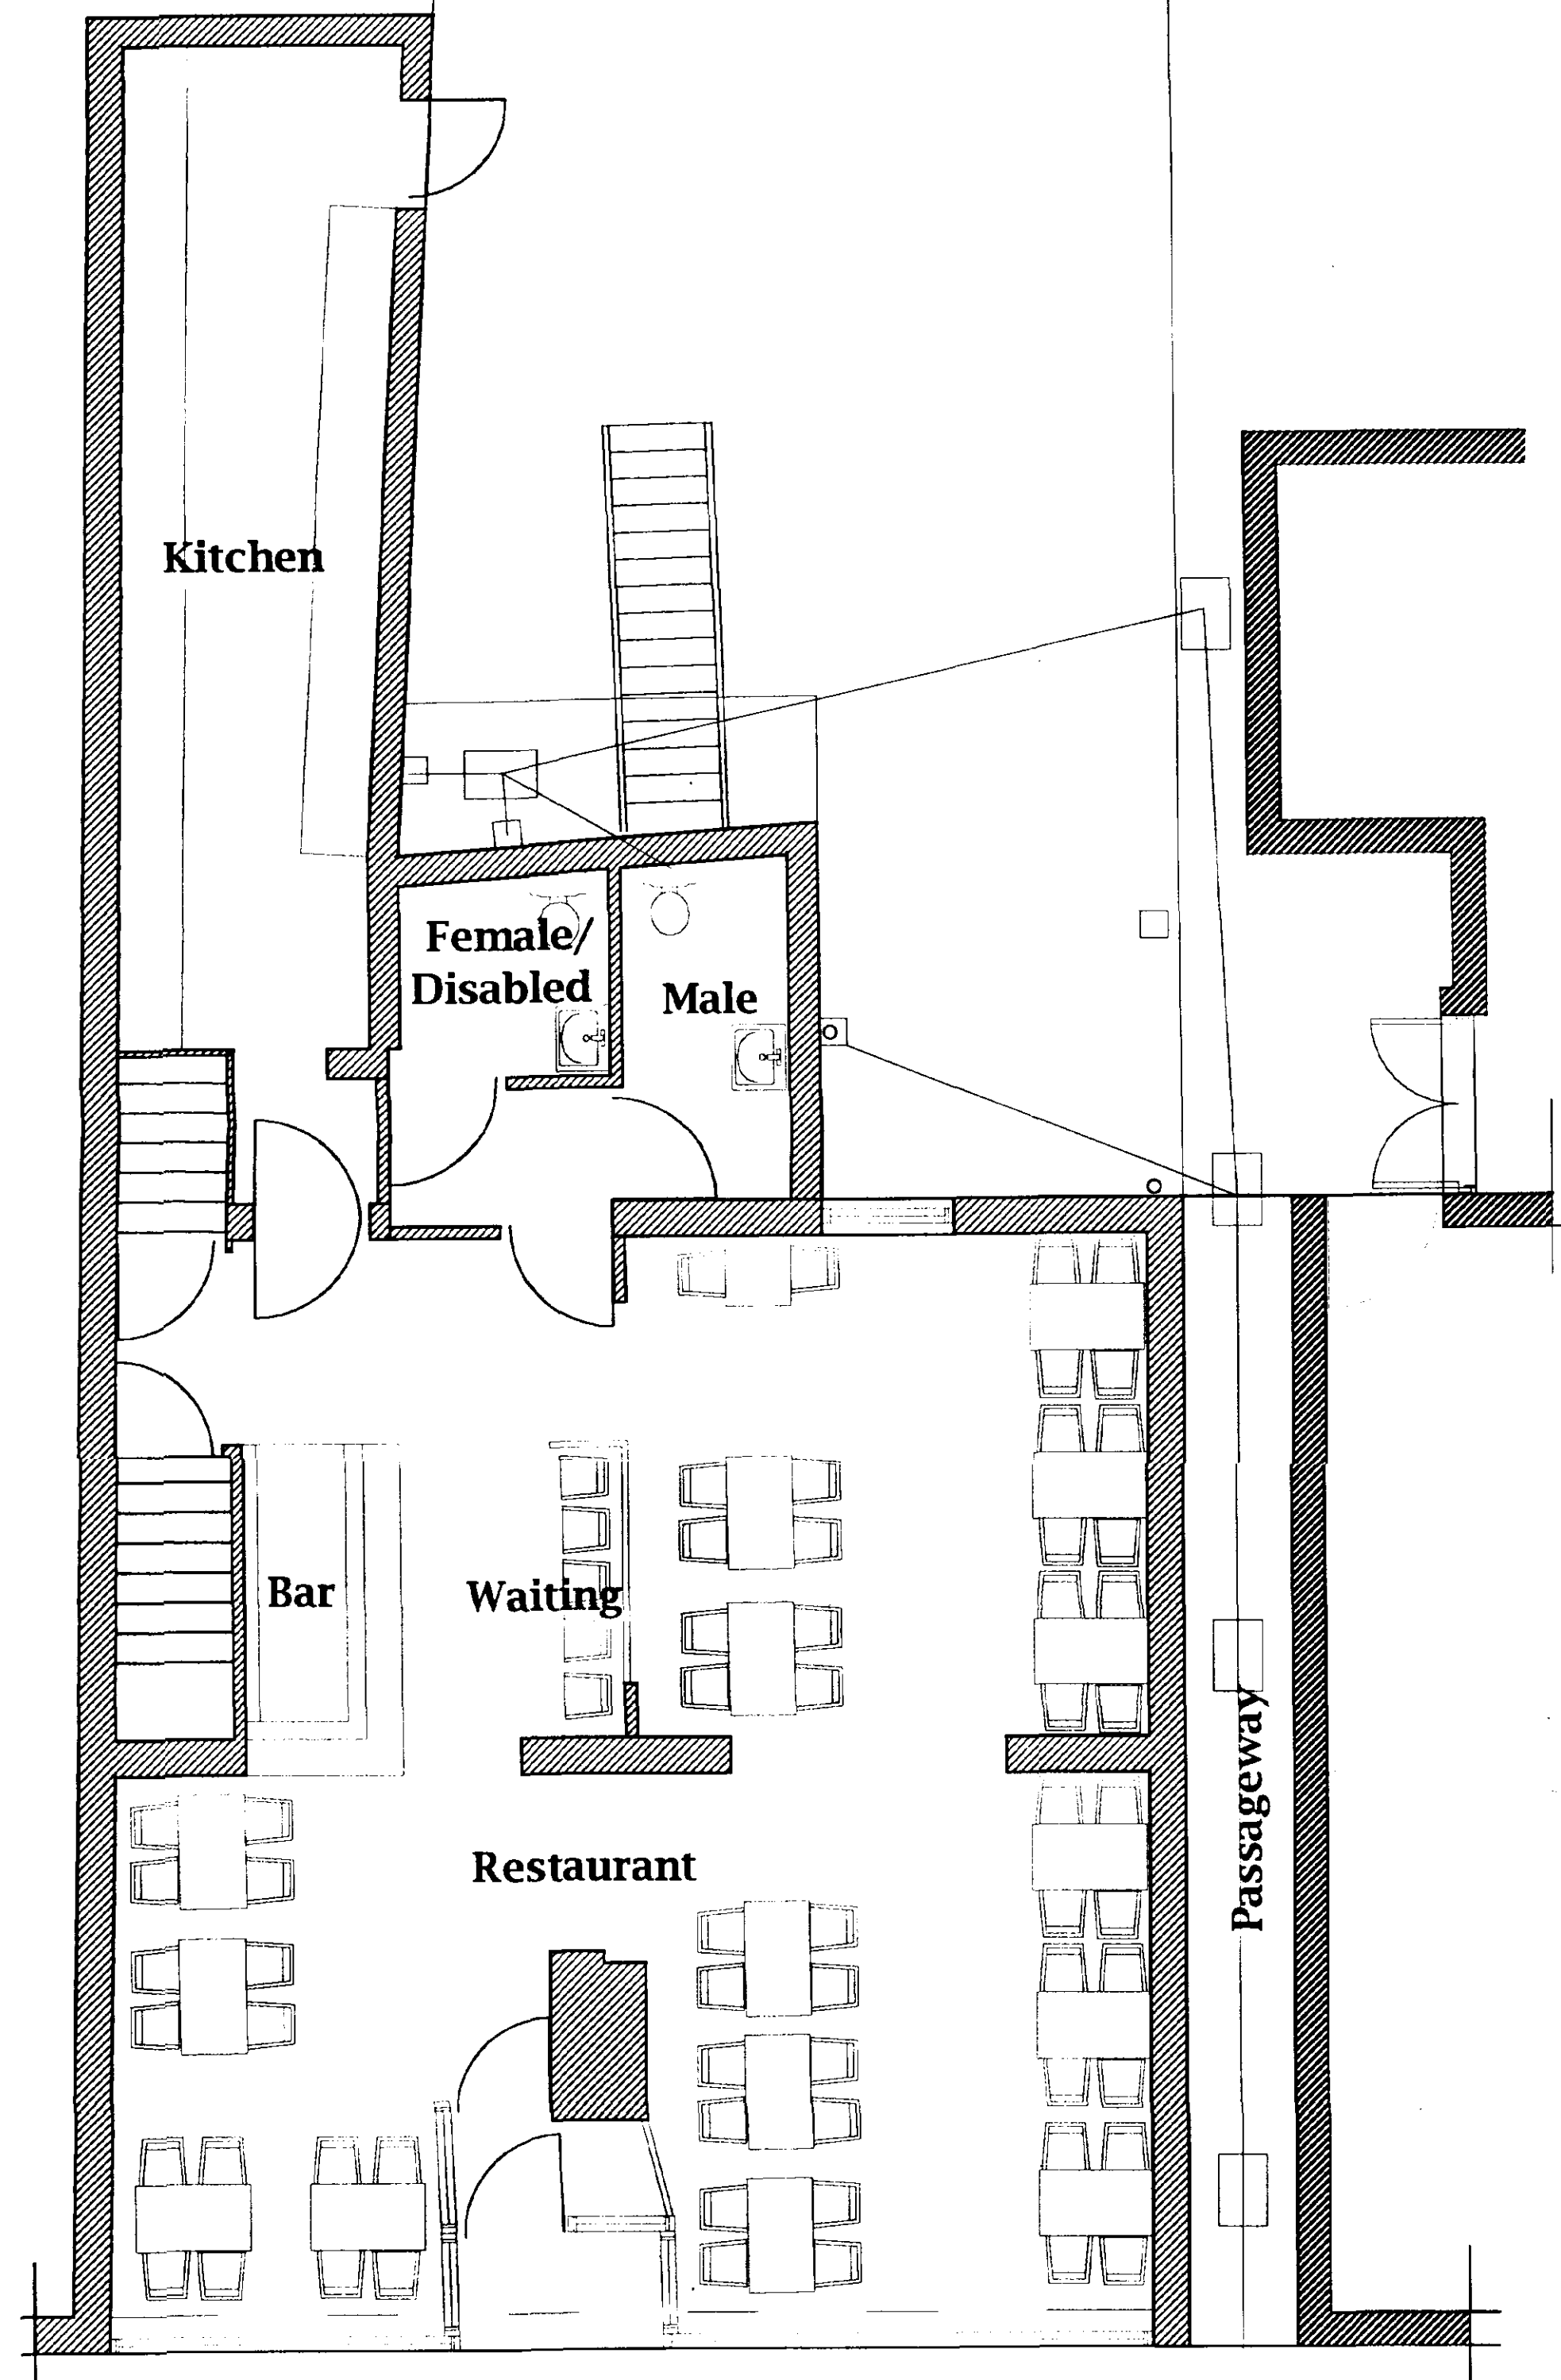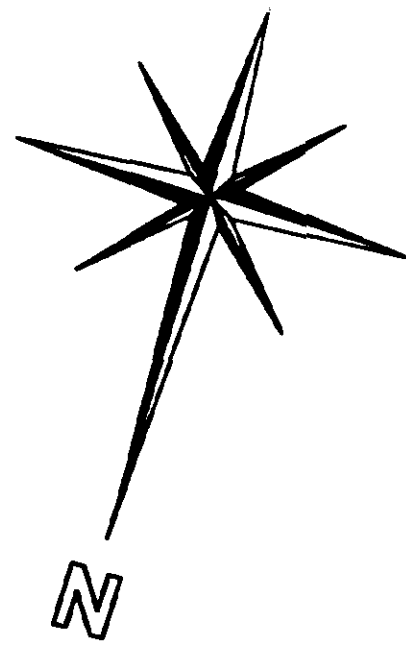

Public Footpath

Winsover Road


EXISTING GROUND FLOOR PLAN



EXISTING REAR ELEVATION, WEST



EXISTING REAR ELEVATION, SOUTH

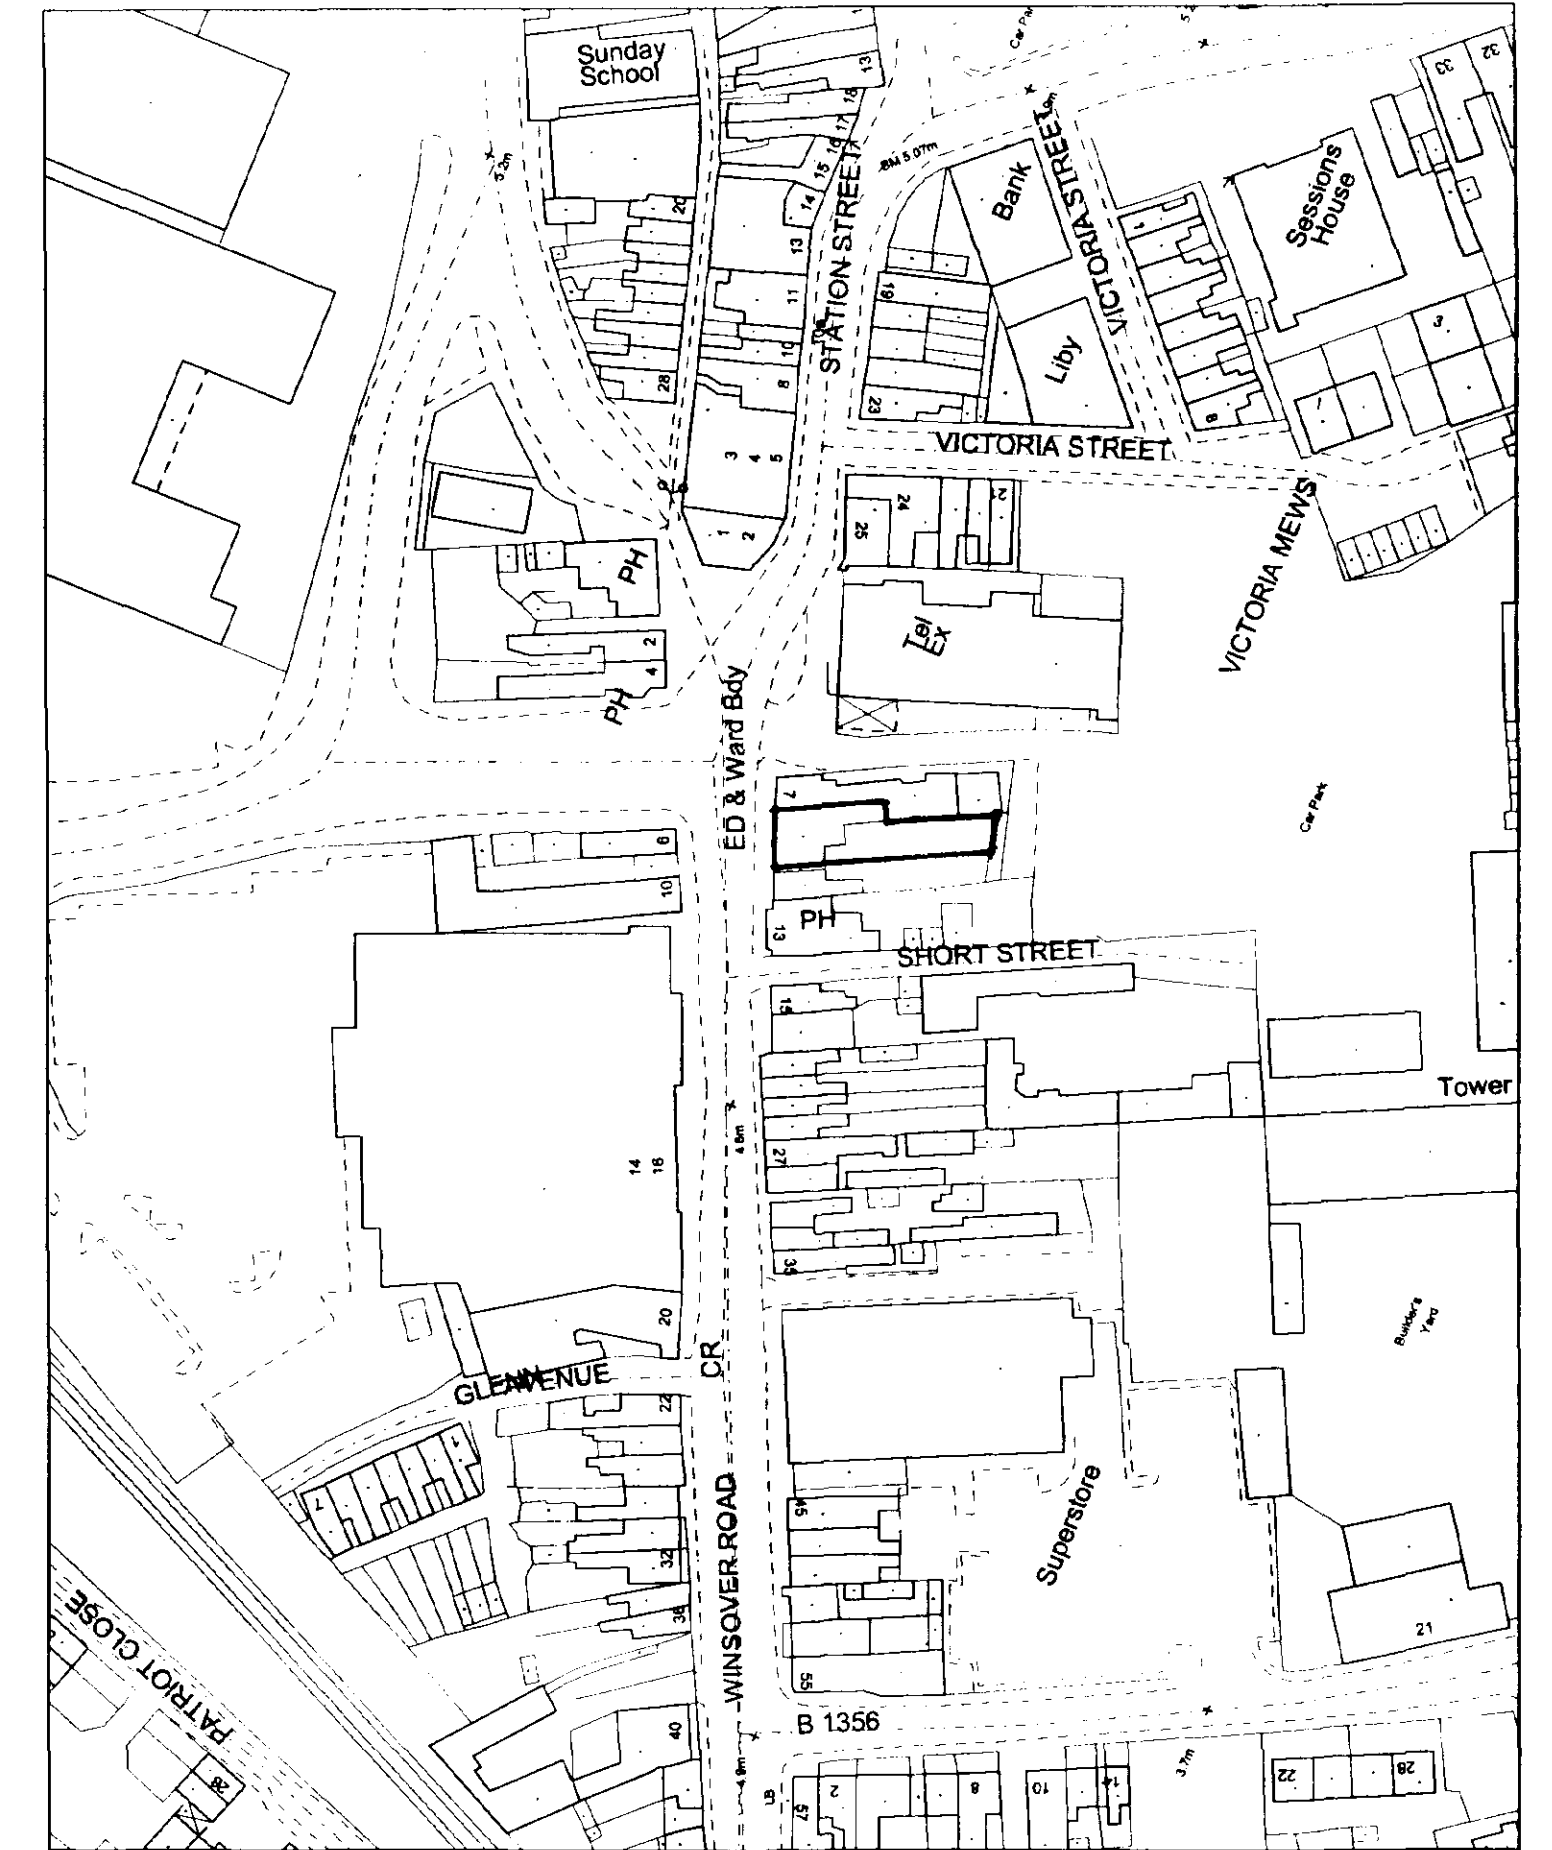

**DETERMINED
PLAN**

SOUTH HOLLAND DC
HOUSING & PLANNING
14 SEP 2001
Ref: 1115/01

JOHN D LYNCH <i>partnership</i> CHARTERED ARCHITECTS	
<i>Client</i> Indus Restaurant	
<i>Project</i> Extension	
<i>Drawing</i> Existing Floor Plan Elevations and Location Plan	
<i>Date</i> Aug 2001	<i>Drawn</i> JDL
<i>Job No.</i> 1537	<i>Drawing No.</i> AD1
<i>Scale:</i> 1:50 & 1:1250	<i>Revision No.</i>