


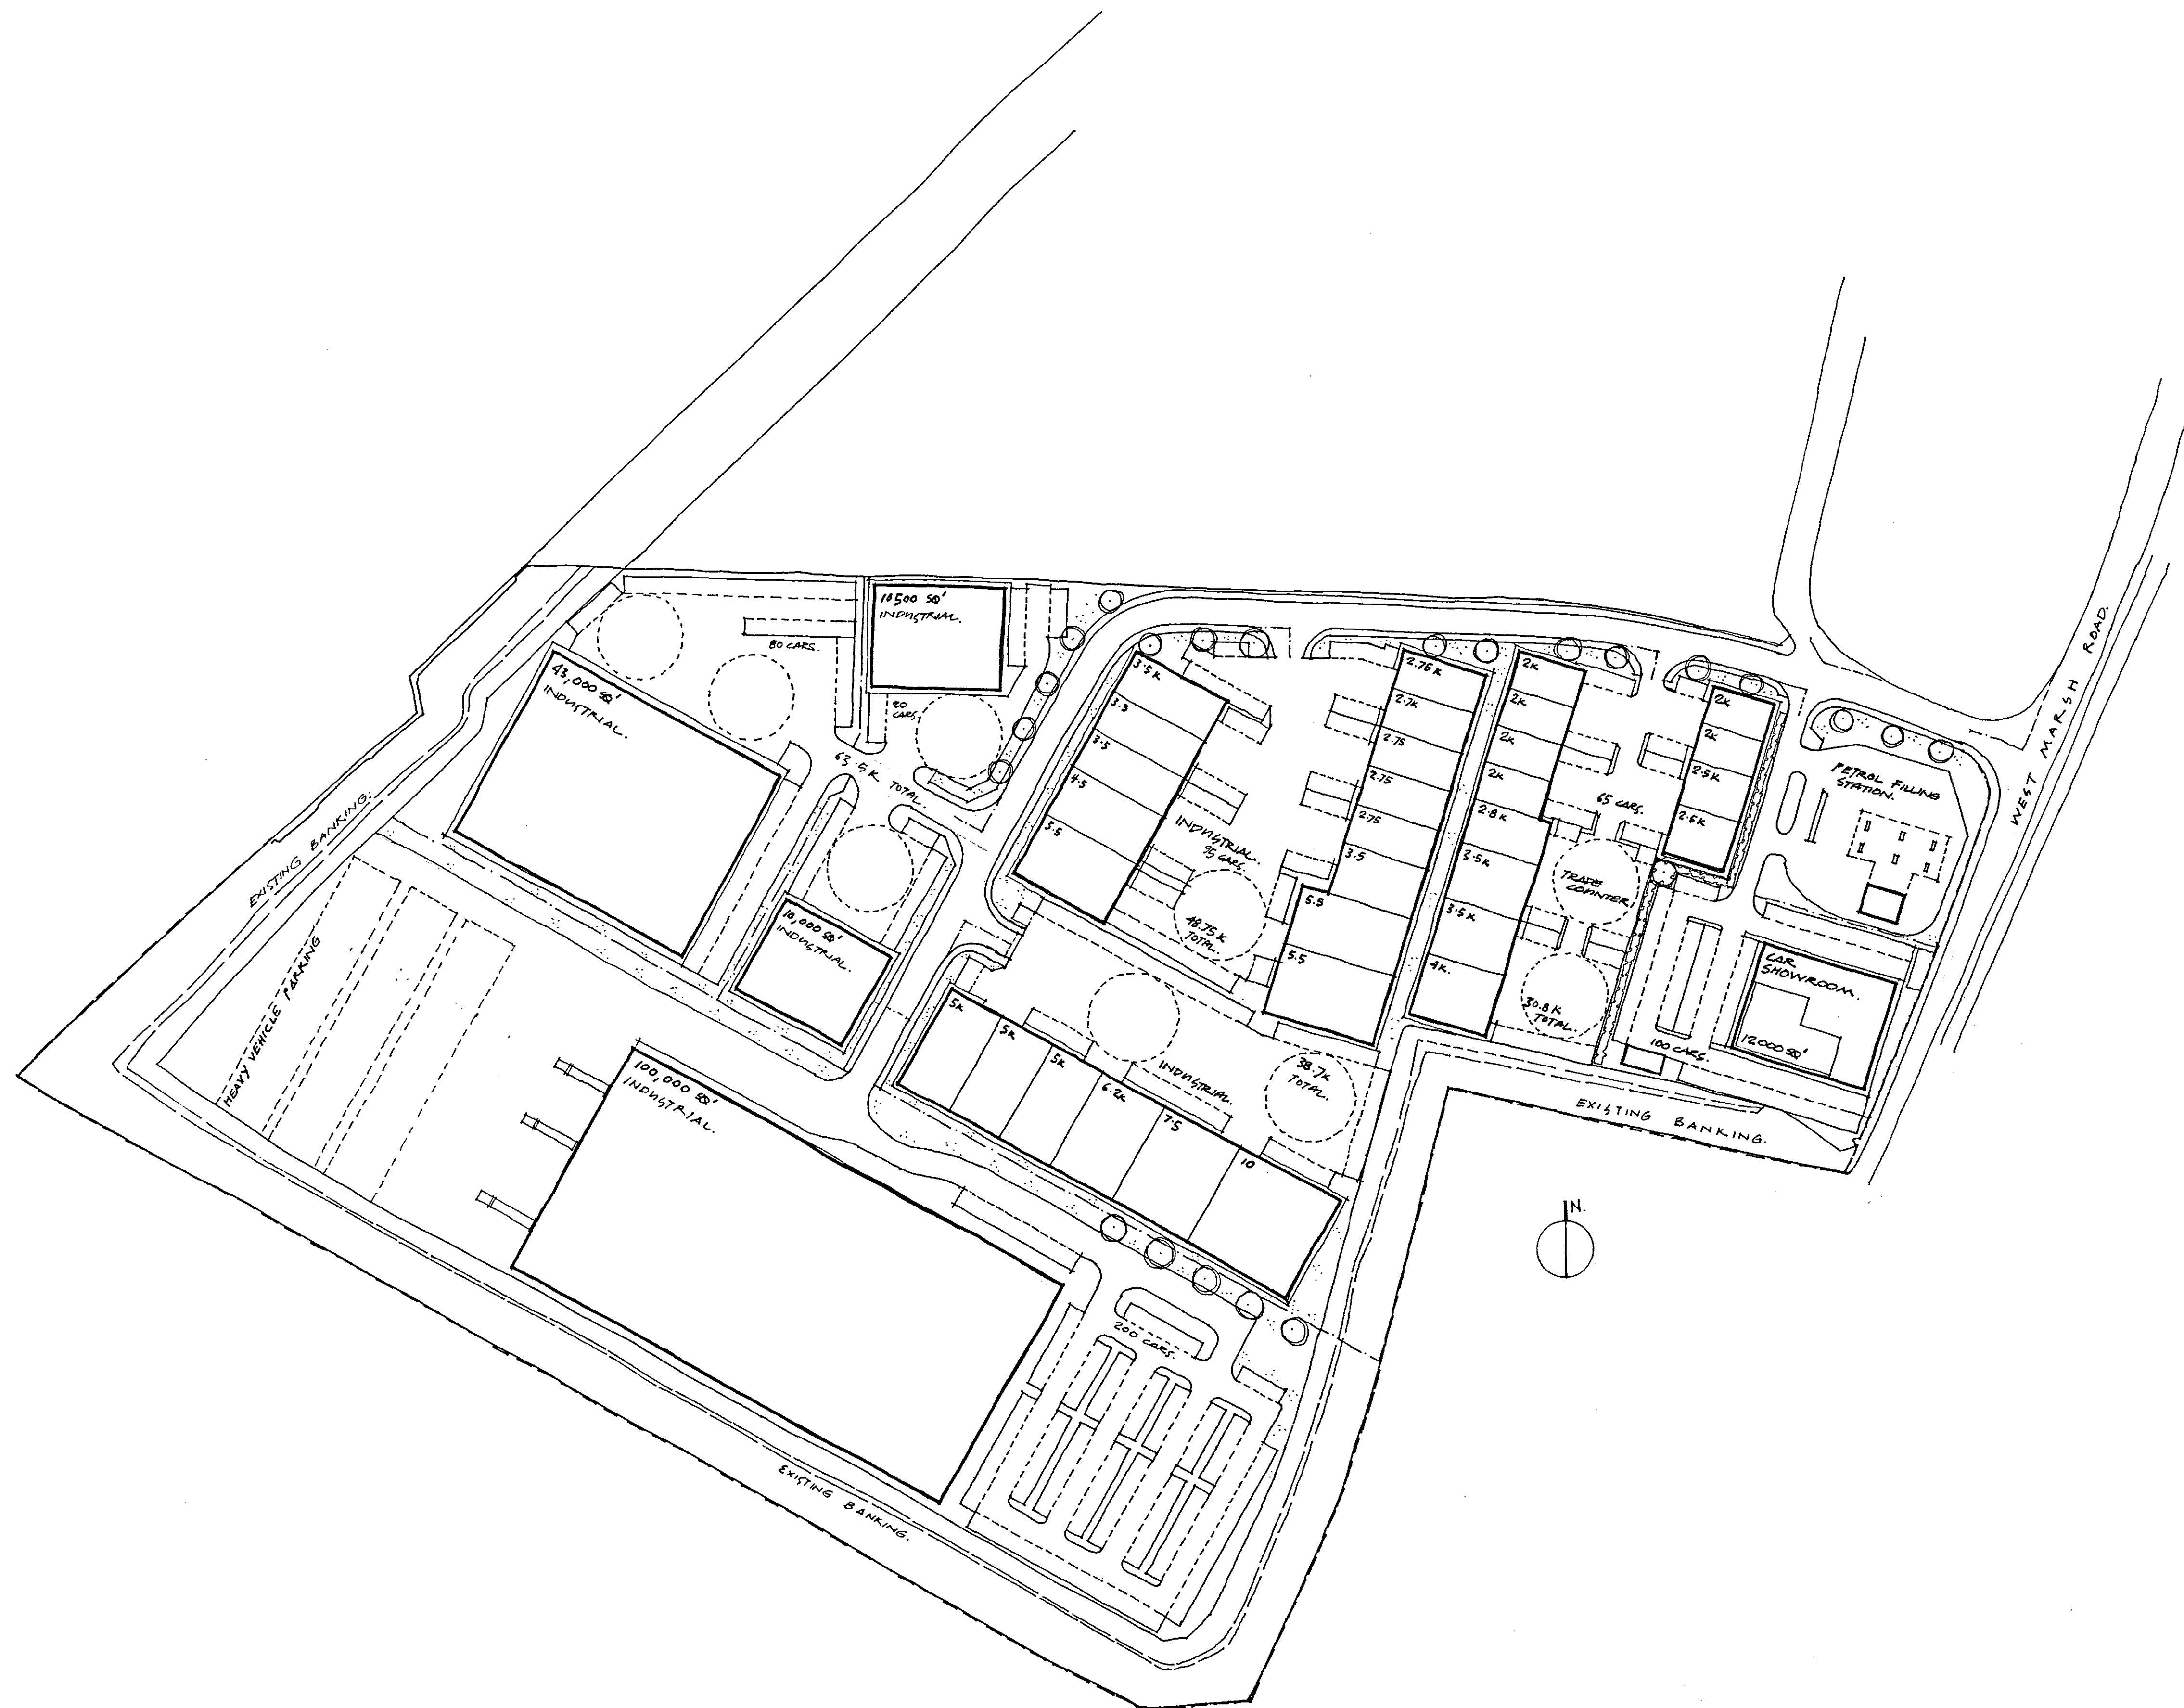

2001201
11/7/08

Rev _____ Date _____ Initial _____

● The Round Foundry
105, Water Lane
Leeds LS11 5WD
Telephone 0113 388 4330
Facsimile 0113 388 4340
email@smcgower.com

**SMC
Gower
Architects**

○ 33, Davies Street
Mayfair
London W1K 4LR
Telephone 020 7355 3001
Facsimile 020 7491 7093
london@smcgower.com www.smcgower.com

Client
RAND LAND & DEVELOPMENTS

Project
**MIXED DEVELOPMENT
WEST MARSH ROAD
SPALDING**

Drawing description
SITE PLAN: MASTER

Drawing number
5306.AD(00)010

**DETERMINED
PLAN**

Scale 1:1000 @A1 Drawn TT
Date SEPTEMBER 2008 Checked PL