




DETERMINED
PLAN

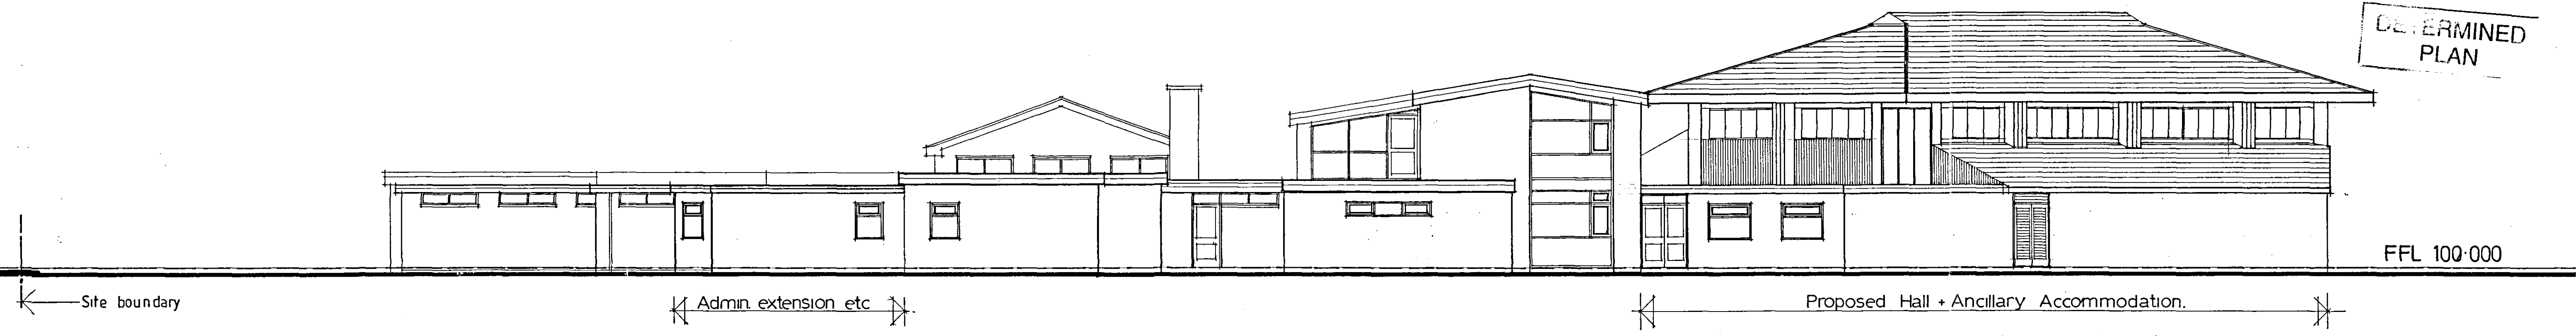


NORTH ELEVATION AS PROPOSED

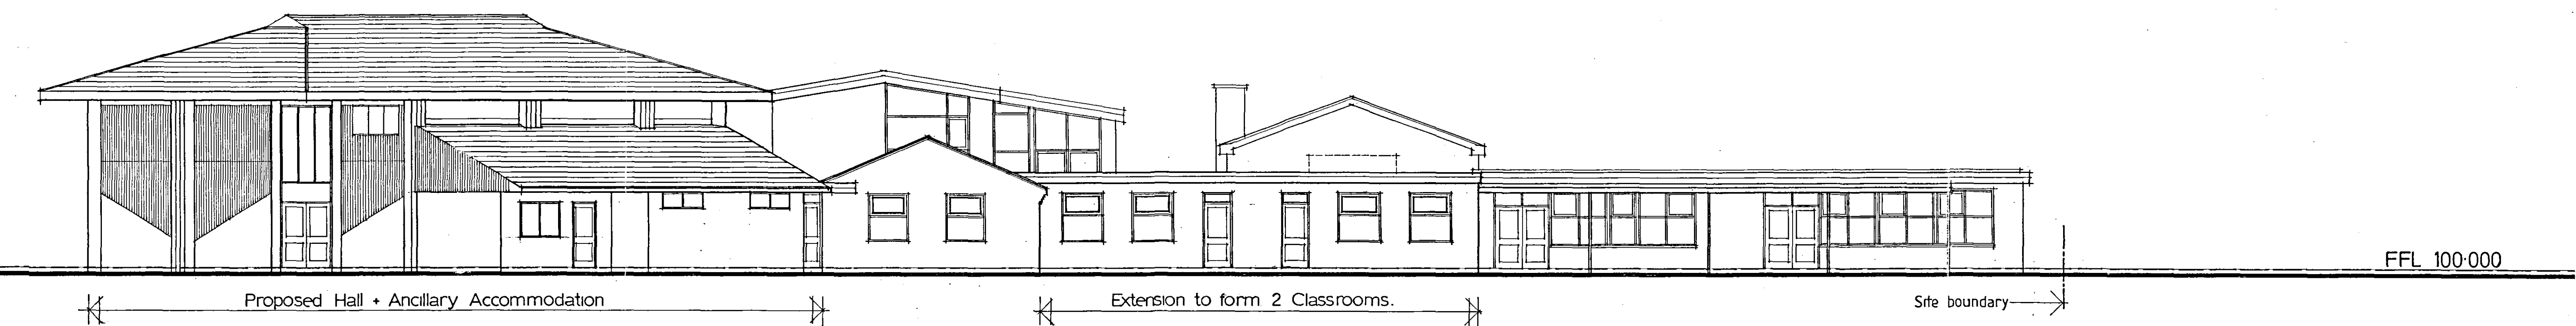

SOUTH ELEVATION AS PROPOSED

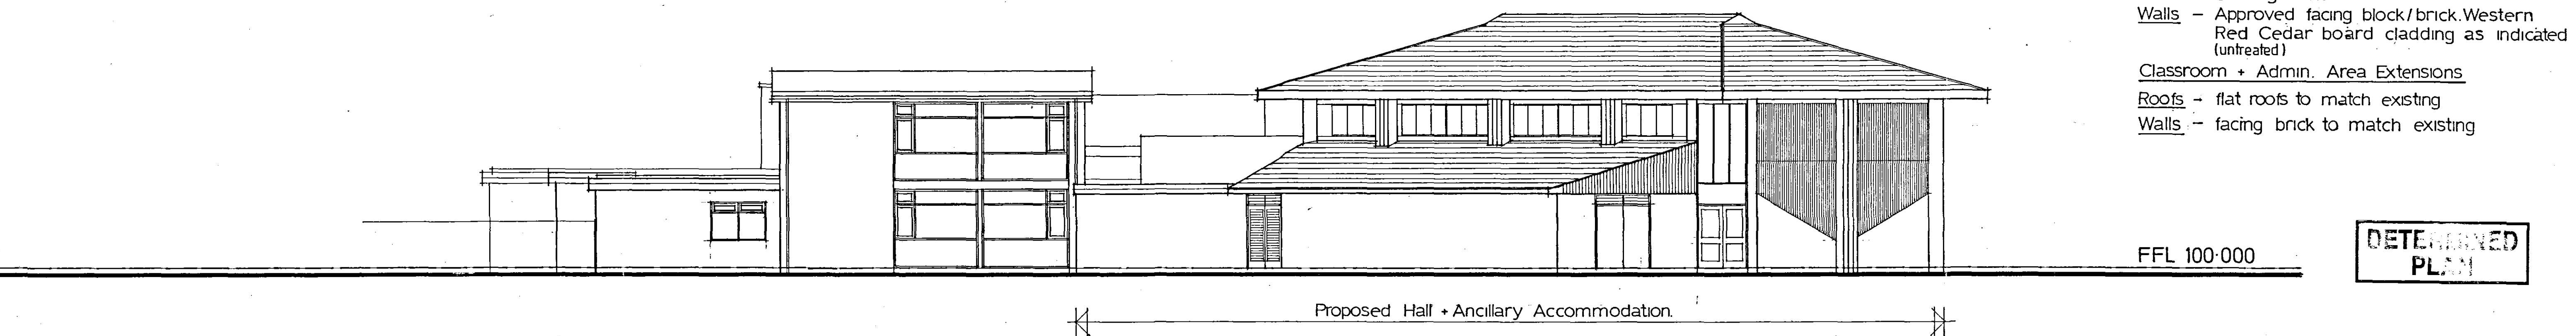

WEST ELEVATION AS PROPOSED

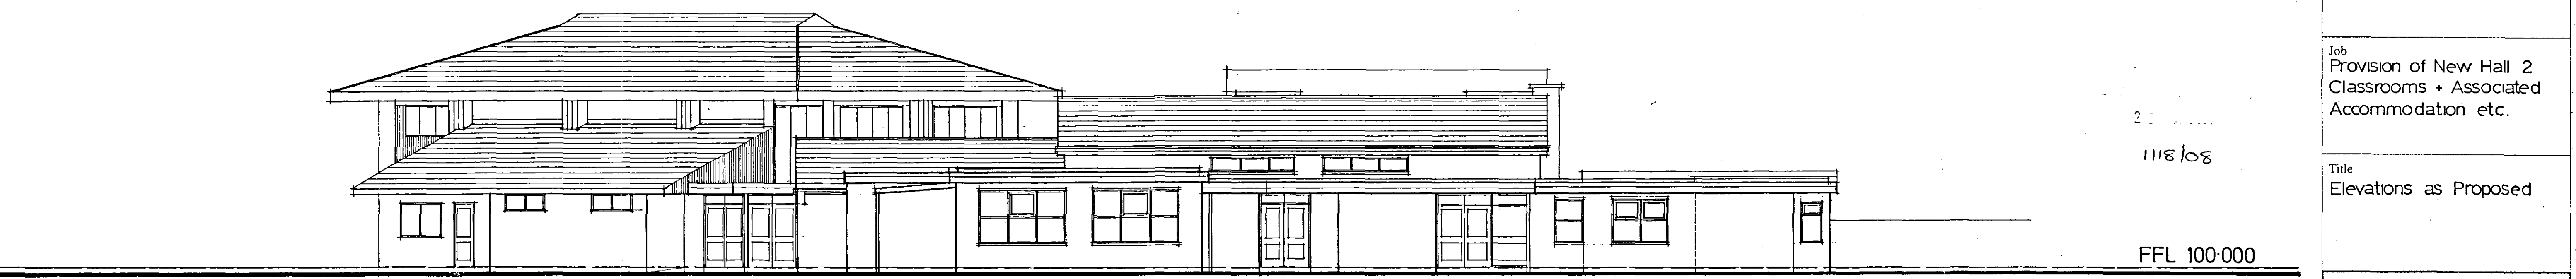

EAST ELEVATION AS PROPOSED

Entrance

Main Entrance

Remodelled
Ent. with canopy

Admin.
extension etc.

Materials
Proposed Hall + Ancillary Accommodation
Roofs - interlocking concrete tiles to match existing roofs
Walls - Approved facing block/brick. Western Red Cedar board cladding as indicated (untreated)
Classroom + Admin. Area Extensions
Roofs - flat roofs to match existing
Walls - facing brick to match existing

DETERMINED
PLAN

Client The Governors St. Norberts RC Primary School, Tollgate, Spalding, Lincs.	
Job Provision of New Hall 2 Classrooms + Associated Accommodation etc.	
Title Elevations as Proposed	
C.P. ASSOCIATES CHARTERED SURVEYORS BUILDING CONSULTANTS	
Breemar Court, 131 La Melton Road, Syston, Leicester, LE17 2EN. Telephone: 0116 260 7211 Facsimile: 0116 260 5511	
Dwg. No. 1052-6	Date Sept '08
Scale 1 - 100	Drawn by JG