


KEY




Circulation

DETERMINED
PLAN

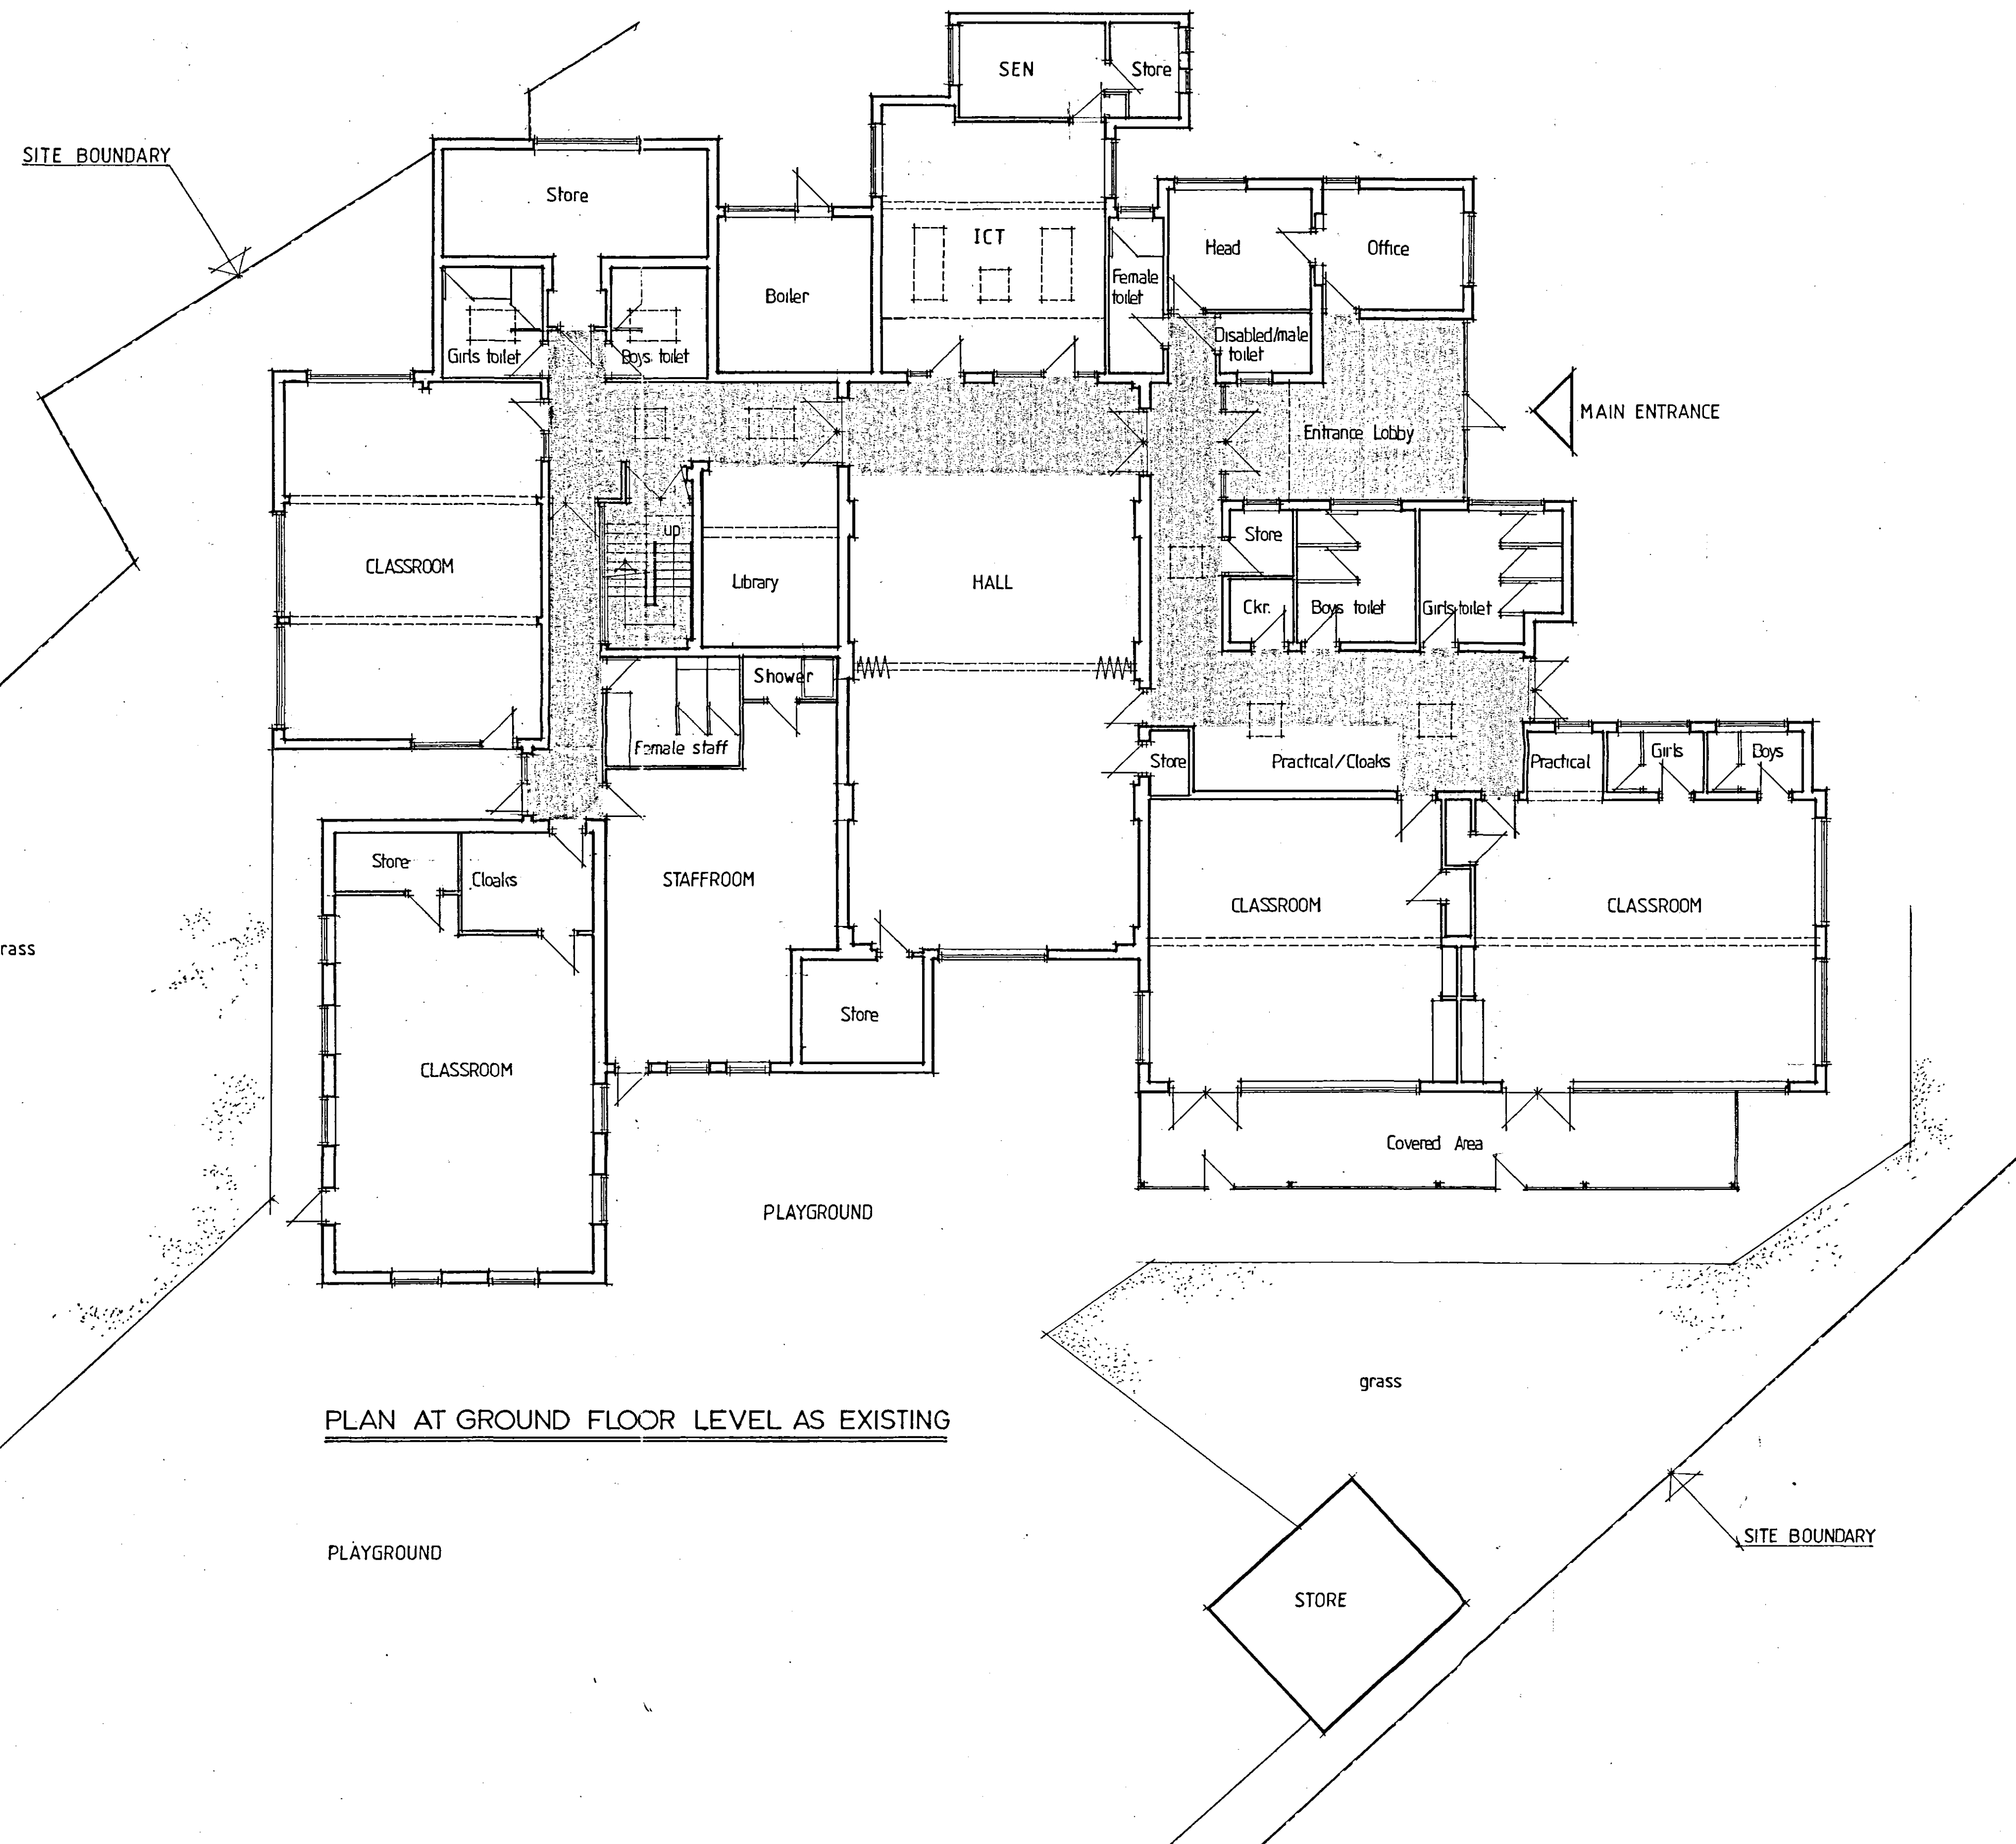

PLAN AT GROUND FLOOR LEVEL AS EXISTING

PLAN AT FIRST FLOOR LEVEL AS EXISTING

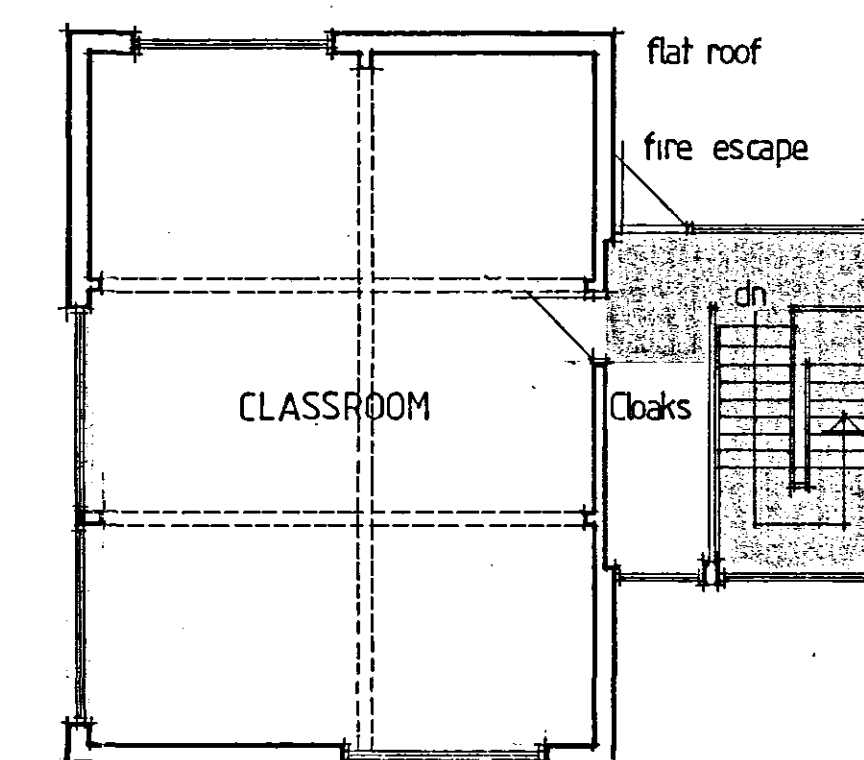

DETERMINED
PLAN

Client The Governors St. Norberts RC Primary School Tollgate, Spalding Lincs.	
Job Provision of New Hall, 2 Classrooms + Associated Accommodation etc.	
Title General Floor Plans as Existing.	
C.P. ASSOCIATES CHARTERED SURVEYORS BUILDING CONSULTANTS CPA  Braemar Court, 1311a Melton Road, Syston, Leicester, LE17 2EN. Telephone: 0116 260 7211 Facsimile: 0116 260 5511	
Dwg. No. 1052-1	Date July 08
Scale 1:100	Drawn by JG

1118/08