



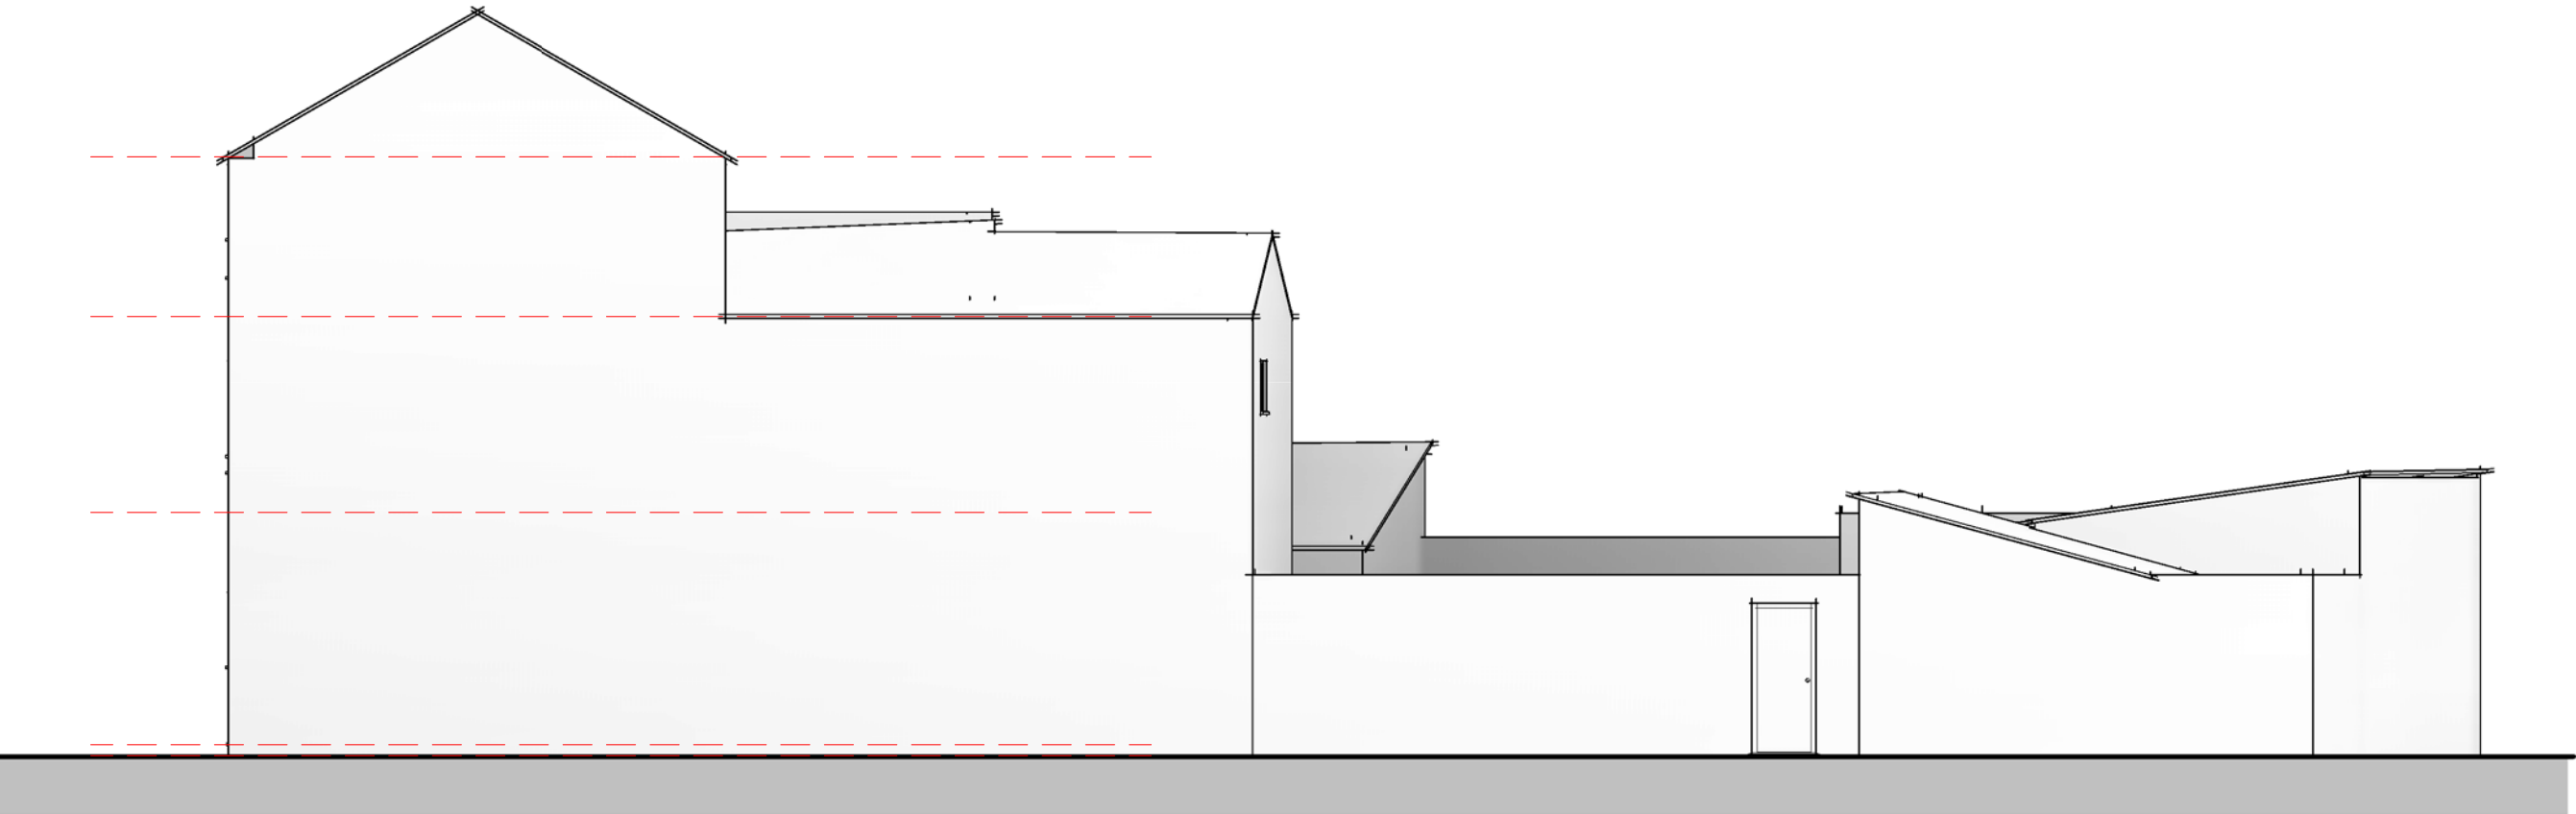

02 - Right Flank
1 : 100

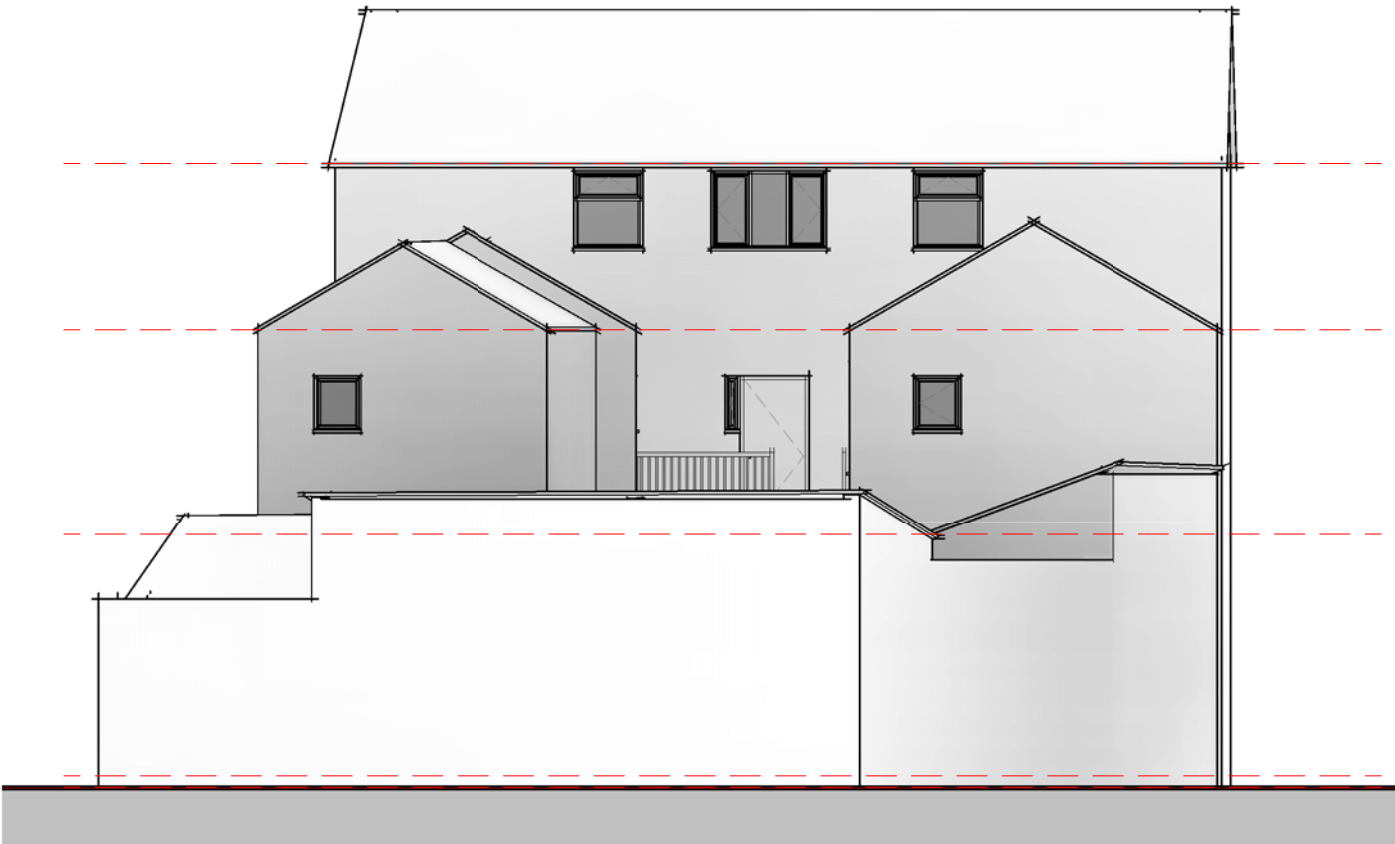

03 - Rear Elevation
1 : 100

Client: **Mr R Karagolam**

Site: **15 & 16 New Road
Spalding**

Drg Title: **Existing Elevations**

Contract No **2533**

Drg No **003**



"Treetops", The Raceground, Spalding, PE11
3AP Tel : 01775 768 921