




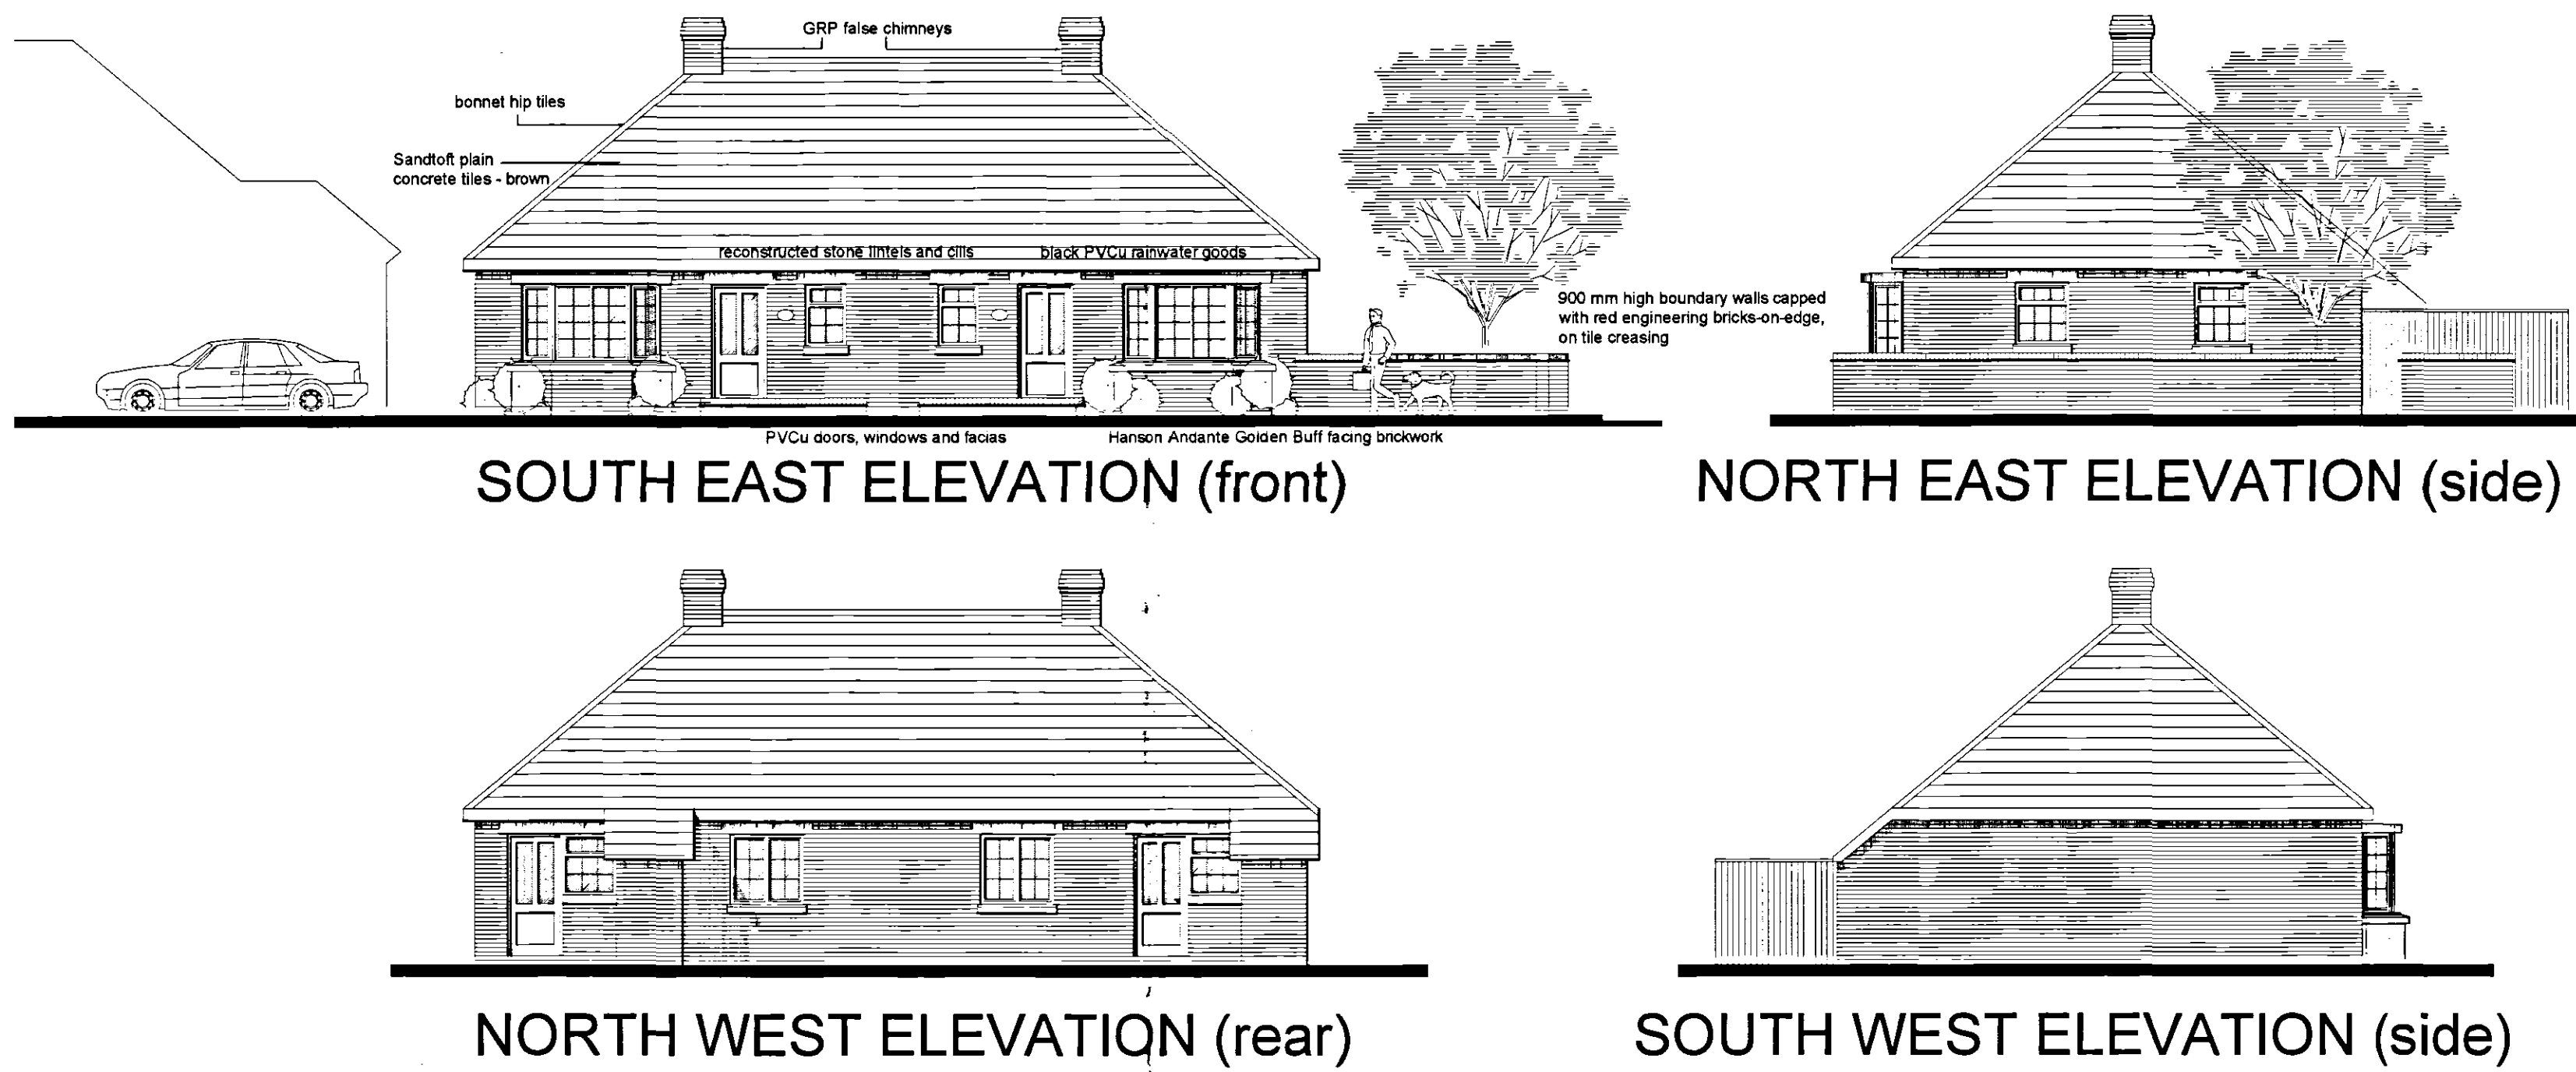


Ordnance Survey®
 OS Sitemap®

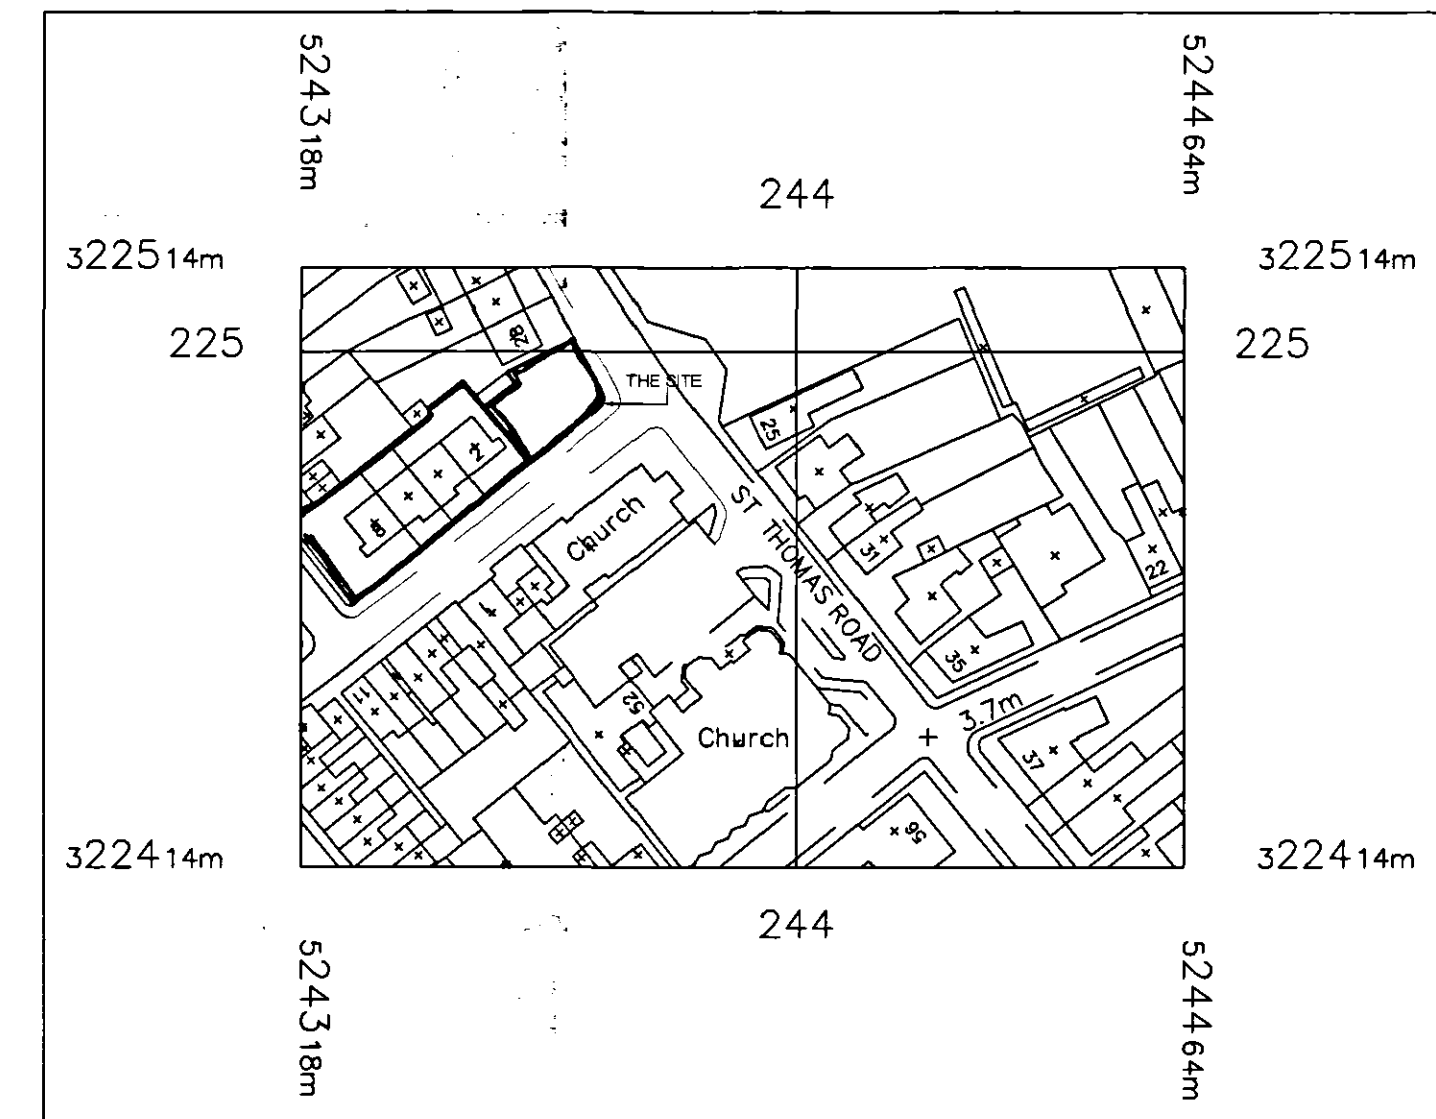


LOCATION PLAN

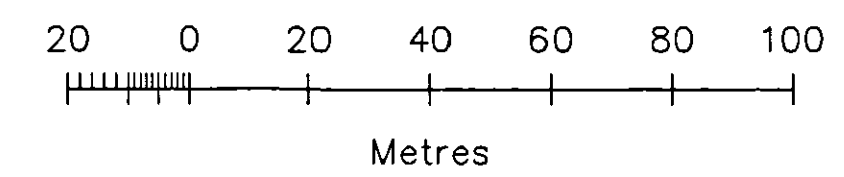

© Crown Copyright 2008
 Reproduction in whole or in part is prohibited
 without the prior permission of Ordnance Survey.

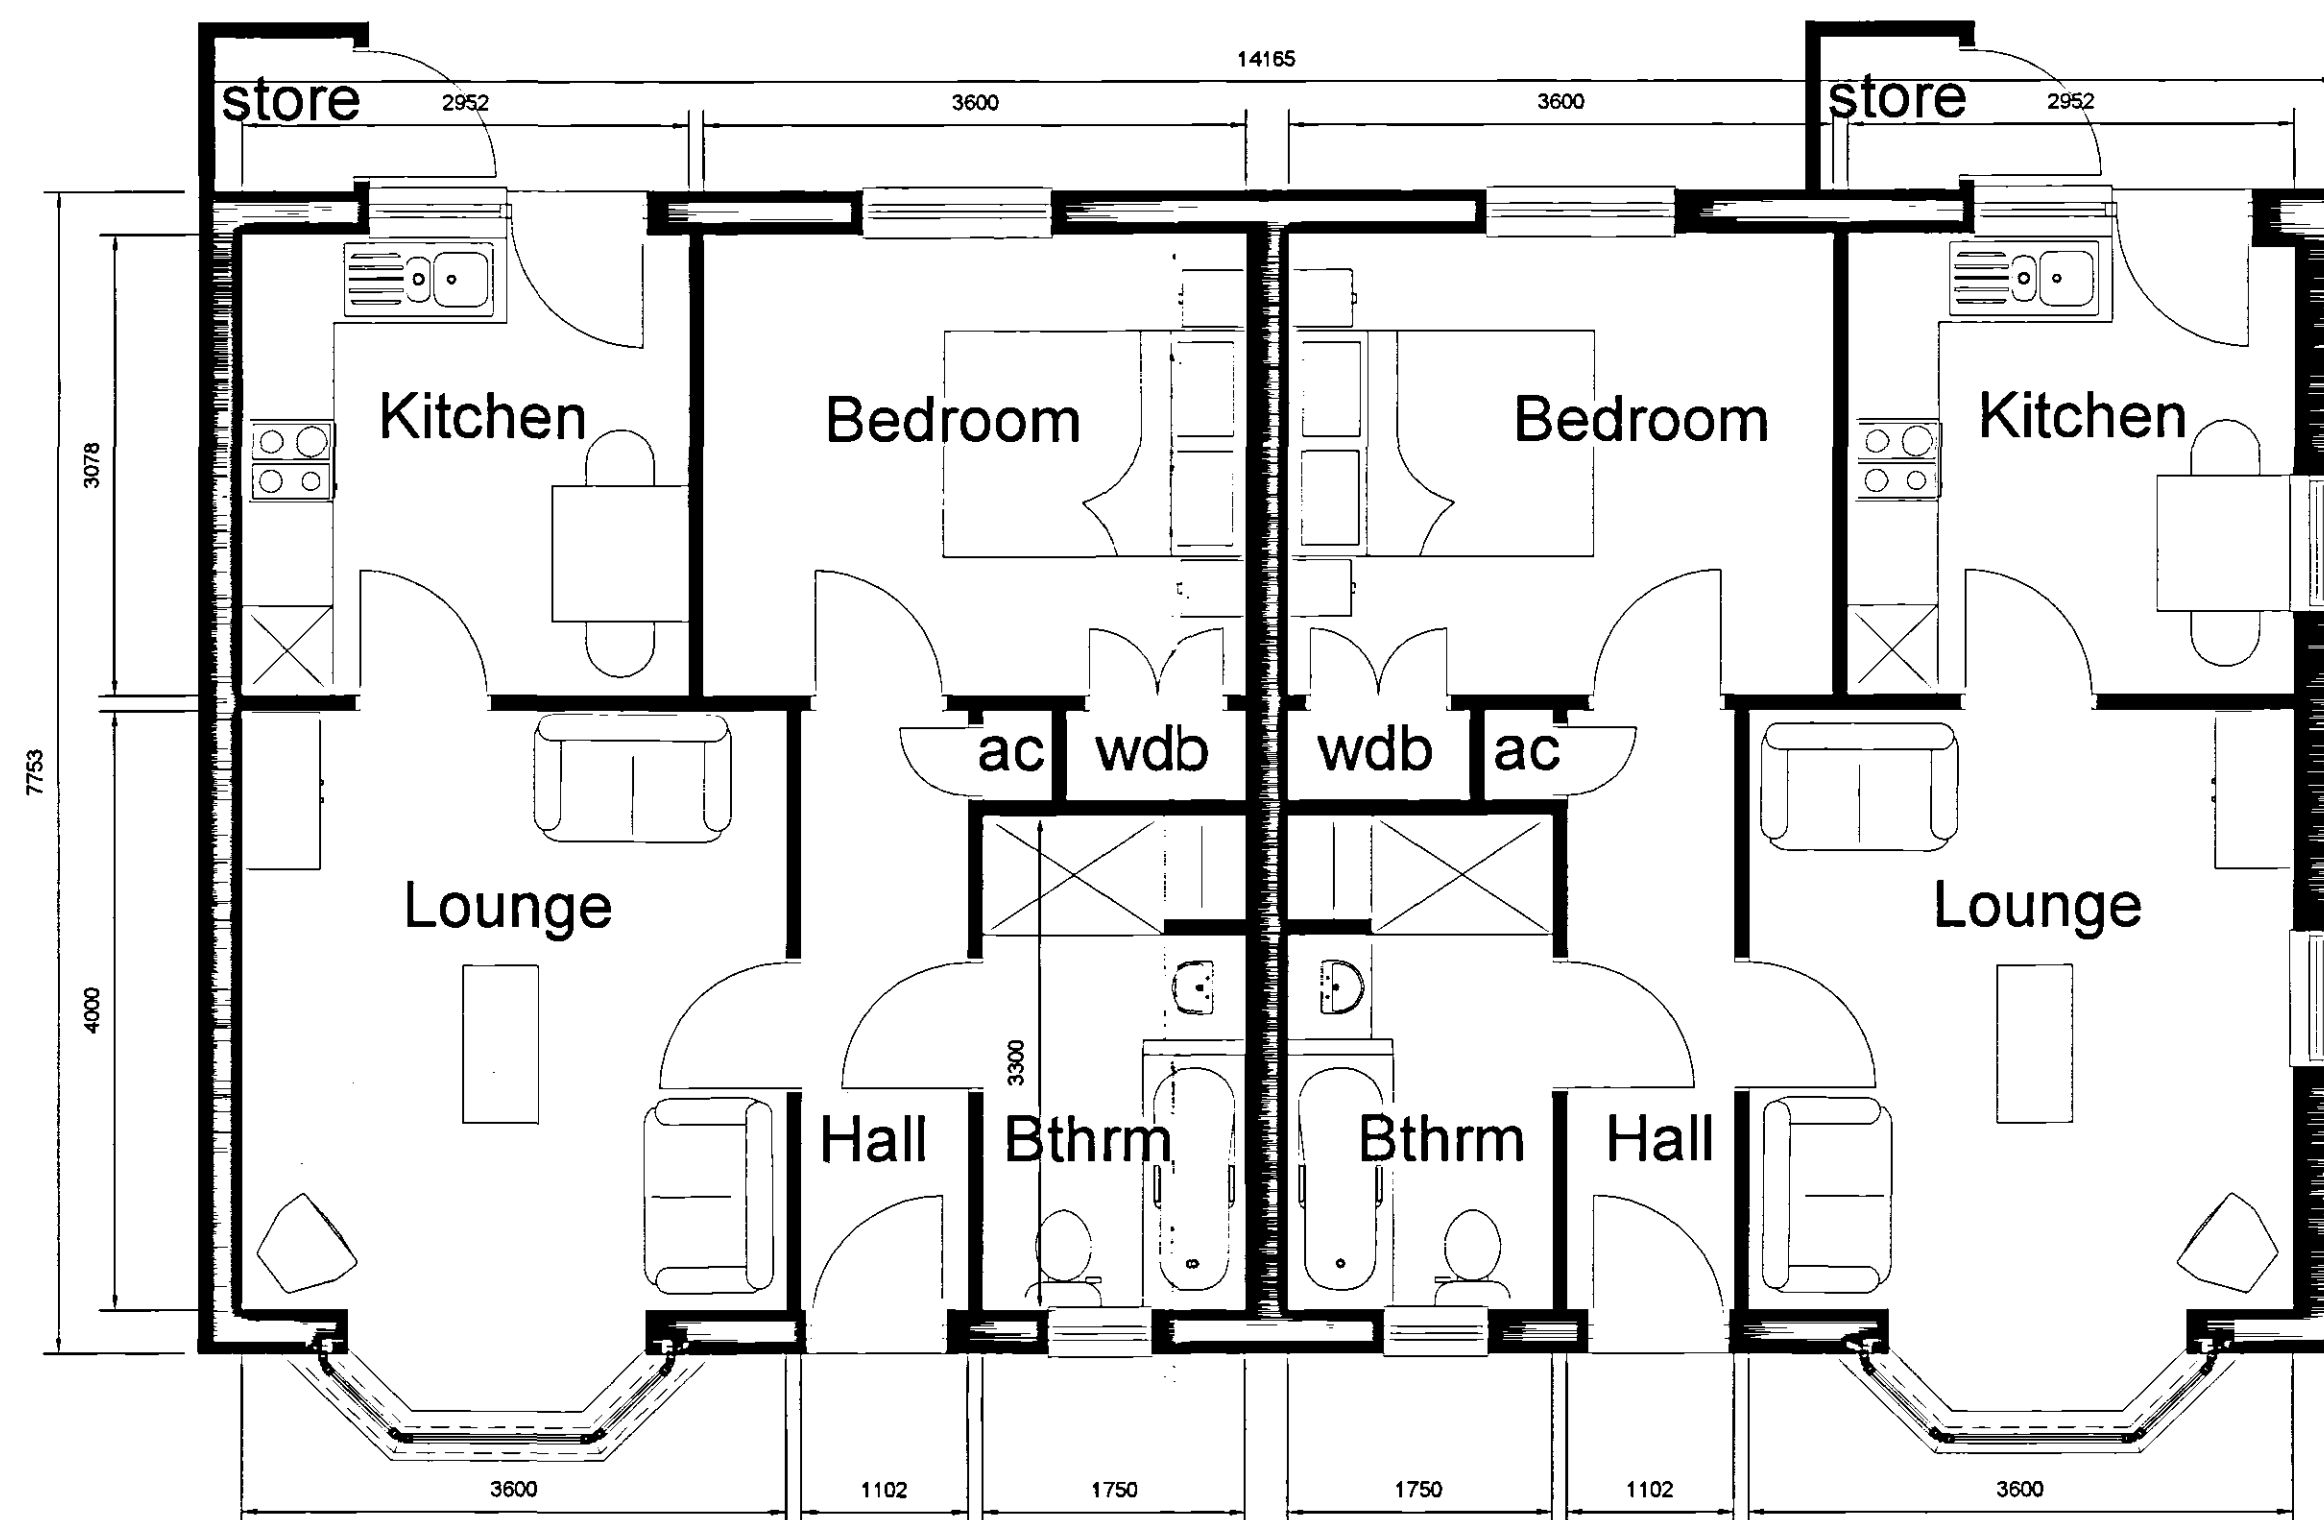

GROUND FLOOR PLAN

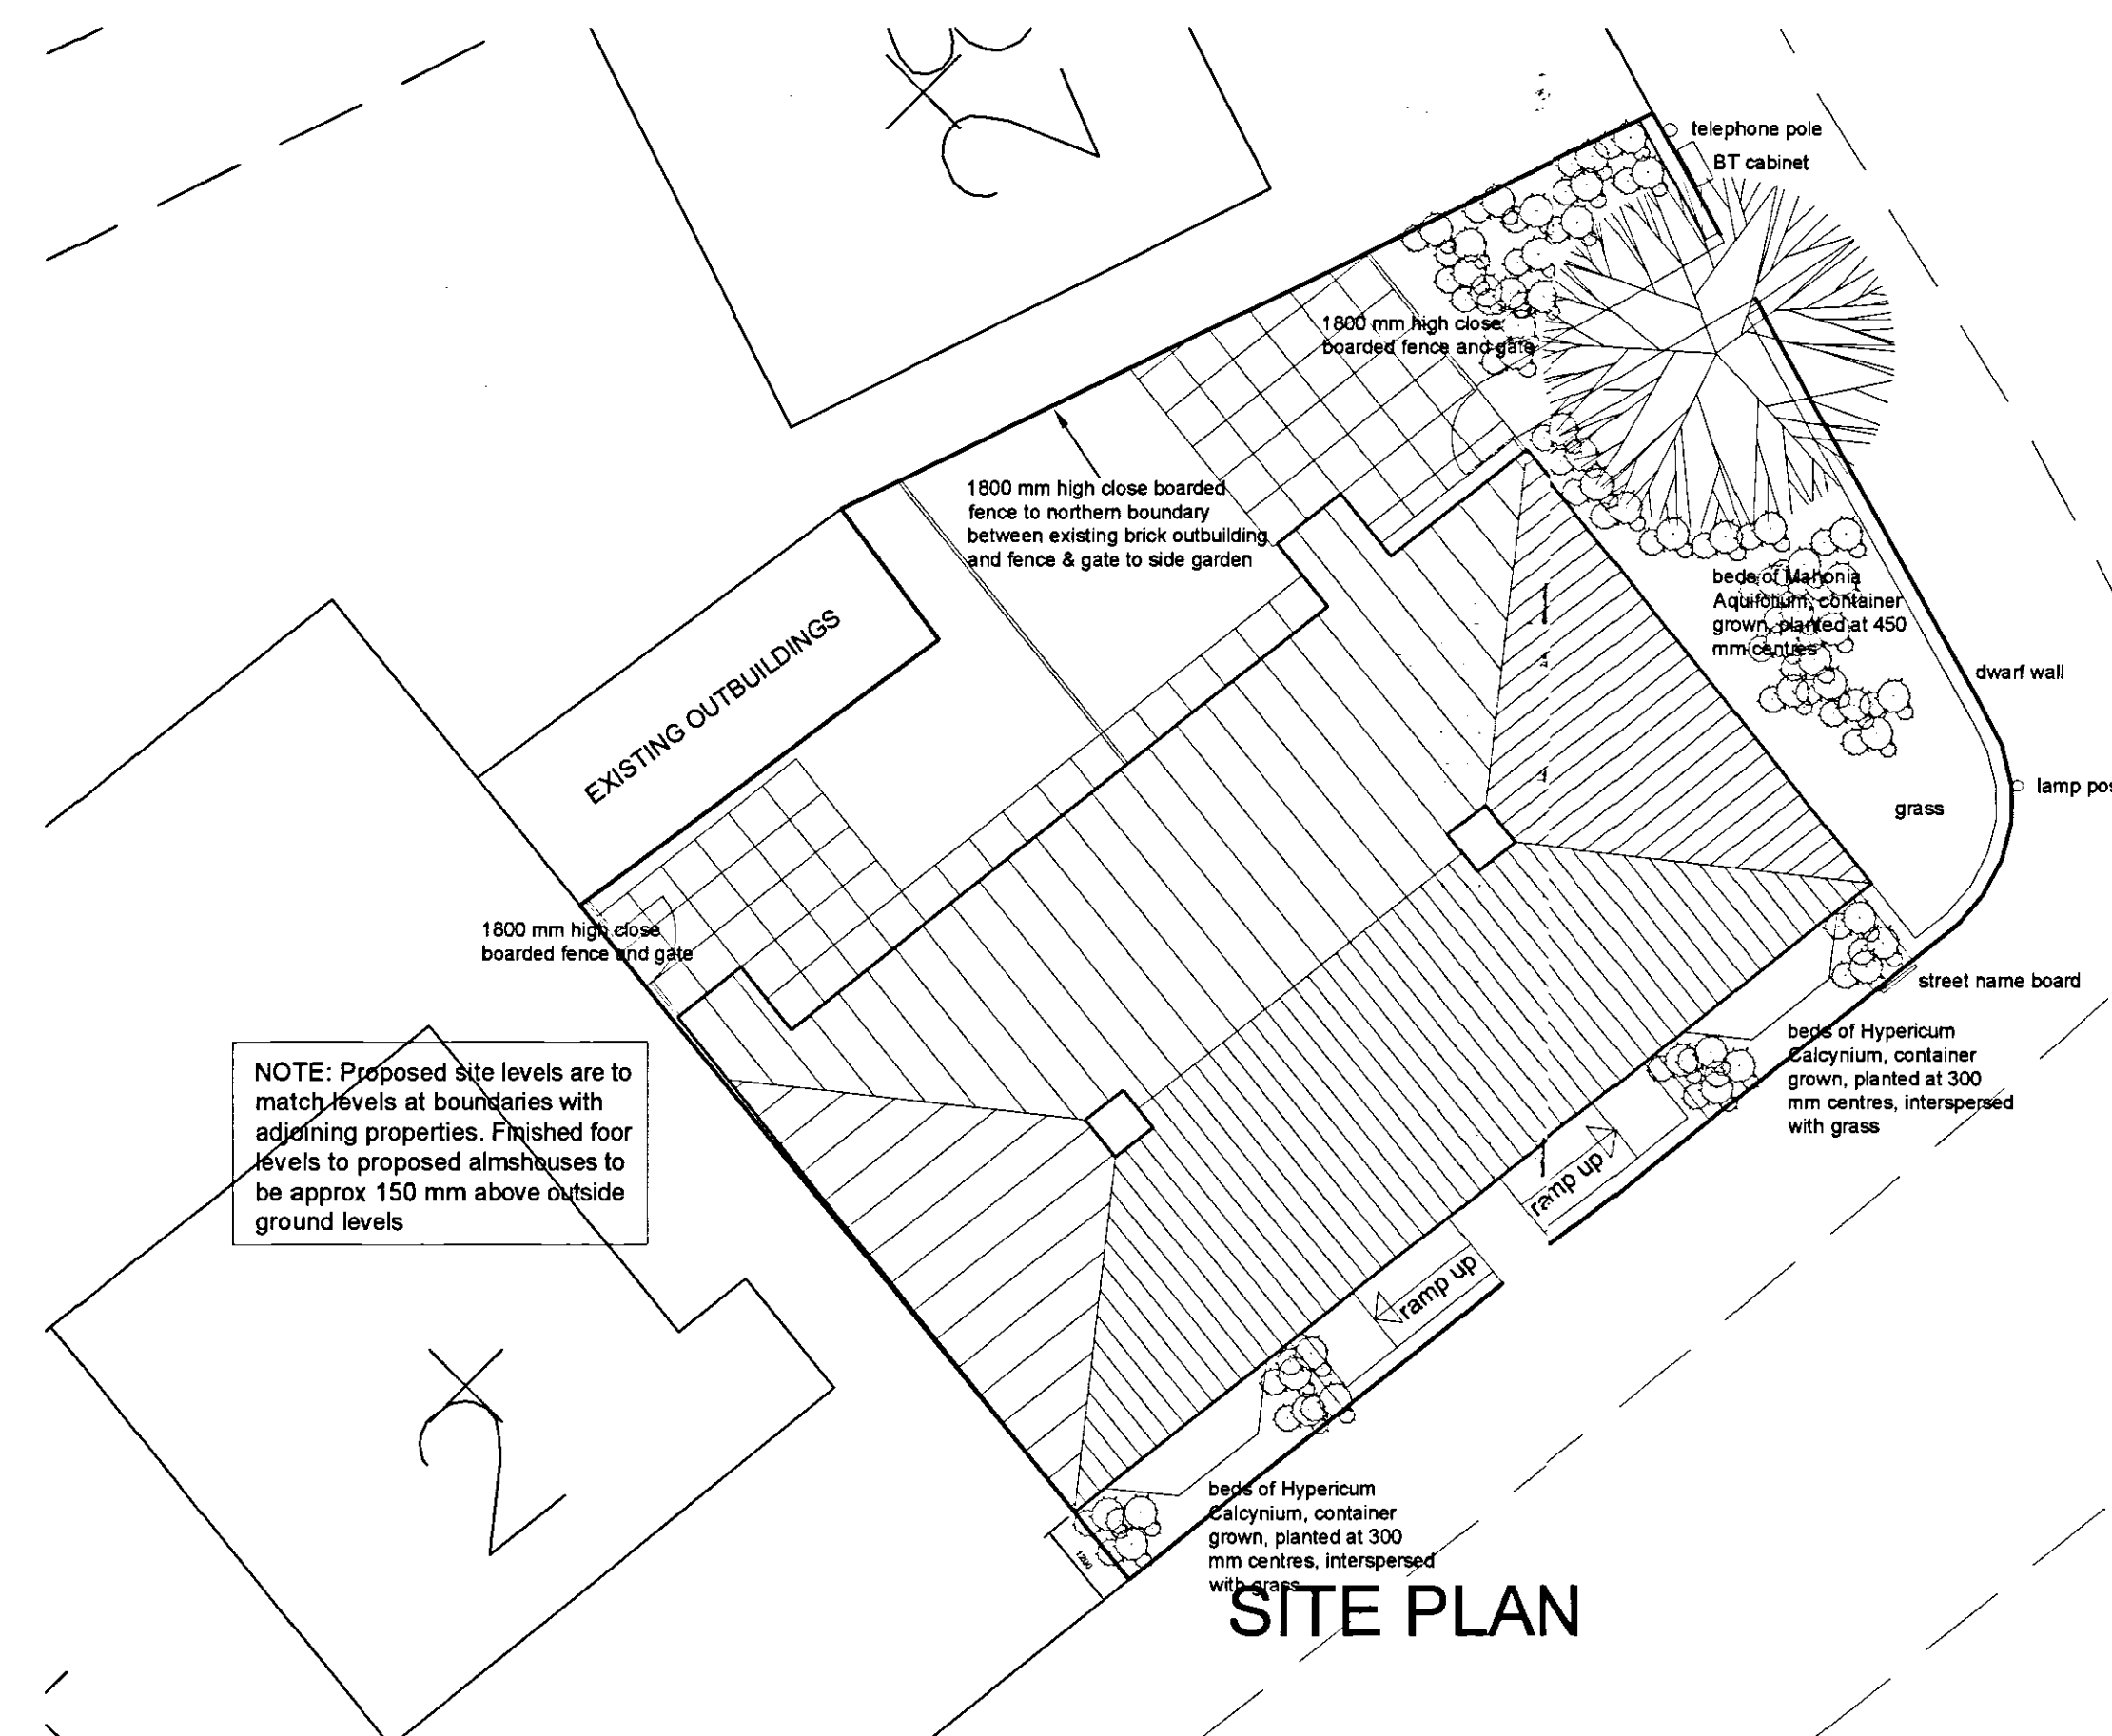

SITE PLAN

1124/08

14 Old Fendike Road
 Weston Hills
 SPALDING
 Lincolnshire PE12 6DD
 TREVOR A CLAY RIBA LTD
 CHARTERED ARCHITECTS
 Tel/Fax 01436 380027
 Mobile 07778 967975

Reviewer Do not measure from this drawing. All discrepancies should be reported to the architect. This drawing should be read in conjunction with the specification and relevant details. All construction property rights are the copyright of Trevor A Clay RIBA Ltd.			
Local Authority Approval Number:			
Historic Approval Number:			
Scale: 1:500, 1:100 1:1250	Sheet Size: A1	Date: 17/OCTOBER/08	Drawn: T. CLAY
Title: PROPOSED NEW ALMSHOUSES AT GREEN LANE / ST. THOMAS'S ROAD, SPALDING FOR SPALDING TOWN HUSBANDS Planning Application Drawing (revised) Drawing Number: 03/112/PA/006			