



NO DIMENSIONS TO BE SCALED FROM THIS DRAWING. ALL DIMENSIONS TO BE CHECKED ON SITE. ANY DISCREPANCIES WITH THE DRAWINGS TO BE REPORTED AND CLARIFIED PRIOR TO COMMENCING WORKS ON SITE, IF IN DOUBT - ASK. THIS DRAWING IS COPYRIGHT.

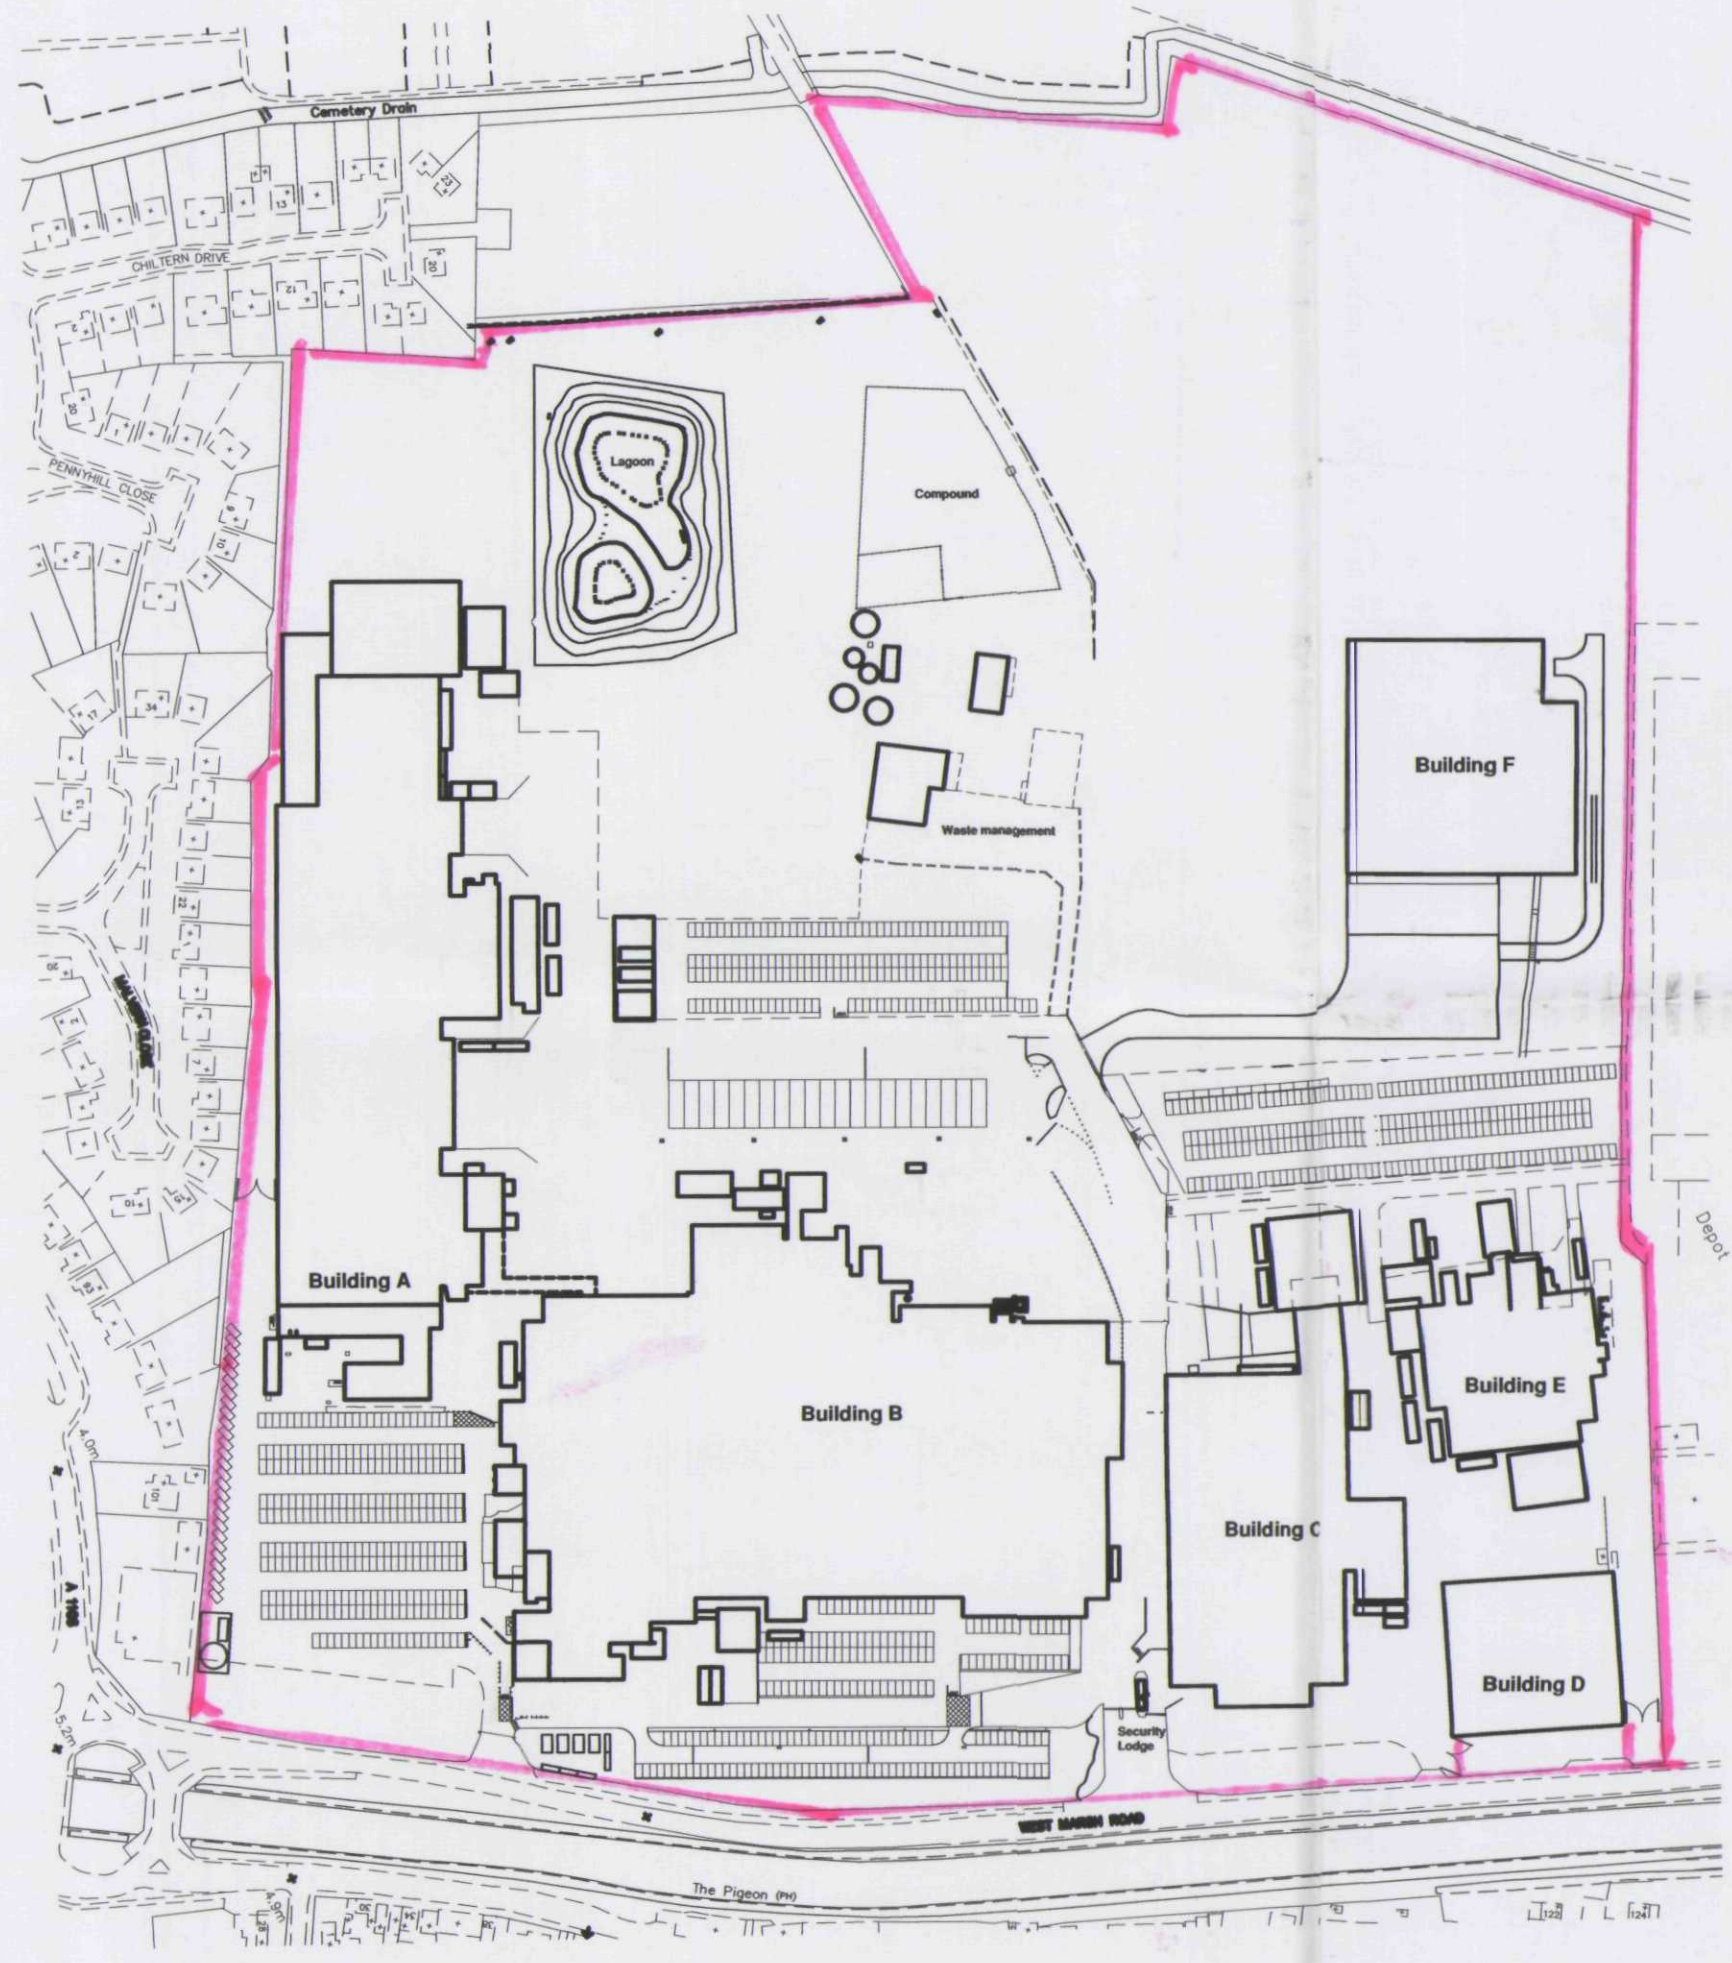

Site Plan
Scale 1:2500

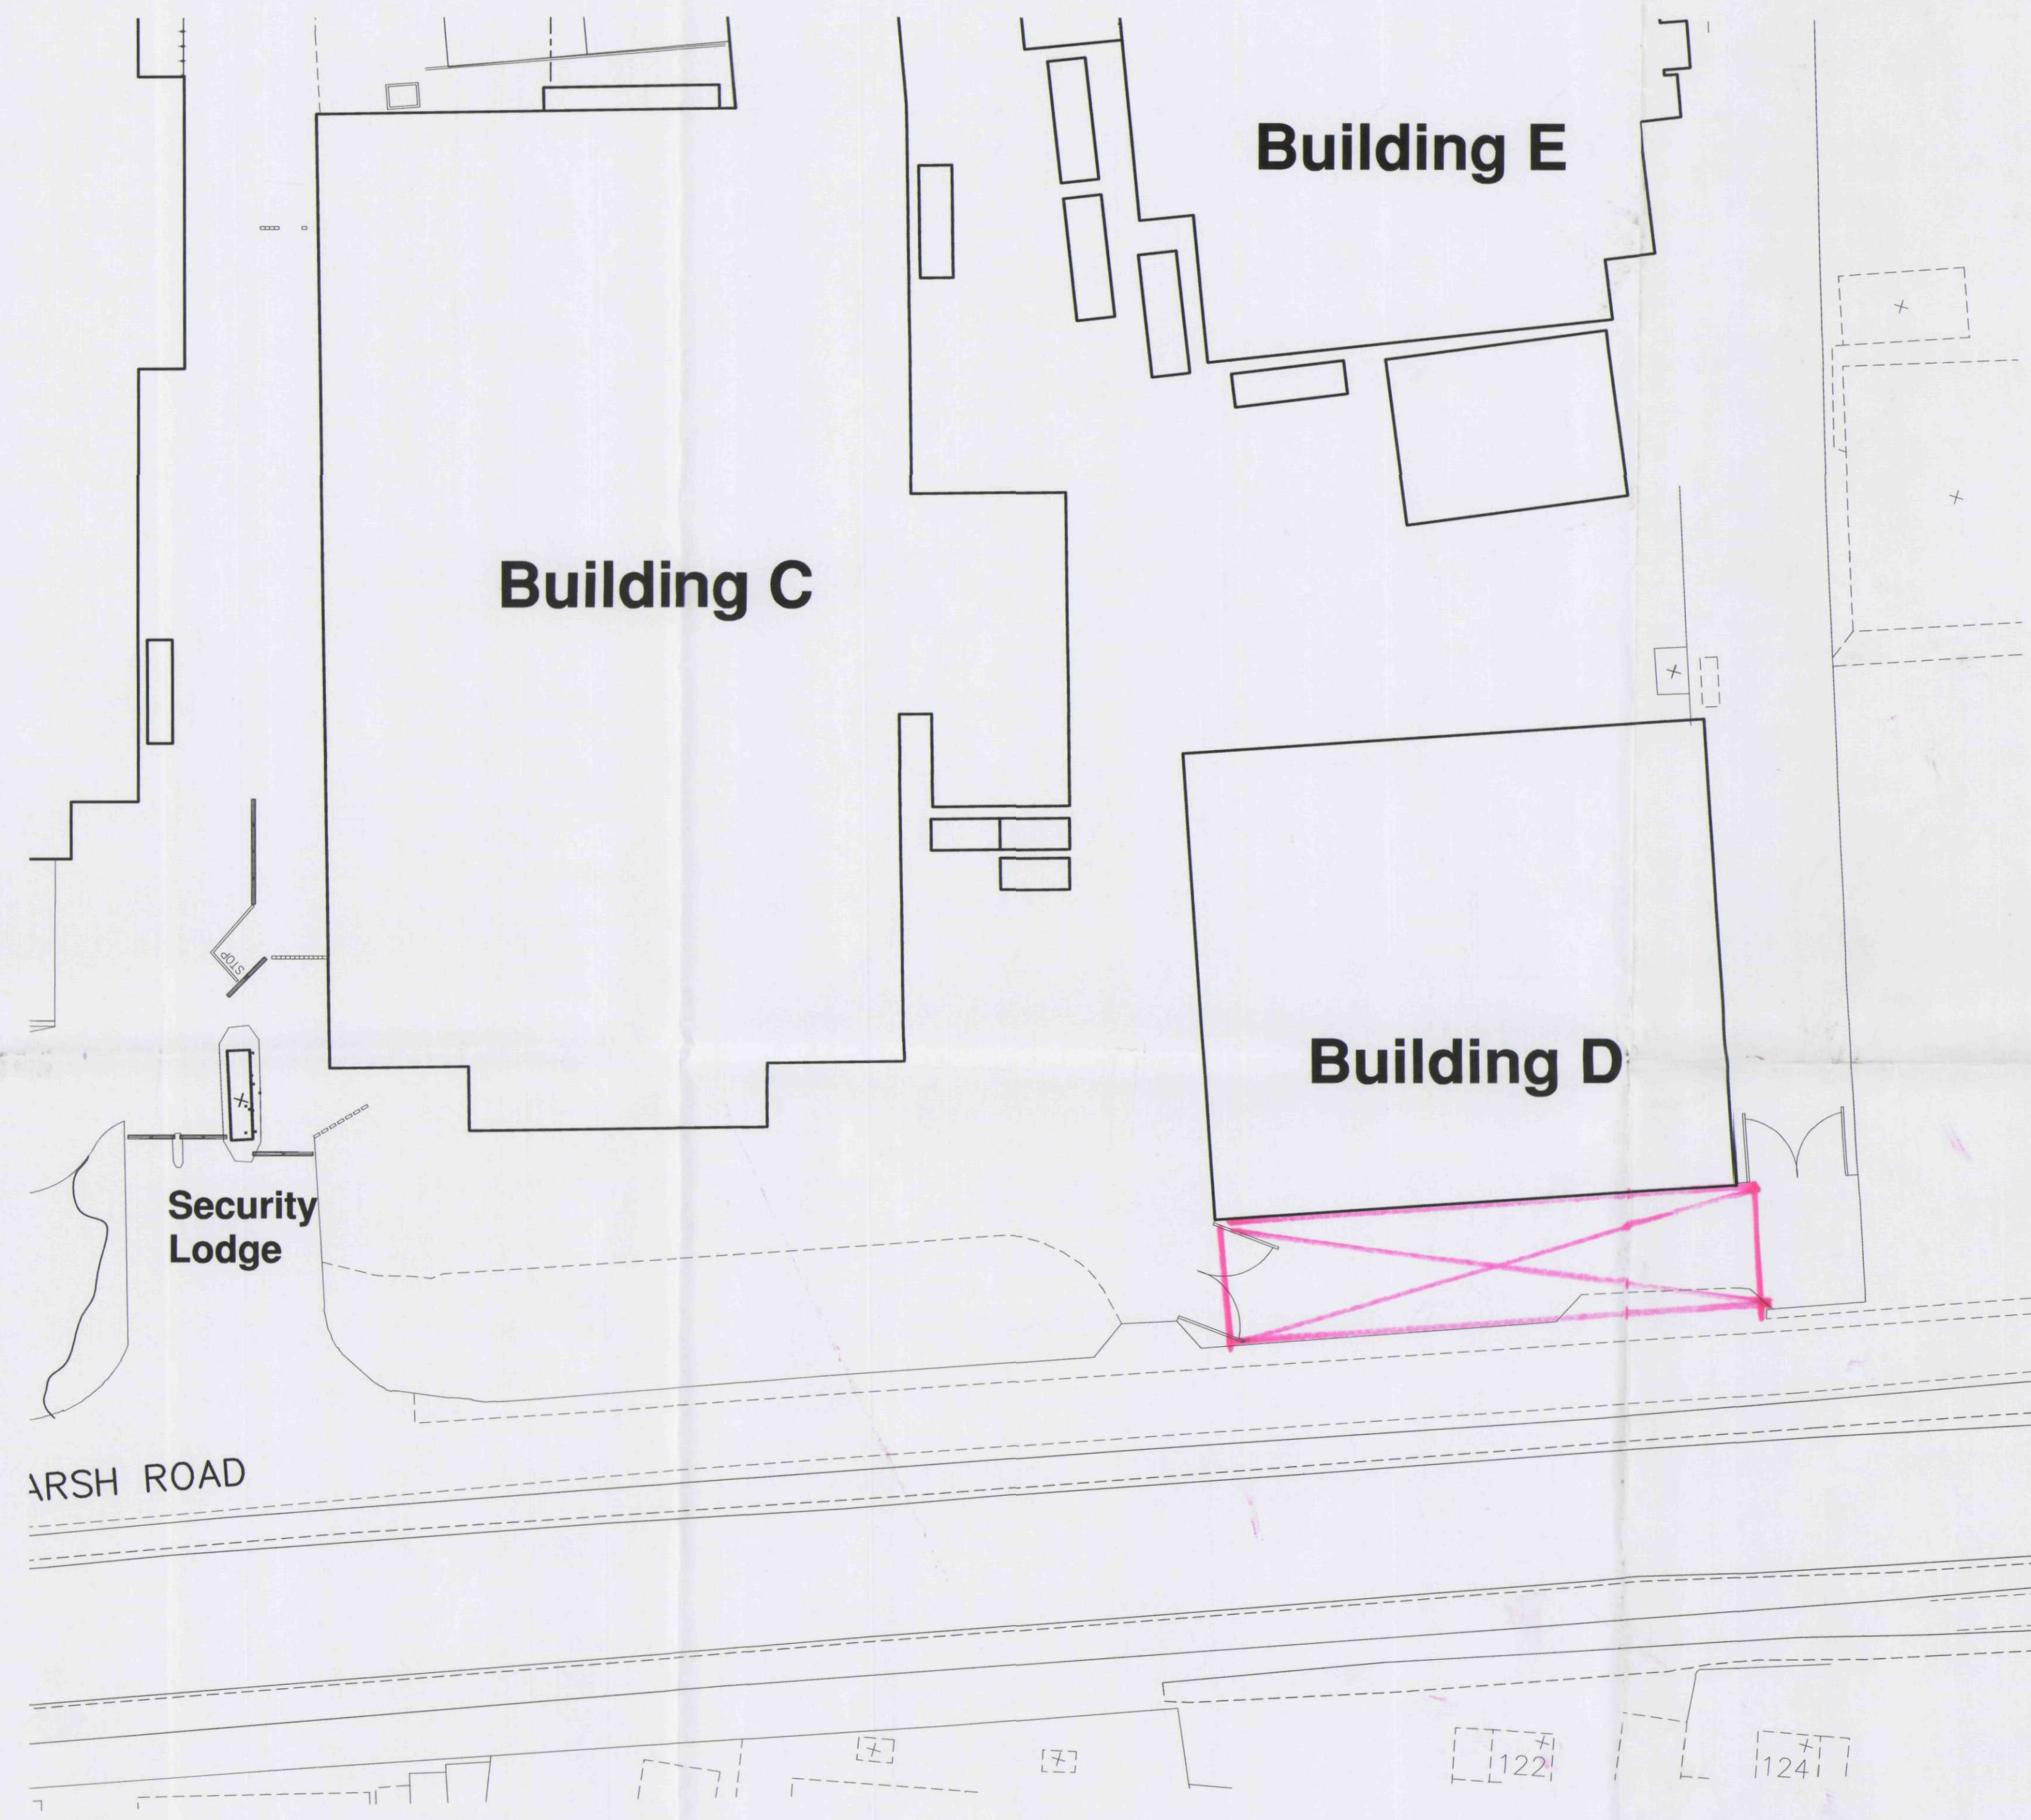

Location Plan
Scale 1:500

SHDC
PLANNING & DEVELOPMENT
15 SEP 2003
Ref. 1131/03

Checked by: _____ Date checked: _____



CLIENT
Geest U.K Ltd
West Marsh Road
Spalding
Lincs

TITLE
Project facade
Project Mr. J. Macleod

Site & Location plan

DATE 22.08.03	SCALE Var
DRAWING NO. GFL/03/001	ISSUE NO.

CORPORATE ARCHITECTURE LIMITED
CHARTERED ARCHITECTS
35 Leicester Road, Blyth, Leicester, LE15 4GR
Tel: 0116 278 9257 Fax: 0116 278 9259