



- General Notes
1. All dimensions are shown in 'mm' unless otherwise stated.
 2. The contractor, sub-contractors and suppliers must verify all dimensions on site prior to the commencement of any work.
 3. This drawing is to be read in conjunction with all relevant engineers and specialist sub-contractors drawings and specifications.
 4. Any discrepancies are to be brought to the designers attention.

MATERIALS KEY

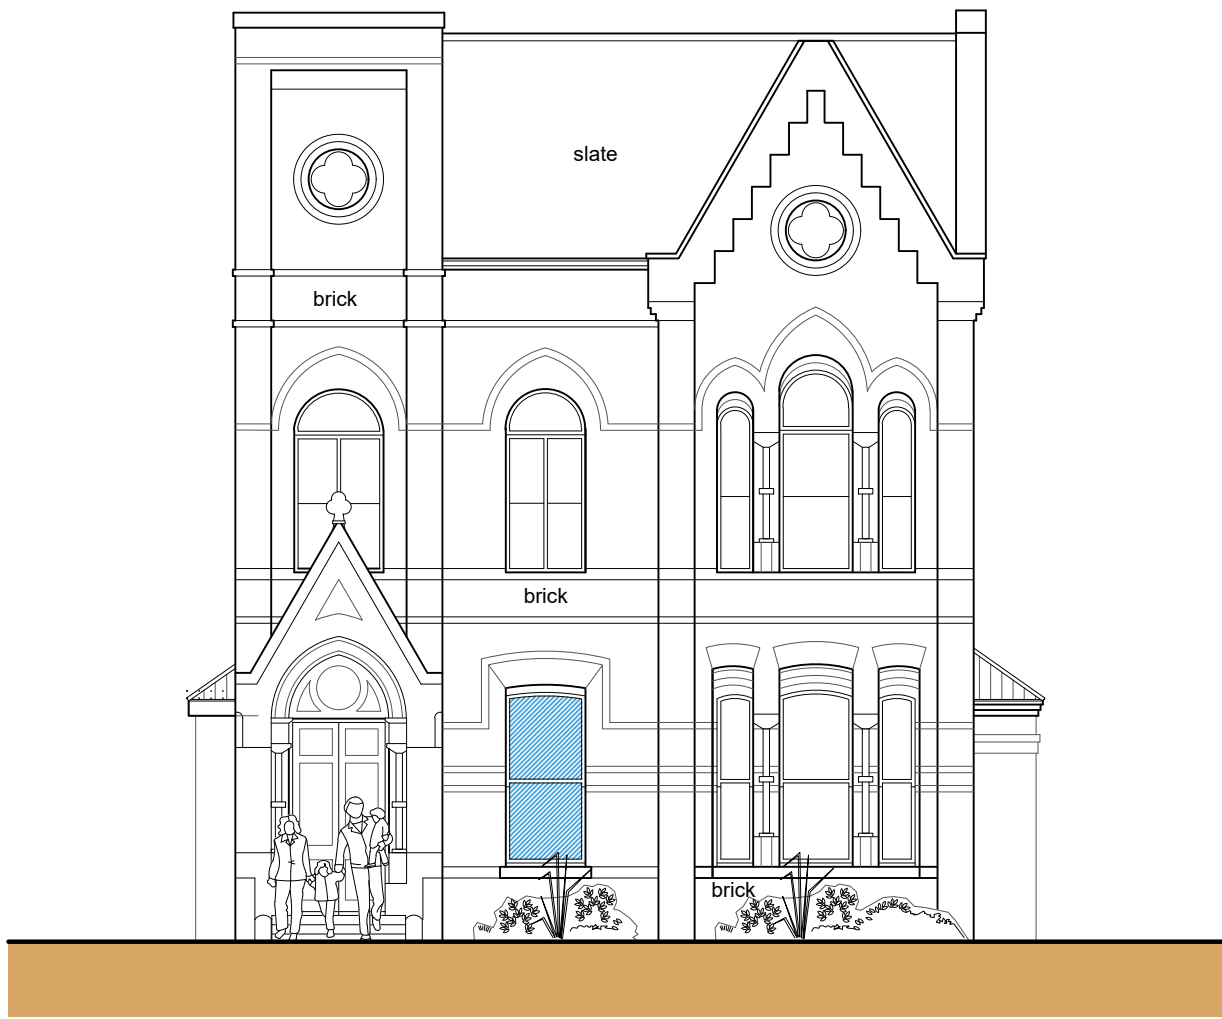

Front Elevation (SE)
Scale: 1:100

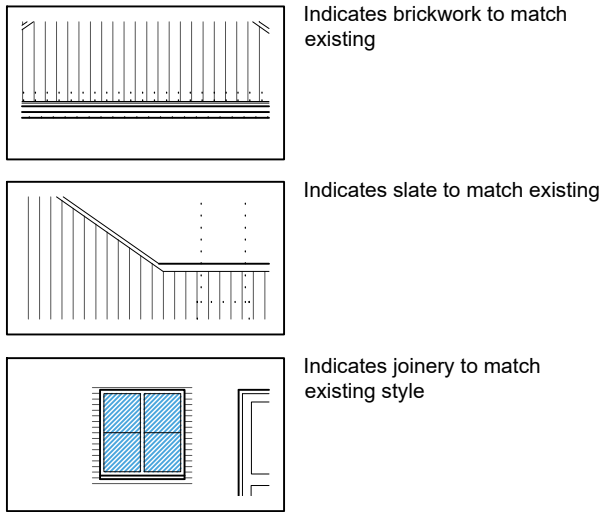


Side Elevation (NE)
Scale: 1:100



Rear Elevation (NW)
Scale: 1:100



Side Elevation (SW)
Scale: 1:100

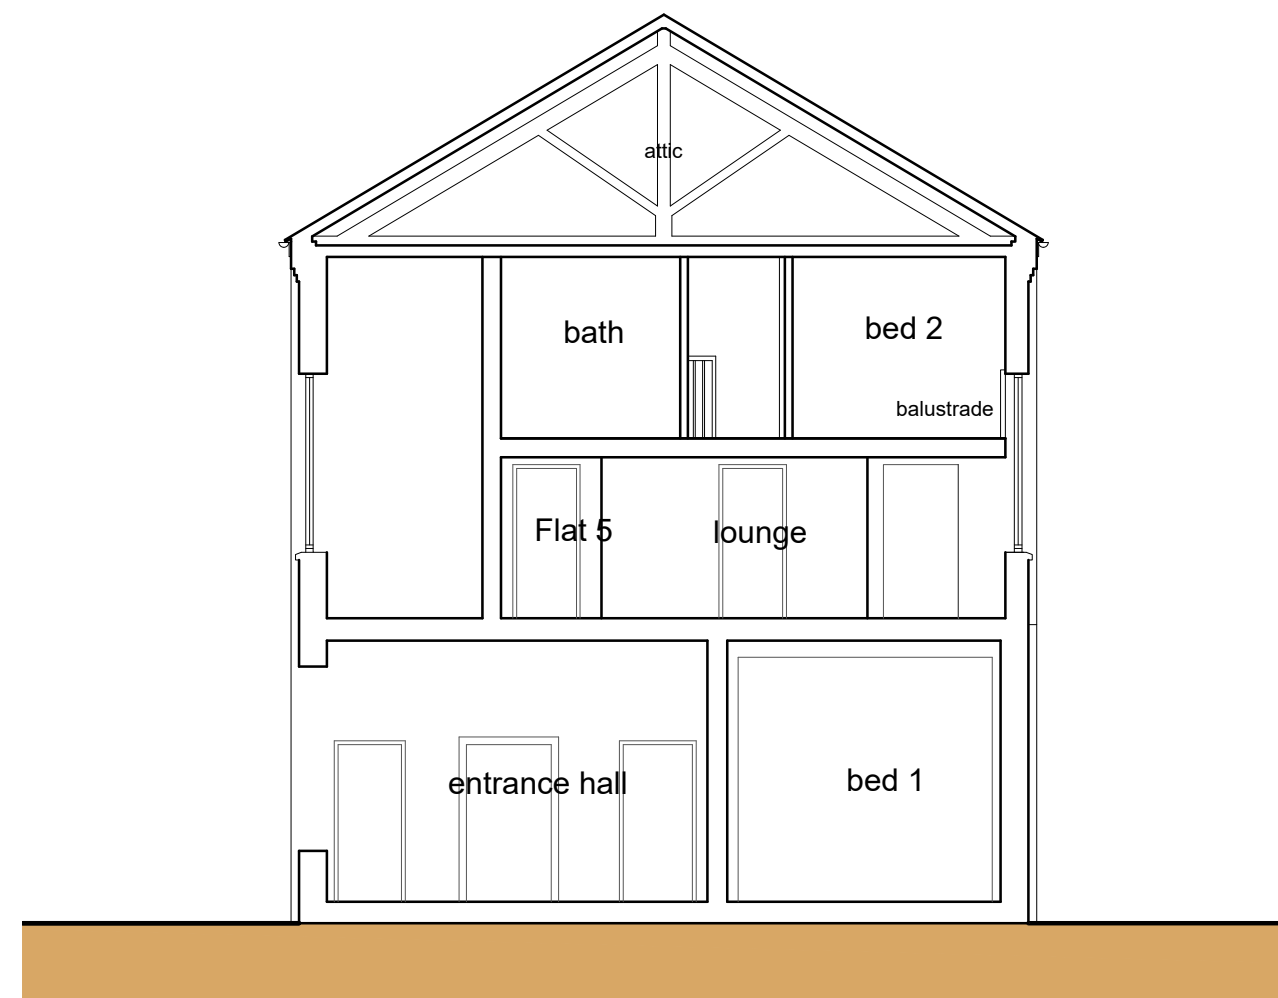

Section AA
Scale: 1:100

Schedule of Sizes			
Unit	Internal Area (m2)	Dwelling Type	Bedrooms
Ground Floor			
Unit 1	53.4	Flat	1
Unit 2	51.3	Flat	1
Unit 3	61.5	Flat	2
Unit 4	64.5	Flat	2
First Floor			
Unit 5	67.2	Maisonette	2
Unit 6	68.2	Maisonette	2
Unit 7	68.1	Maisonette	2



Location Plan
Scale: 1:1250

FOR APPROVAL



Job Title Proposed Change Of Use Spring Gardens Spalding For: Market Homes Ltd	Date May 2021	Drawn by GT Checked by G.E
Drawing Title Planning Drawing Elevations & Location Plan	Job No. SE-1515 Dwg No. PP1100	Sheet Size A1 Revision B