



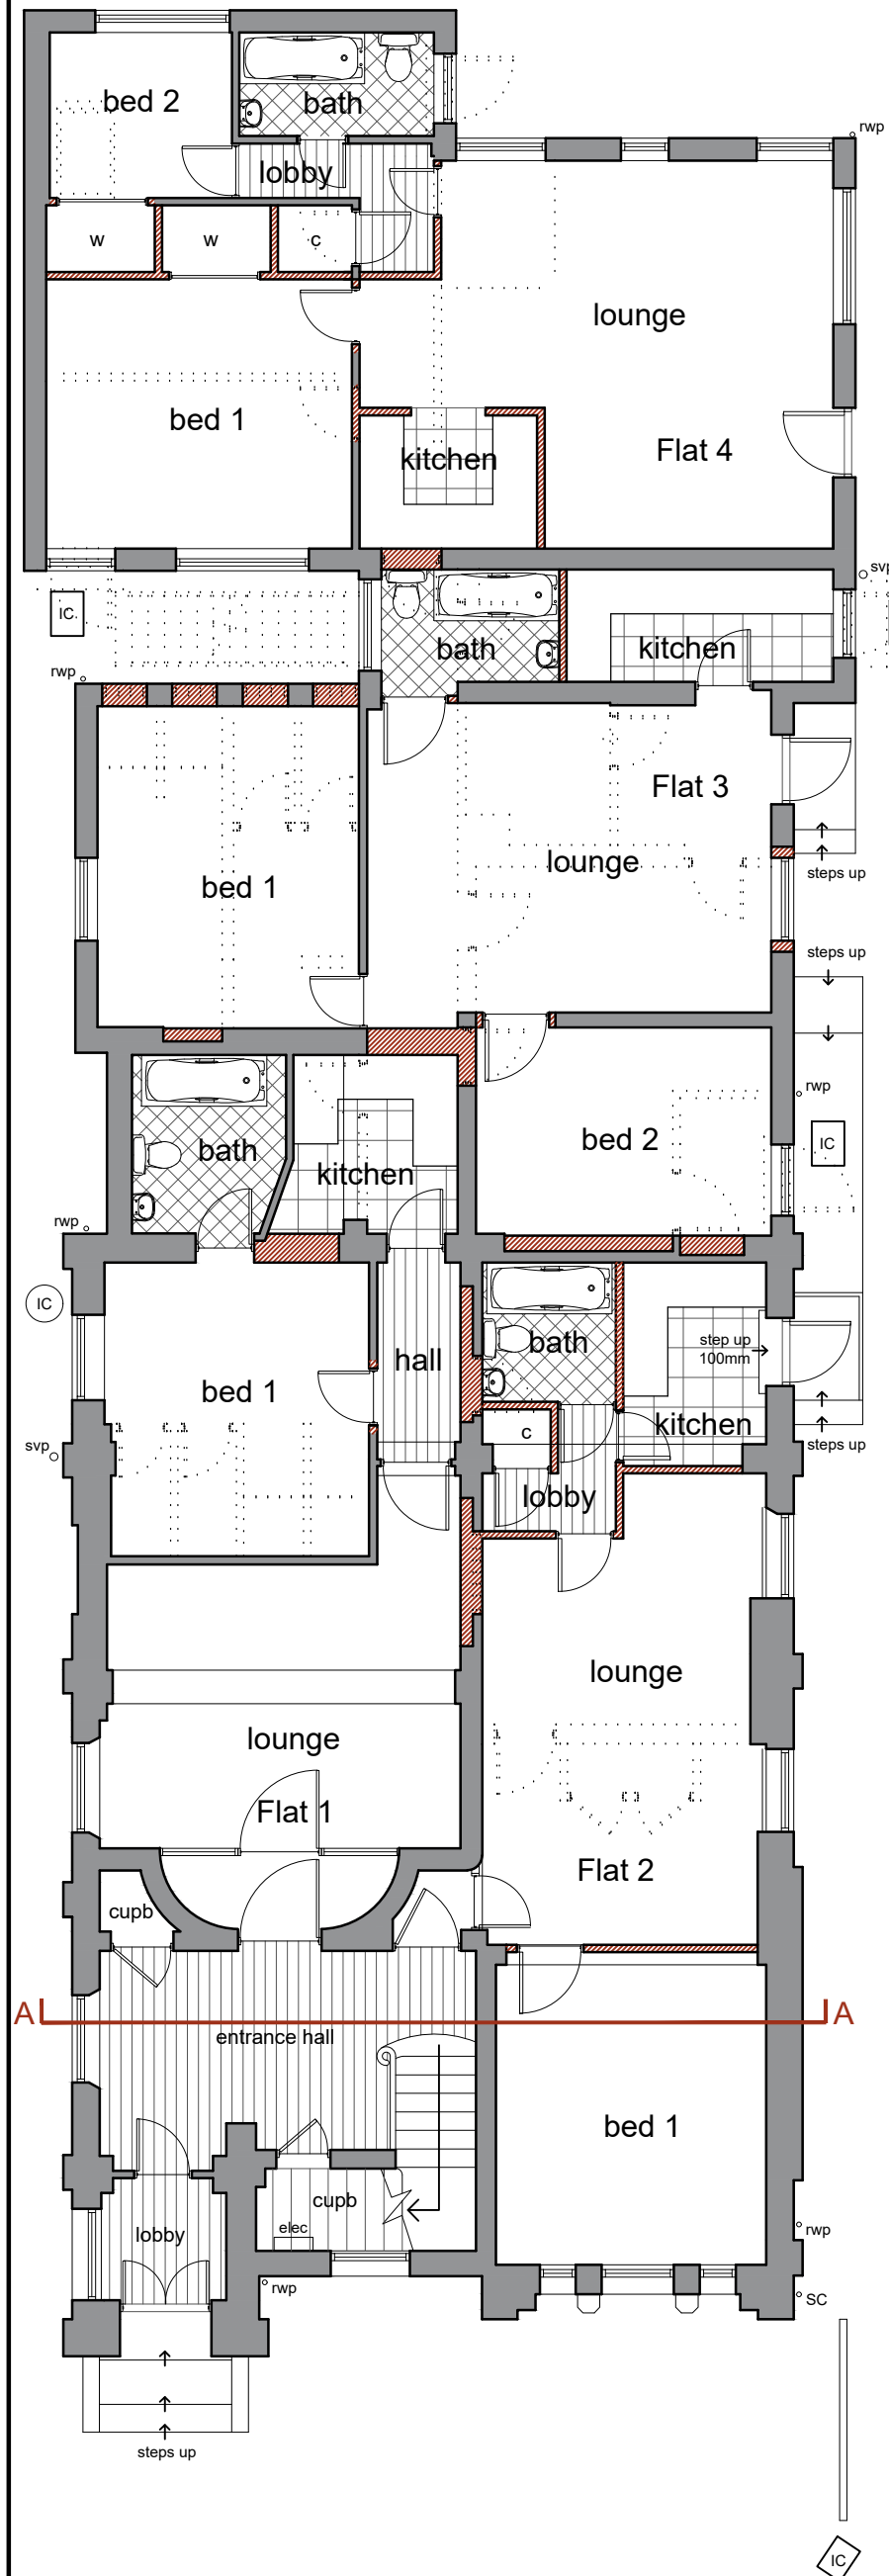


GF Plan

Scale: 1:100

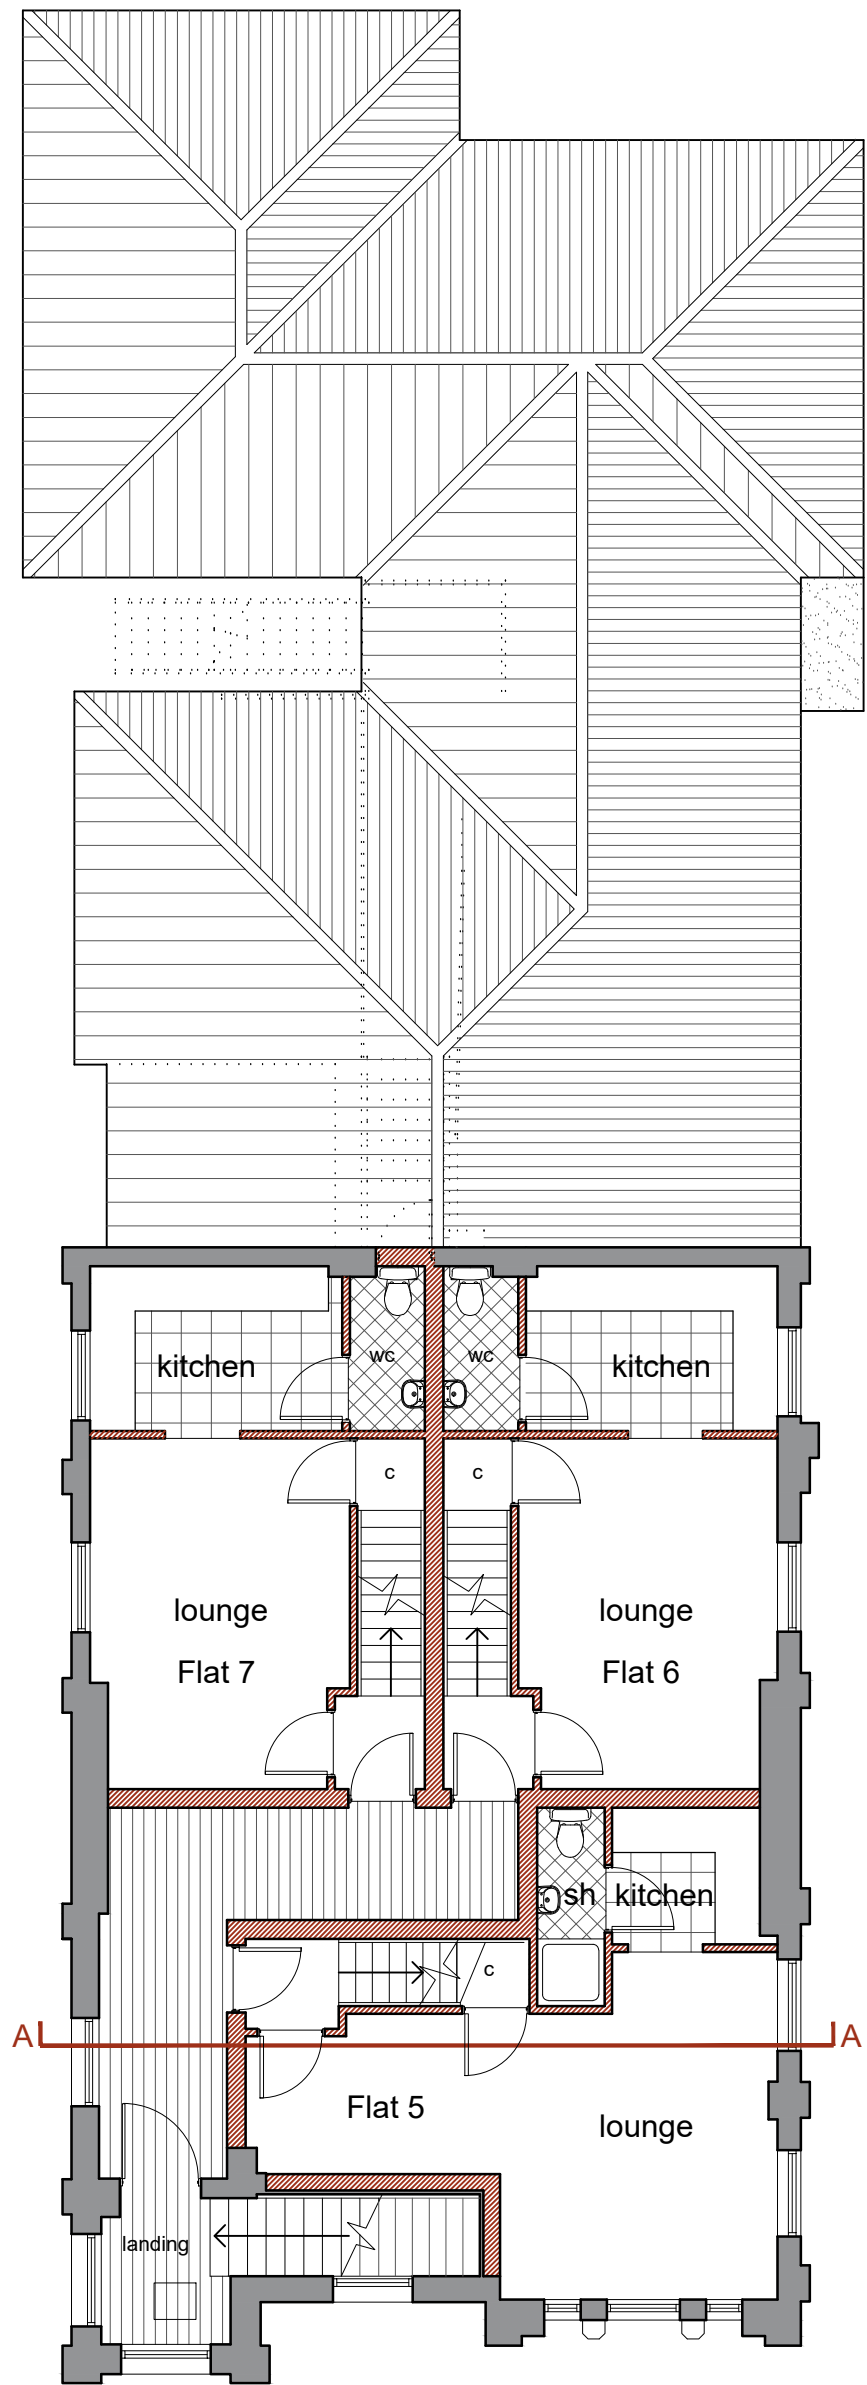


FF Plan

Scale: 1:100

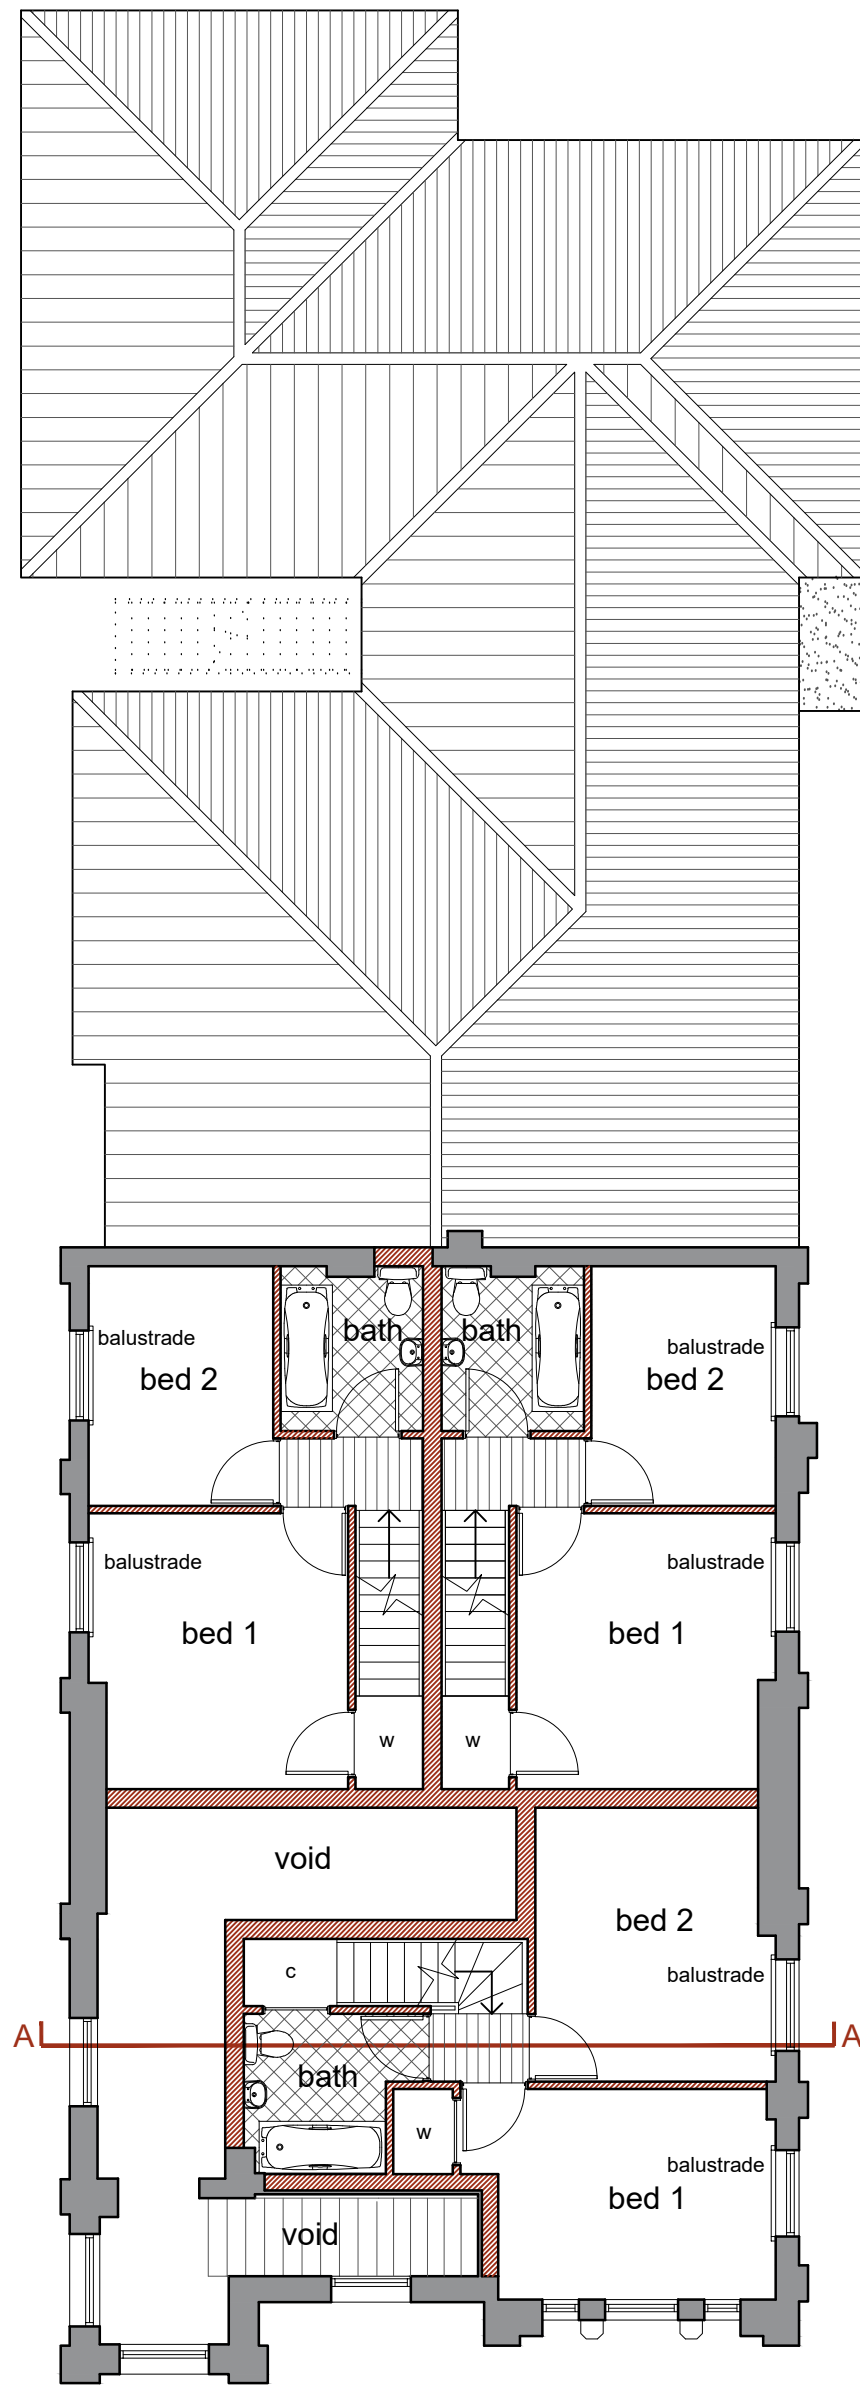


SF Plan

Scale: 1:100

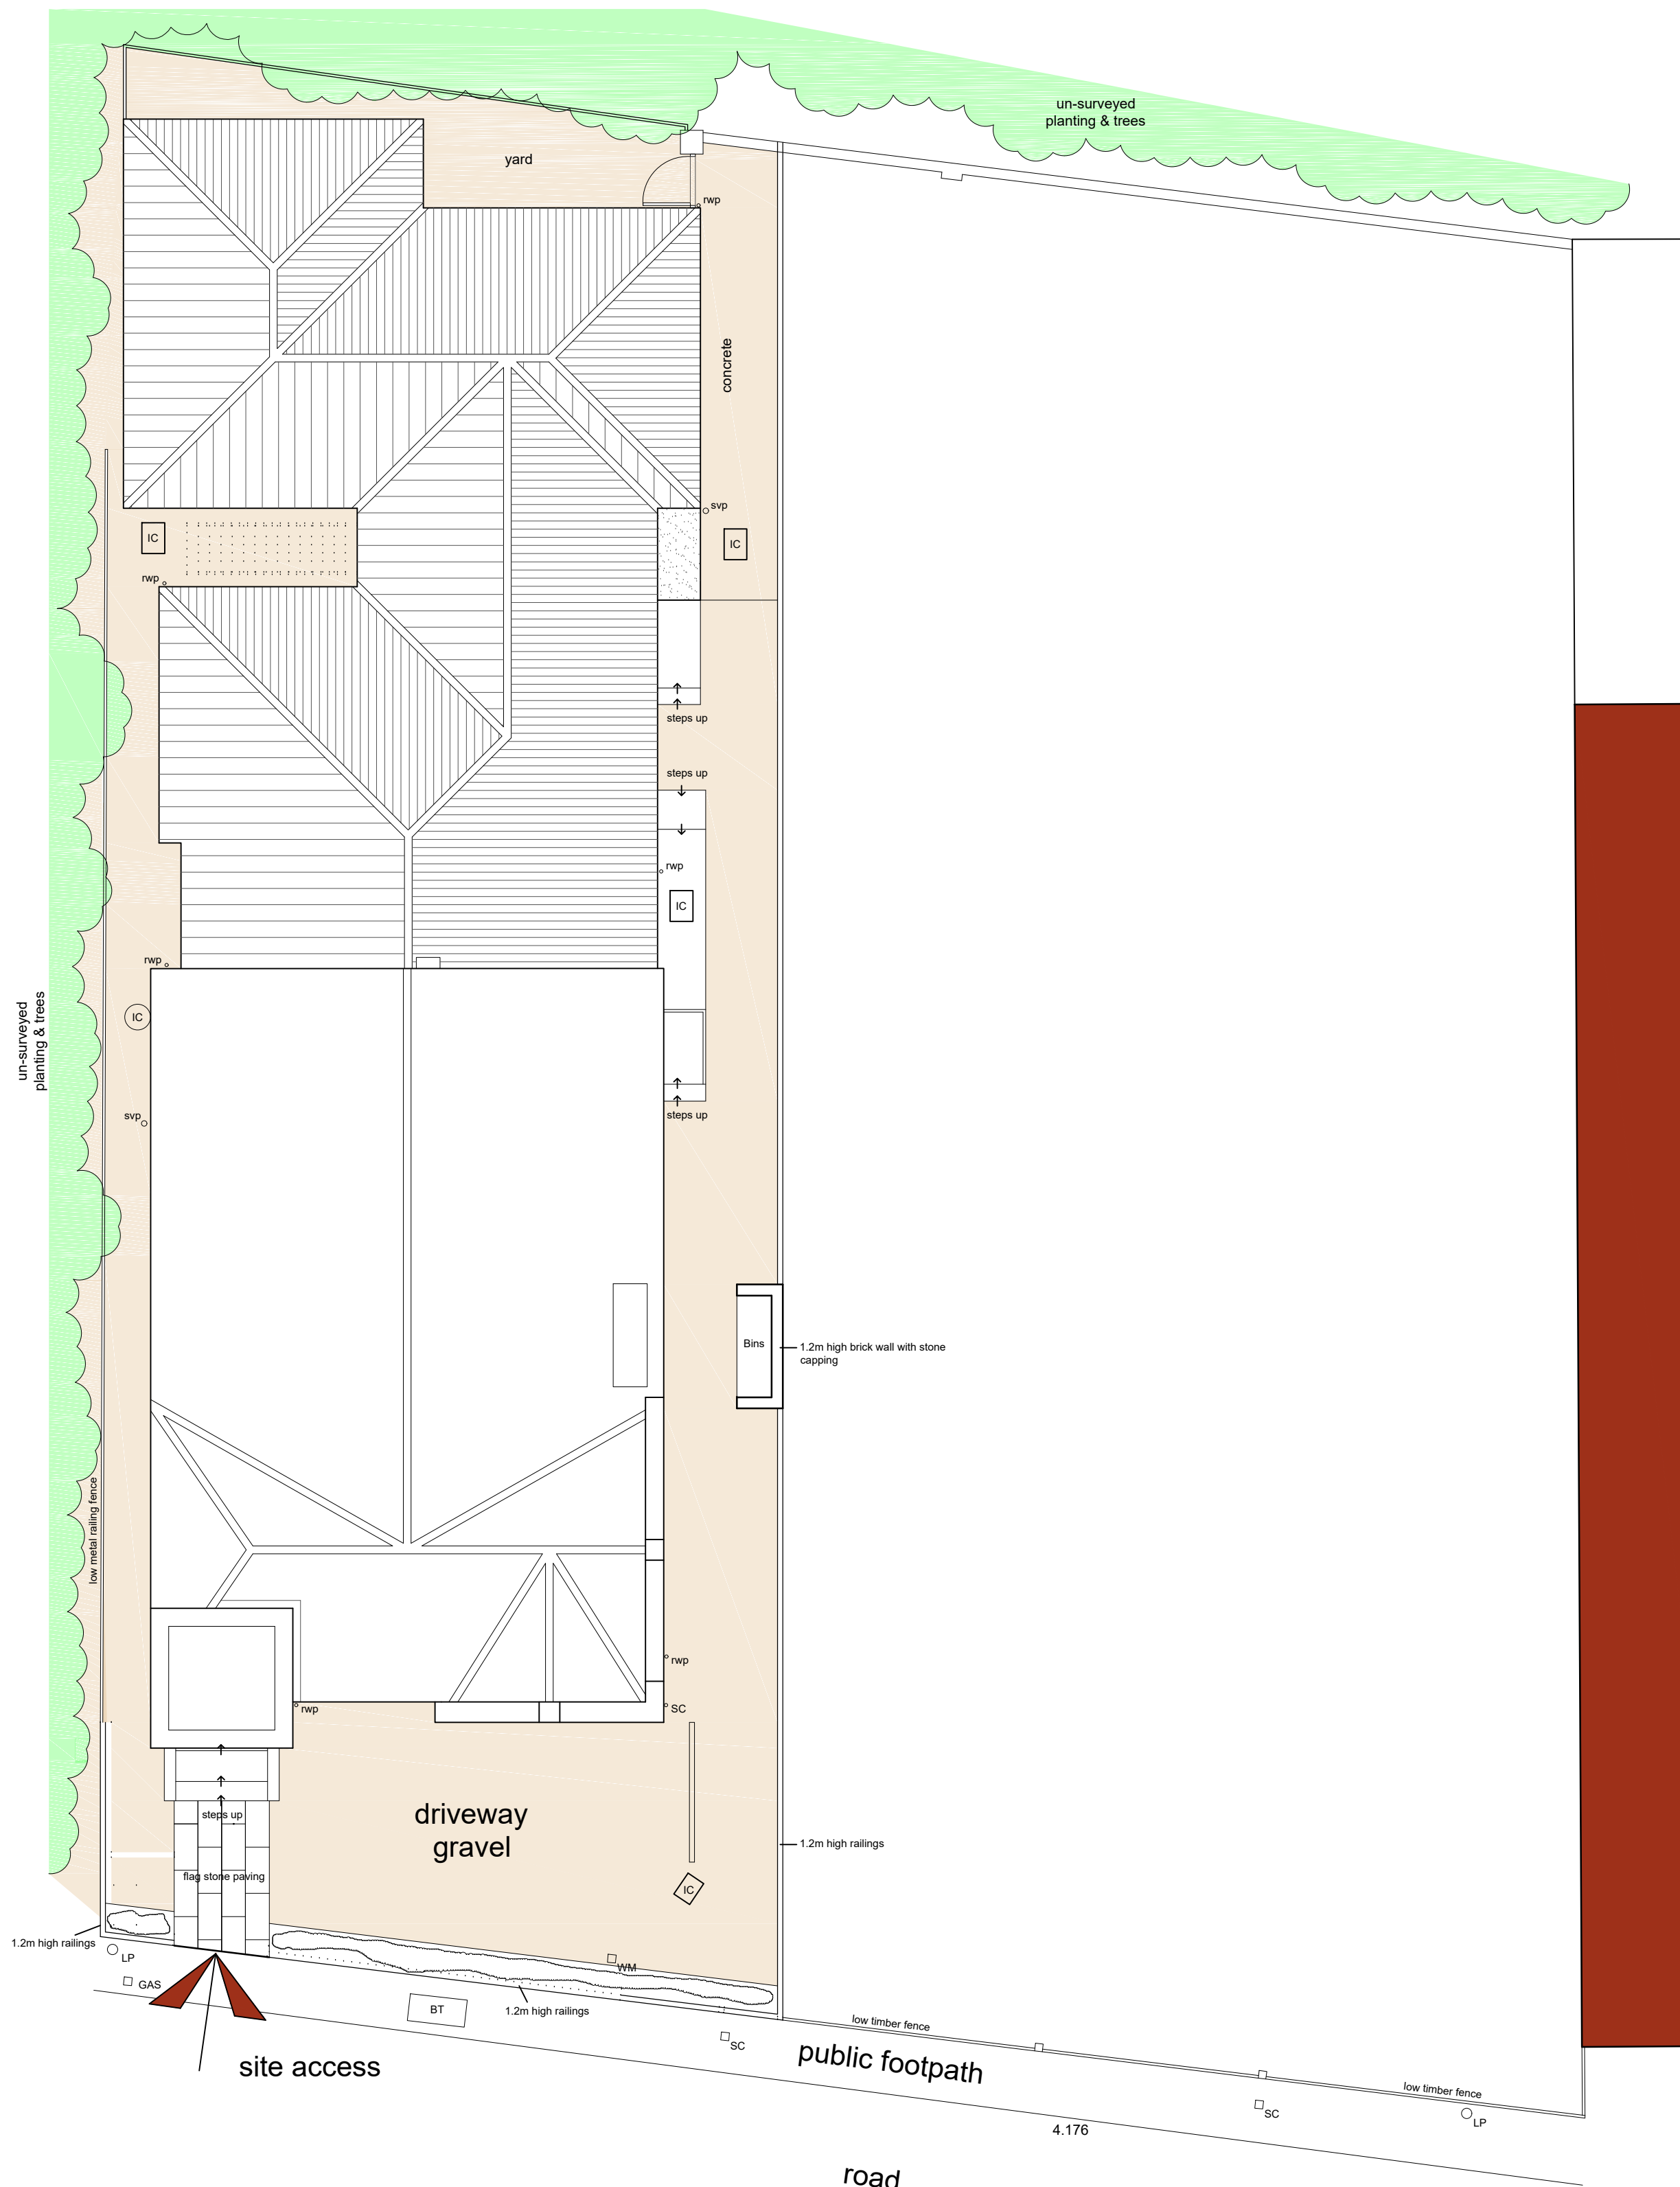


Site Plan

Scale: 1:100

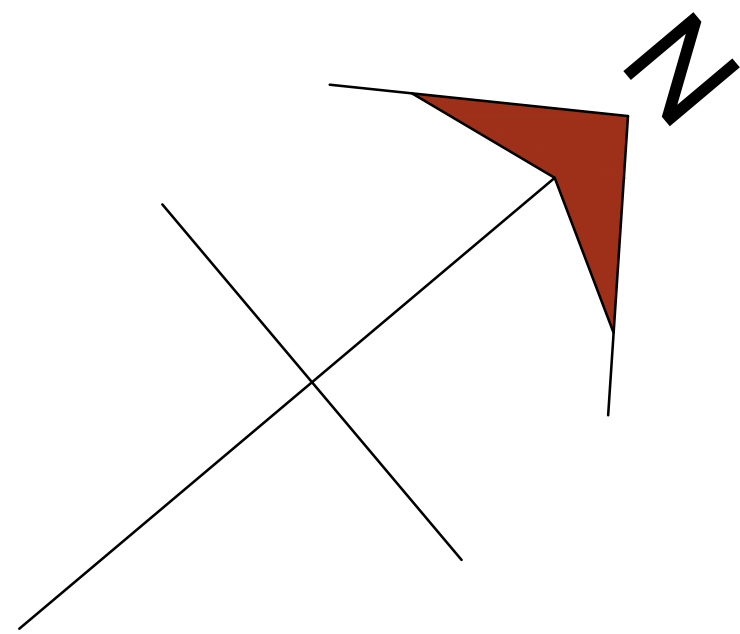


- General Notes
1. All dimensions are shown in 'mm' unless otherwise stated.
 2. The contractor, sub-contractors and suppliers must verify all dimensions on site prior to the commencement of any work.
 3. This drawing is to be read in conjunction with all relevant engineers and specialist sub-contractors drawings and specifications.
 4. Any discrepancies are to be brought to the designers attention.

SITE PLAN KEY

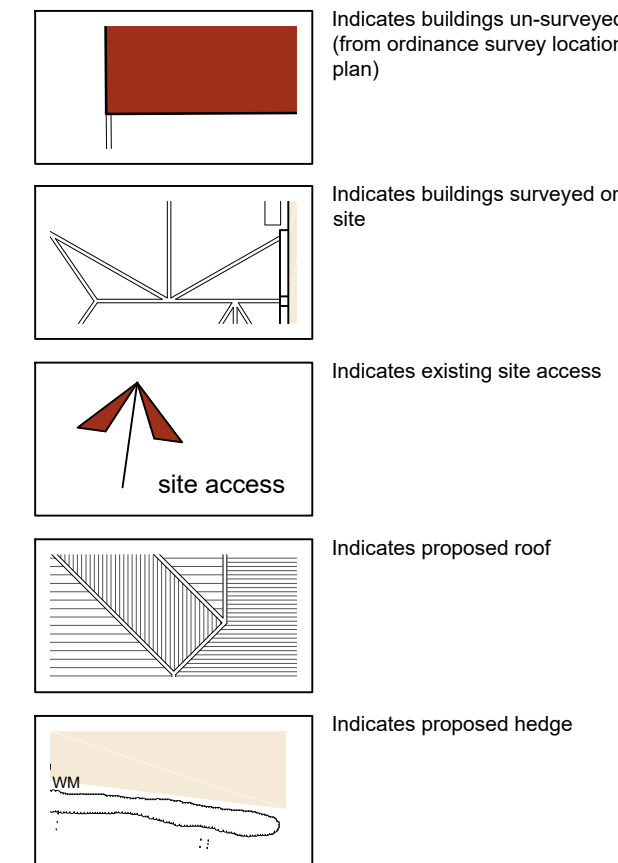

WALL KEY

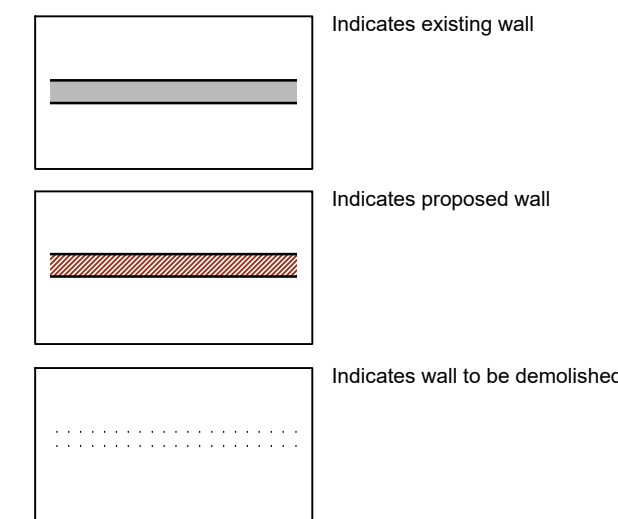

FOR APPROVAL

SWANN EDWARDS
ARCHITECTURE

Swann Edwards Architecture Limited, Swann Edwards Architecture,
Black Barn, Fen Road, Guyhirn, Wisbech, Cambs. PE13 4AA
t 01945 450694 e info@swannedwards.co.uk w www.swannedwards.co.uk

Job Title Proposed Change Of Use Spring Gardens Spalding For: Market Homes Ltd	Date May 2021	Drawn by GT Checked by G.E
Drawing Title Planning Drawing Floor Plans & Site Plan	Job No. SE-1515 Dwg No. PP1000	Sheet Size A1 Revision A