

1. This drawing shall not be scaled, figured dimensions only to be used
2. All dimensions are shown in mm, unless otherwise stated.
3. The contractor, sub-contractors and suppliers must verify all dimensions on site prior to the commencement of any work.
4. This drawing is to be read in conjunction with all relevant engineers and specialist sub-contractors drawings and specifications.
5. Any discrepancies are to be brought to the designers attention.

General Note


1. This drawing shall not be scaled, figured dimensions only to be used

3. The contractor, sub-contractors and suppliers must verify all

4. This drawing is to be read in conjunction with all relevant engineers dimensions on site prior to the commencement of any work.



and specialist sub-contractors drawings and specifications.

early experiences are to be brought to the children's attention.

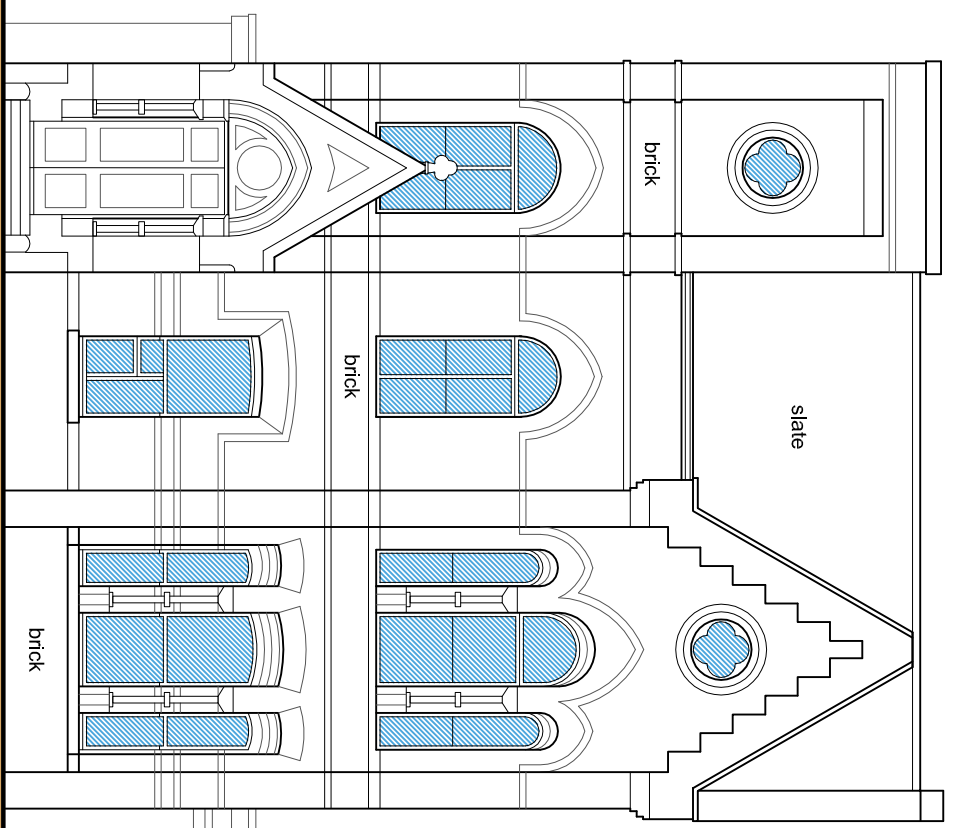



Front Elevation (SE)

Scale: 1:100

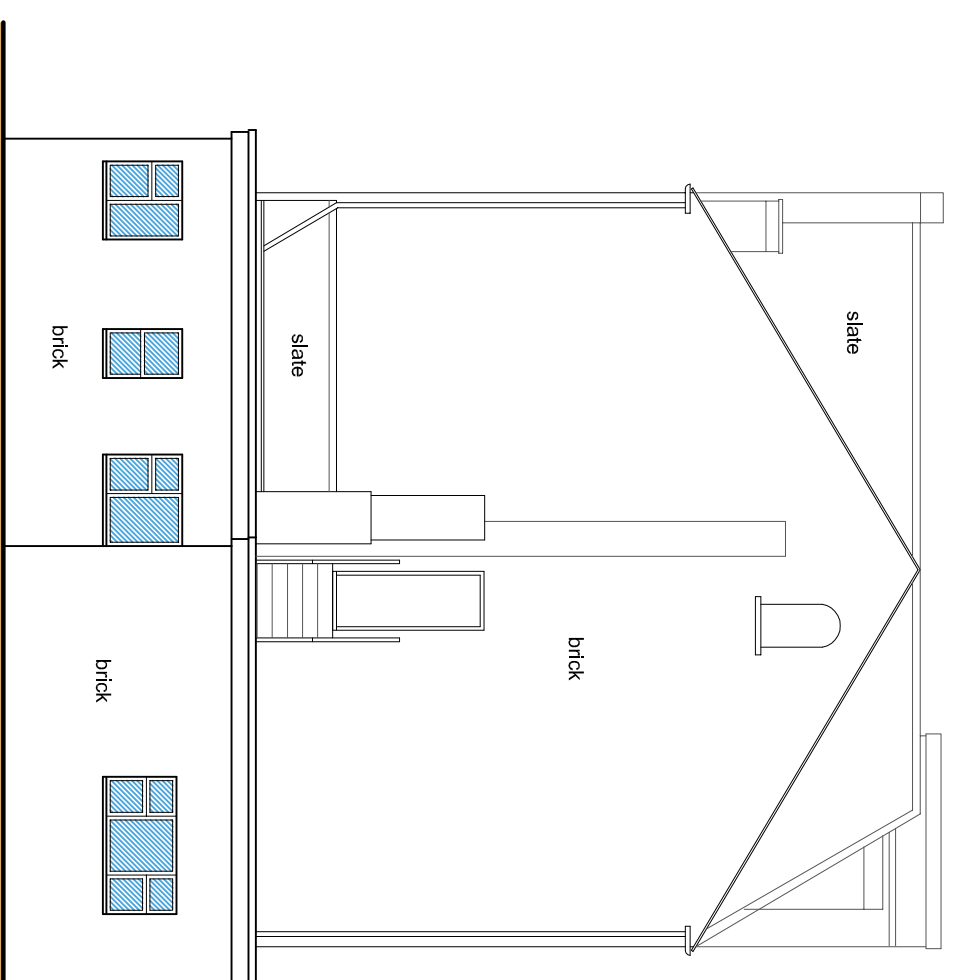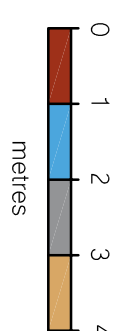



Rear Elevation (NW):

Scale: 1:100

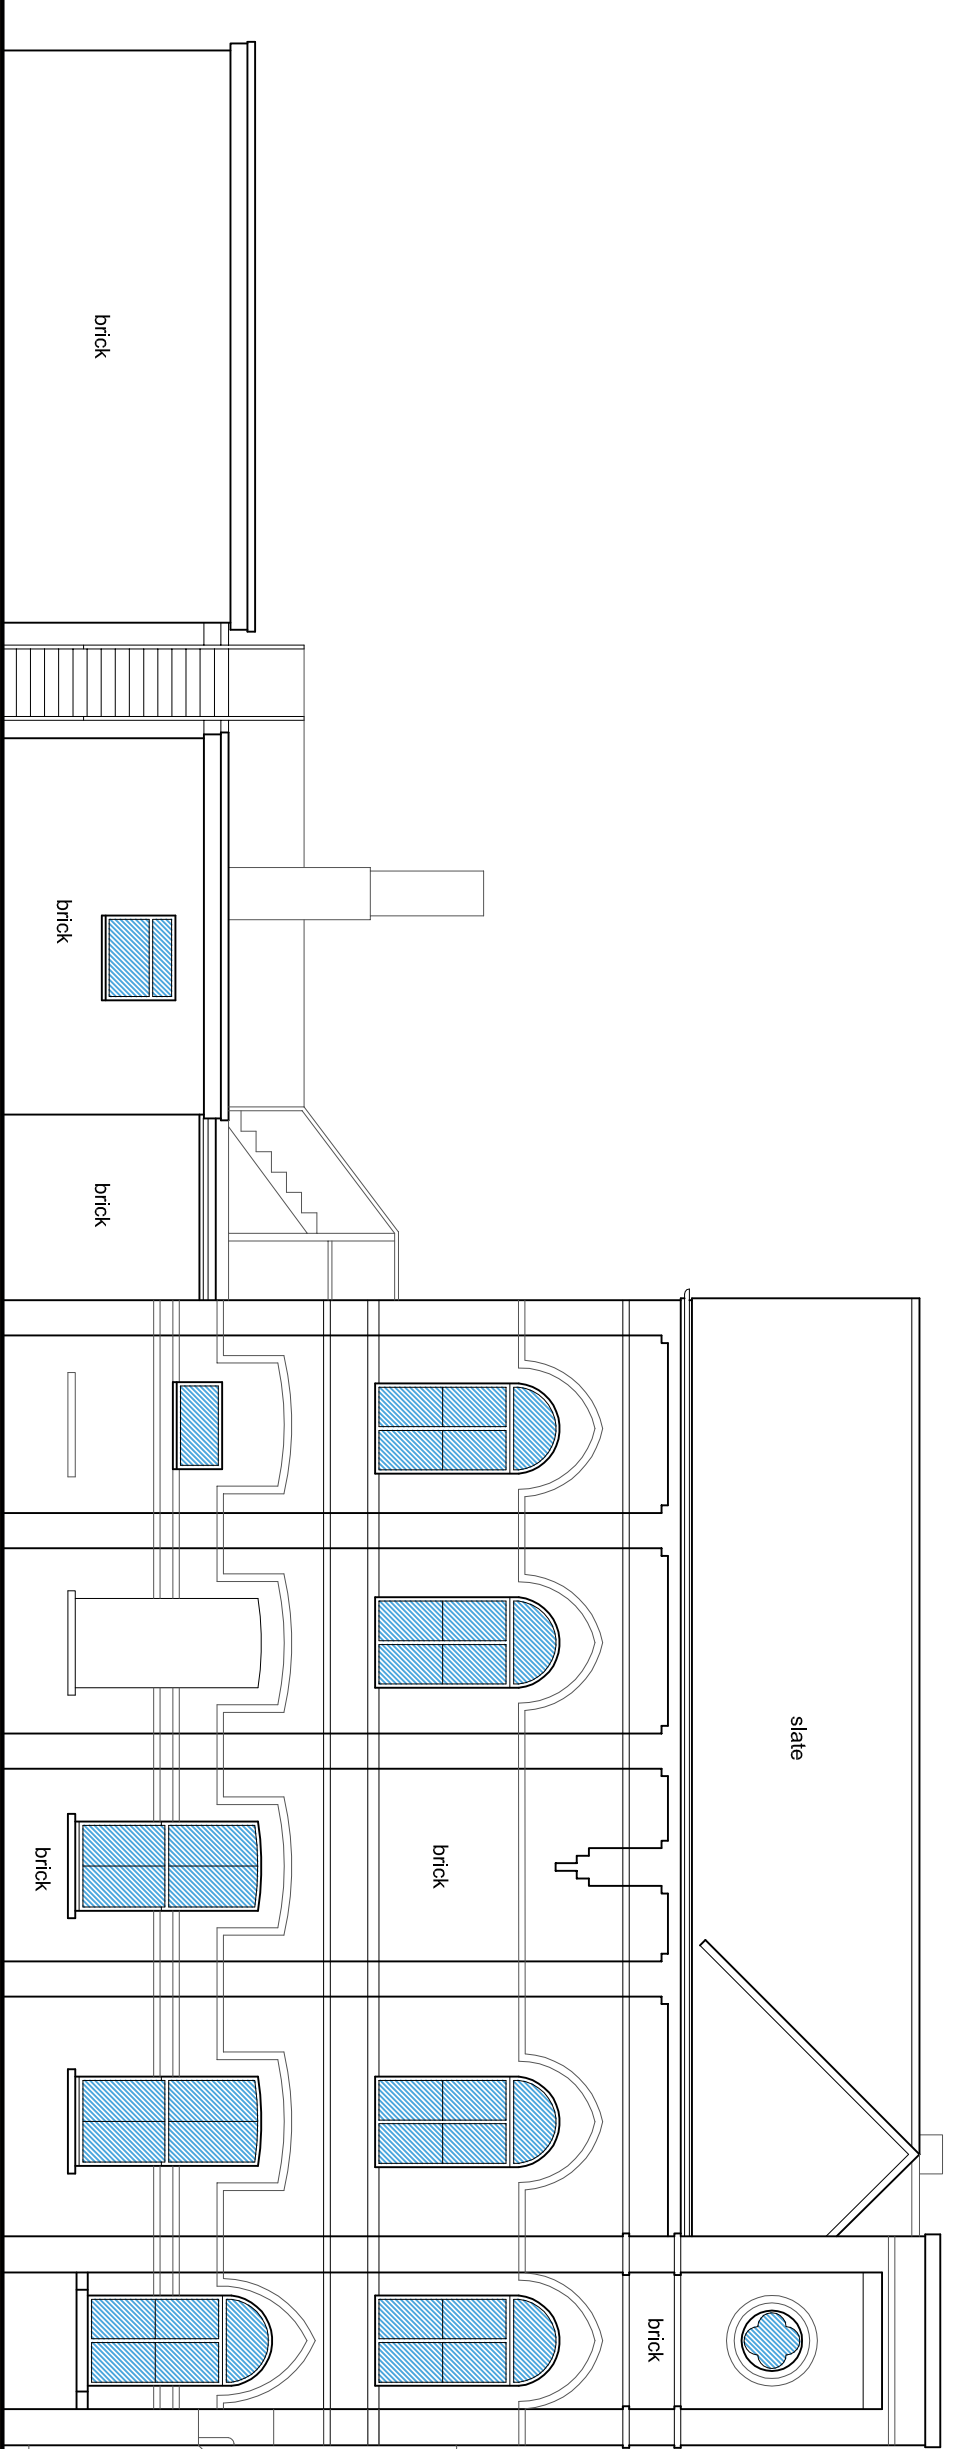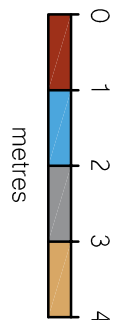


Side Elevation (SW)

Scale: 1:100

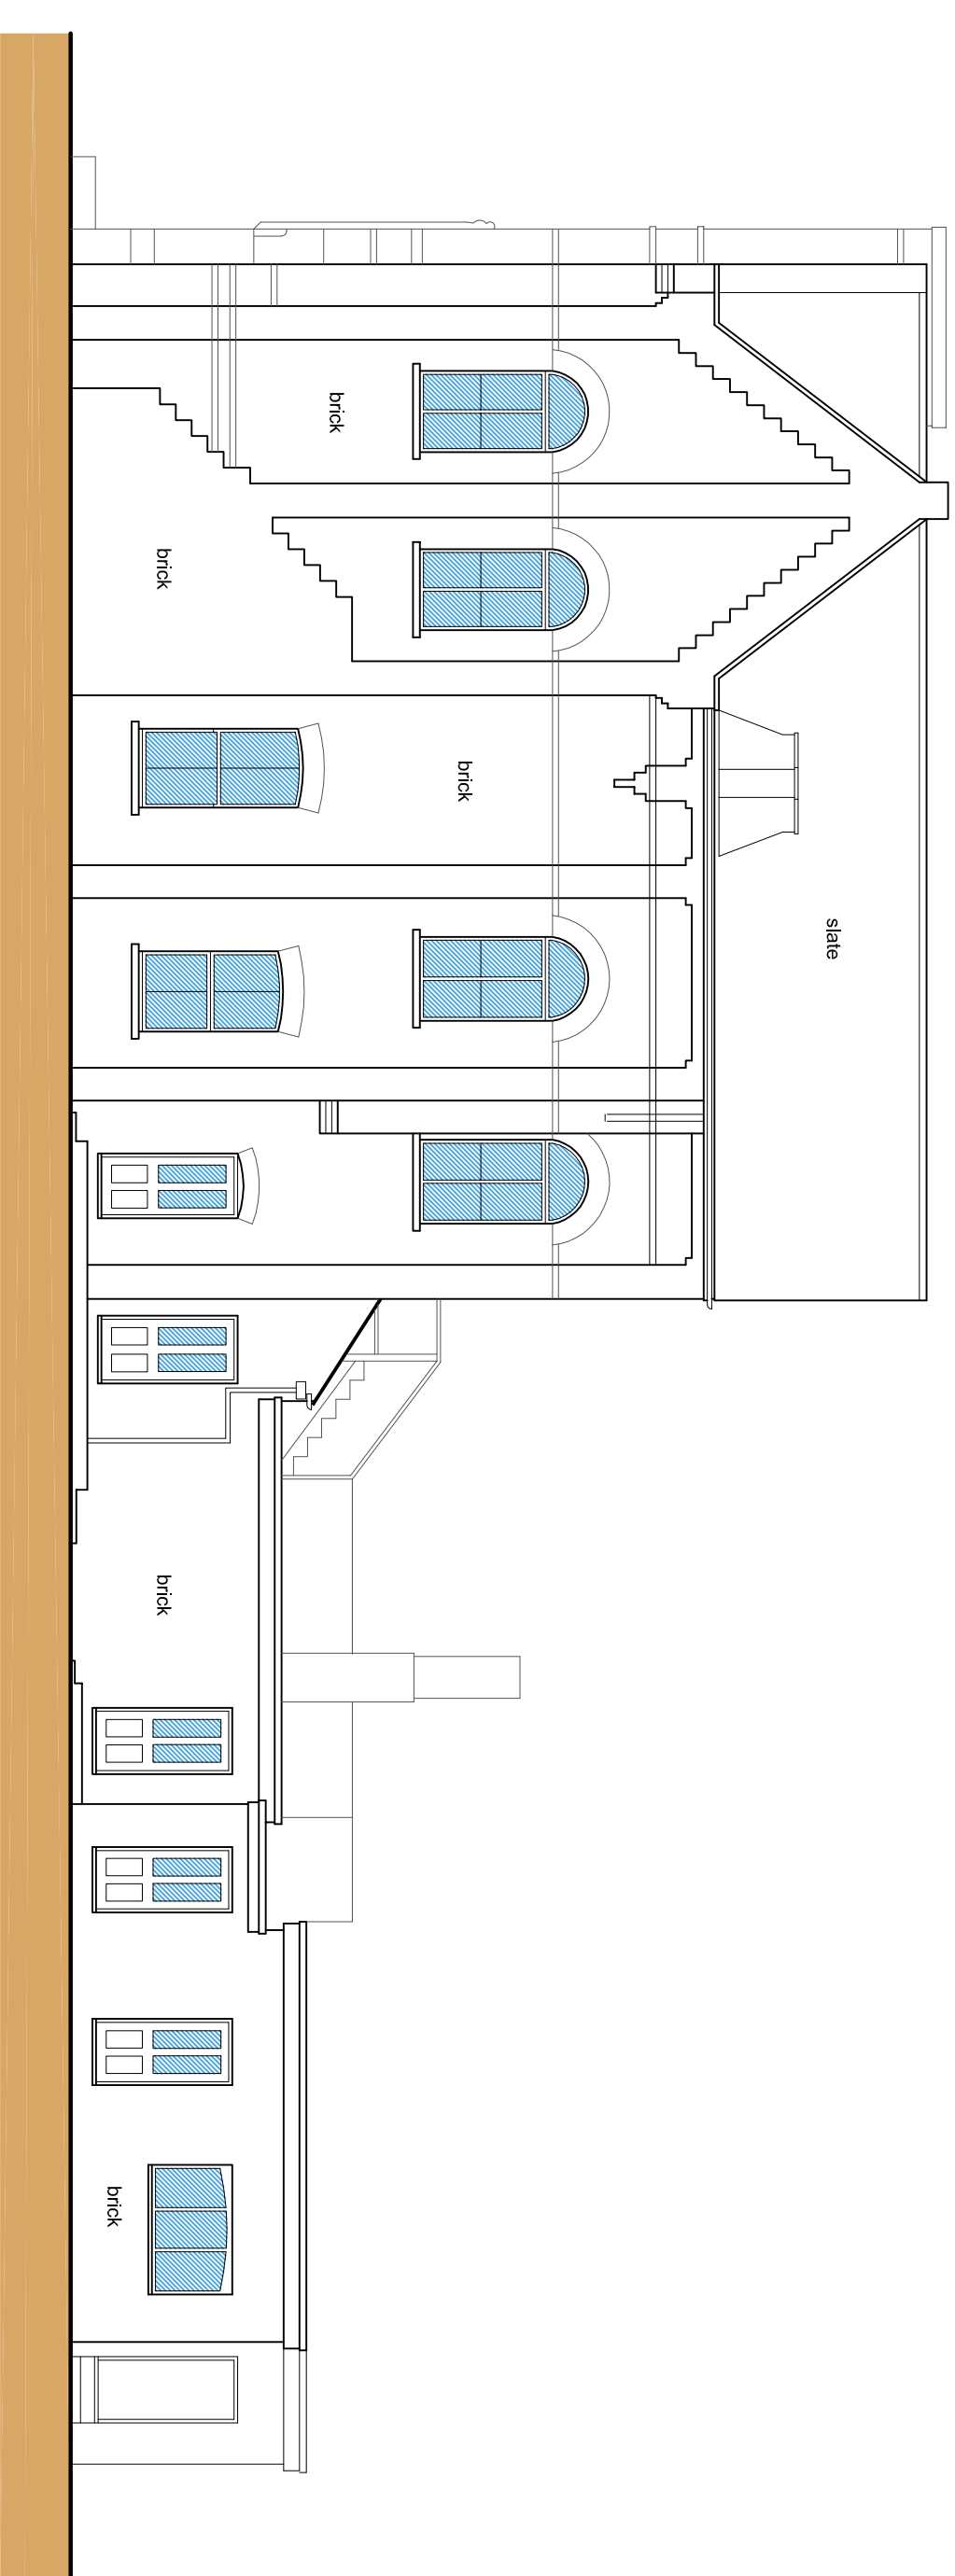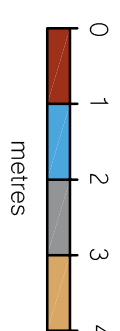



Side Elevation (NE)

Scale: 1:100

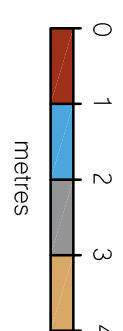



Location Plan

Scale: 1:1250

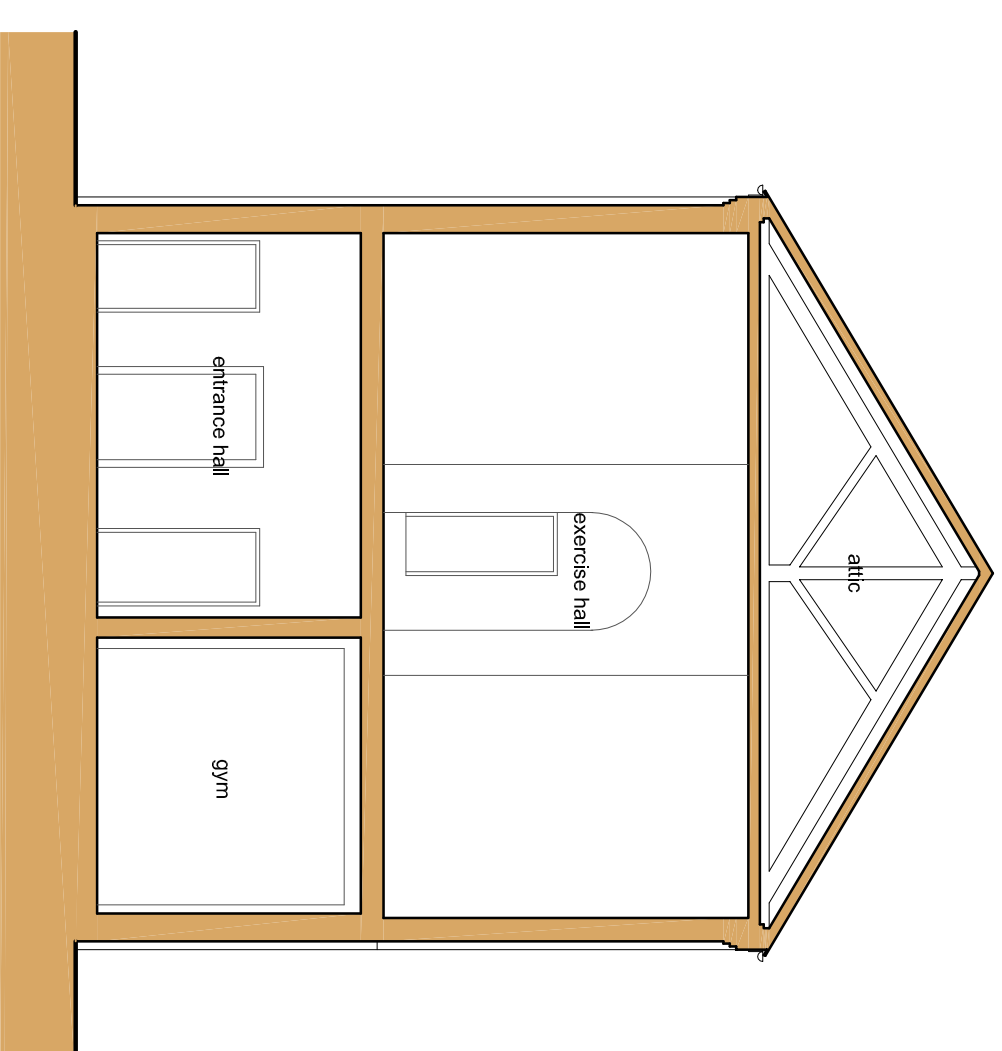 

Section A-A

Scale: 1:100C

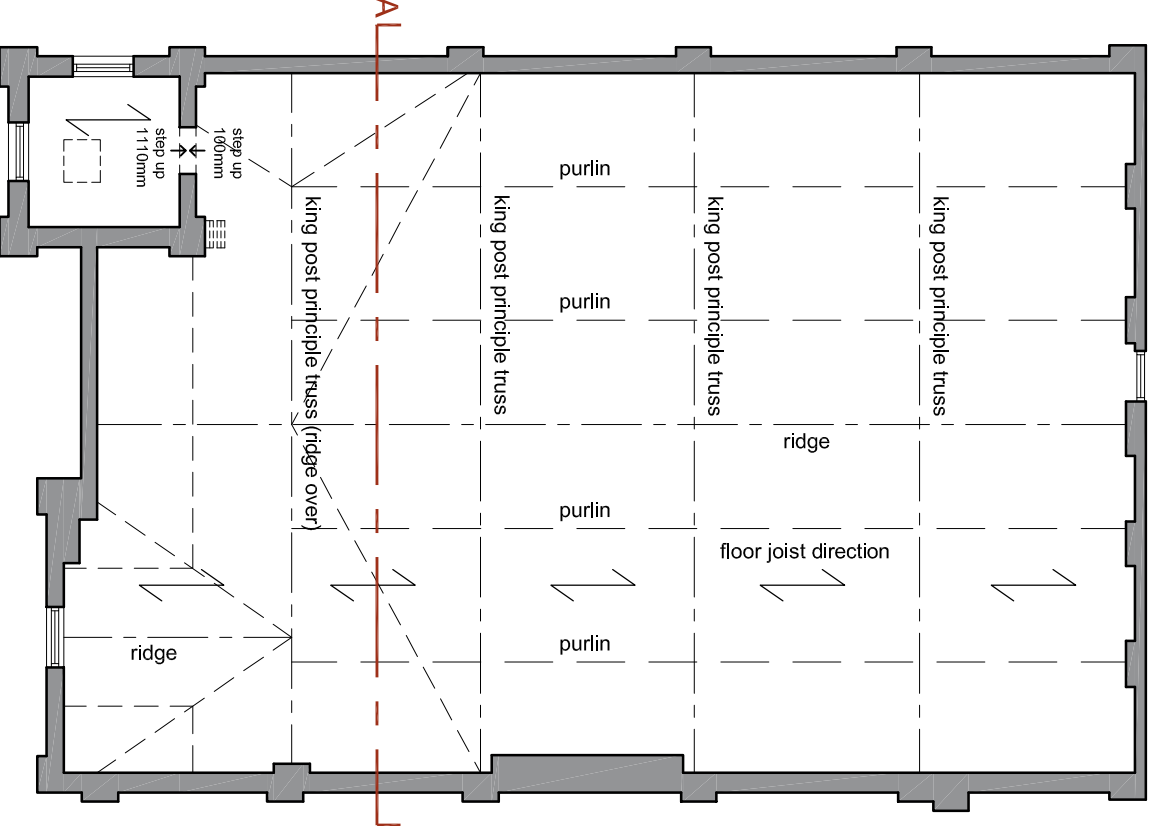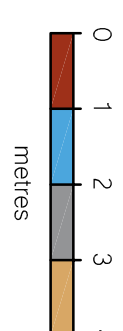

Attic Plan

Scale: 1:100

