

DO NOT SCALE THIS DRAWING. THE CONTRACTOR IS DEEMED TO HAVE CHECKED ALL DIMENSIONS ON SITE AND REPORT ANY DISCREPANCIES TO OGLESBY & LIMB LTD. THE CONTENTS OF THIS DRAWING ARE COVERED BY COPYRIGHT AND REMAIN THE PROPERTY OF OGLESBY & LIMB LTD. WRITTEN APPROVAL MUST BE OBTAINED FROM OGLESBY & LIMB LTD PRIOR TO DUPLICATION OR REPRODUCTION OF THIS DRAWING OR ITS CONTENTS. ANY DIMENSIONS NOT SHOWN ARE TO BE CHECKED AND AGREED WITH OGLESBY & LIMB LTD.



Existing North East Elevation (Rear)

1 : 100
0m 2m 4m 6m 8m 10m
VISUAL SCALE 1:100 @ A1



Existing South West Elevation (Front)

1 : 100
0m 2m 4m 6m 8m 10m
VISUAL SCALE 1:100 @ A1




Existing North West Elevation (Side)

1 : 100
0m 2m 4m 6m 8m 10m
VISUAL SCALE 1:100 @ A1




Existing South East Elevation (Side)

1 : 100
0m 2m 4m 6m 8m 10m
VISUAL SCALE 1:100 @ A1

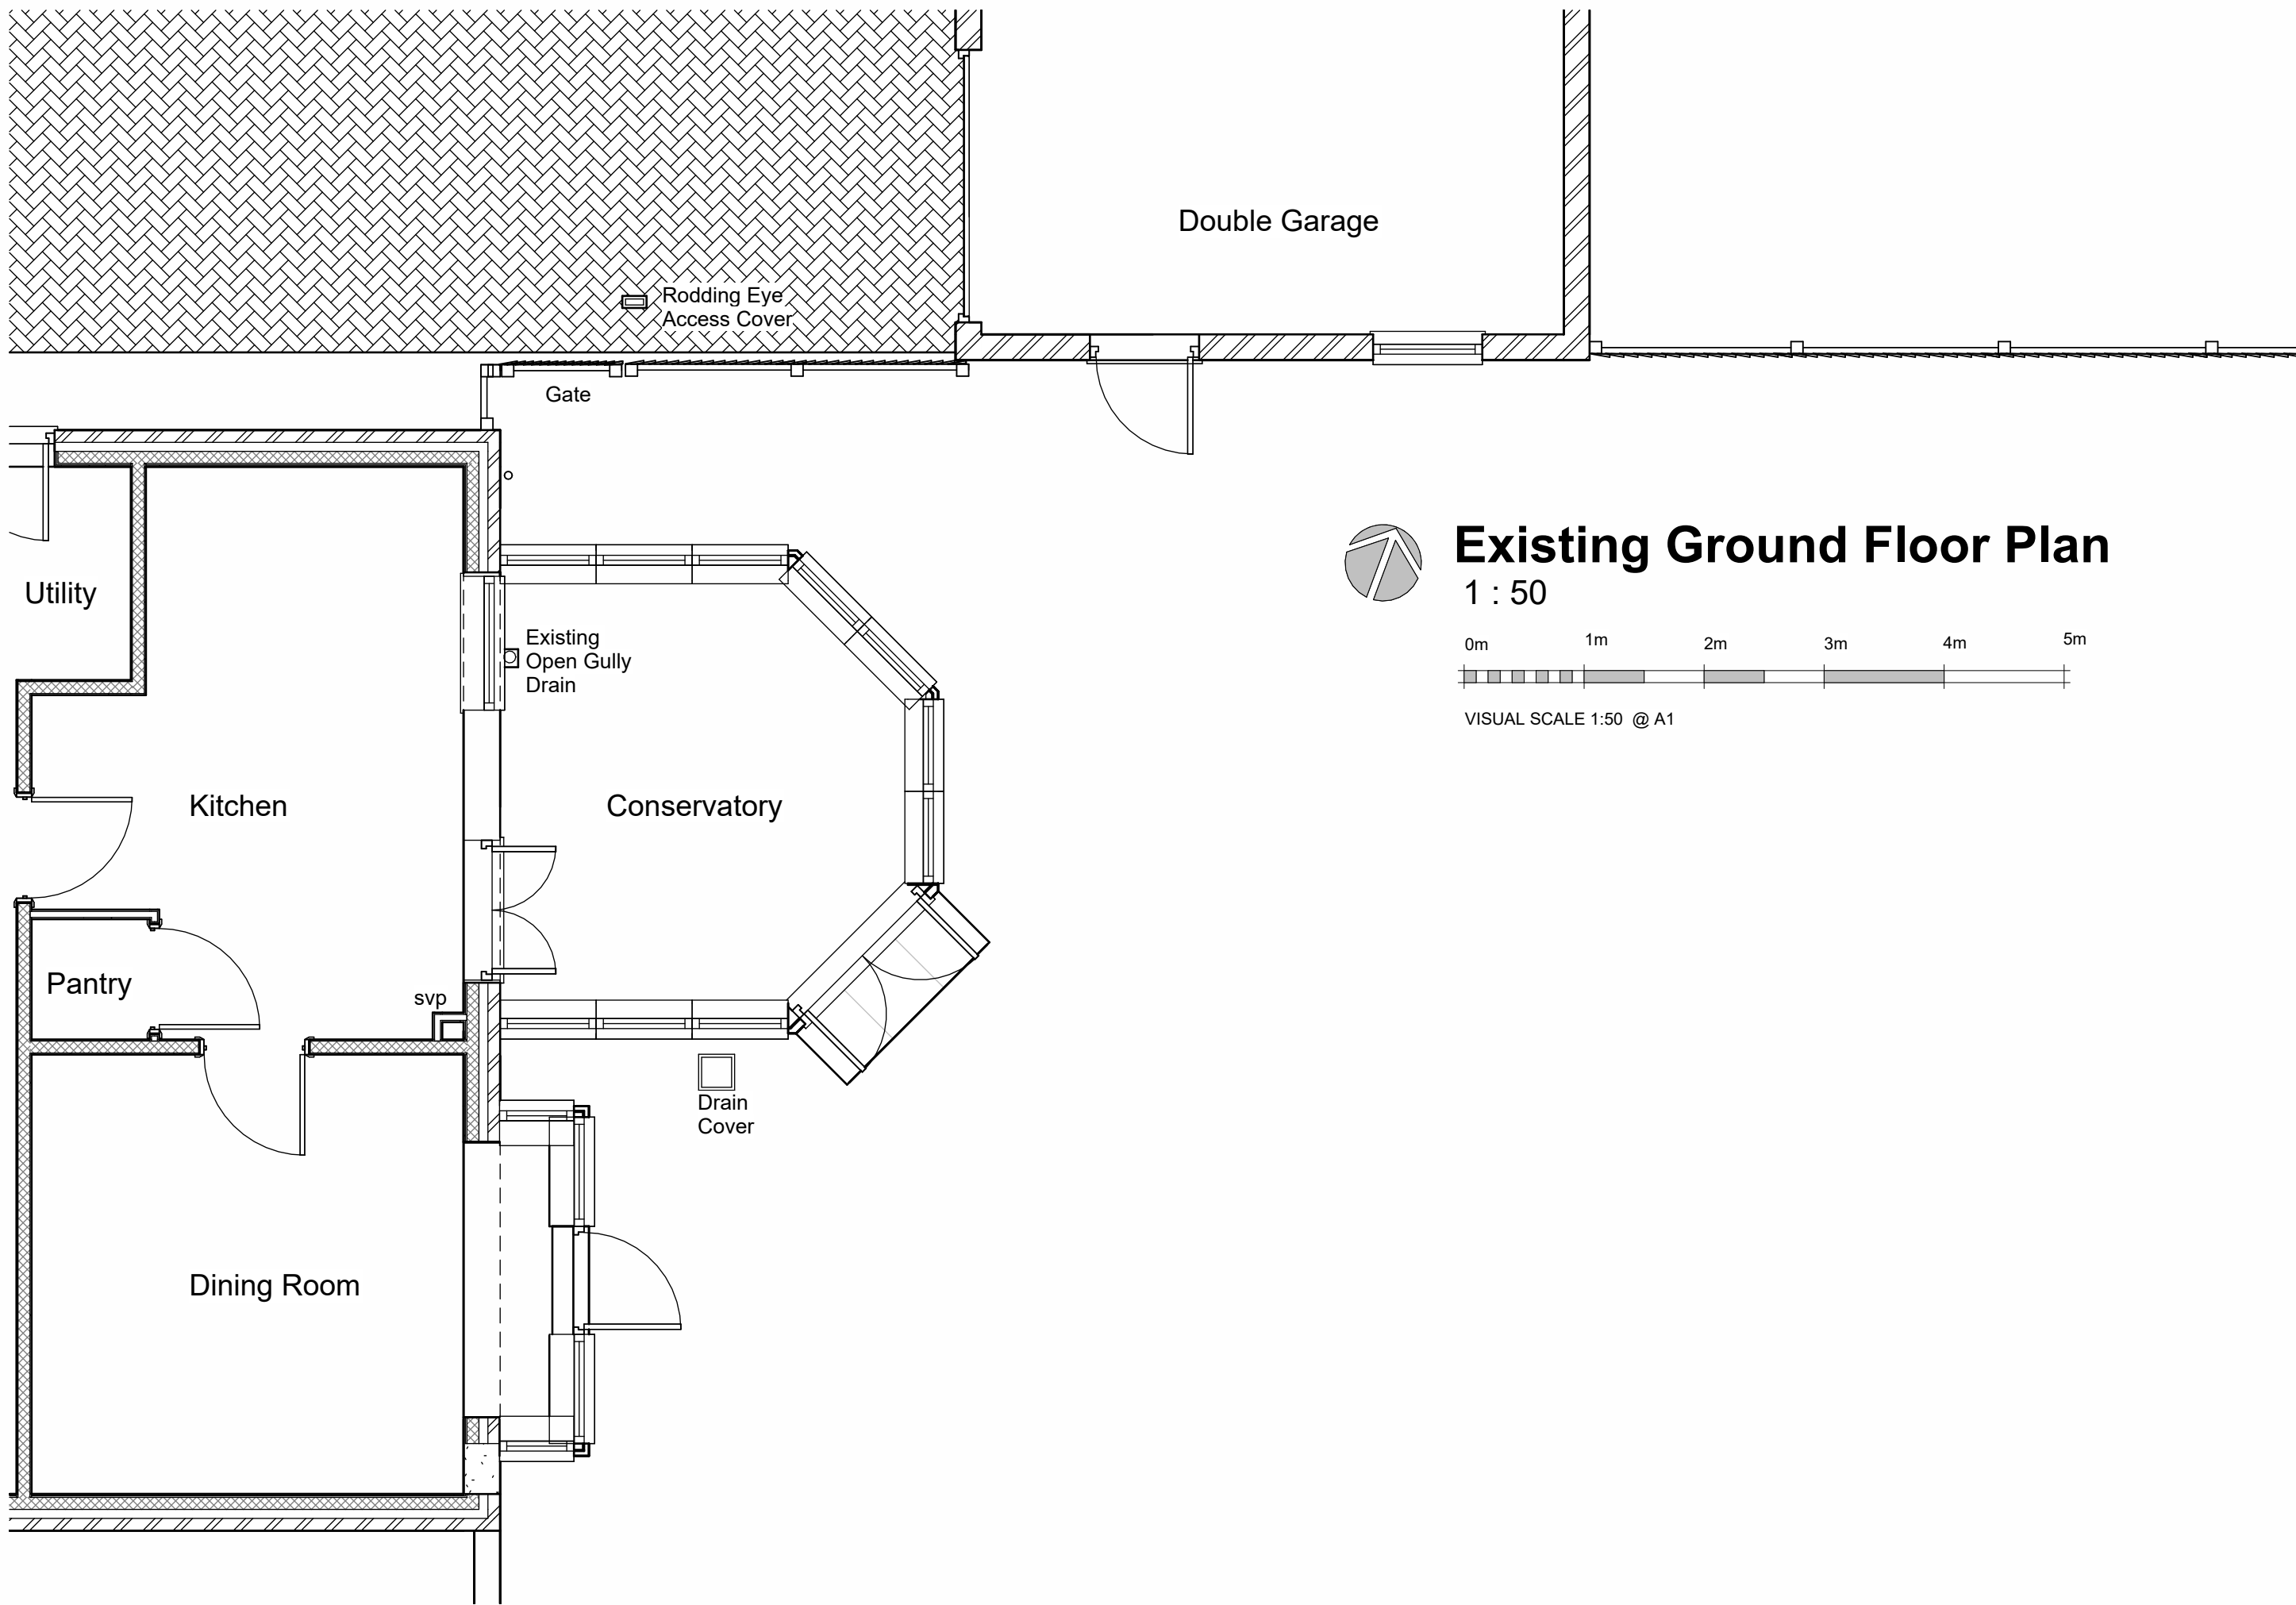

Existing Ground Floor Plan

1 : 50
0m 1m 2m 3m 4m 5m
VISUAL SCALE 1:50 @ A1

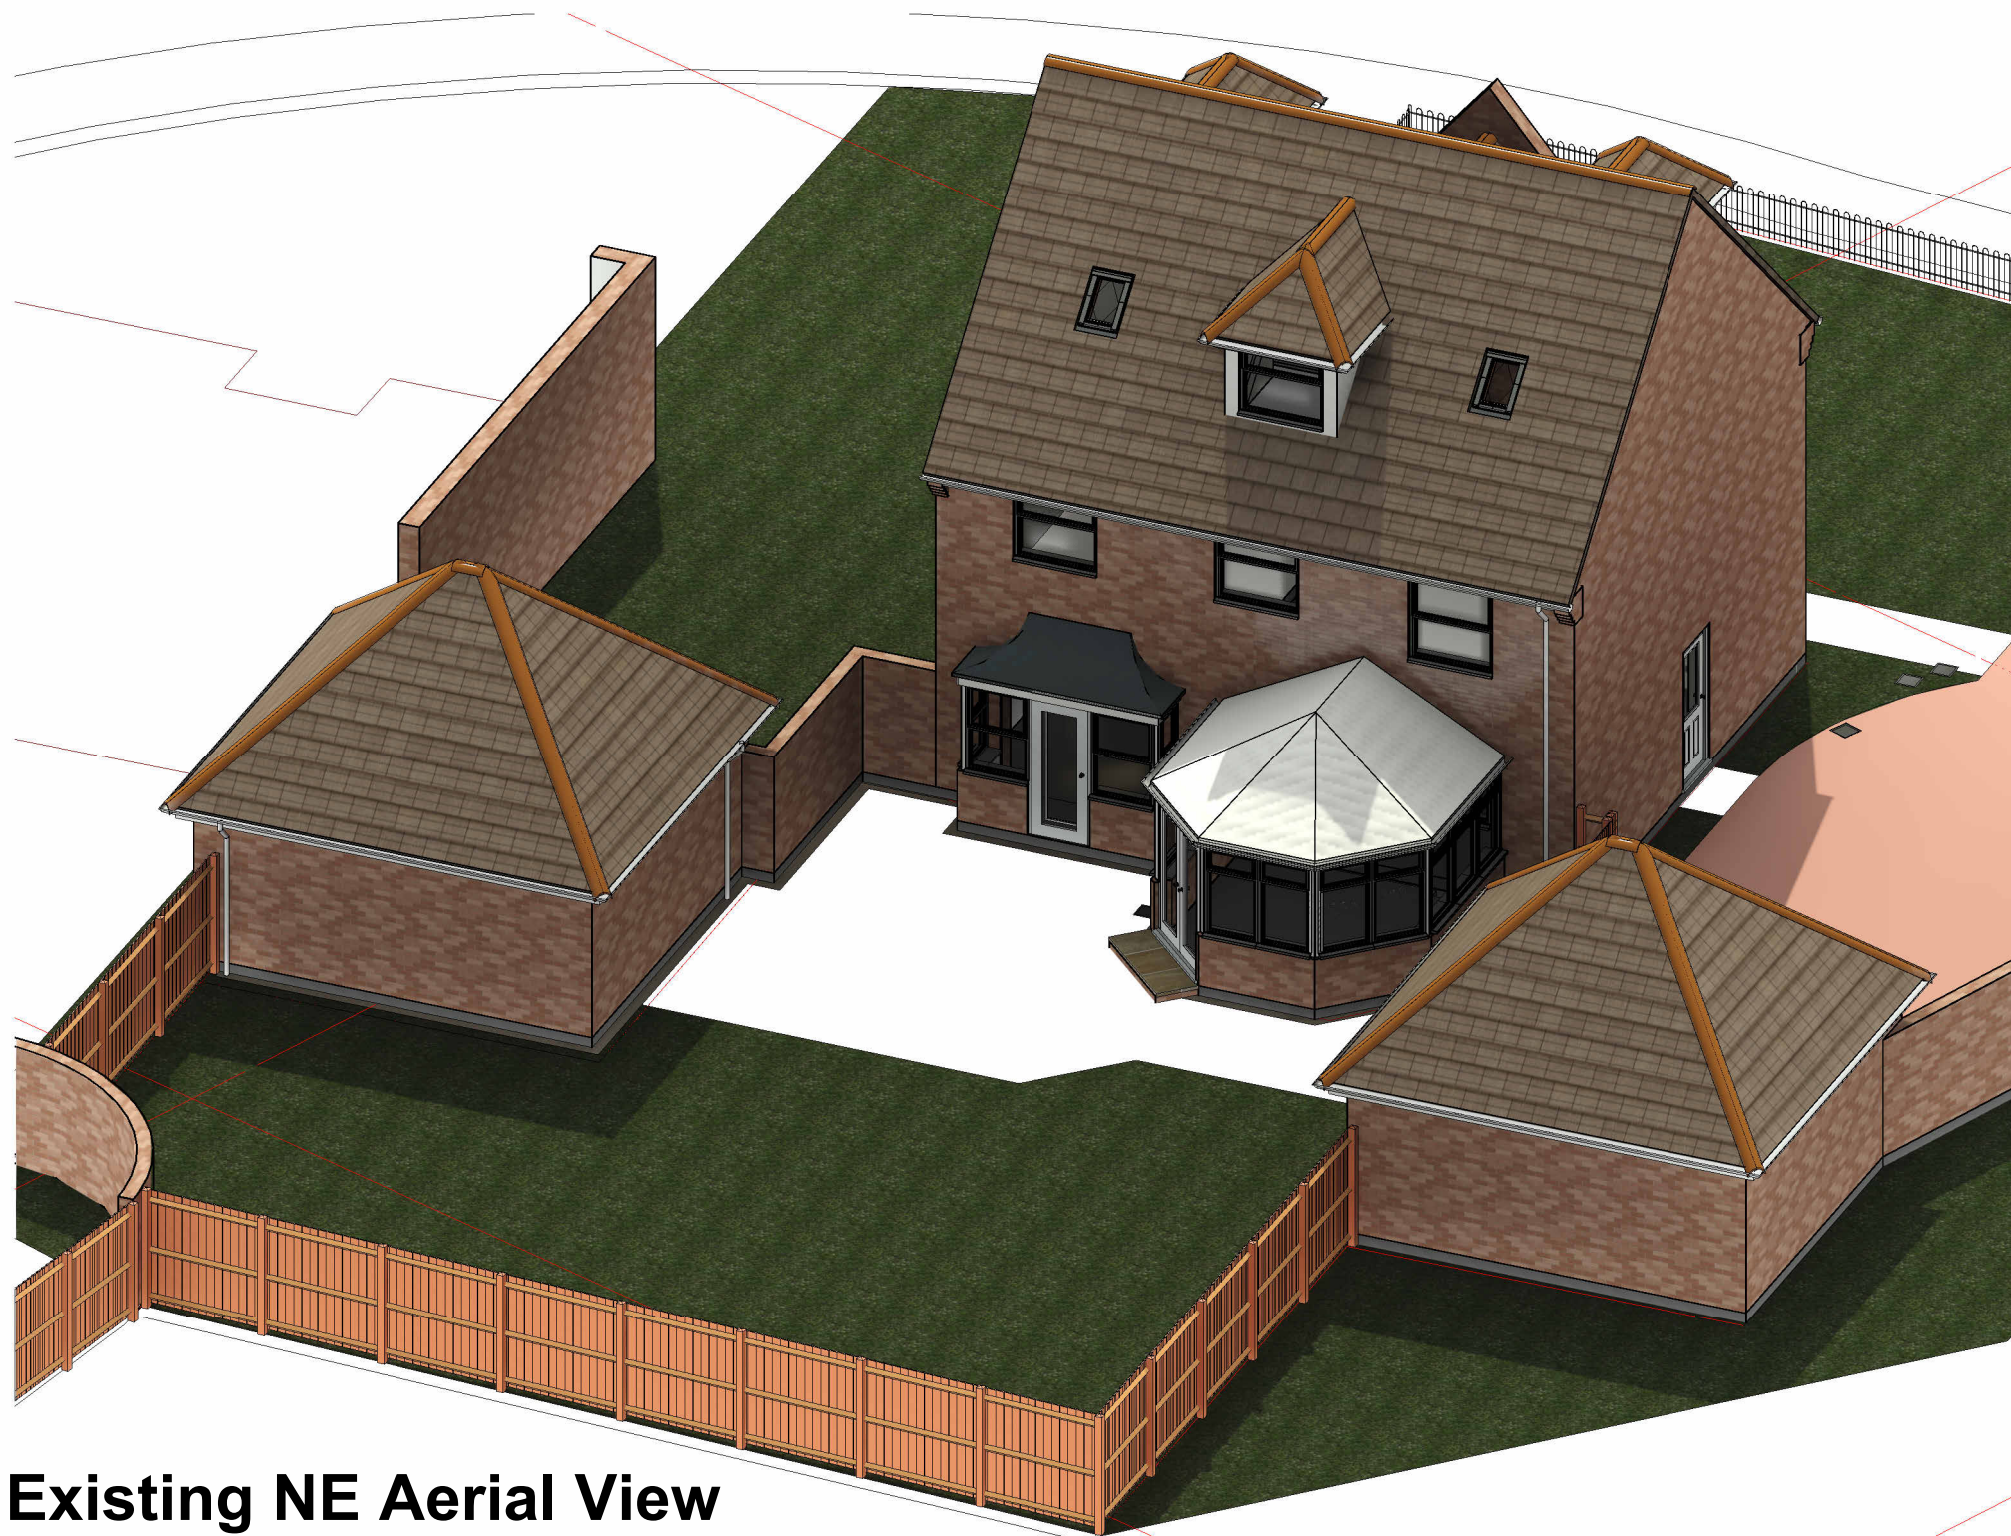

Existing NE Aerial View

0m 2m 4m 6m 8m 10m
VISUAL SCALE 1:100 @ A1

Ref.	Date	Description	Initial
------	------	-------------	---------

X	XX.XX.XX	Xxxxx	XXX
Ref.	Date	Description	Initial

Oglesby & Limb Ltd Chartered Architect Suite 1, Market Chambers 12 Market Place, Spalding, Lincs PE11 1SL Tel: 01775 761196 e-mail: design@o-l-ltd.co.uk	O&L
--	-----

Client: Mr and Mrs Spicer

Project: Proposed Rear Extension, 6 Fern Drive, Spalding
--

Drawing Title: Floor Plans and Elevations As Existing

Drawing Number: A1597-03	Rev:
-----------------------------	------