




DO NOT SCALE THIS DRAWING. THE CONTRACTOR IS DEEMED TO HAVE CHECKED ALL DIMENSIONS ON SITE AND REPORT ANY DISCREPANCIES TO OGLESBY & LIMB LTD.
THE CONTENTS OF THIS DRAWING ARE COVERED BY COPYRIGHT AND REMAIN THE PROPERTY OF OGLESBY & LIMB LTD. WRITTEN APPROVAL MUST BE OBTAINED FROM OGLESBY & LIMB LTD PRIOR TO DUPLICATION OR REPRODUCTION OF THIS DRAWING OR ITS CONTENTS.
ANY DIMENSIONS NOT SHOWN ARE TO BE CHECKED AND AGREED WITH OGLESBY & LIMB LTD.

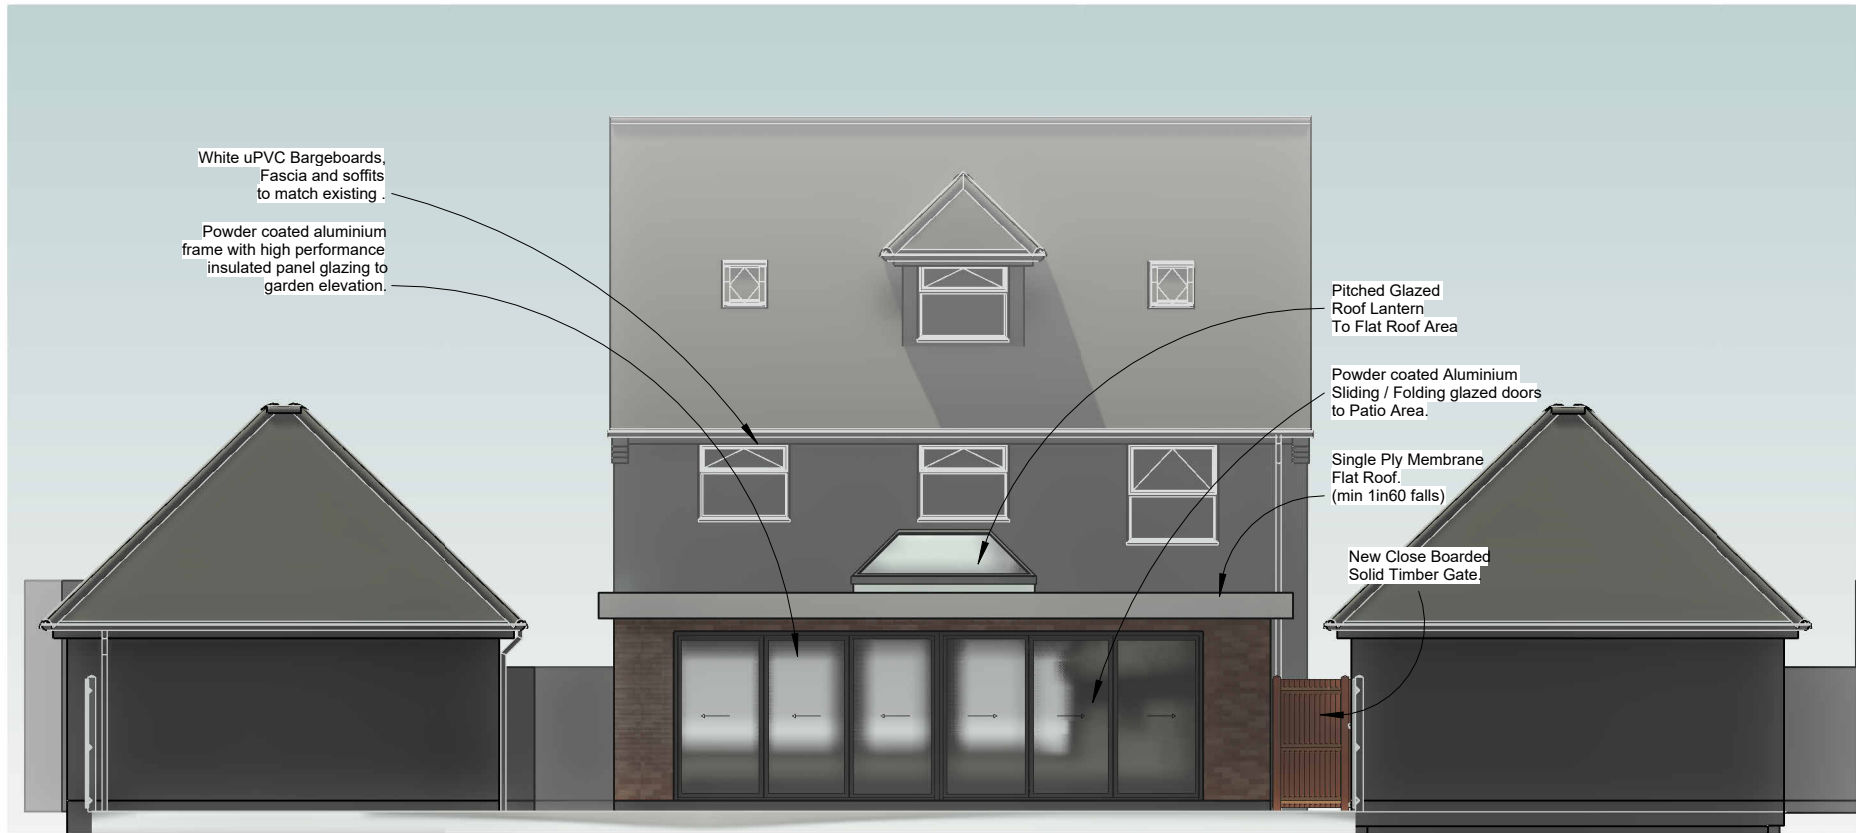


Proposed North East Elevation (Rear)
1 : 100

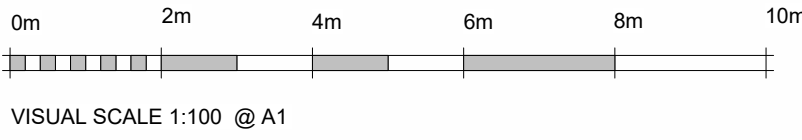



Proposed North West Elevation (Side)
1 : 100

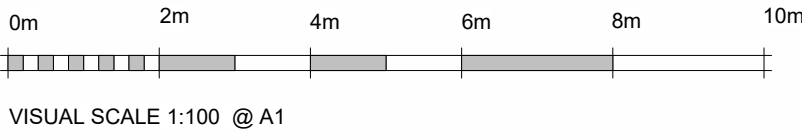


Proposed South East Elevation (Side)
1 : 100

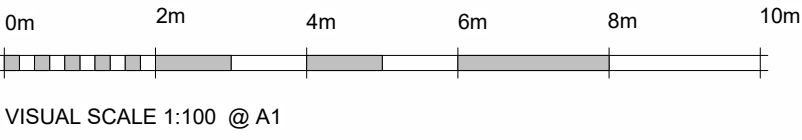

Proposed Ground Floor Plan
1 : 50

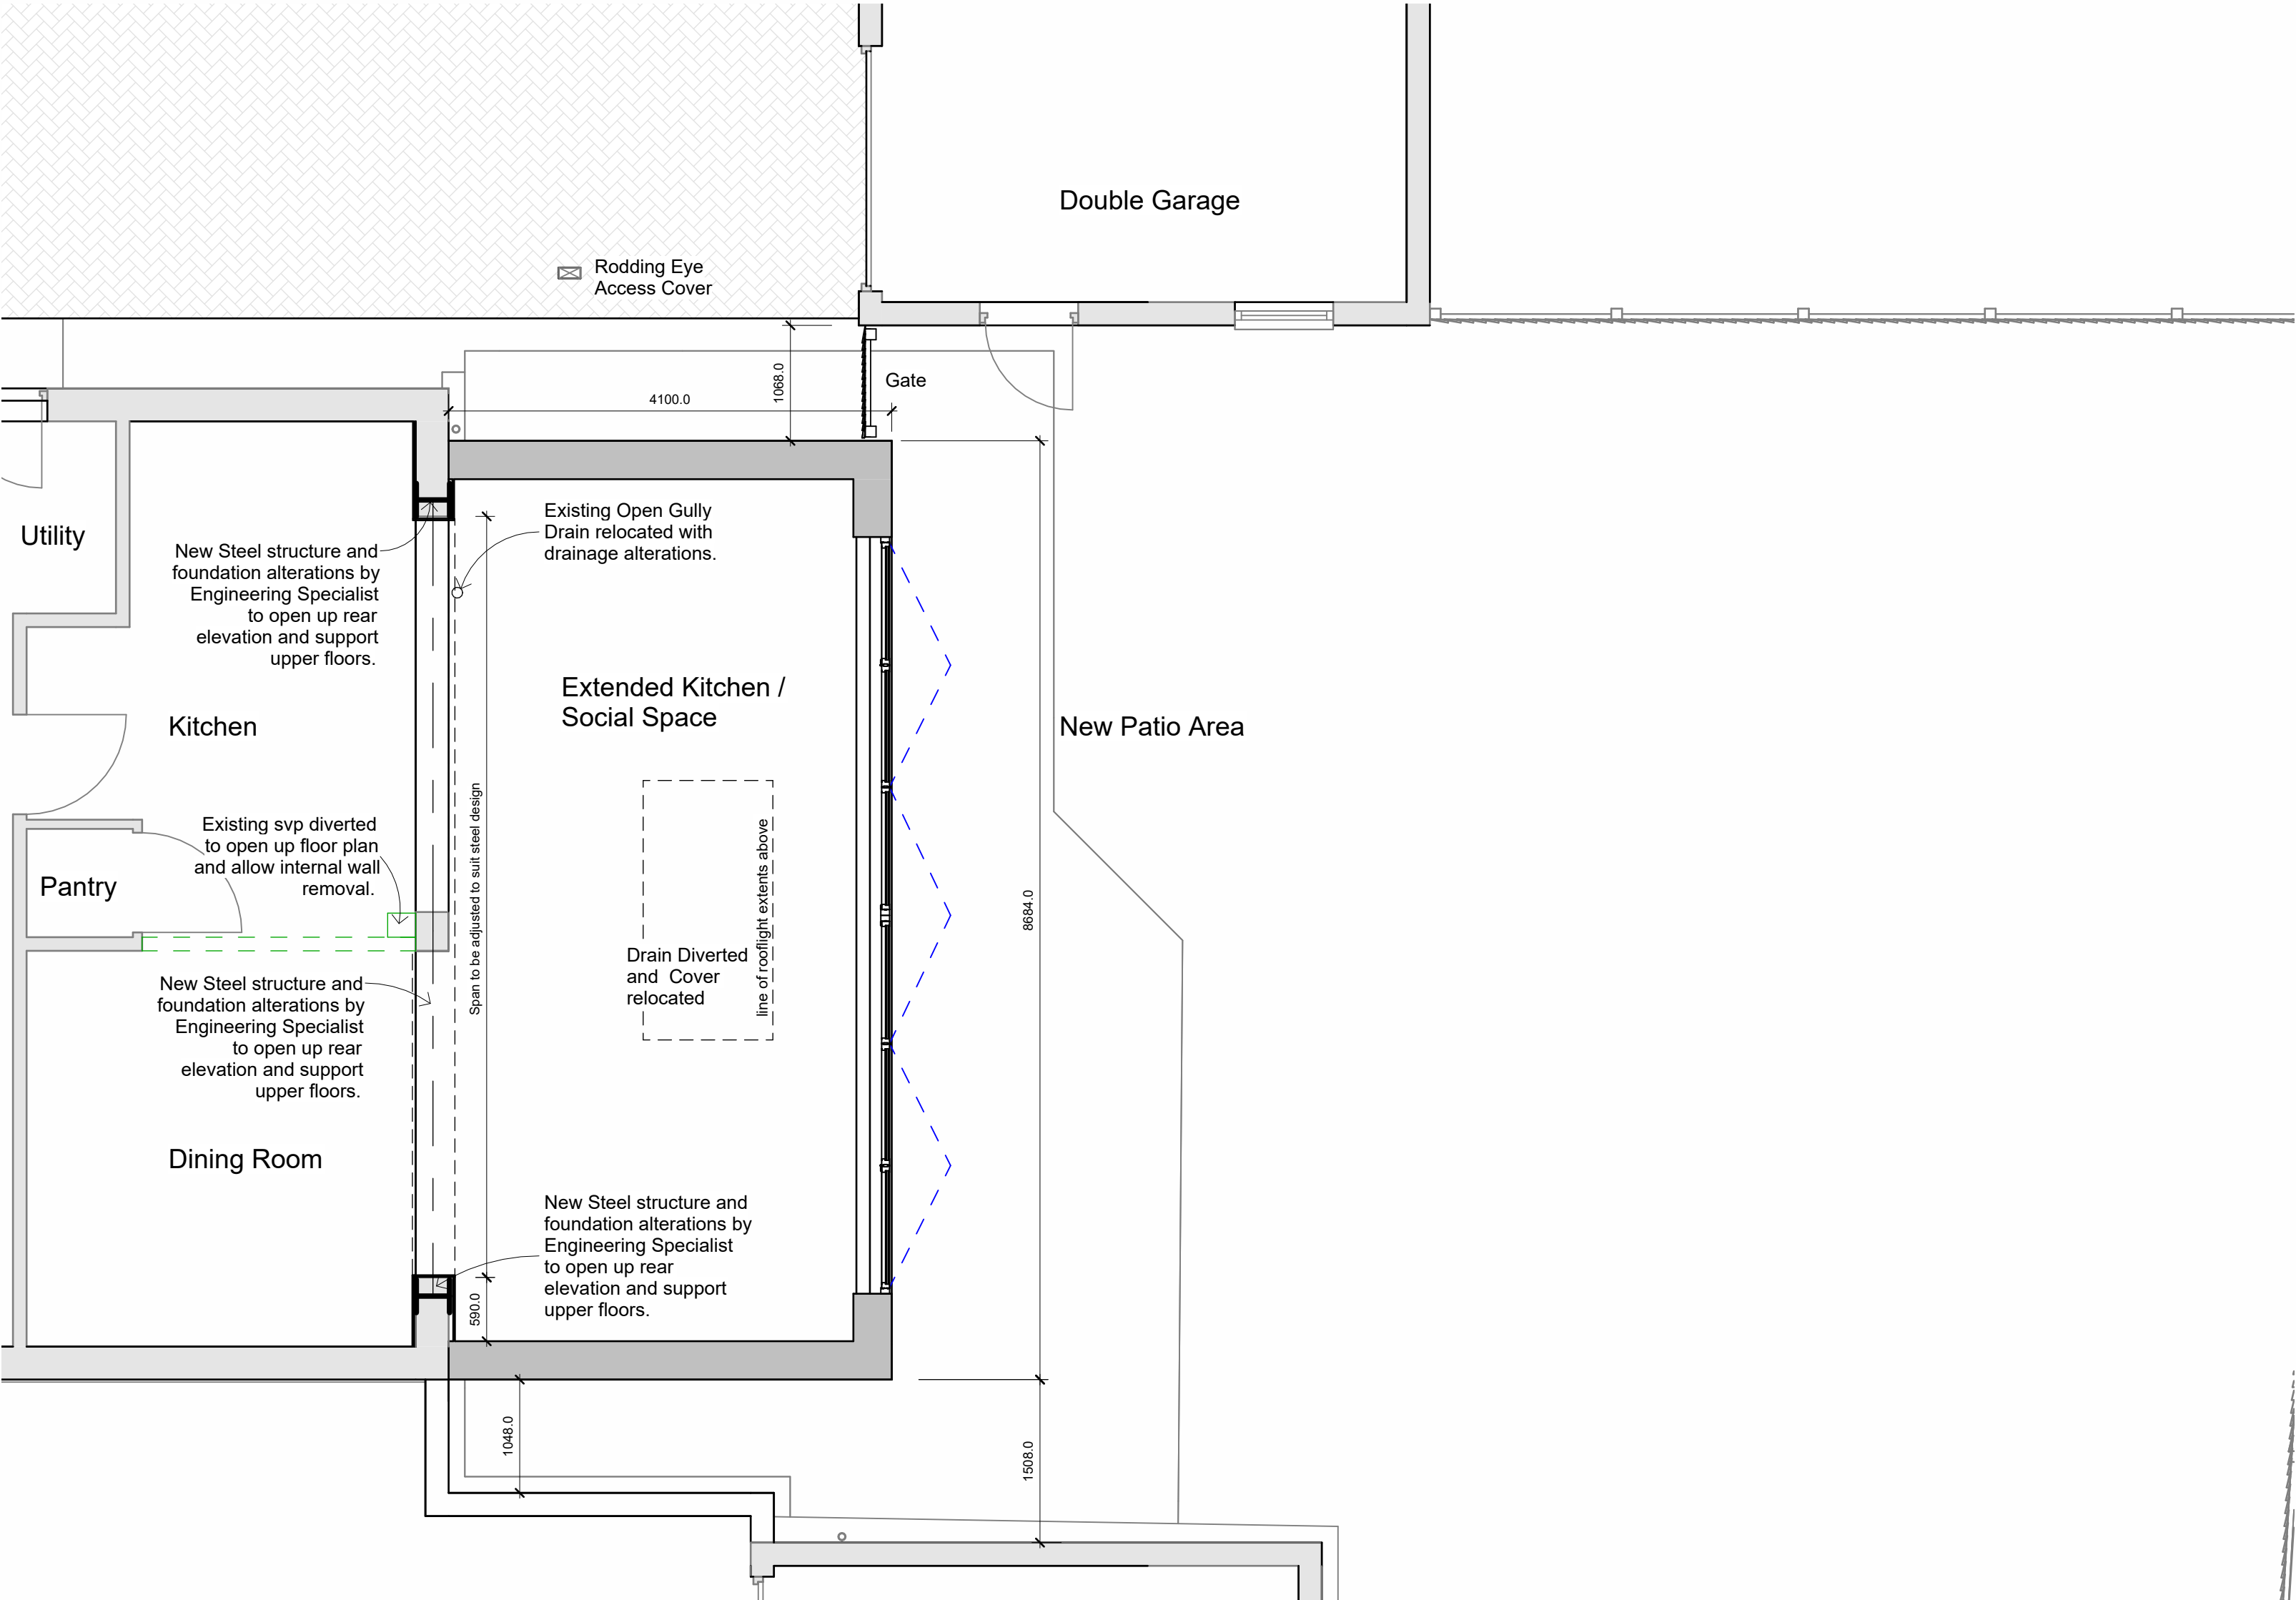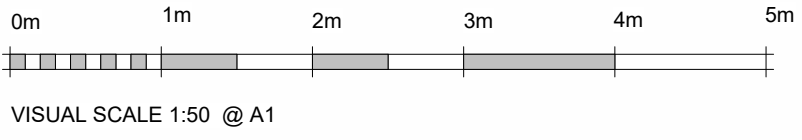

NE Aerial View

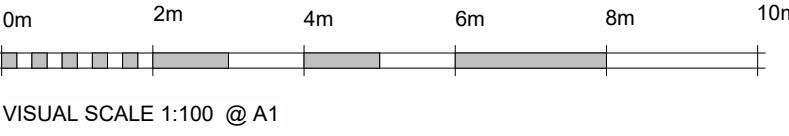

D	20.12.23	Extension Simplified and Roof Lanterns amended to 1 Nr.	CLS
C	06.06.23	Snug Removed and Flat Roof Retained	CLS
B	27.07.22	Boundary Dims Added and Dwg Staubs Updated	CLS
A	22.06.22	Client comments integrated and MG / SJ Joints Added	CLS
Ref.	Date	Description	Initial

Oglesby & Limb Ltd
Chartered Architect
Suite 1, Market Chambers
12 Market Place, Spalding, Lincs
PE11 1SL
Tel: 01775 761196
e-mail: design@o-l-ltd.co.uk

O&L

Client:
Mr and Mrs Spicer

Project:
**Proposed Rear Extension,
6 Fern Drive, Spalding**

Drawing Title:
**Floor Plans and Elevations
As Proposed**

PLANNING APPLICATION ISSUE

Date:	11/05/2022	Scale:	as shown @ A1
Drawn by:	CLS	Checked by:	AJO

Drawing Number:	Rev:
A1597 - 11	D