




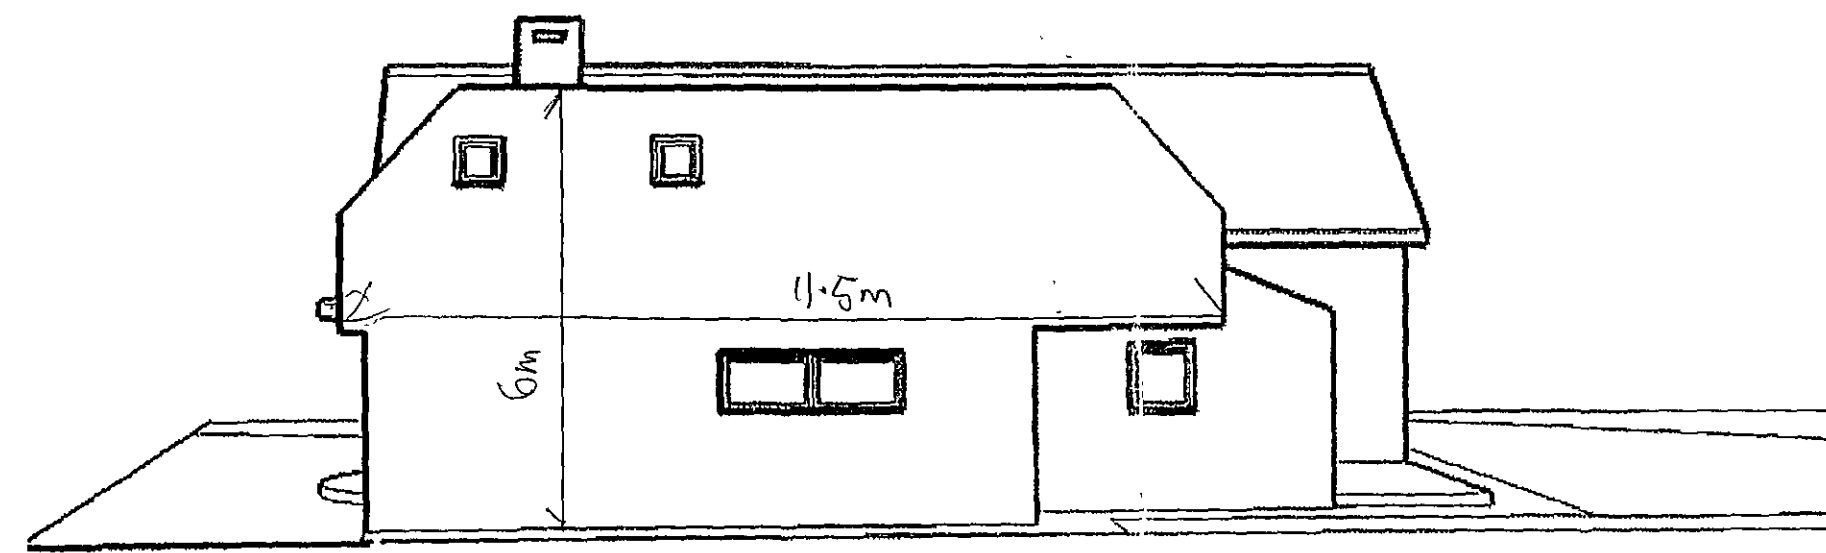

SIDE ELEVATION

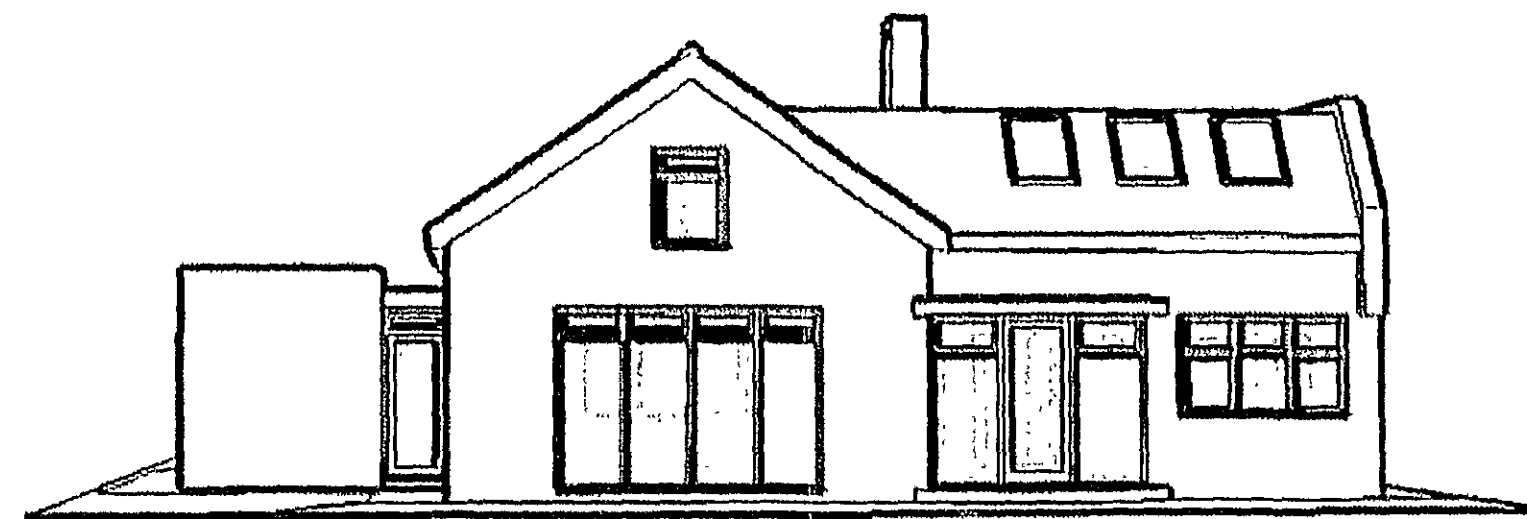


FRONT ELEVATION

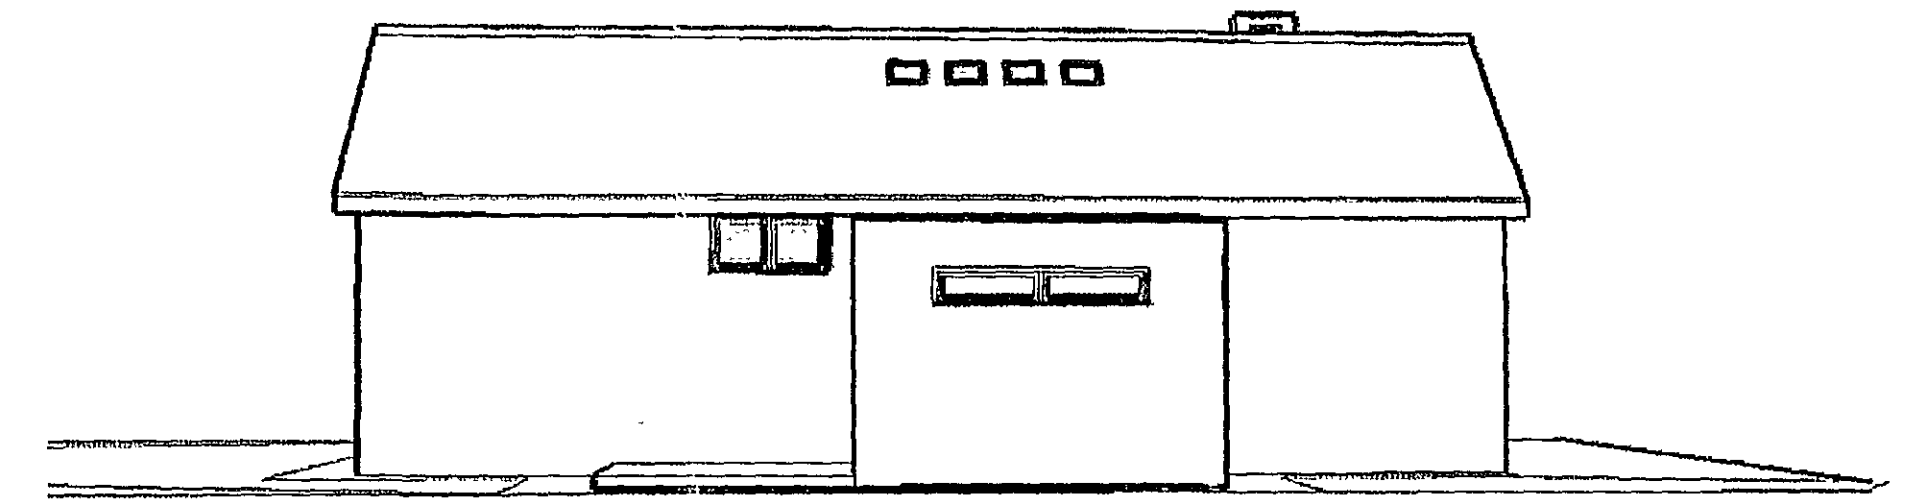


SIDE ELEVATION


NEW TILES TO MATCH EXISTING
OLD AND NEW WALLS TO RECEIVE SMOOTH CREAM RENDER
NEW WINDOWS AND DOORS TO BE OAK AND THE EXISTING REPLACED WITH SAME
FLAT ROOF COVERING TO BE LEAD COLOUR
PORCH ROOF TO BE GRP PURPOSE MADE

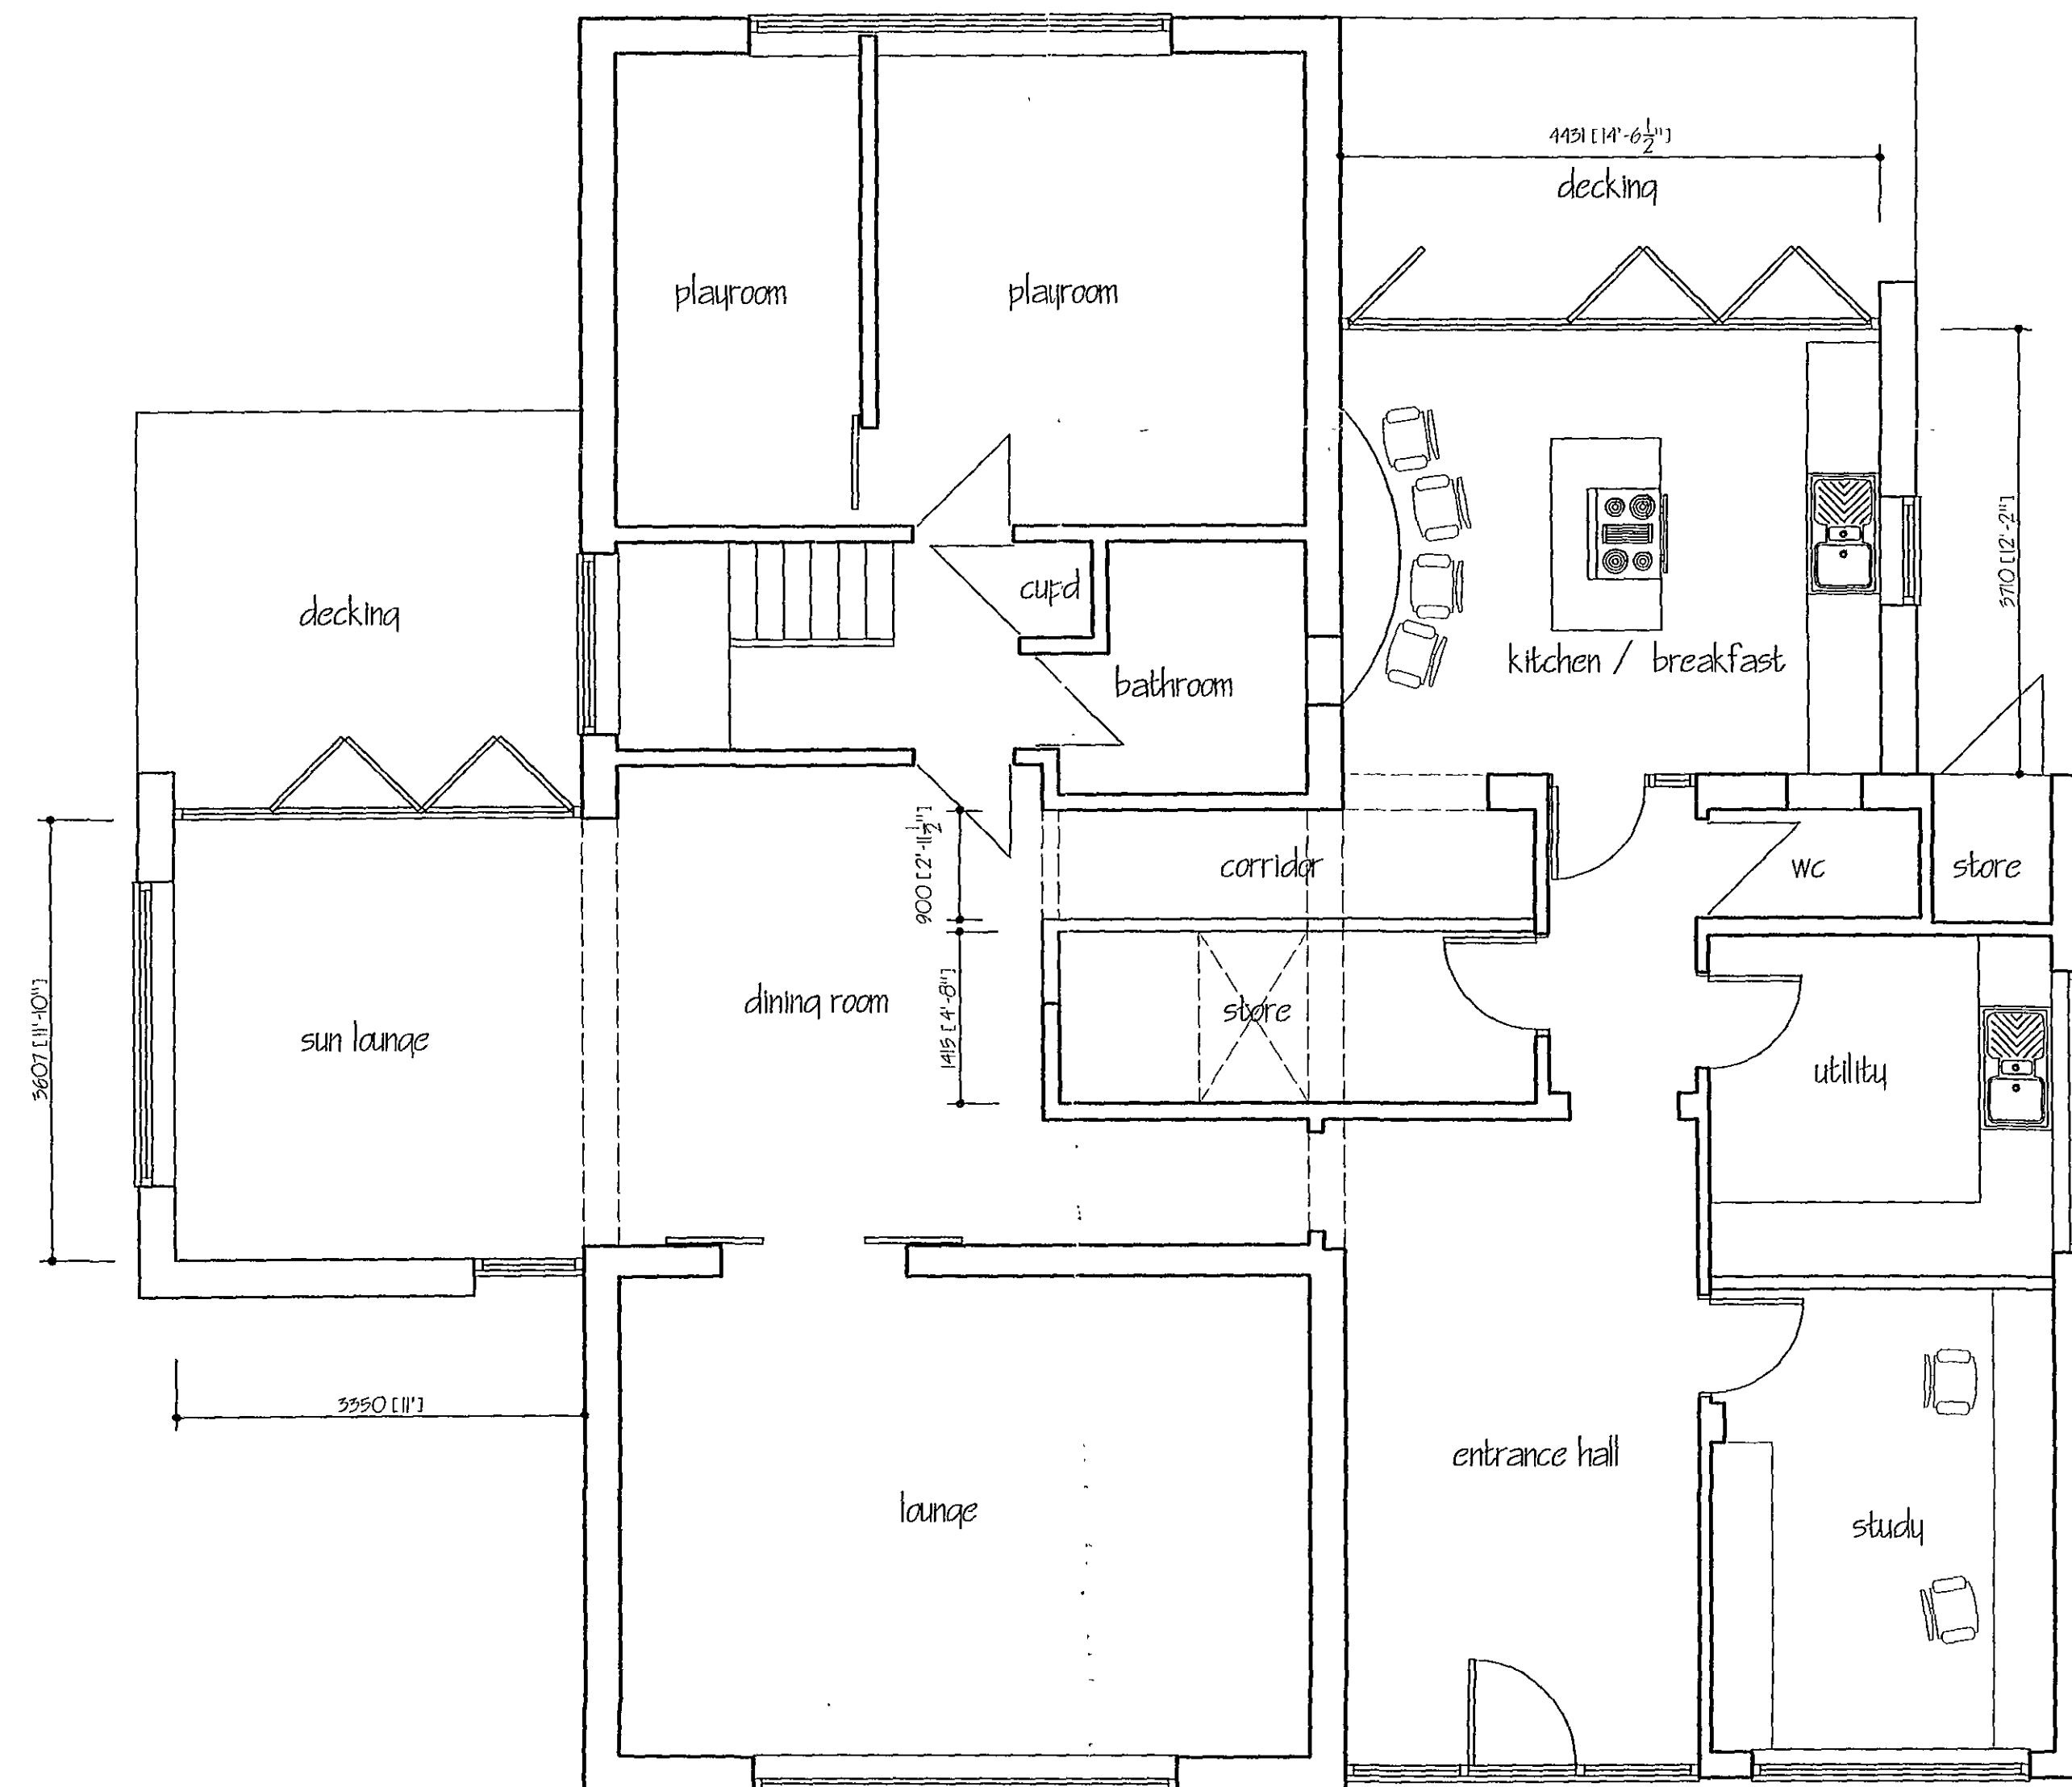

GROUND FLOOR PLAN AS PROPOSED

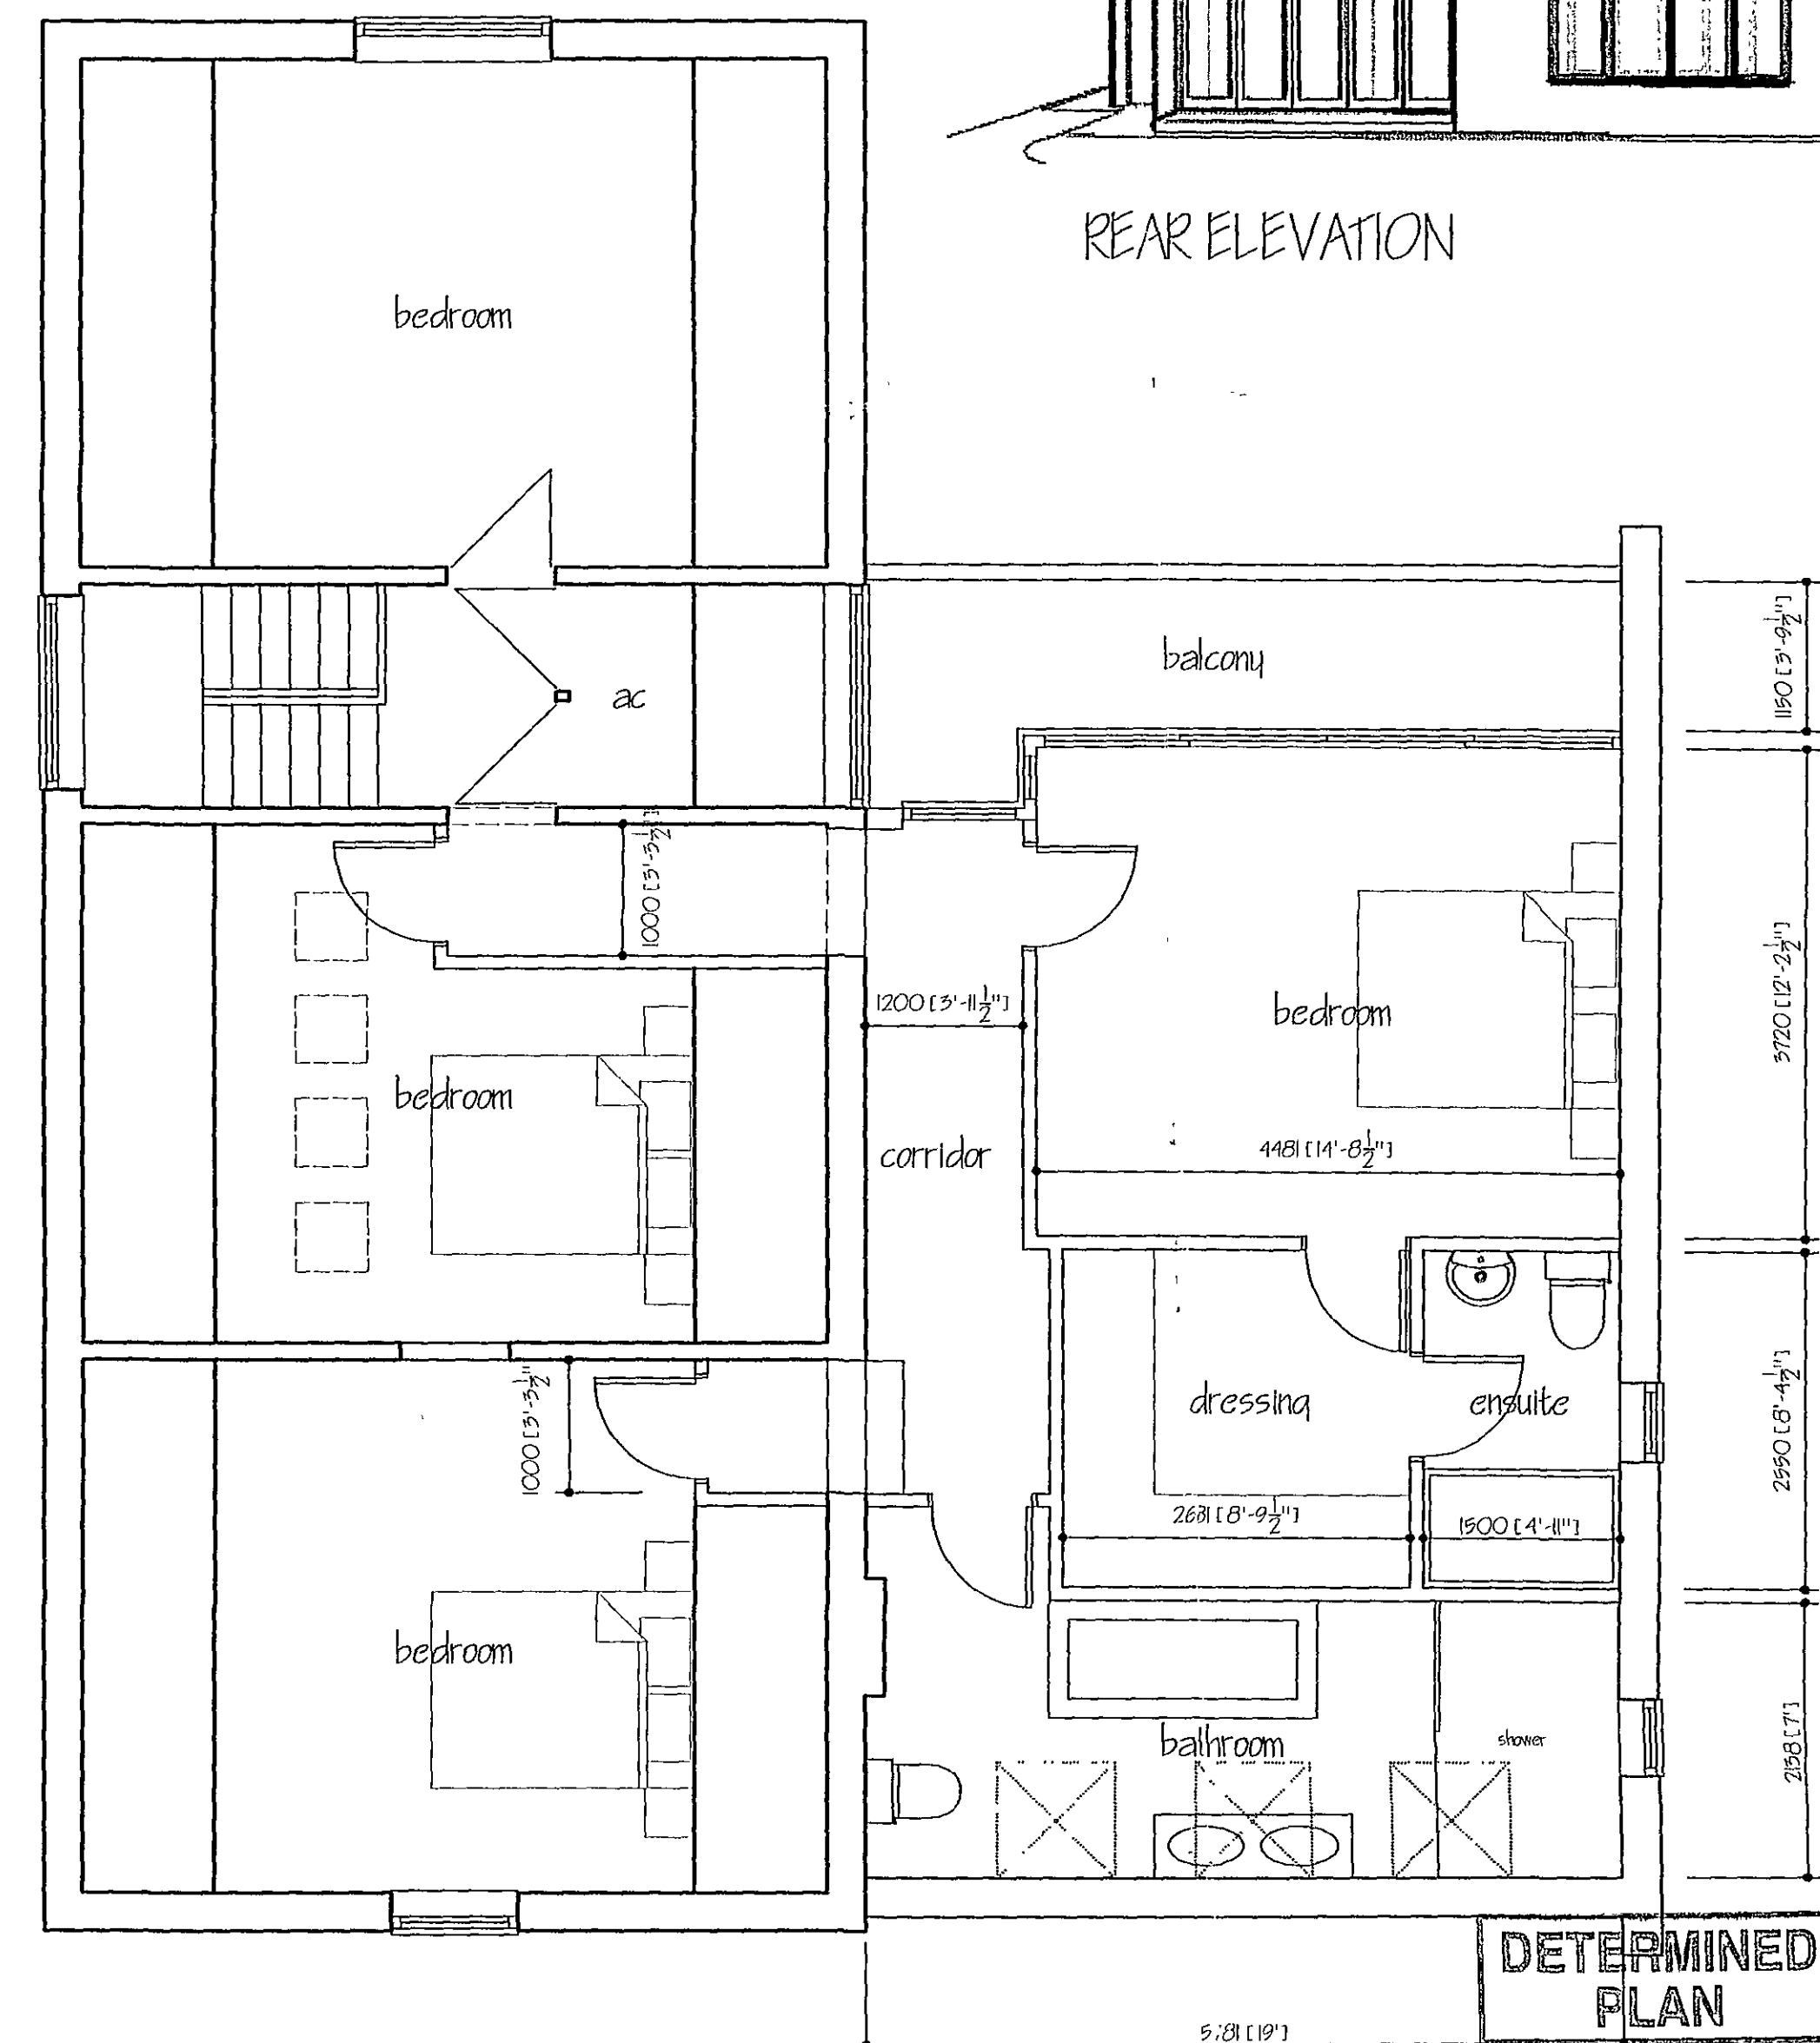

FIRST FLOOR PLAN AS PROPOSED

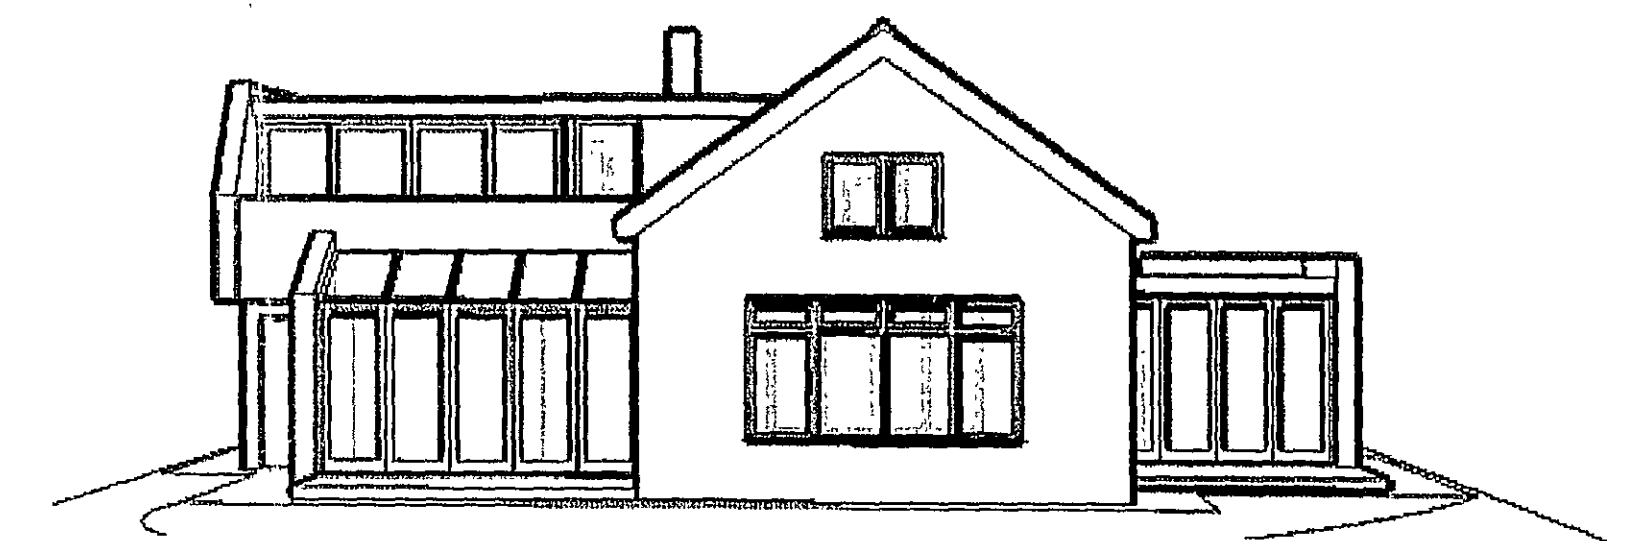

REAR ELEVATION

D	ELEVATIONS ADDED FOR PLANNING/WT	OCT 2008
C	CLIENTS ALTERATIONS	OCT 2008
B	CLIENTS ALTERATIONS	SEP 2008
A	CLIENTS ALTERATIONS	SEP 2008
red	revision	date

G. R. MERCHANT LTD.
I.ENG AMICE FIWO
**ARCHITECTURAL, STRUCTURAL
AND LAND DRAINAGE
CONSULTANTS**
4 Wrights Mews
12A Park Road, Holbeach,
Spalding, Lincs. PE12 7EE
Tel: 01406 480800
Fax: 01406 425744
E-Mail: gr.merchant@btconnect.com

Project
PROPOSED EXTENSION AND ALTERATIONS
55 GRANGE DRIVE
SPALDING
Lincs

Client
MR & MRS M EAST

Drawing
PROPOSED PLANS AND ELEVATIONS

Job Ref.	Drawing No.
1778/08	01D

Date	Drawn
JULY 2008	JPW

Scales
1/50

DO NOT SCALE FROM THIS DRAWING
This drawing is copyright and may not be altered, copied, reproduced or used in any way other than that for which it is issued. The General Contractor is to check all dimensions on site and report any discrepancies to the Architect. All details shown on this drawing including foundations and based upon typical site conditions related to this area. No responsibility can be accepted for abnormal conditions which may be discovered during construction unless reported to the Architect so that design amendments may be considered. 5% self surveys are recommended in respect of foundations to establish specific site conditions before foundation work is undertaken. This drawing is limited to the extent of information contained and does not purport to provide a full specification of the works. It is solely for the purpose of obtaining Planning / Building Regulation approval. The drawing must not be used as a contract document alone. The works will not be supervised or inspected on site by G.R. Merchant or any representative thereof. It is the client's or their appointed agent's responsibility to control workmanship, substitution of materials, adherence to specification, variation to contract etc. Materials shall conform to appropriate British standard specifications or BS EN standards or European code equivalent. The Employer / Client shall ensure that the selected contractor is competent with and adhere to all necessary necessary to achieve compliance with Health and Safety legislation for Building and Work stages. The Employer / Client is advised that should the works need to comply with the Construction Design and Management Regulations an independent Planning Supervisor will be required. The works shall comprise of all that is shown on the drawing and details. Work not explicitly specified is shown but may be reasonably inferred as necessary to complete the works that are shown to be included. It is the client's and owner's responsibility to be aware of the Party Wall Act 1992 when building in close proximity to adjoining neighbours boundaries.

**DETERMINED
PLAN**

- 8 NOV 2008

1133108