




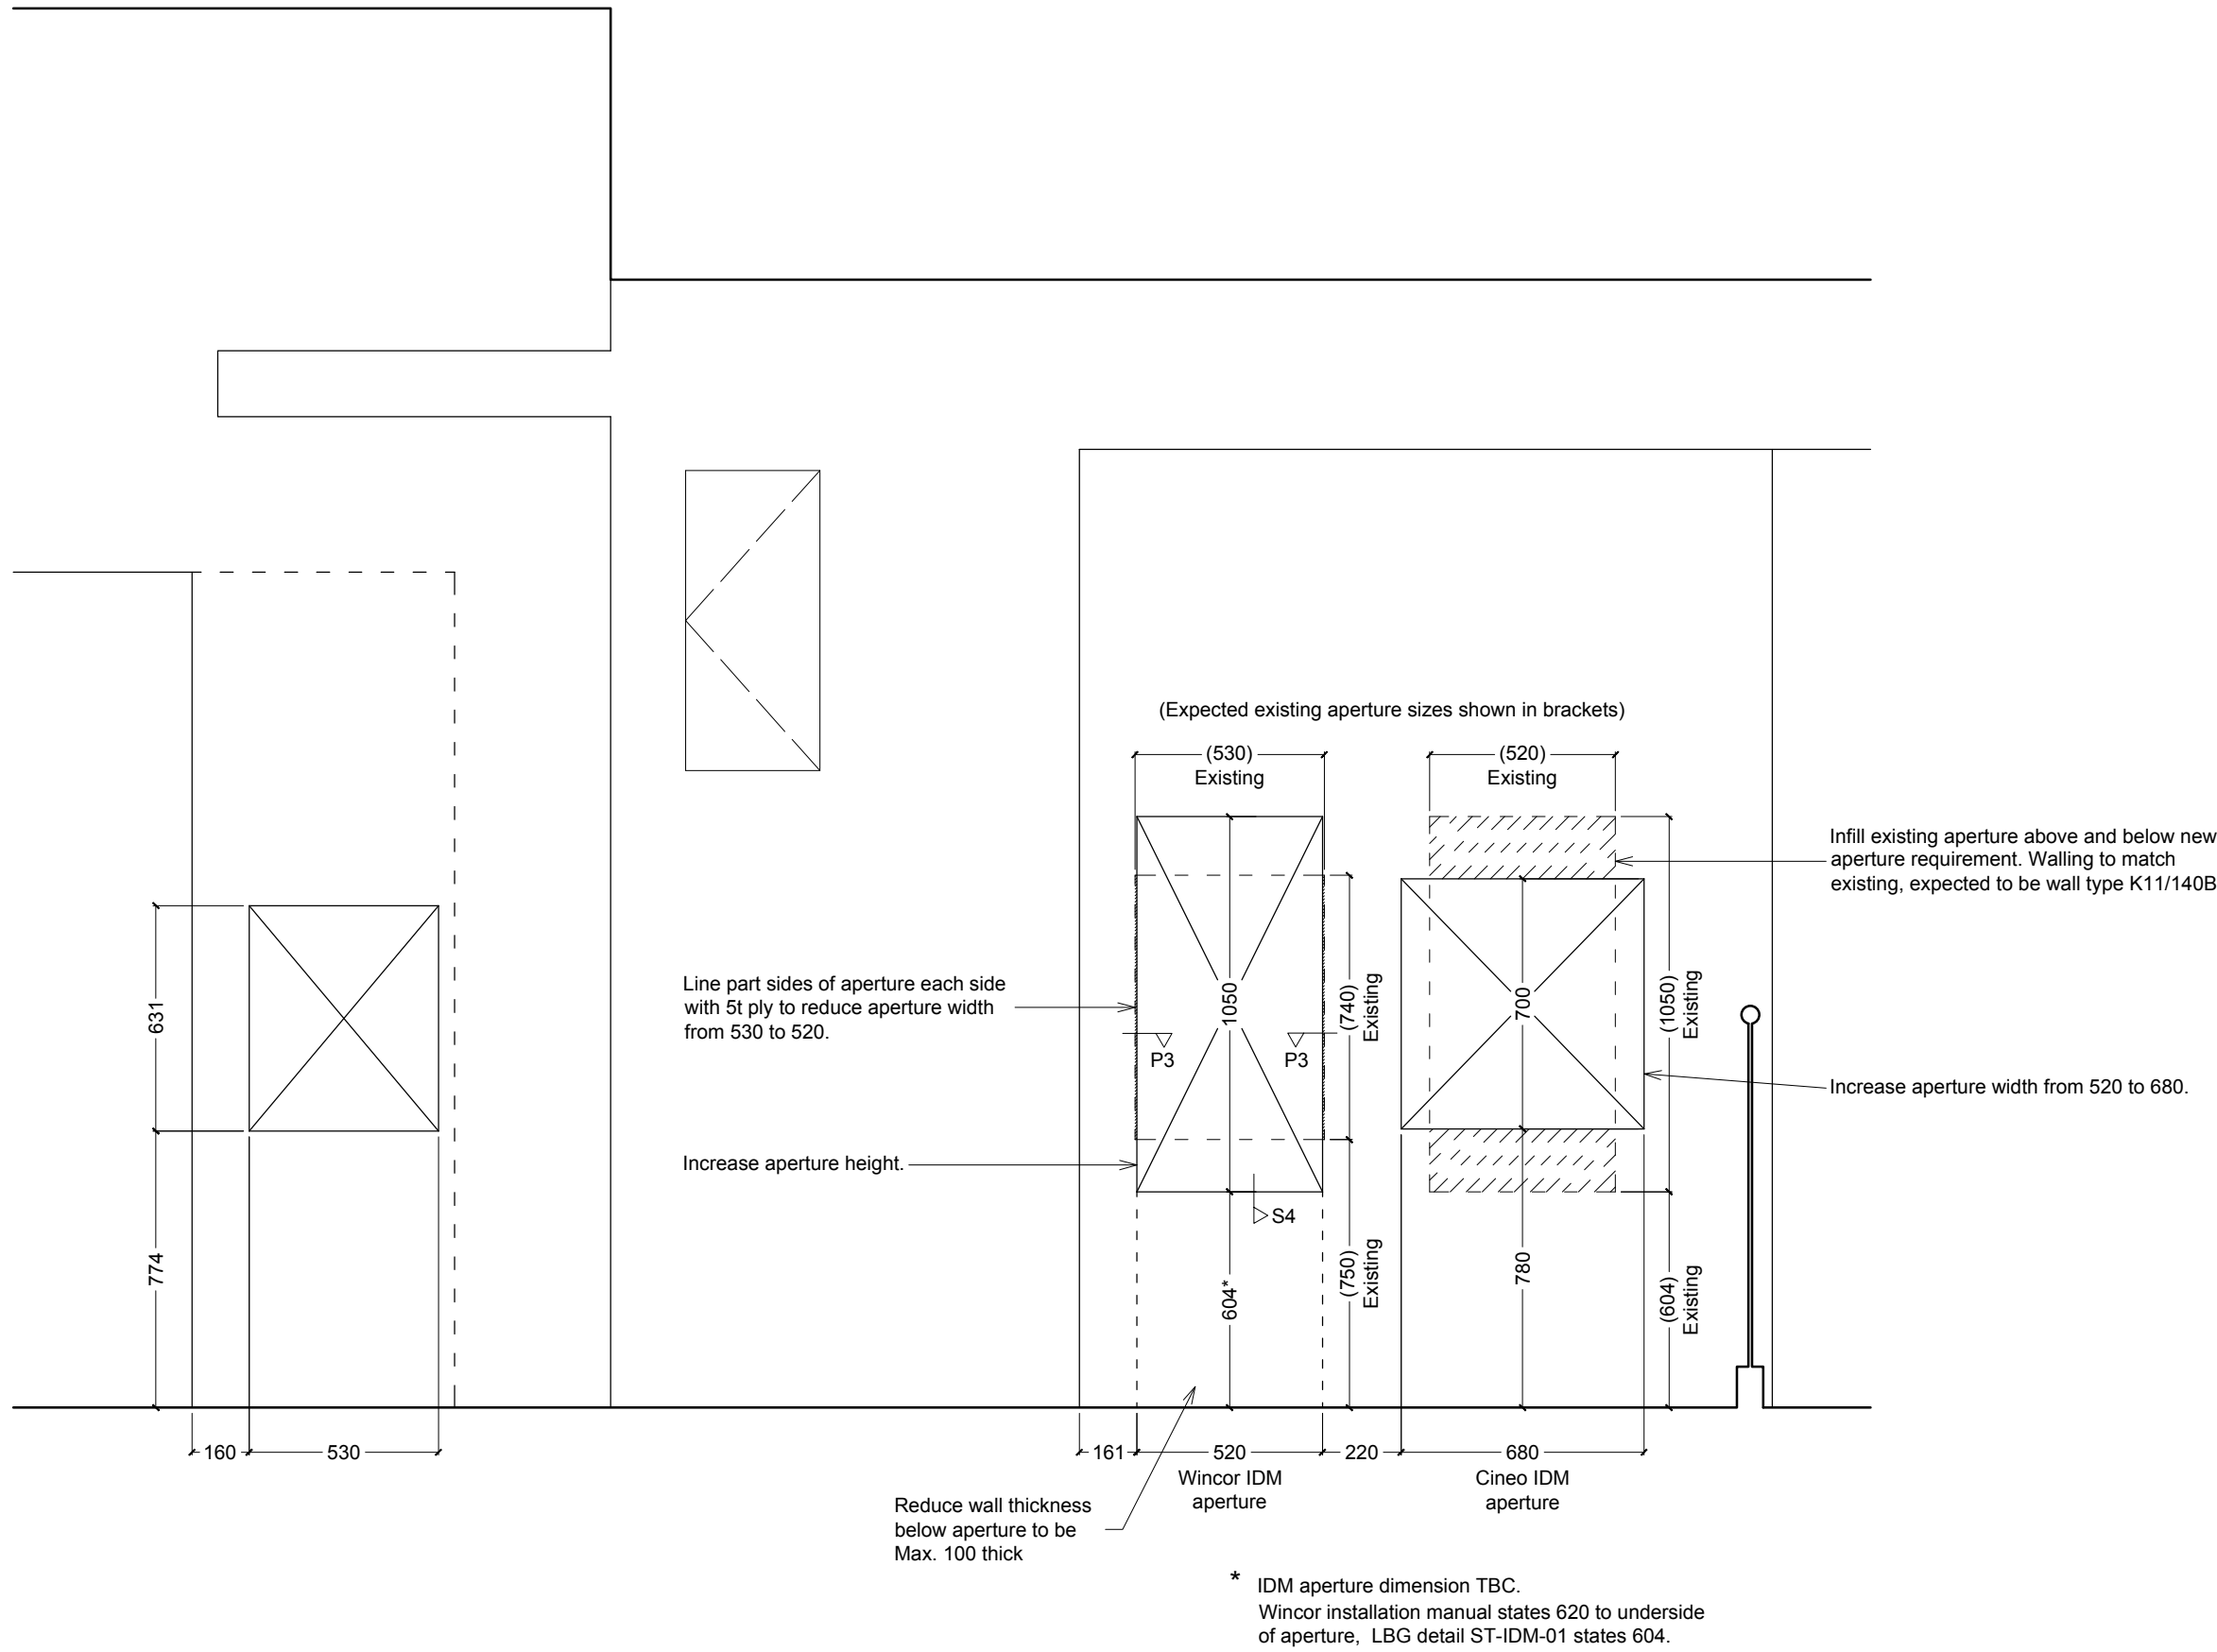





Wall type K11/140B Secure partition
100 x 50 softwood stud framing at max. 400mm C/C horizontally and max. 600mm C/C vertically. Securely fixed at head, sole plate and edges to structure.
The public side is to be faced in 12.5mm plasterboard on 12mm plywood fixed to framing at max. 200mm C/C with 75mm No. 8 wood screws on 7mm lightweight ballistic panel, screw fixed to framing at max. 200 C/C. The secure staff side is to be faced in 12.5mm plasterboard on 12mm plywood fixed to framing at max. 200mm C/C with 50mm No. 8 screws. Between all studs fit 75mm Rockwool RW3 semi-rigid acoustic insulation slab, cut to fit tight between studs.
NB. Existing wall construction to be investigated and confirmed on site.

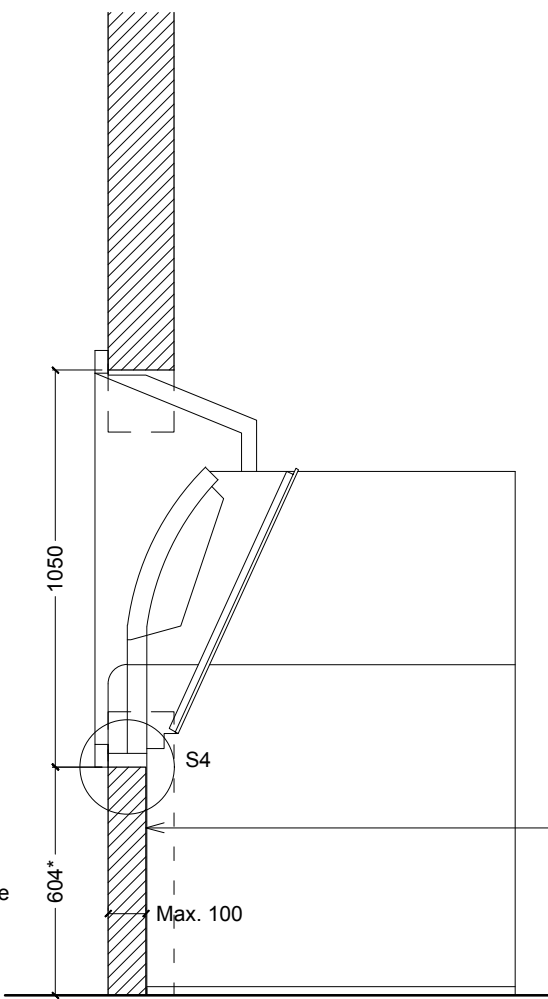


Wincor IDM section, 1:20

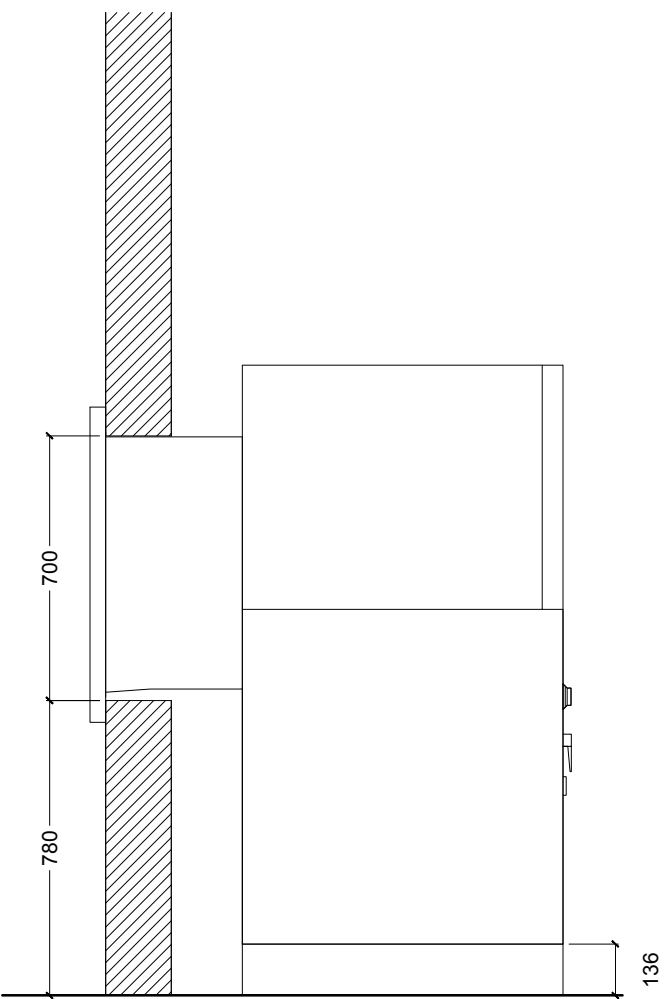

Cineo IDM section, 1:20
DDA height

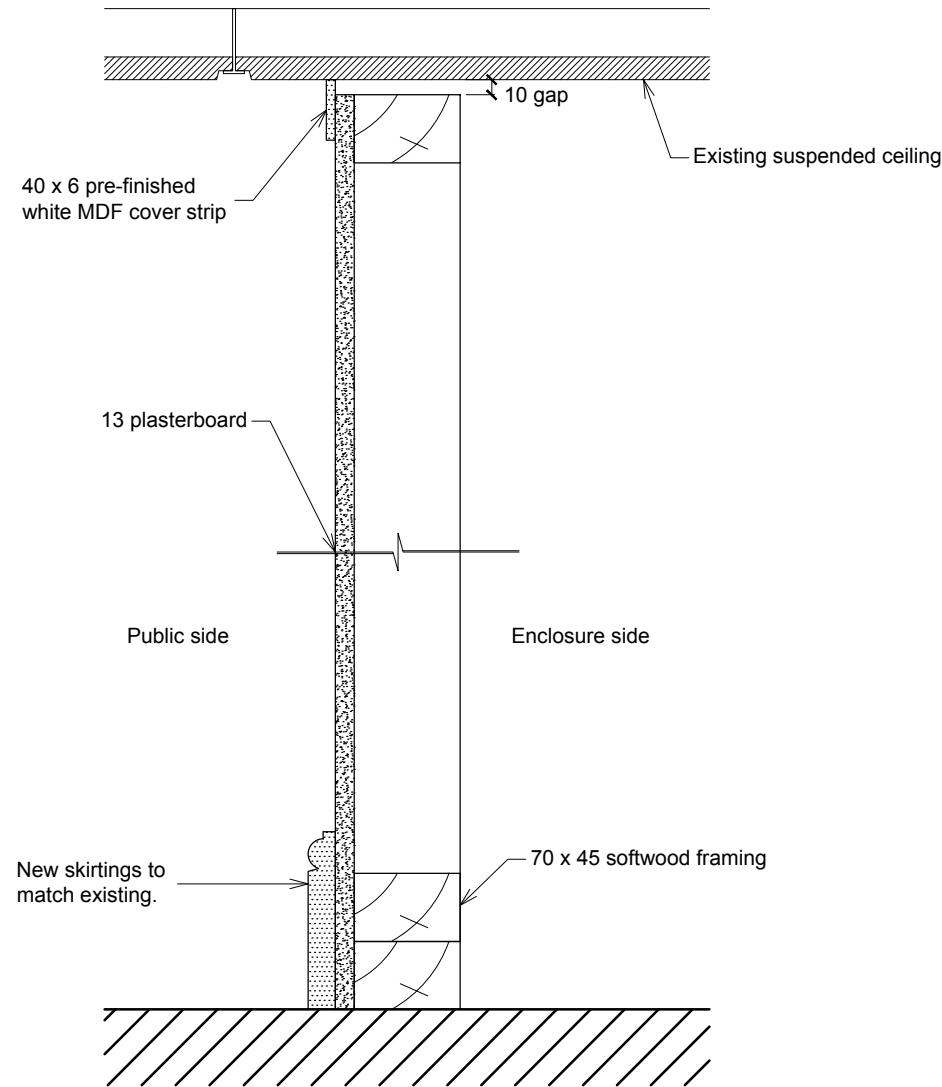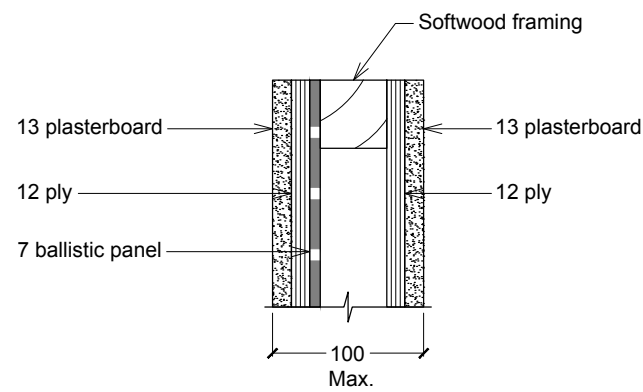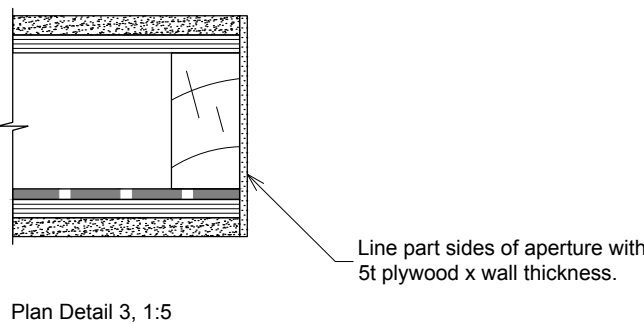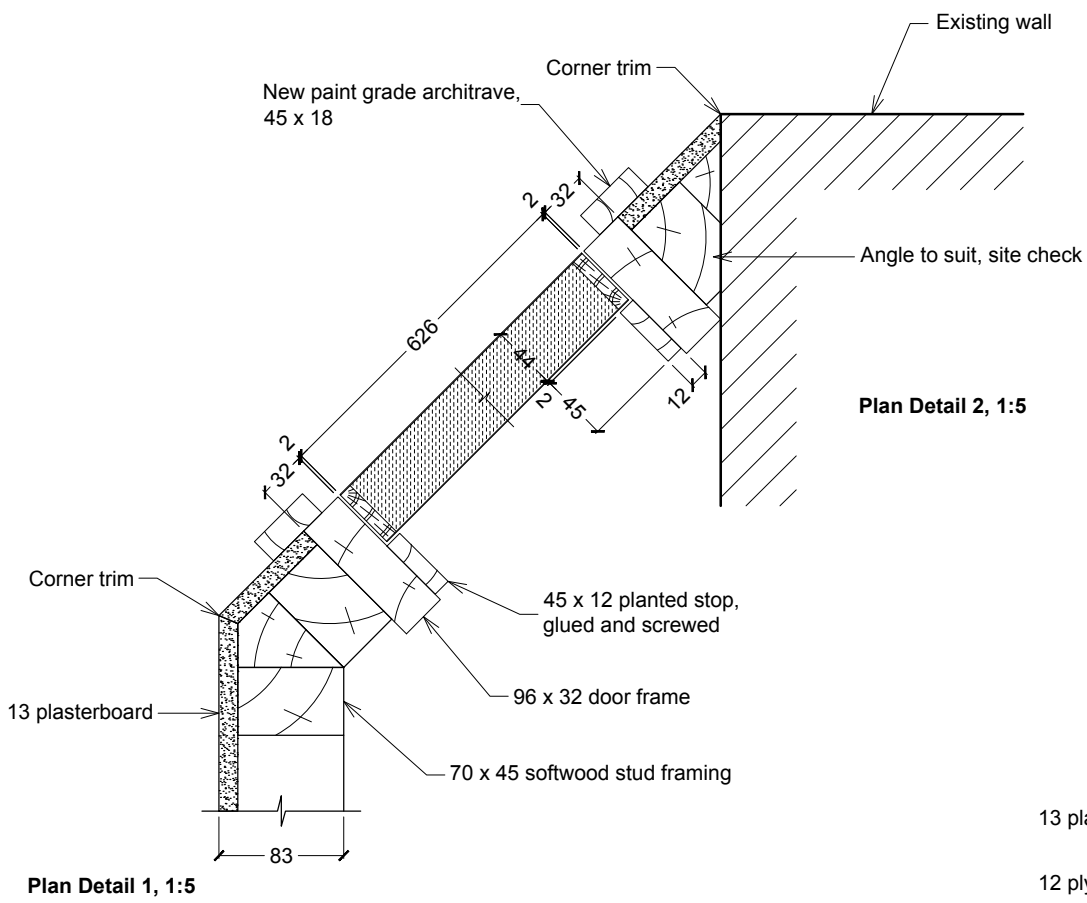

Section Detail, 1:5
Deposit point enclosure partition

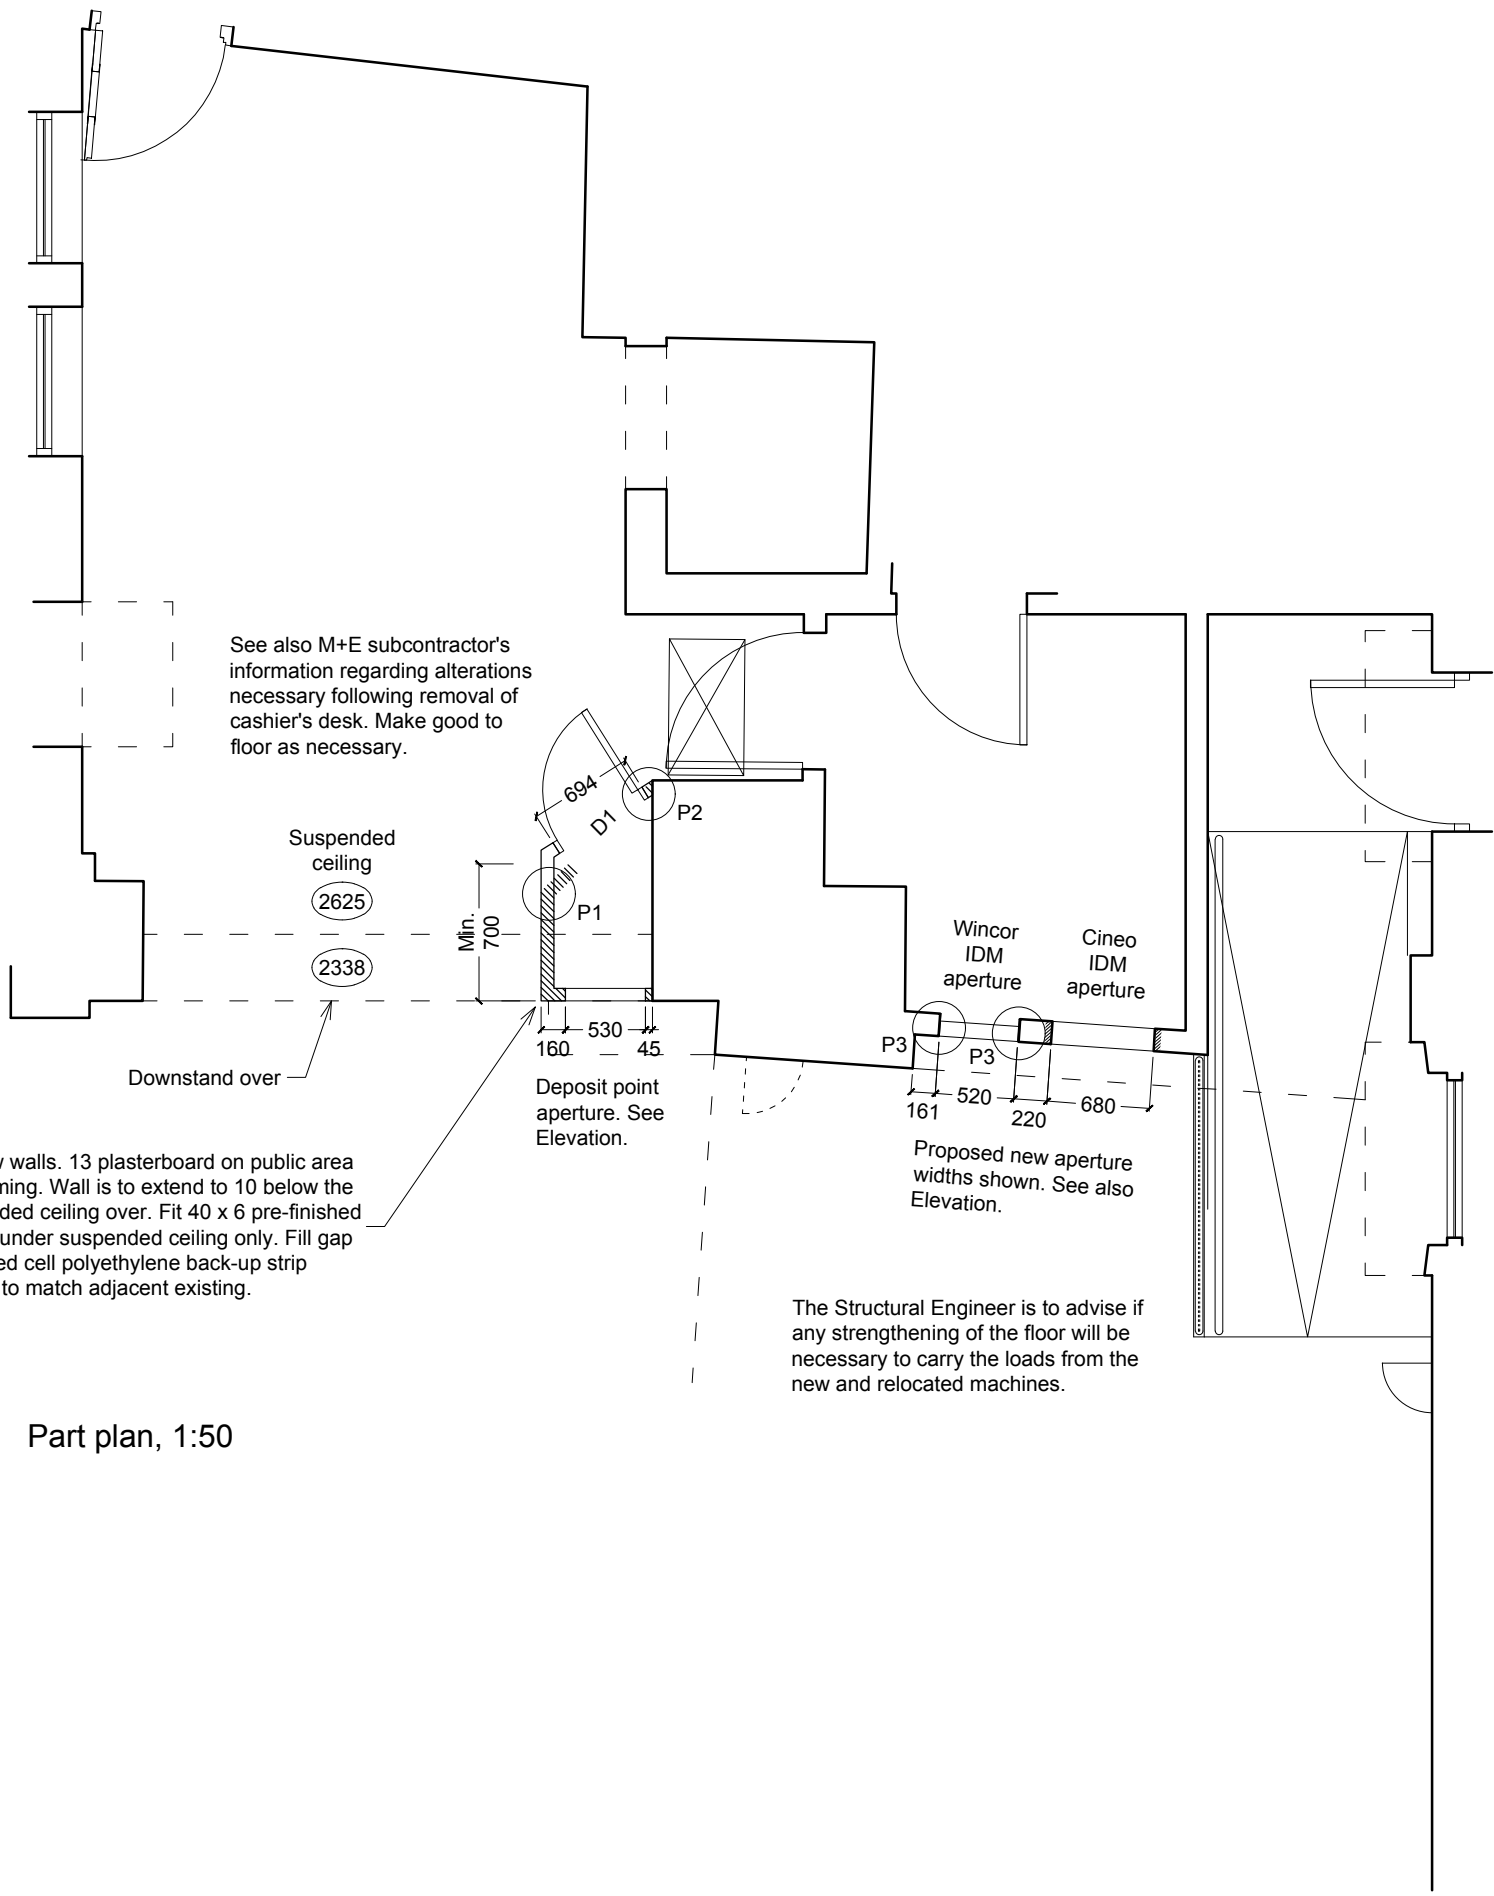

Part plan, 1:50

DOOR SCHEDULE

Door Number	LOCATION	DOOR FRAME DETAILS							DOOR LEAF DETAILS										IRONMONGERY				NOTES		
		Width	Height	Thickness	Frame type	Detail	Material	Finish	Fire rating	Width	Height	Thickness	Door type	Detail	Face material	Finish	Fire rating	Core	Vision panel	Hand	Hinges	Lock case	Lock cylinder	'Ring pull' handle	
D1	DEPOSIT POINT ENCLOSURE	694	2048	96	1	1	PG	PAINT	-	626	2040	44	-	FLUSH	PG	PAINT	-	SOLID	-	LH	3	1	1	1	DOOR IS FOR MAINTENANCE ACCESS ONLY TO DEPOSIT POINT. NO SECURITY REQUIREMENT.

PROPOSED

ISg

BOLEYN HOUSE
ST AUGUSTINES
BUSINESS PARK
WHITSTABLE
CT5 2QU
E-mail: email@isgplc.com

LLOYDS BANKING GROUP

ALL DIMENSIONS TO BE VERIFIED PRIOR TO COMMENCING WORK. DRAWING TO BE READ IN CONJUNCTION WITH PROJECT SPECIFICATIONS.
THIS DRAWING IS THE PROPERTY OF LLOYDS BANKING GROUP AND COPYRIGHT IS RESERVED BY THEM. THE DRAWING IS ISSUED ON CONDITION THAT IT IS NOT COPIED OR DISCLOSED BY OR TO ANY UNAUTHORISED PERSONS WITHOUT PRIOR CONSENT IN WRITING TO LLOYDS BANKING GROUP - GROUP PROPERTY. ALL MODIFIED DRAWINGS SHOULD BE RETURNED TO LLOYDS BANKING GROUP.

GROUP PROPERTY

BRISTOL - PO Box 112, Canons House, Canons Way, BRISTOL, BS99 7LB
EDINBURGH - Signhill South, 12 Bankhead Crossway South, EDINBURGH, EH11 4EN
HALIFAX - Trinity Road, HALIFAX, West Yorkshire, HX1 2RG

PROJECT ADDRESS
Lloyds Bank
36 Hall Place
Spalding
PE11 1SF

DRAWING DESCRIPTION
Proposed Part Ground Floor
Wall Types & Setting Out + Door Schedule

DRAWING NUMBER
50770600-AR01-00-0501

SCALE
A1 - 1:50
A3 - 1:100

DATE
05.10.2018

DRAWN BY
TJ/MW

REVISION
-