


0m 1m 2m 3m 4m 5m 6m 7m 8m 9m 10m

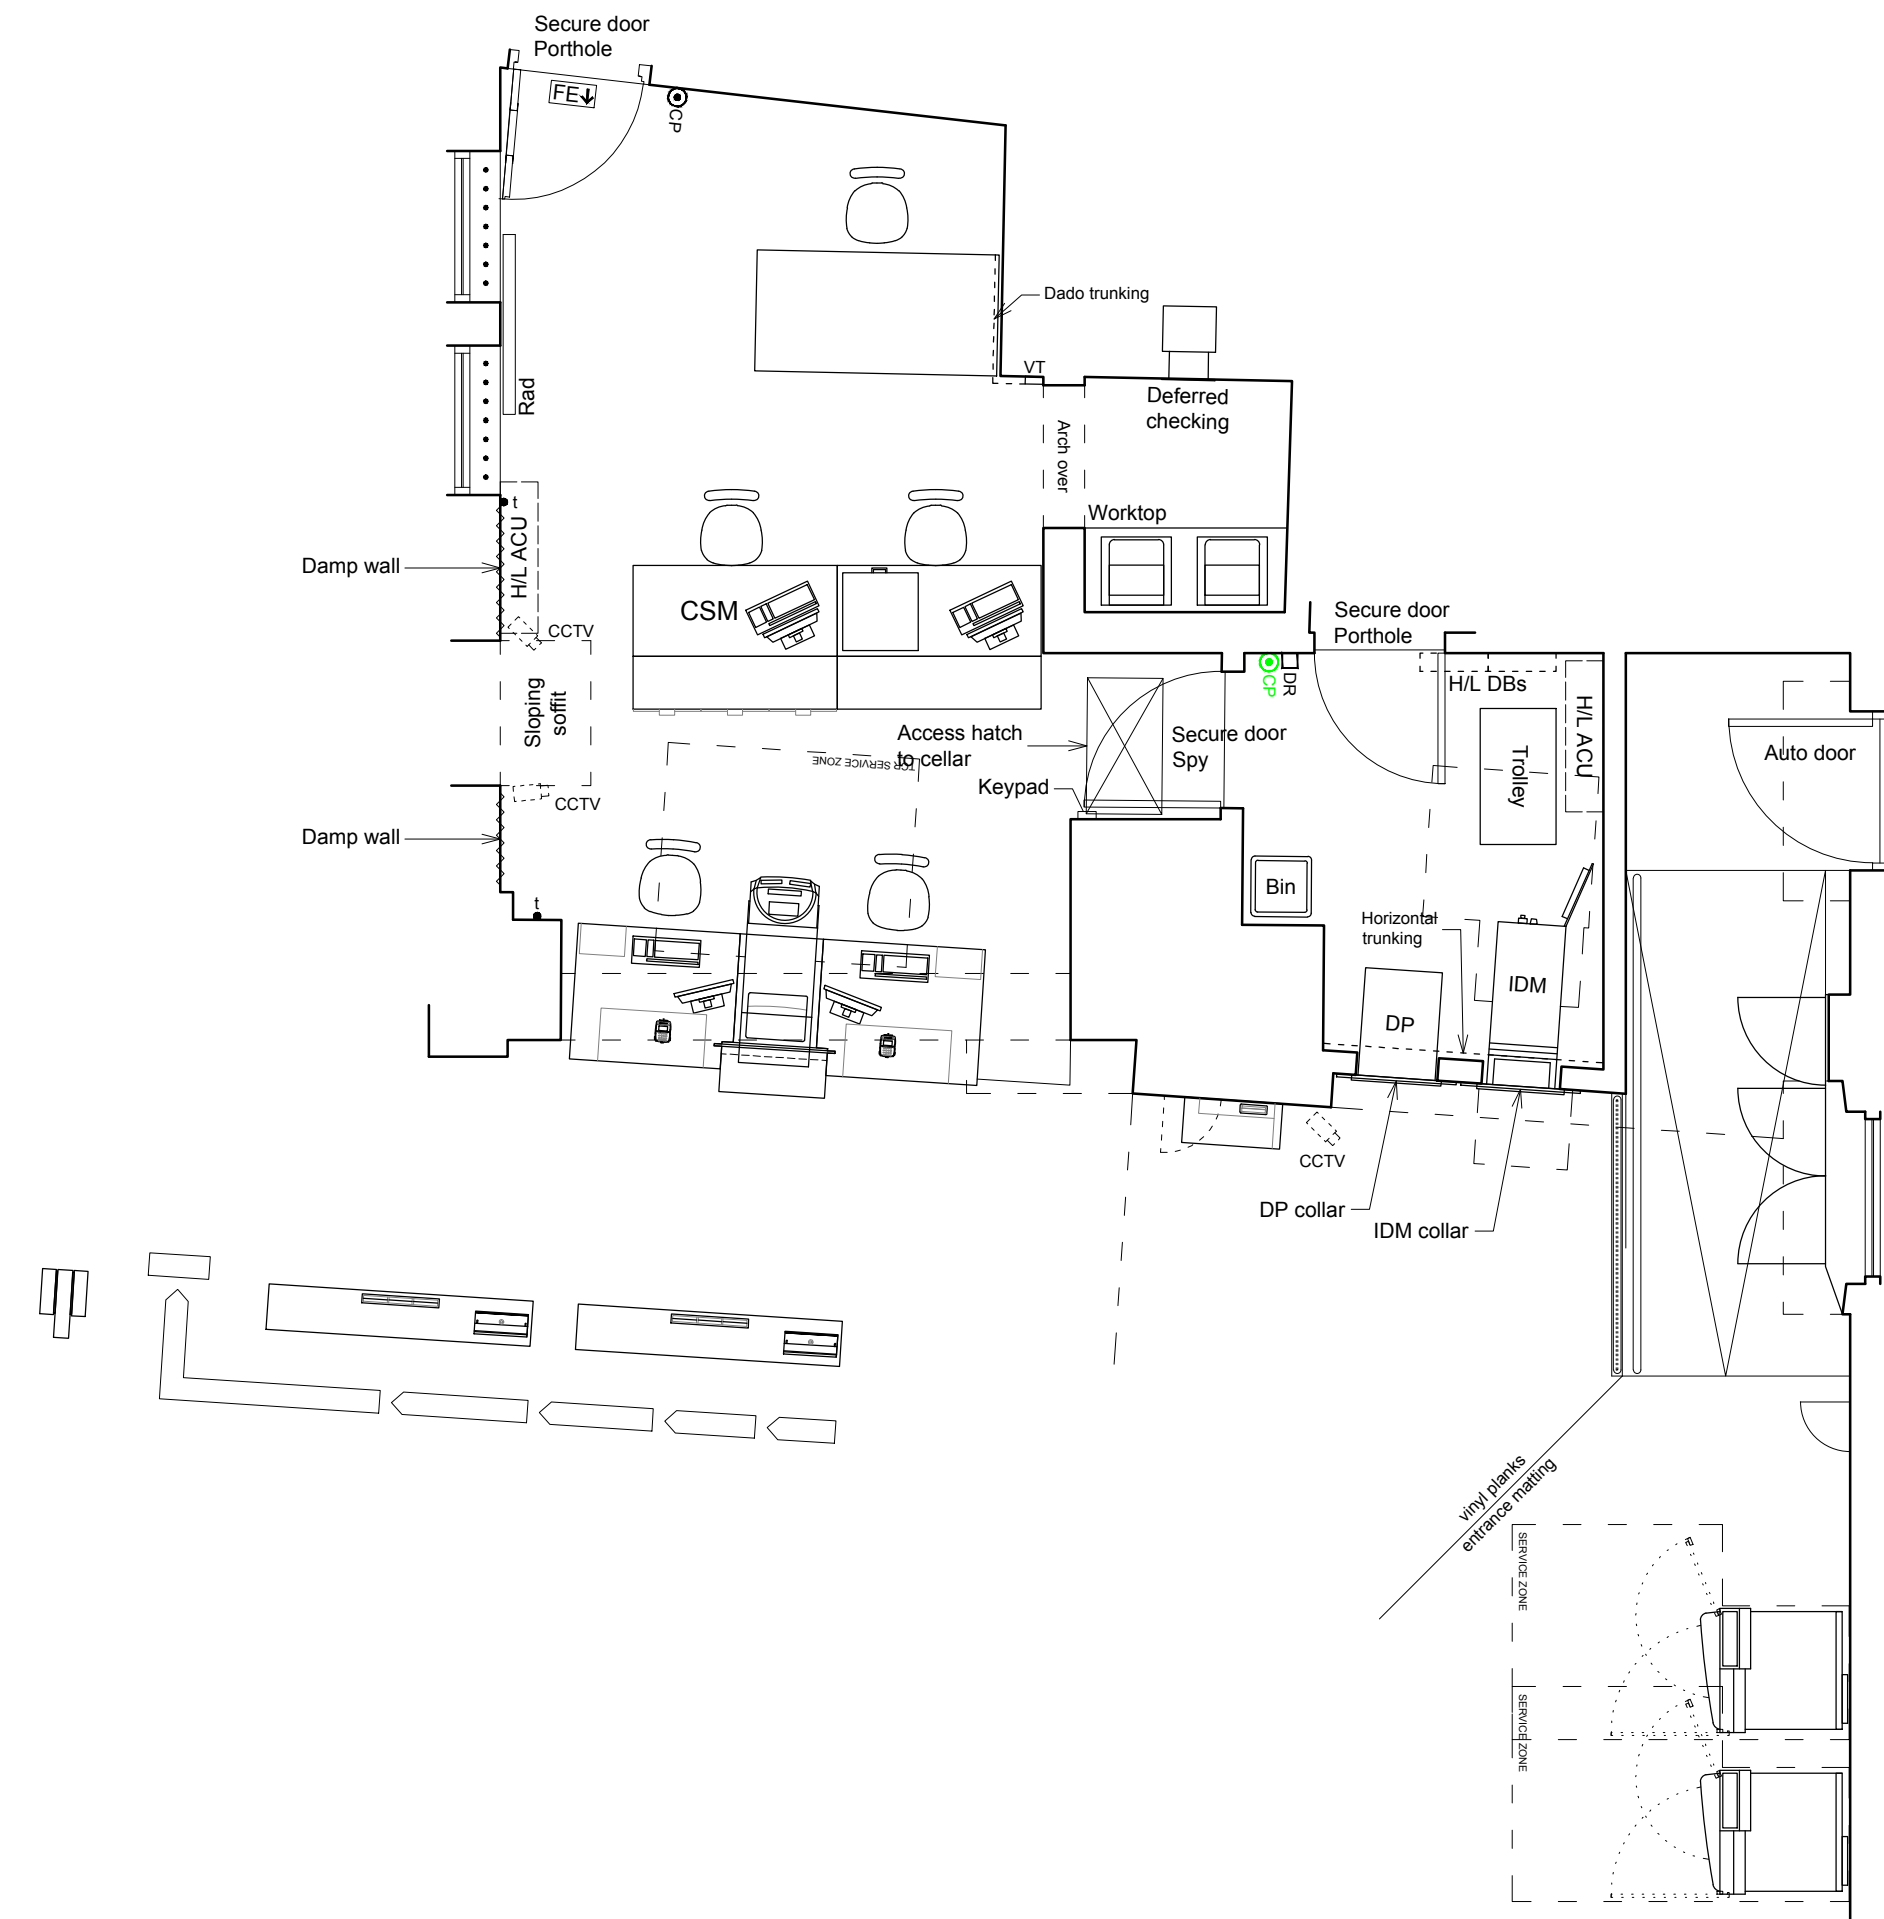

-	-	-	-
REV	DATE	REVISION	INITIALS



BOLEYN HOUSE
ST AUGUSTINES
BUSINESS PARK
WHITSTABLE
CT5 2QJ

E-mail: email@isgplc.com

ALL DIMENSIONS TO BE VERIFIED PRIOR TO COMMENCING WORK. DRAWING TO BE READ IN CONJUNCTION WITH PROJECT SPECIFICATIONS.

THIS DRAWING IS THE PROPERTY OF LLOYDS BANKING GROUP AND COPYRIGHT IS RESERVED BY THEM. THE DRAWING IS ISSUED ON CONDITION THAT IT IS NOT COPIED OR DISCLOSED BY OR TO ANY UNAUTHORISED PERSONS WITHOUT PRIOR CONSENT IN WRITING TO LLOYDS BANKING GROUP - GROUP PROPERTY. ALL MODIFIED DRAWINGS SHOULD BE RETURNED TO LLOYDS BANKING GROUP.

BRISTOL - PO Box 112, Canons House, Canons Way, BRISTOL, BS99 7LB
EDINBURGH - Sighthill South, 12 Bankhead Crossway South, EDINBURGH, EH11 4EN
HALIFAX - Trinity Road, HALIFAX, West Yorkshire, HX1 2RG

BRISTOL - PO Box 112, Canons House, Canons Way, BRISTOL, BS99 7LB
EDINBURGH - Sighthill South, 12 Bankhead Crossway South, EDINBURGH, EH11 4EN
HALIFAX - Trinity Road, HALIFAX, West Yorkshire, HX1 2RG

PROJECT ADDRESS	SCALE
Lloyds Bank	A1 - 1:50
36 Hall Place	A3 - 1:100
Spalding	
PE11 1SF	DATE

DRAWING DESCRIPTION	03.10.2018
Existing Part Ground Floor Plan General Arrangement	DRAWN BY TJ/MW

DRAWING NUMBER	REVISION
50770600-AREX-00-0100	-

EXISTING