




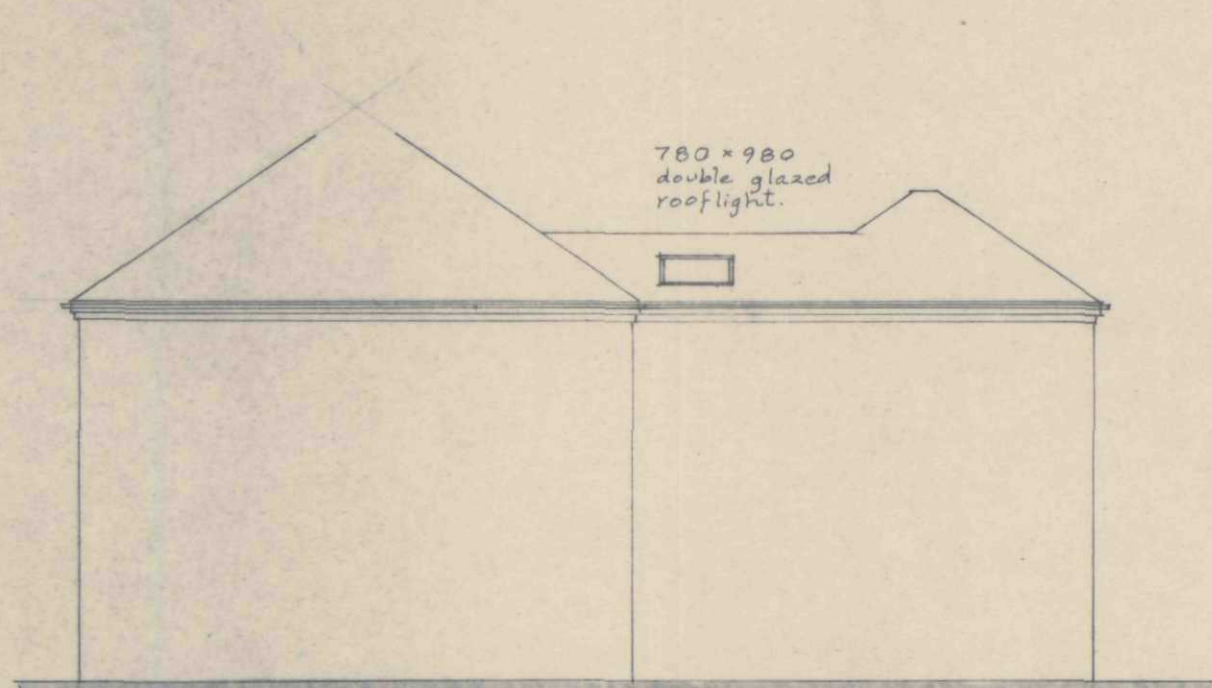

West

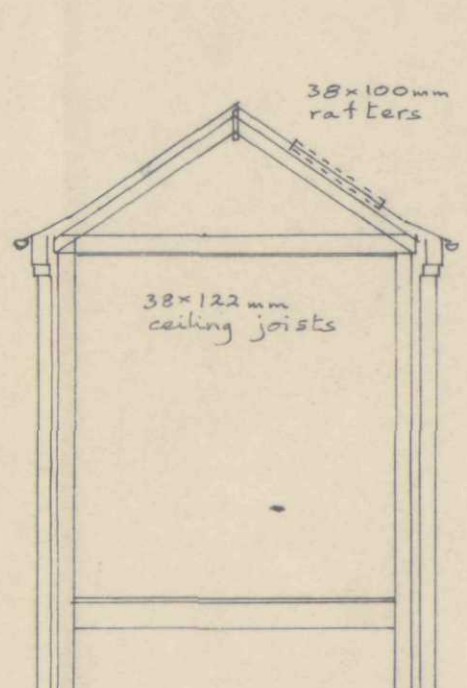


Section

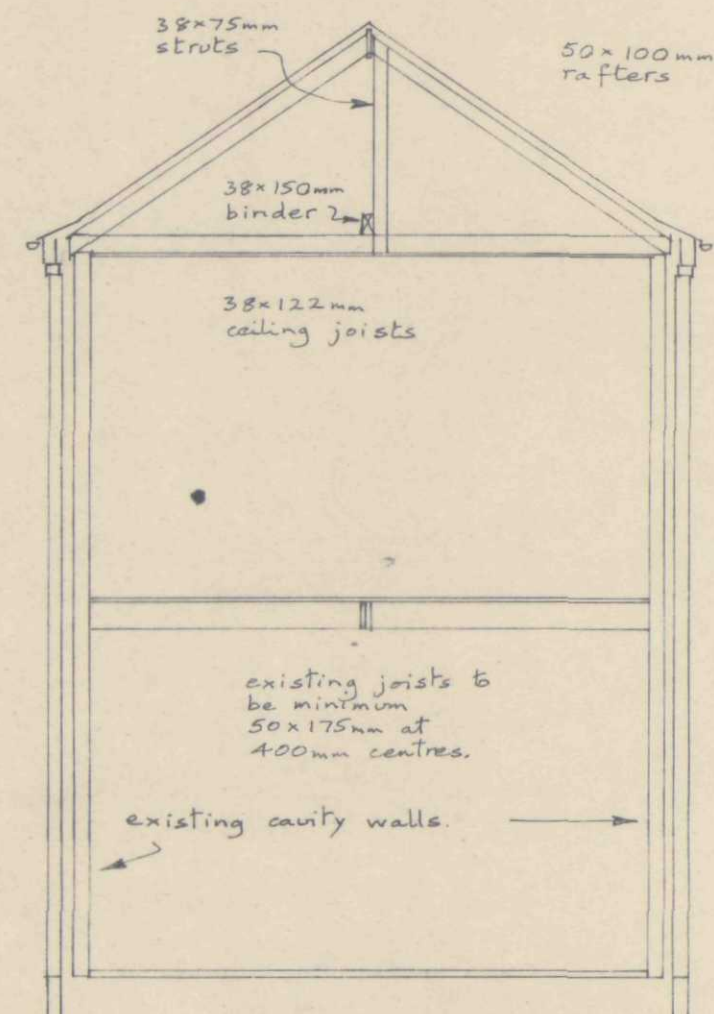


Cross Section


projecting brickwork to match original

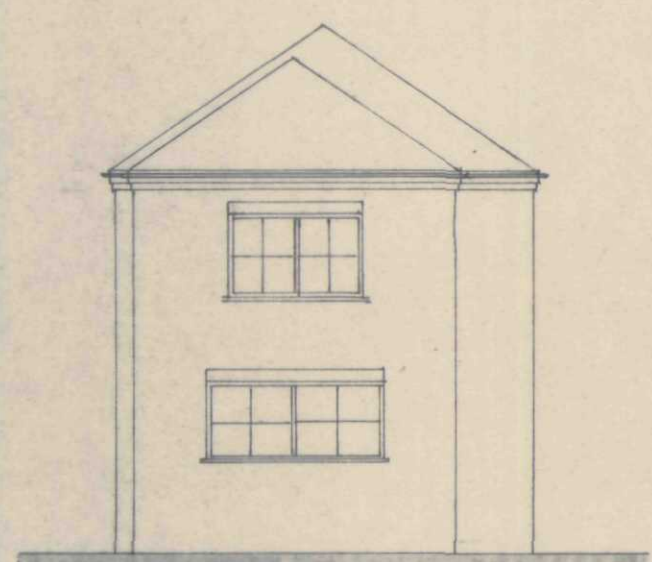


South

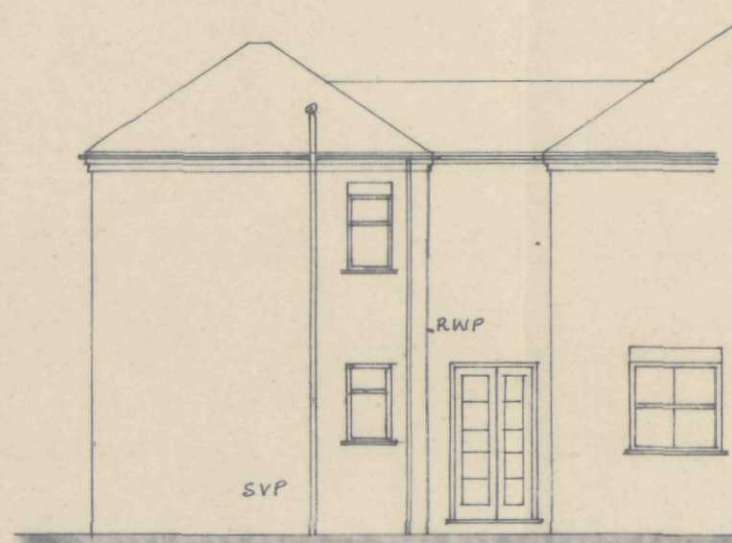


East

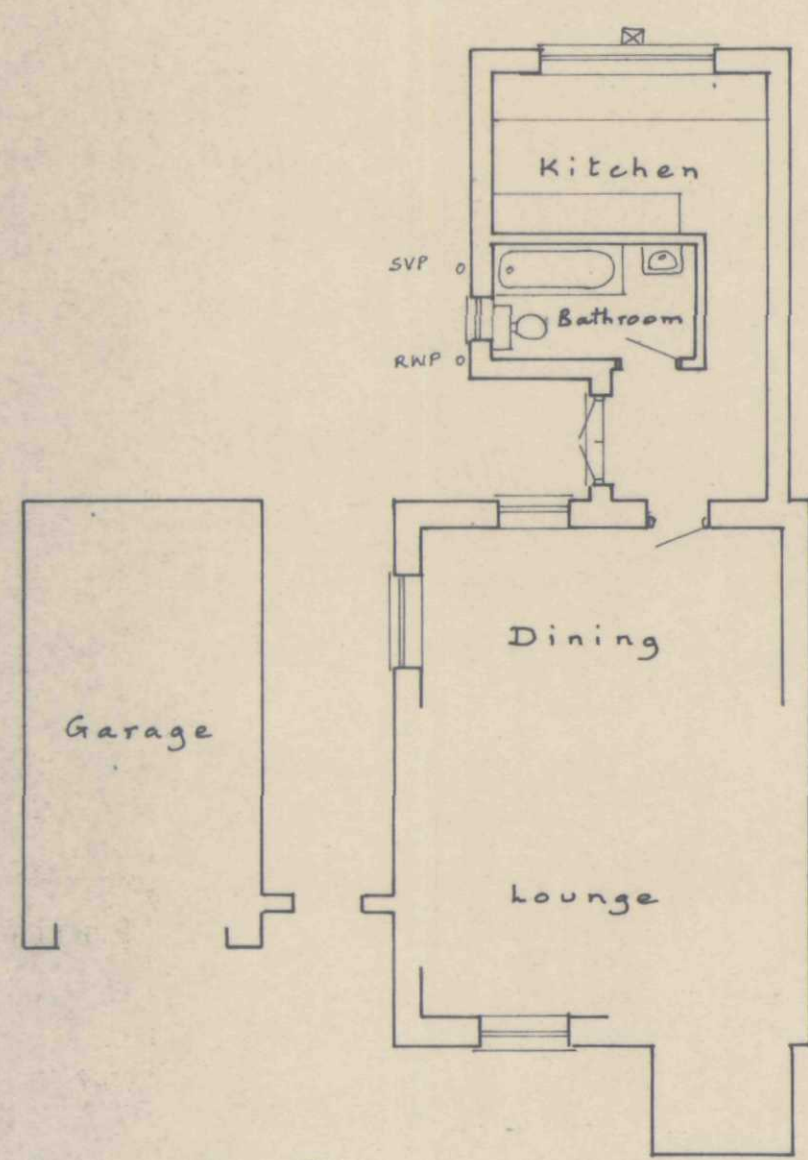

Ground Floor

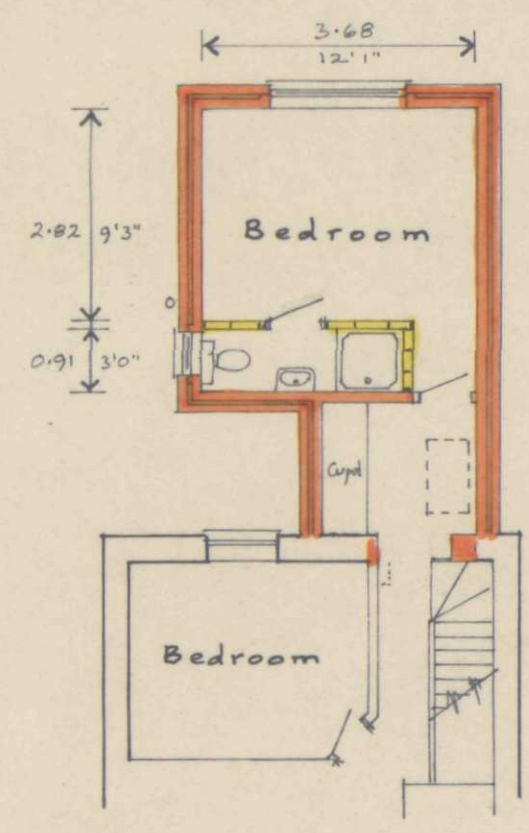


First Floor

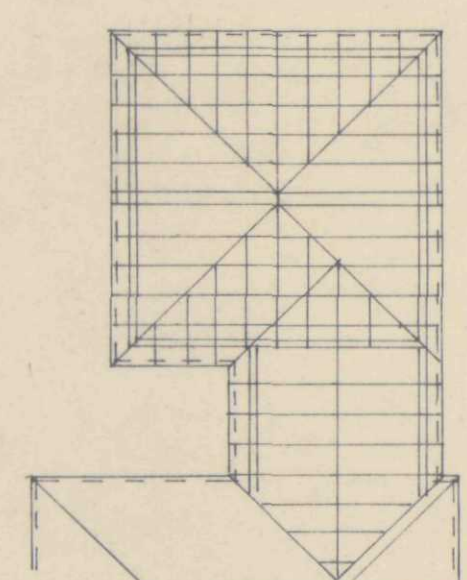

Roof

DETERMINED PLAN

SHDC
Planning & Development
26 AUG 2004
Ref: 1135104

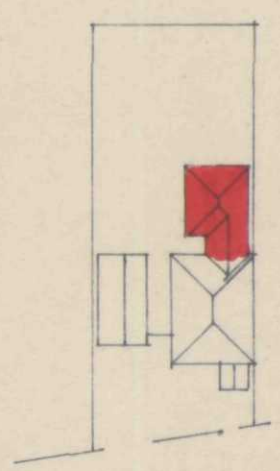

Site Plan
scale 1:50

Mr. and Mrs. R. Walker
"The Gatehouse,"
Park Road, SPALDING.
First Floor Extension

Written dimensions to be used in preference to scaled, and all measurements to be verified by checking on site.	Scale 1:100
Local Authority Ref. Planning	Drawing No. 240726
Building Regulations	Date July 2004



A. ROFFE
BUILDING DESIGN & PLANS
1, Green Lane,
SPALDING, Lincs. PE11 2YB
Tel: 01775-723 680 ©