


Front Elevation
Scale 1:50


Side Elevation
Scale 1:100

Rear Elevation
Scale 1:100

Side Elevation
Scale 1:100

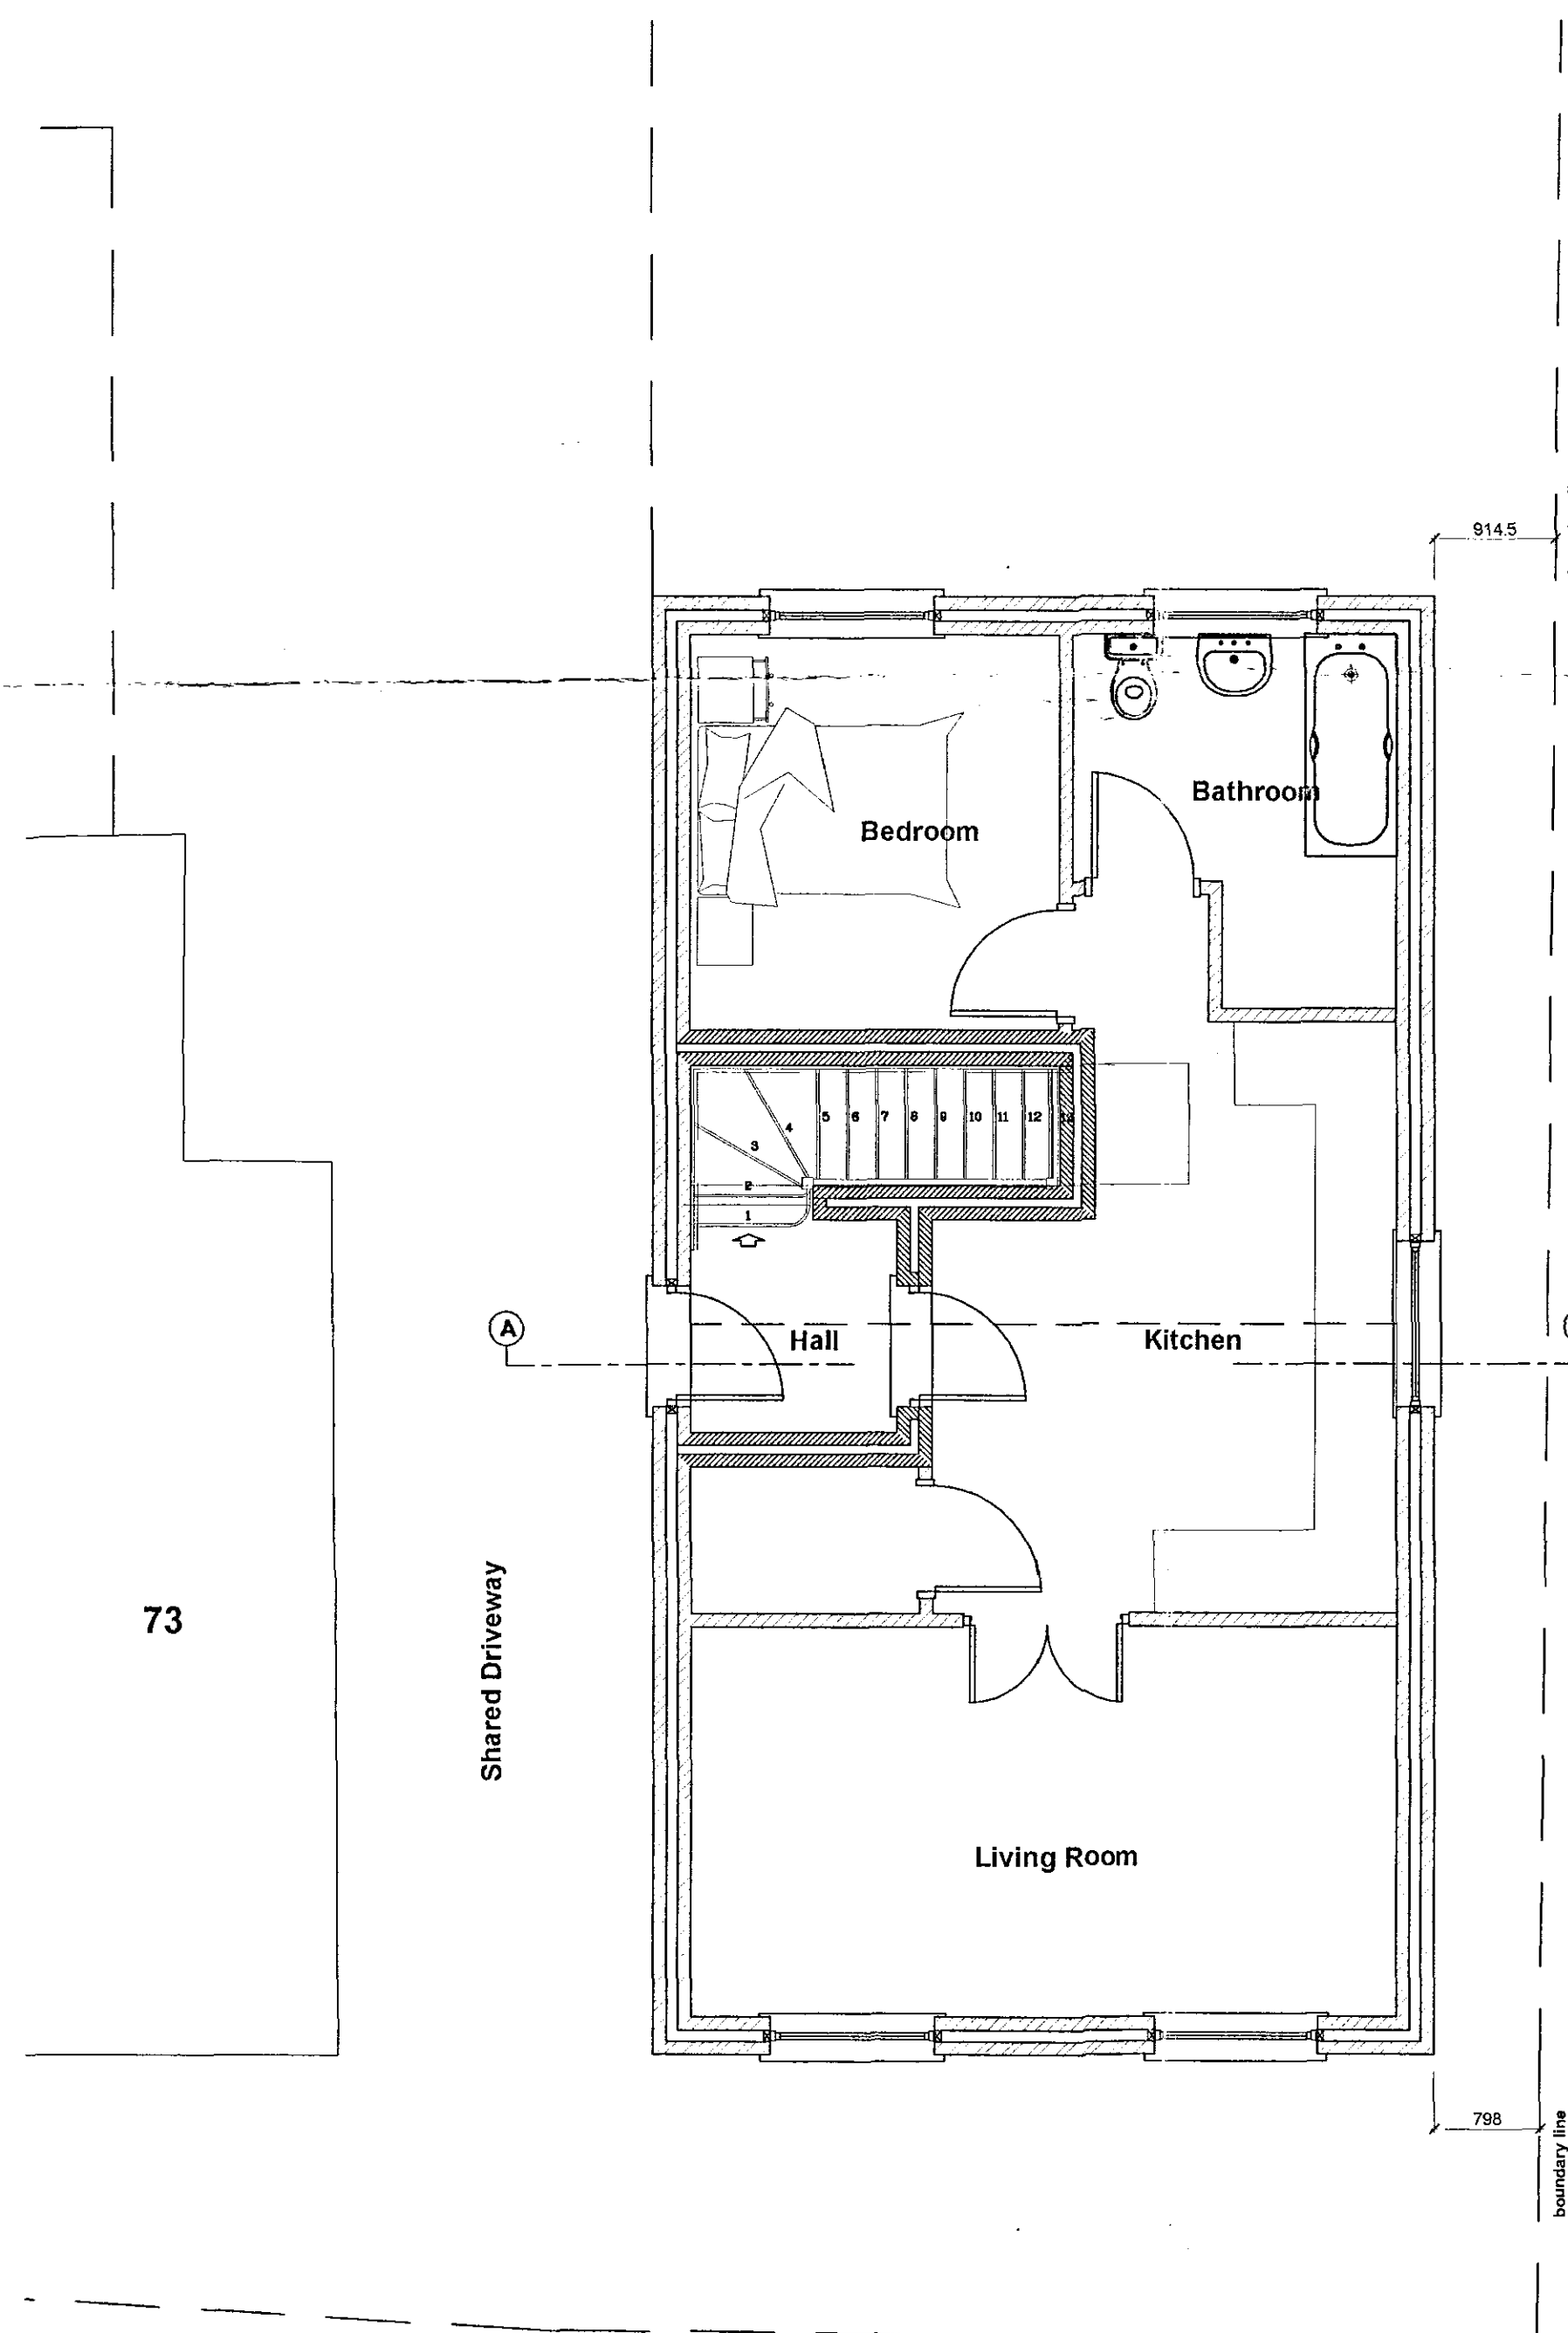


Ground Floor Plan
Scale 1:50

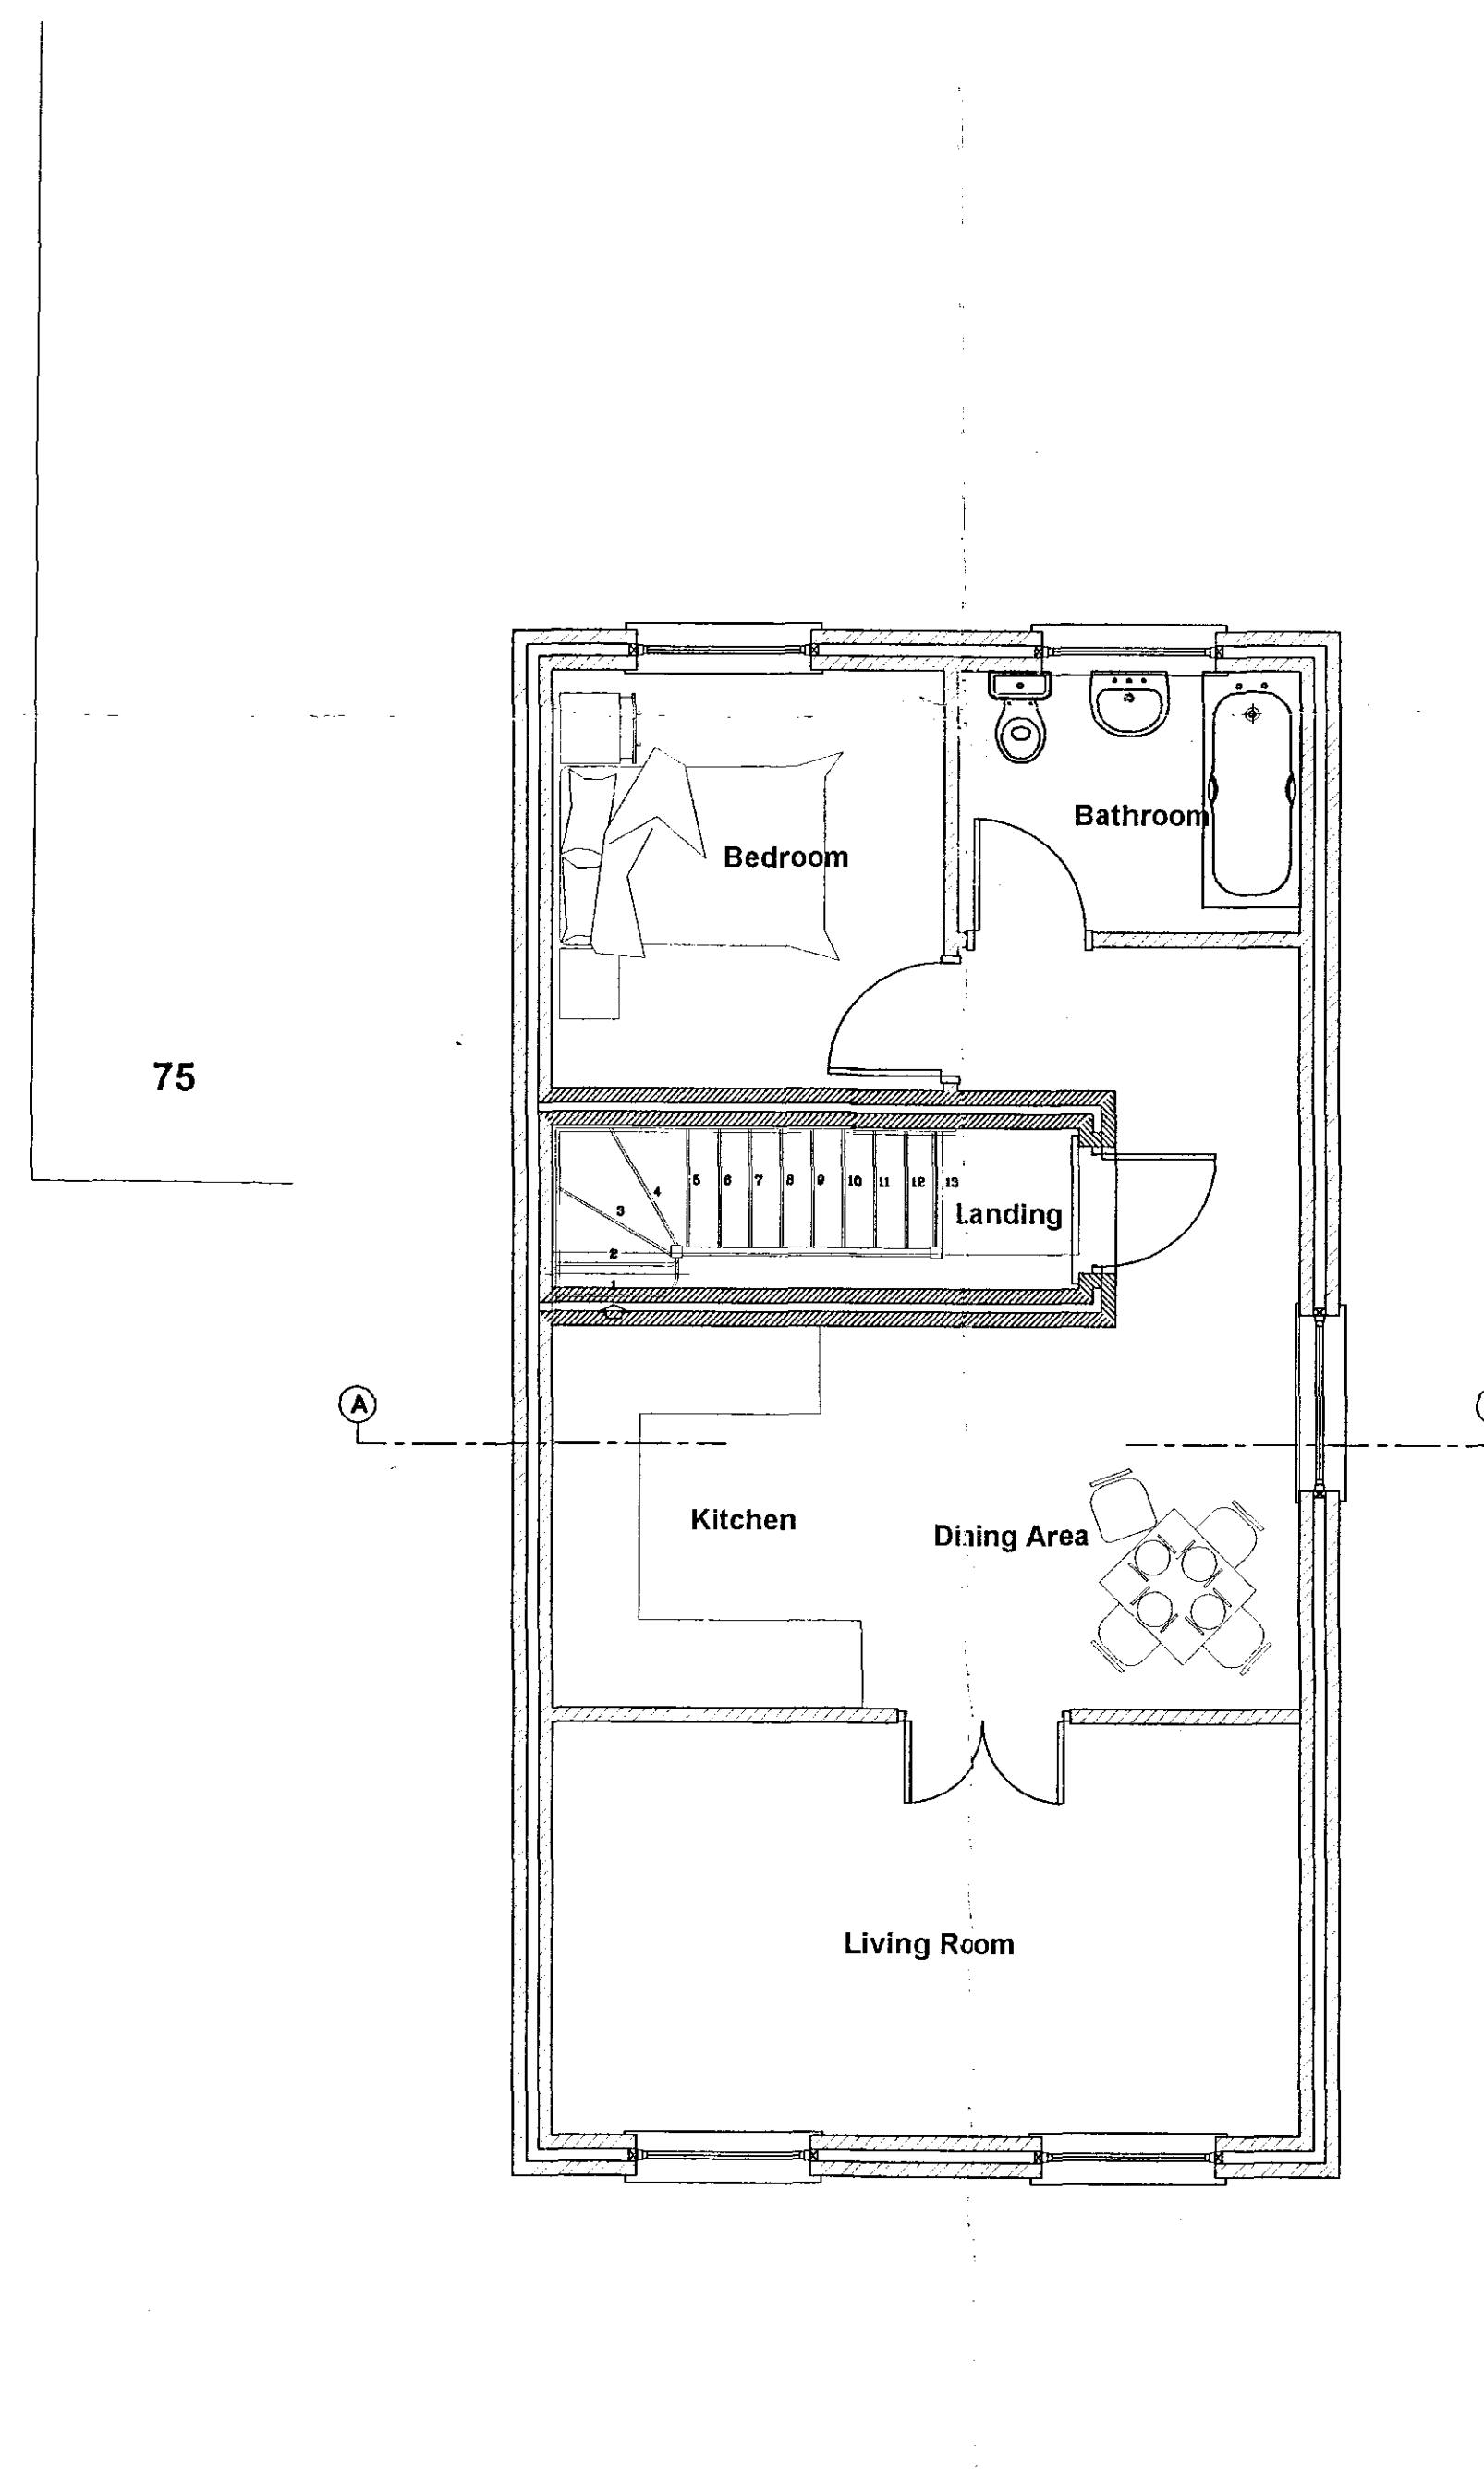

First Floor Plan
Scale 1:50



Site Location Plan
Scale 1:1250

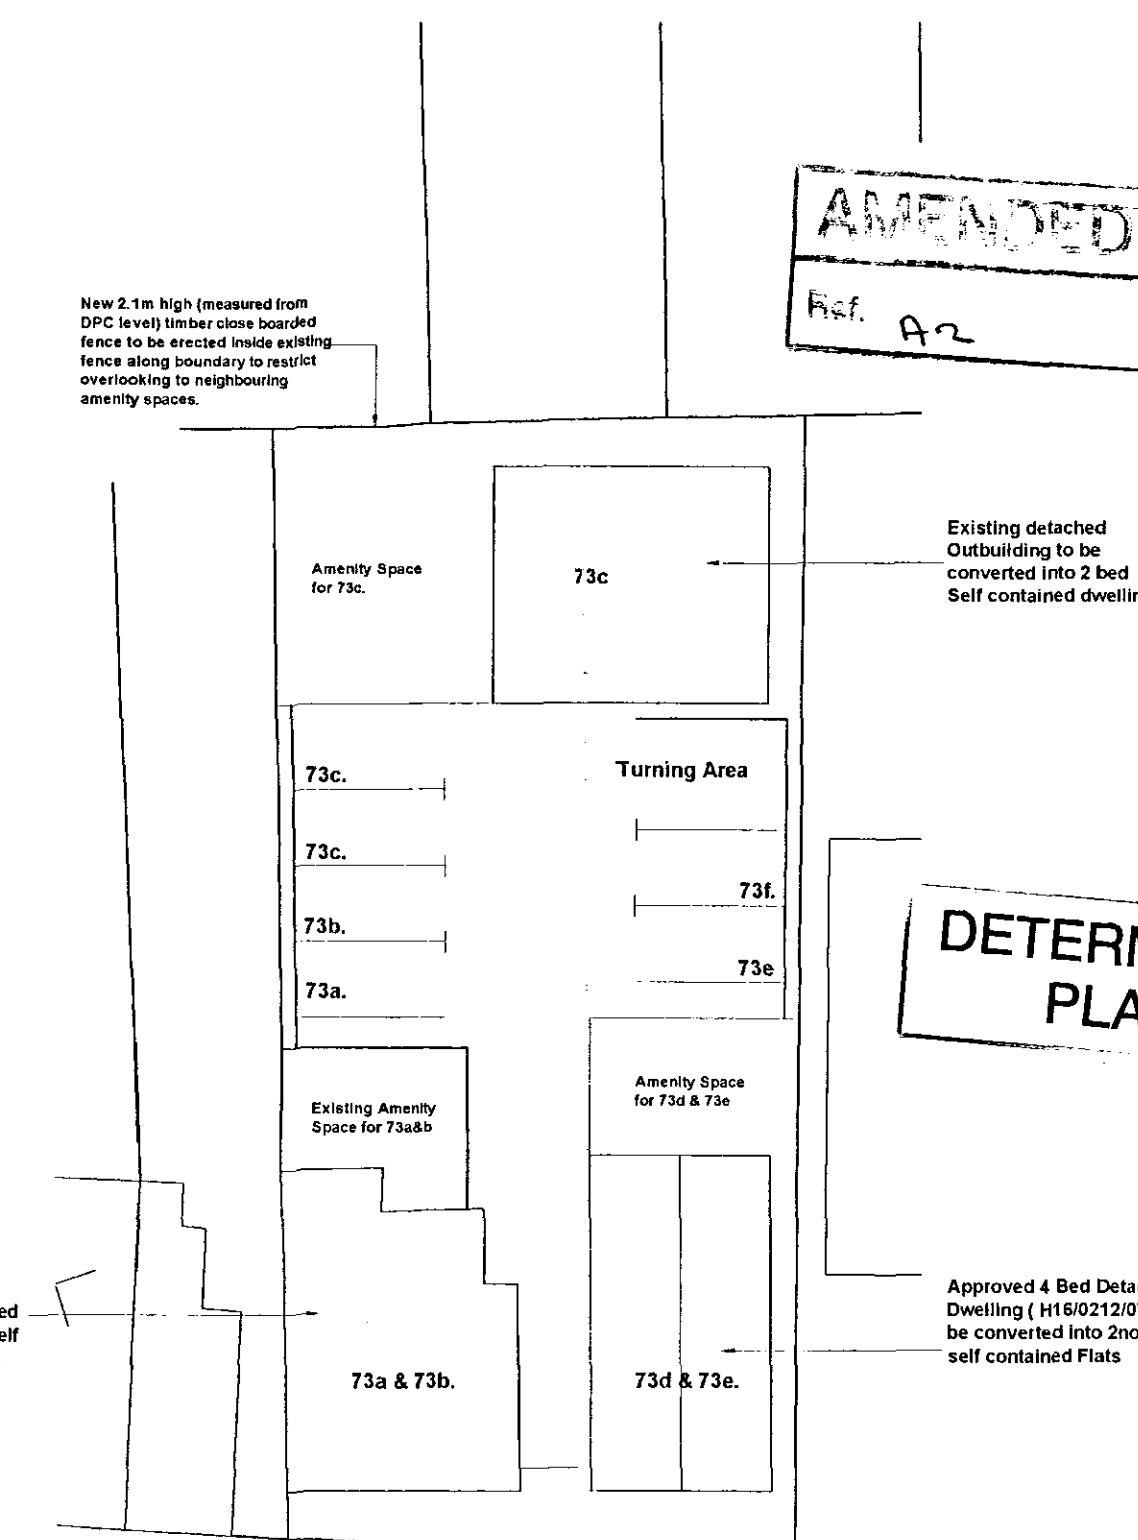

Site Block Plan
Scale 1:250

SHDC
PLANNING & DEVELOPMENT
30 OCT 2007
Ref: 1136107

AMENDED PLAN
Ref: A2

rev "B" - 26.10.07 - Elevations amended to suit Planning

rev "A" - 16.10.07 - Boundary fence note added

Client:
Mr D Roberts
75 Bourne Rd
Spalding
PE11 1JR

Site:
Proposed Residential
Conversions at:
73 Bourne Road
Spalding
PE11 1JR

**DETERMINED
PLAN**

remWay
Design Ltd
2 Red Lion Street
Spalding
PE11 1SX
Tel / Fax: 01775 768 821
Mobile: 07815 112 058
e-mail: jason@remwaydesign.co.uk

Date: **july07** Scale: **As Noted**

Drawing No:
1437 - 03 "B"