


Contractor to check all Dimensions on site prior to ordering materials / commencing work. Do Not Scale from this Drawing - If In doubt then please ask



Front Elevation

Scale 1:50

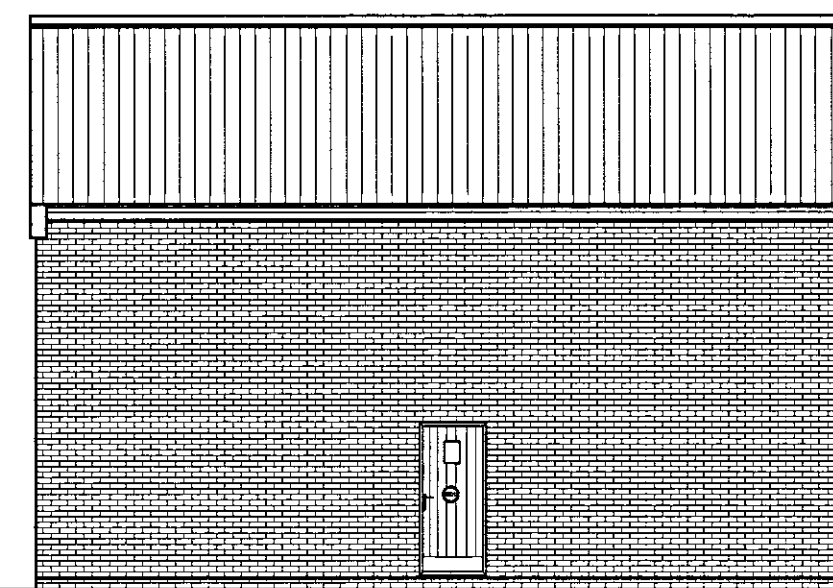


Side Elevation

Scale 1:100




Rear Elevation

Scale 1:100

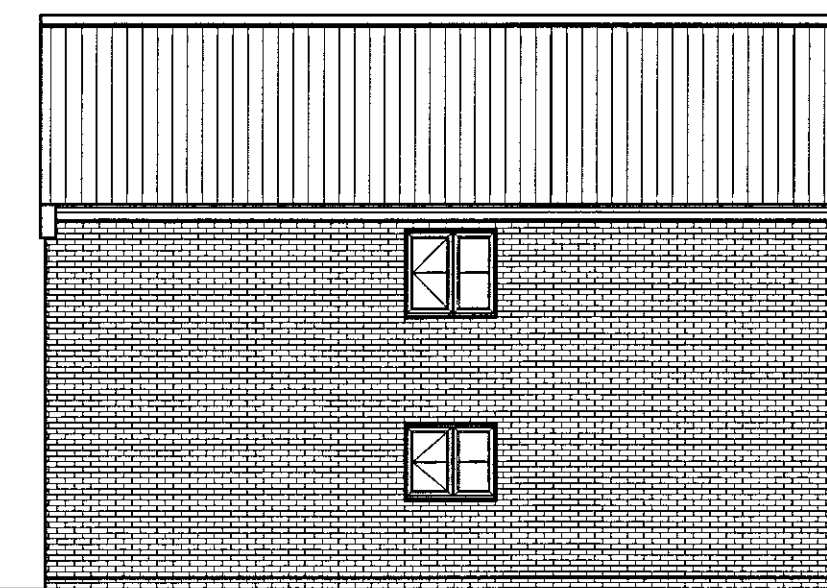


Side Elevation

Scale 1:100

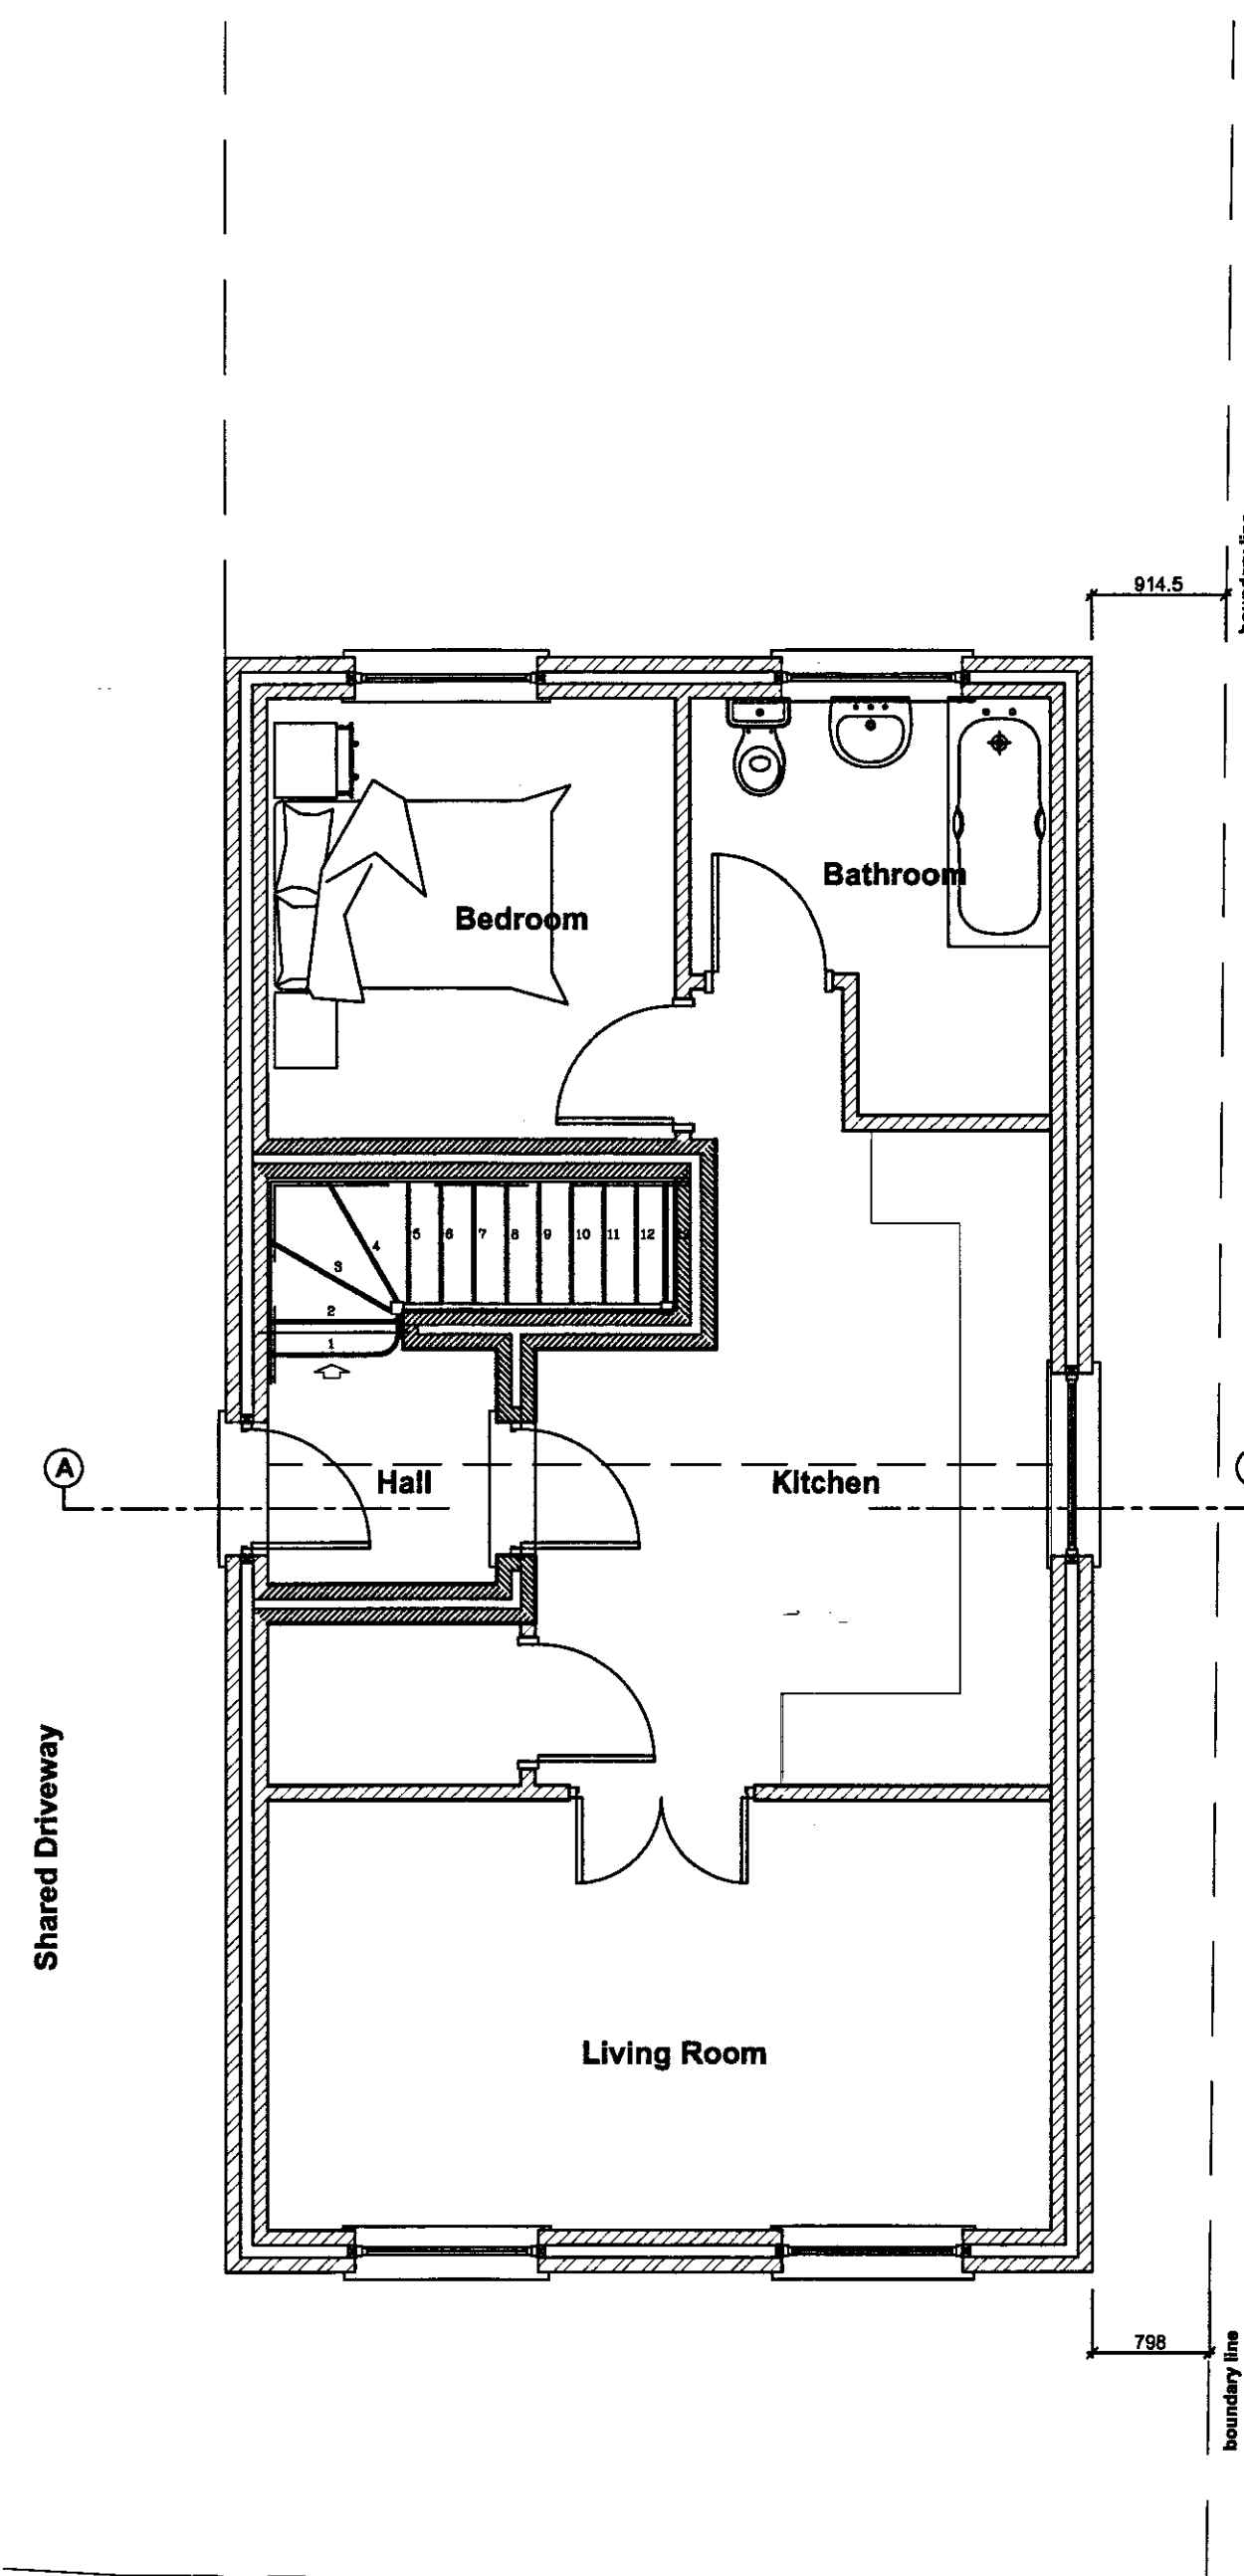


Ground Floor Plan

Scale 1:50

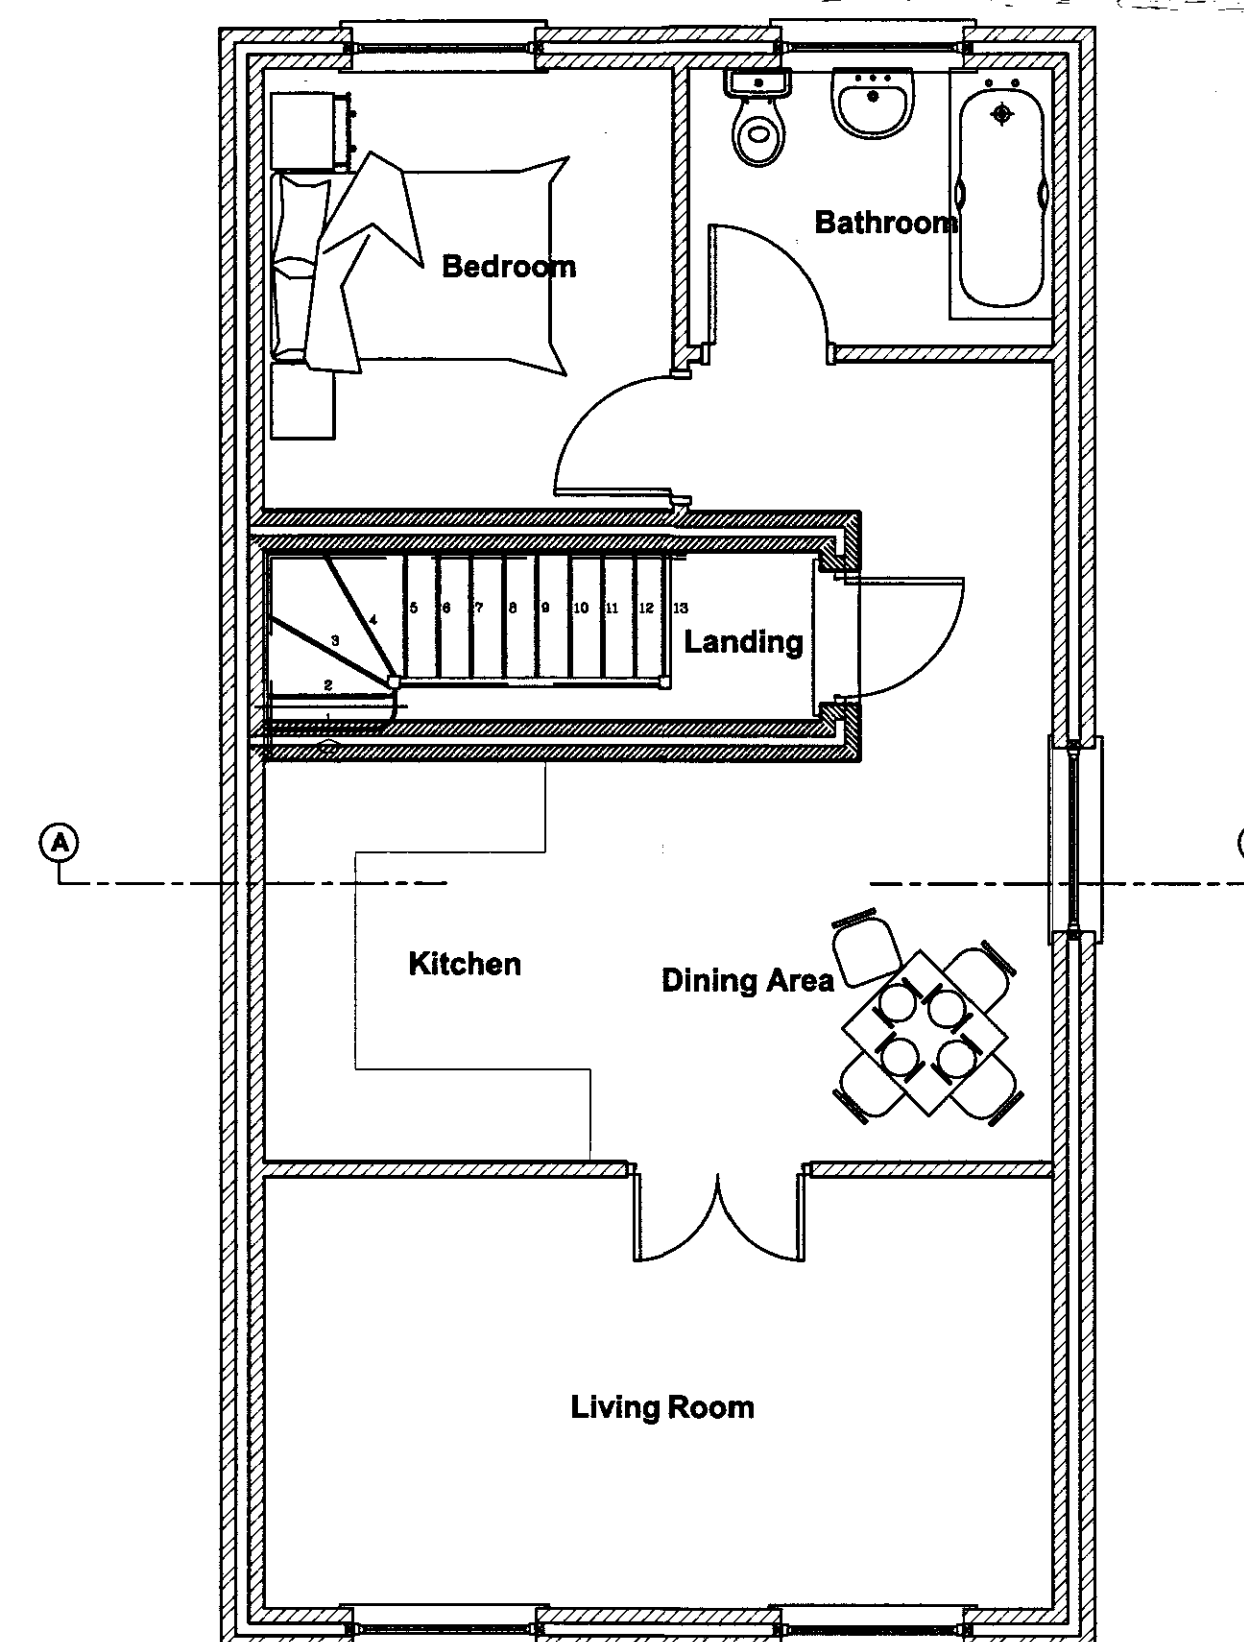


First Floor Plan

Scale 1:50

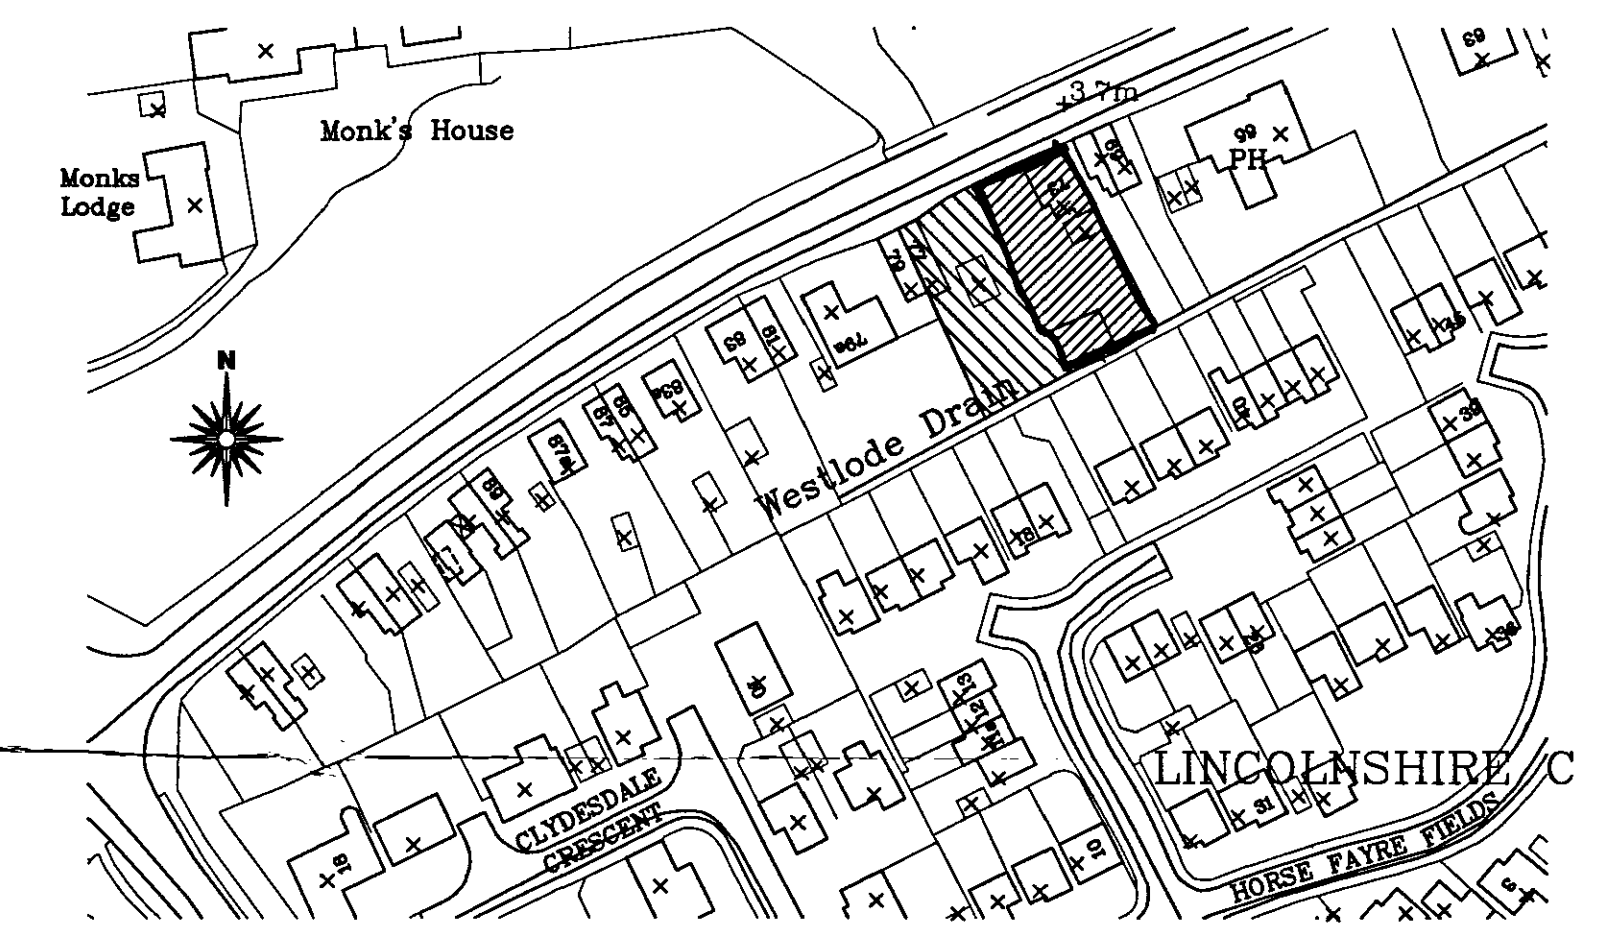

Site Location Plan

Scale 1:1250

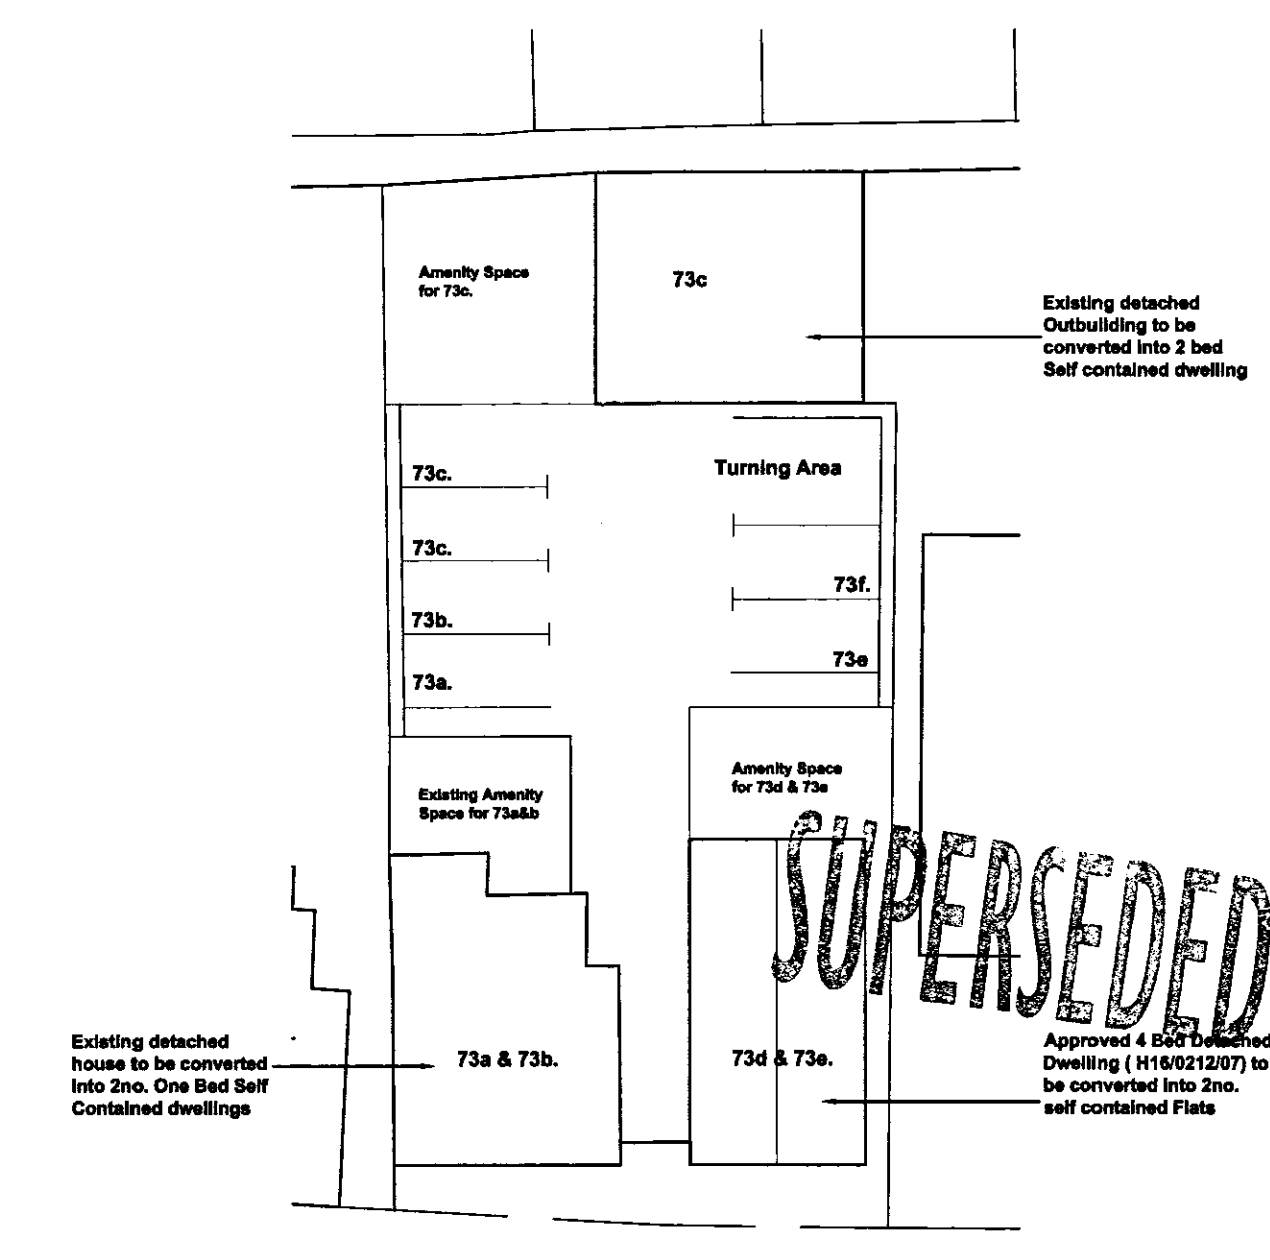

Site Block Plan

Scale 1:250

SHDC
Planning & Development
17 AUG 2007
Ref: 1136107

Client :
Mr D Roberts
75 Bourne Rd
Spalding
PE11 1JR

Site :
Proposed Residential
Conversions at:
73 Bourne Road
Spalding
PE11 1JR

remway
Design Ltd
2 Red Lion Street
Spalding
PE11 1SX
Tel / Fax: 01775 768 921
Mobile : 07815 112 058
e-mail: jason@remwaydesign.co.uk

Date: July07 Scale: As Noted

Drawing No:
1437 - 03