



Elevation to Swan Street



Elevation to adjacent pedestrian area



Existing Entrance Door - Swan Street Elevation




First Floor Window - Swan Street Elevation




Site Location Plan



Elevation to Swan Street

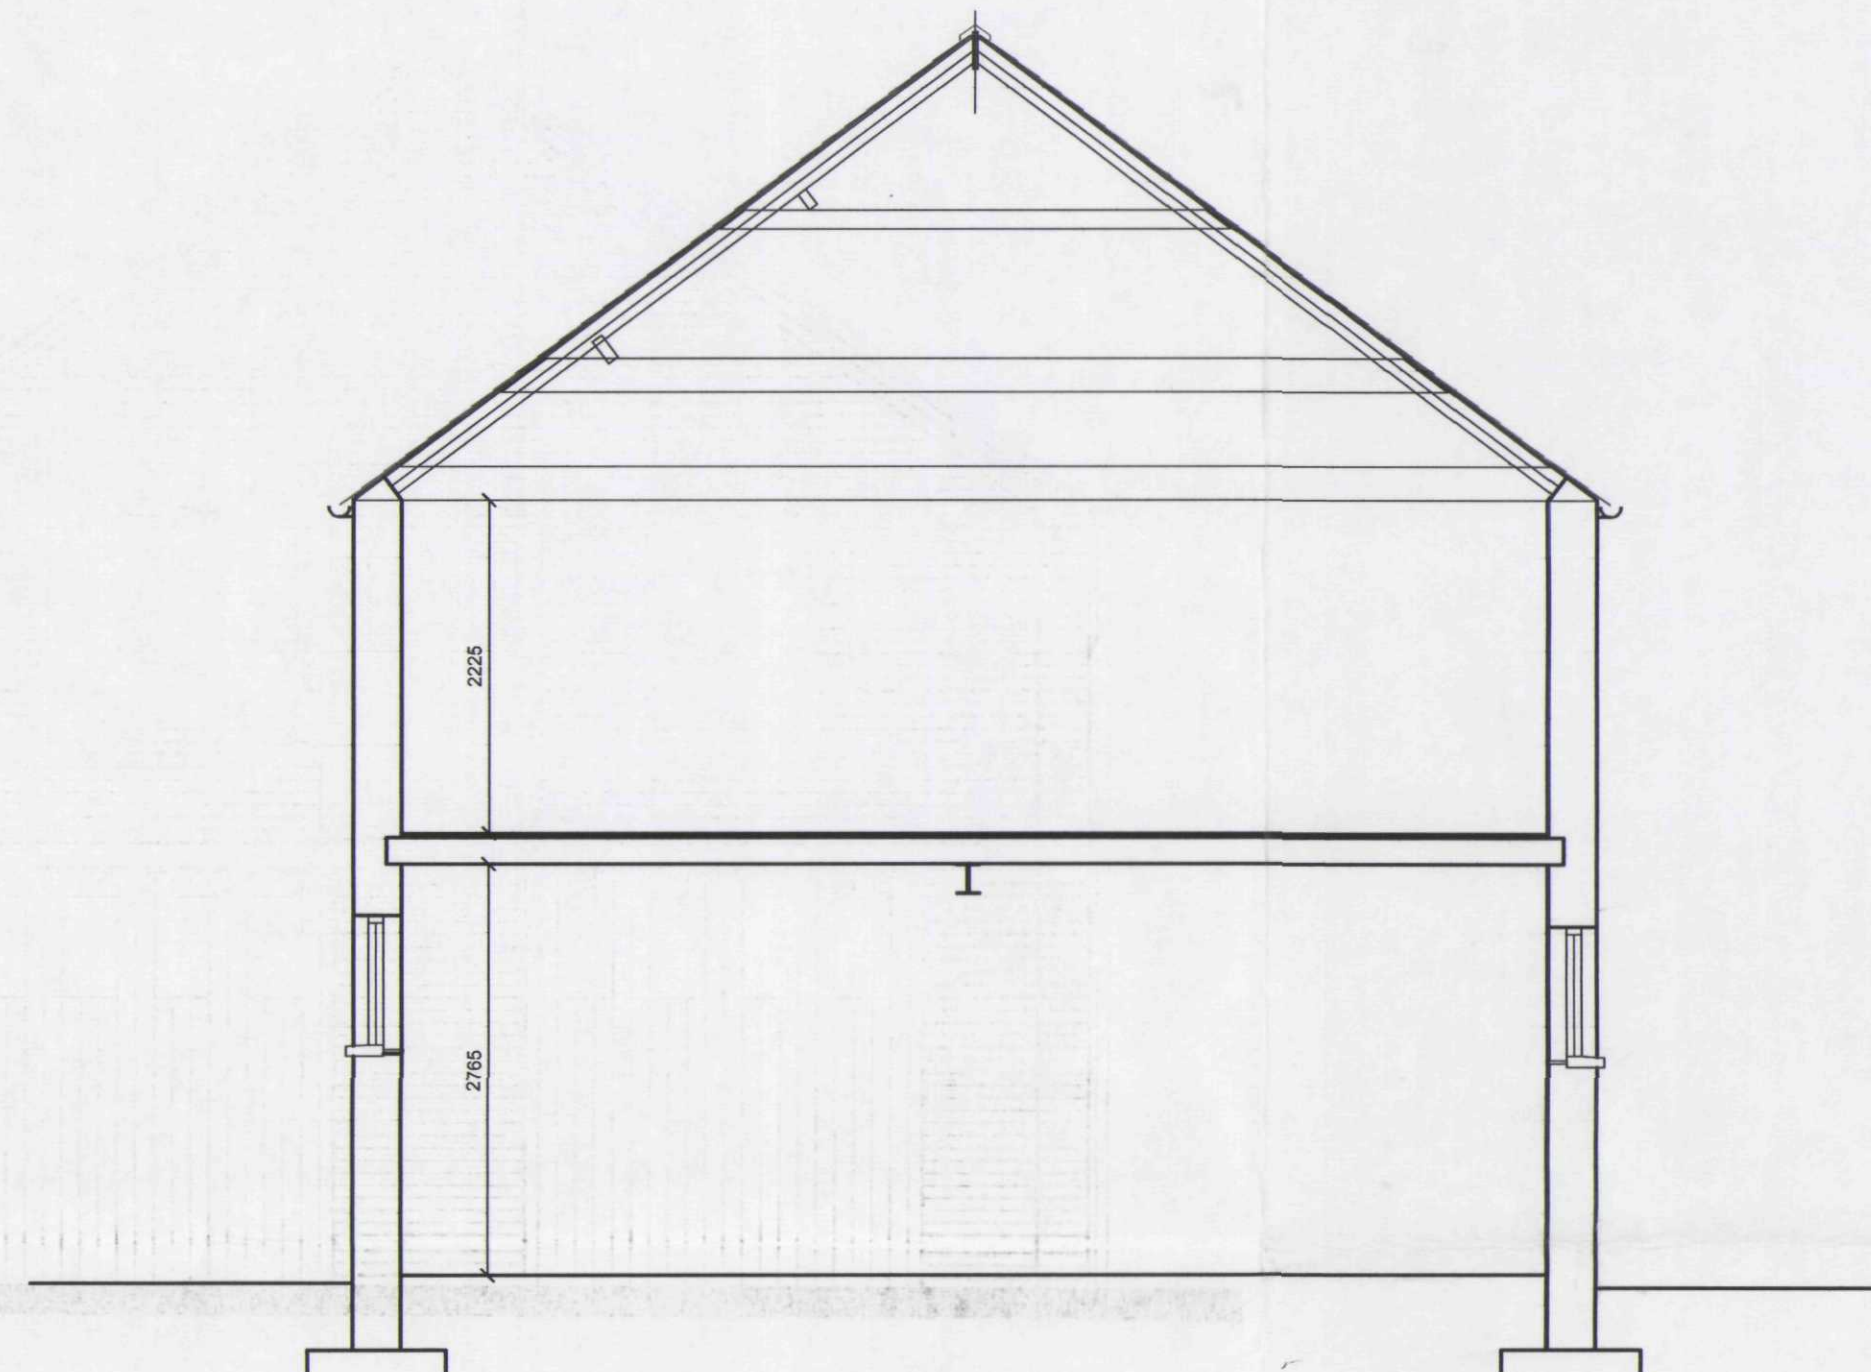


Cross Section

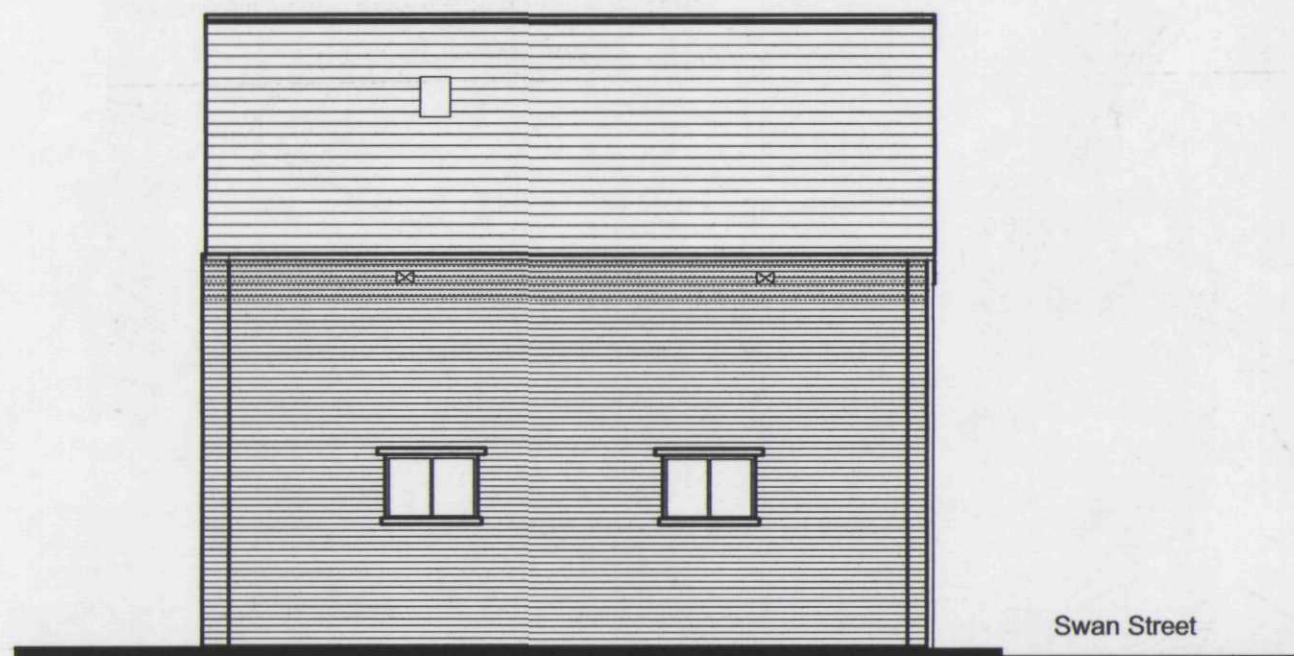


Elevation to side



Elevation to Pedestrian Area

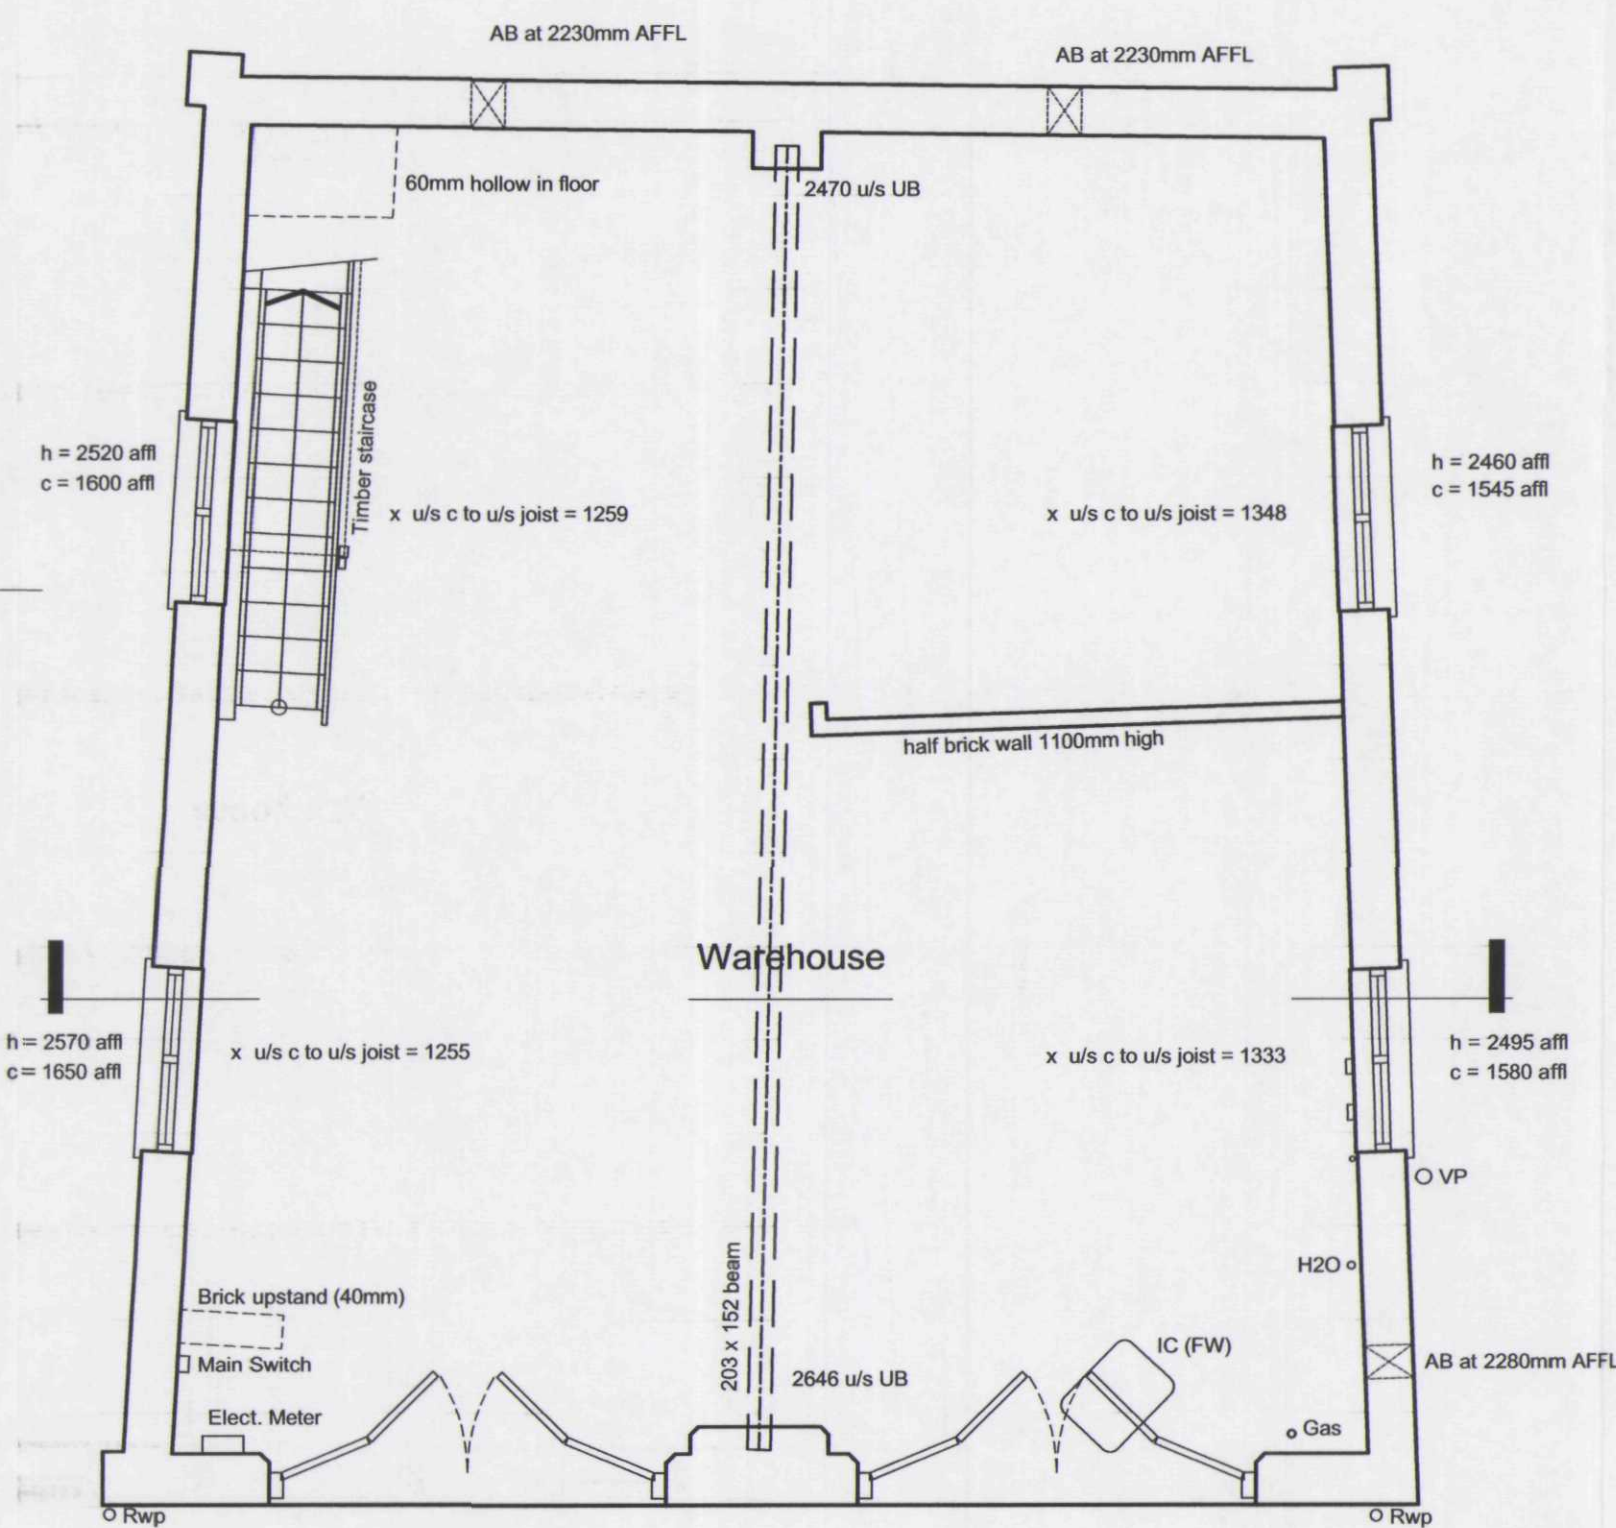

Ground Floor Plan

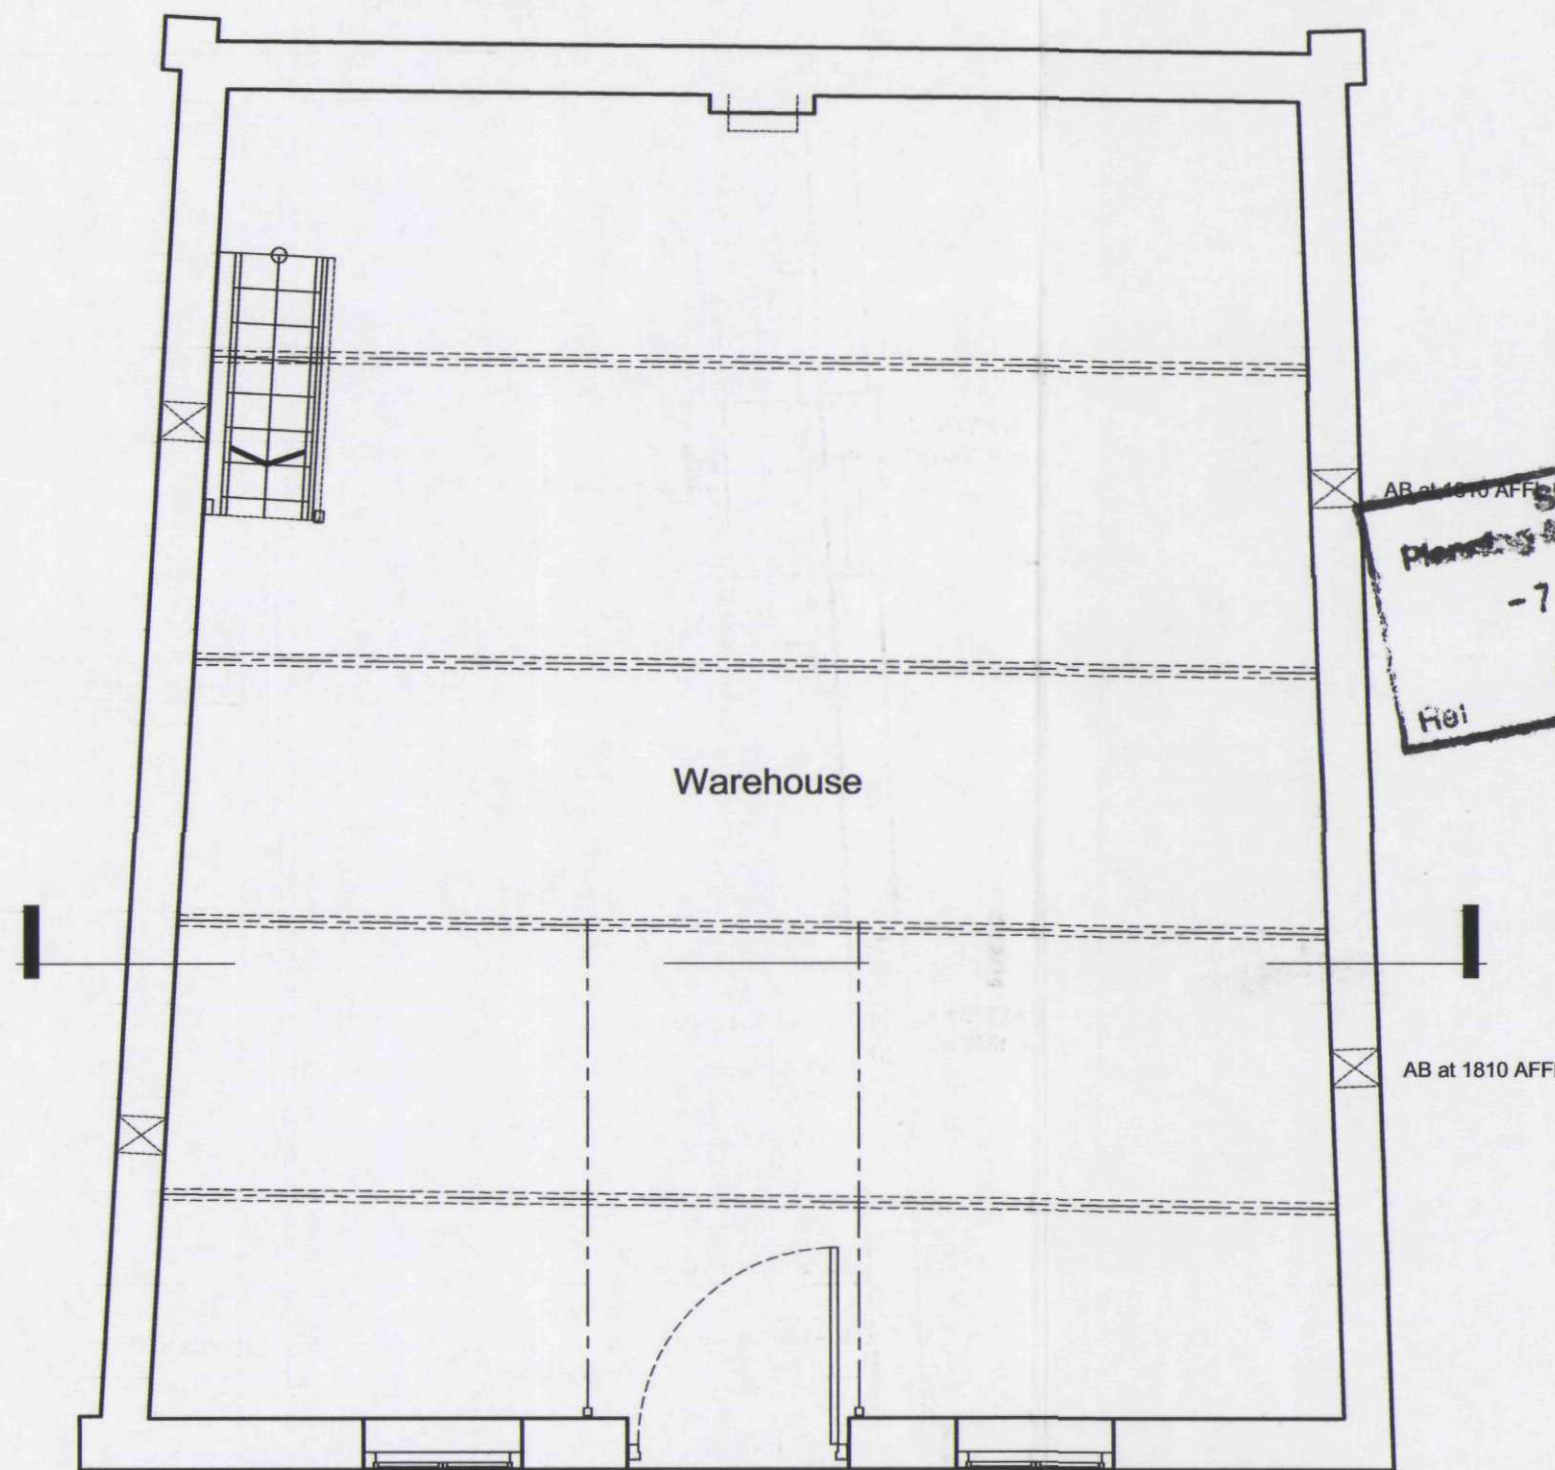

First Floor Plan

DO NOT SCALE THIS DRAWING. THE CONTRACTOR IS DEEMED TO HAVE CHECKED ALL DIMENSIONS ON SITE AND REPORT ANY DISCREPANCIES TO OGLESBY & LIMB LTD. THE CONTENTS OF THIS DRAWING ARE COVERED BY COPYRIGHT AND REMAIN THE PROPERTY OF OGLESBY & LIMB LTD. WRITTEN APPROVAL MUST BE OBTAINED FROM OGLESBY & LIMB LTD PRIOR TO DUPLICATION OR REPRODUCTION OF THIS DRAWING OR ITS CONTENTS. ANY DIMENSIONS NOT SHOWN ARE TO BE CHECKED AND AGREED WITH OGLESBY & LIMB LTD.

Ref.	date	Description	by
Revisions			

Oglesby & Limb Ltd
Chartered Architects
and Building Surveyors

67 London Road
Newark, Nottingham
NG24 1RZ
T: 01636 702030
F: 01636 703740
e-mail: design@o-l-bd.co.uk

5 - 9 New Street
Boston
PE21 6LP
T: 01205 364795
F: 01205 310842

O&L

Client:
Monograms Property Limited

Project:
Conversion of Warehouse to Retail Unit
Swan Street, Spalding

Drawing Title:
Plans, Section, Elevations and
Location Plan as Existing

Date: Oct. 2003 Scale: 1:50, 1:100, 1:1250
Drawn by: AJO Checked by: DAL

Drawing Number: A0181-02 Rev:

DETERMINED
PLAN