


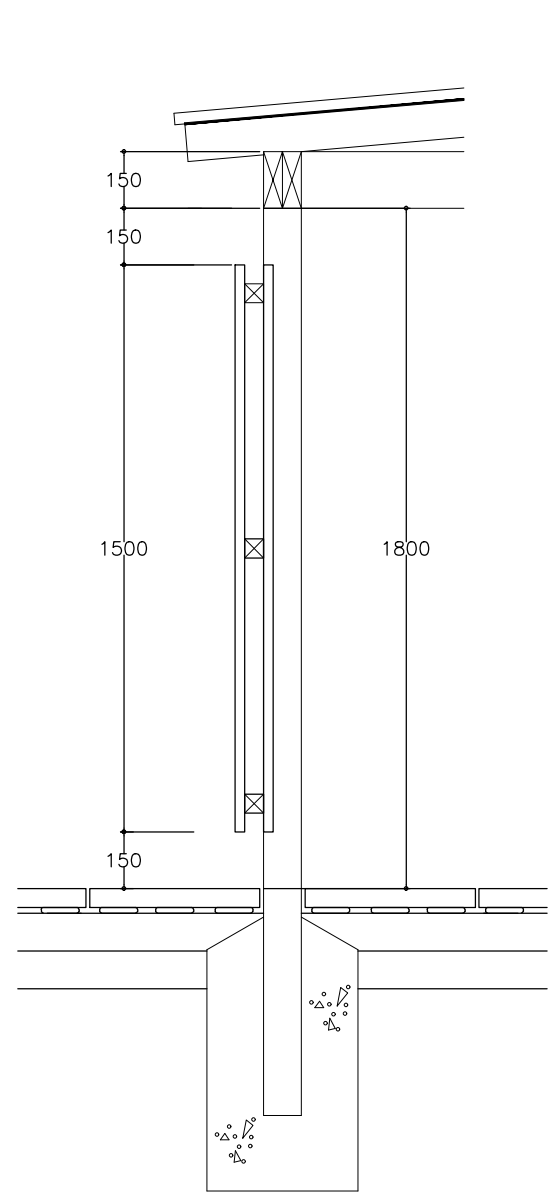

METAL SHEET ROOF PANELS

75x75 C16 TIMBER TIES

38x100mm C16 TIMBER COMMON RAFTERS AT MAXIMUM 450mm C/S BIRDSMOUTHED OVER 2No. 50x150mm C16 TIMBER MEMBERS BOLTED TOGETHER AS EAVES BEAM


25x150mm HIT & MISS VERTICAL TIMBER BOARDS ON 3No. 50x50mm TIMBER ARRIS RAILS MECHANICALLY FIXED TO 100x100mm SQUARE SECTION TIMBER POSTS (ALL TIMBER MEMBERS TO BE TREATED)

25x100mm CROSS BRACING TO BE FIXED BETWEEN POSTS TO EACH PANEL TO AVOID RACKING OF STRUCTURE - SEE ELEVATION FOR POSITION


450x450mm RIVEN FACED PCC SLABS LAID ON MORTAR DABS ON 100mm LEAN MIX CONCRETE ON 100mm MIN THICKNESS MOT TYPE 1 SUB BASE

100x100mm SQUARE SECTION TIMBER POSTS SET IN CONCRETE (MIX GEN3) FOUNDATION & HAUNCH MINIMUM 900mm DEEP


TYPICAL DETAIL THROUGH
1:20

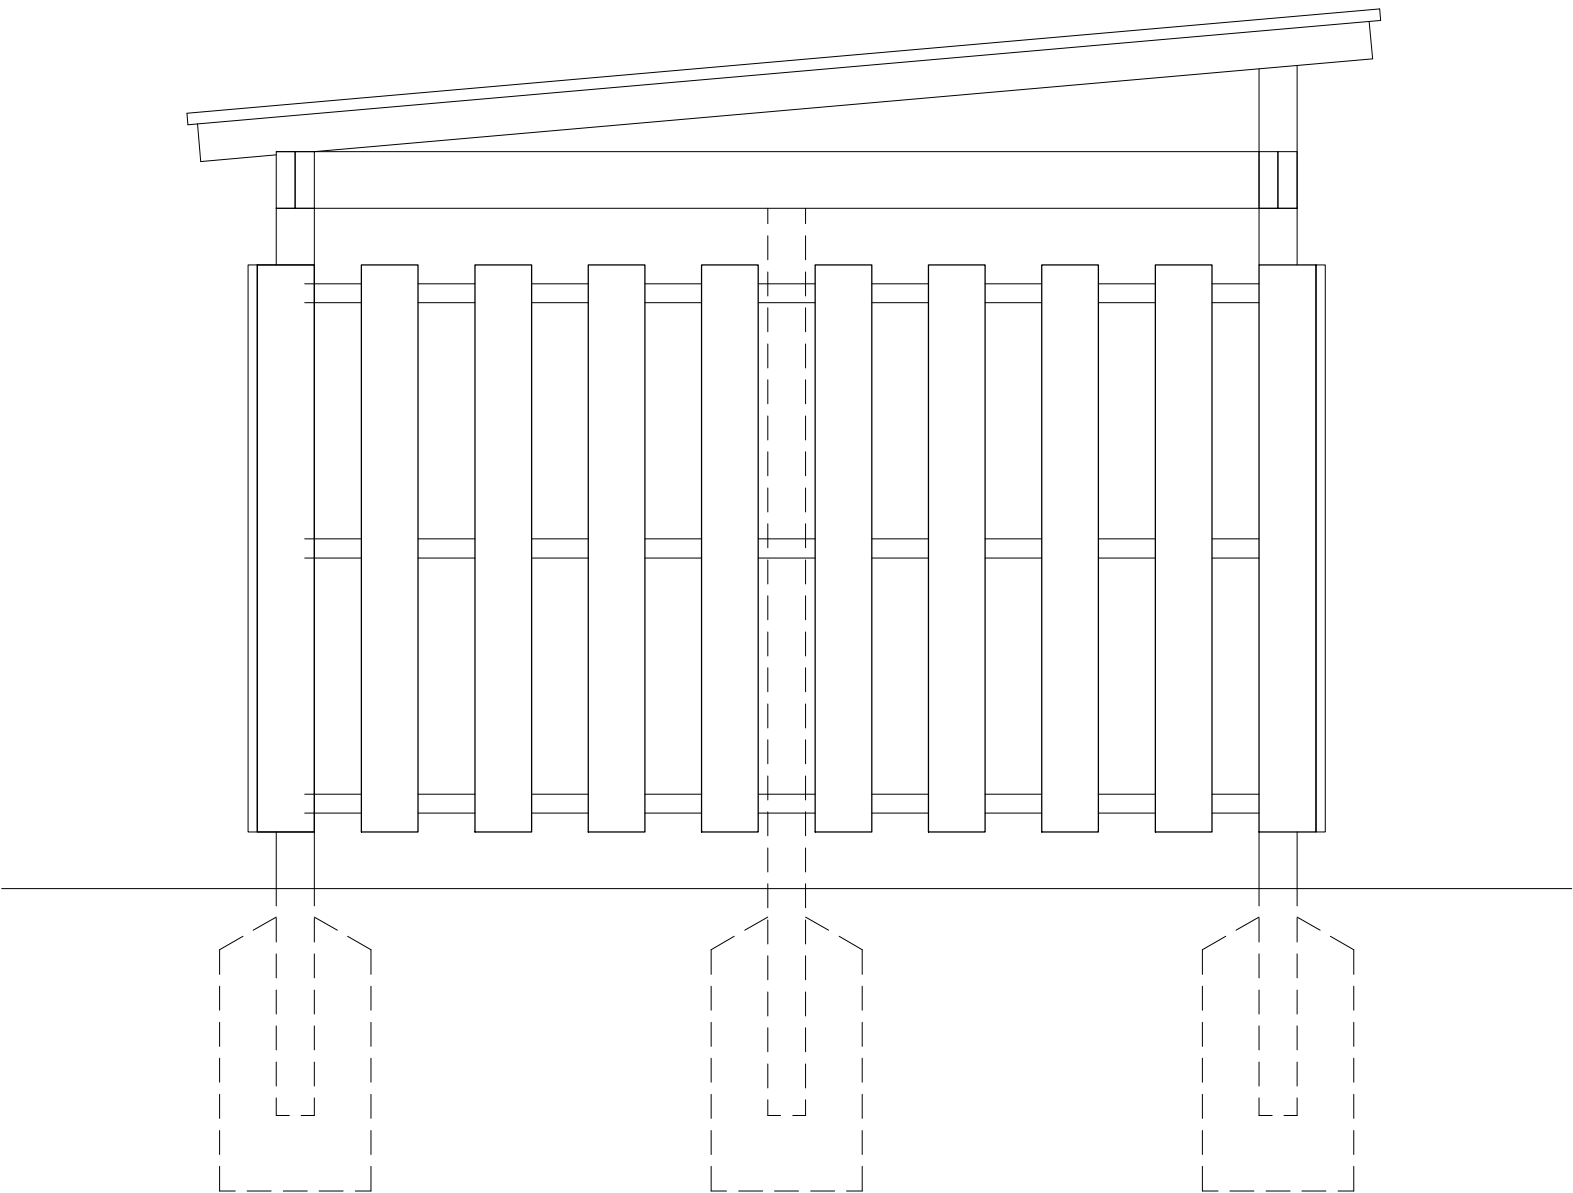


SIDE ELEVATION
1:20

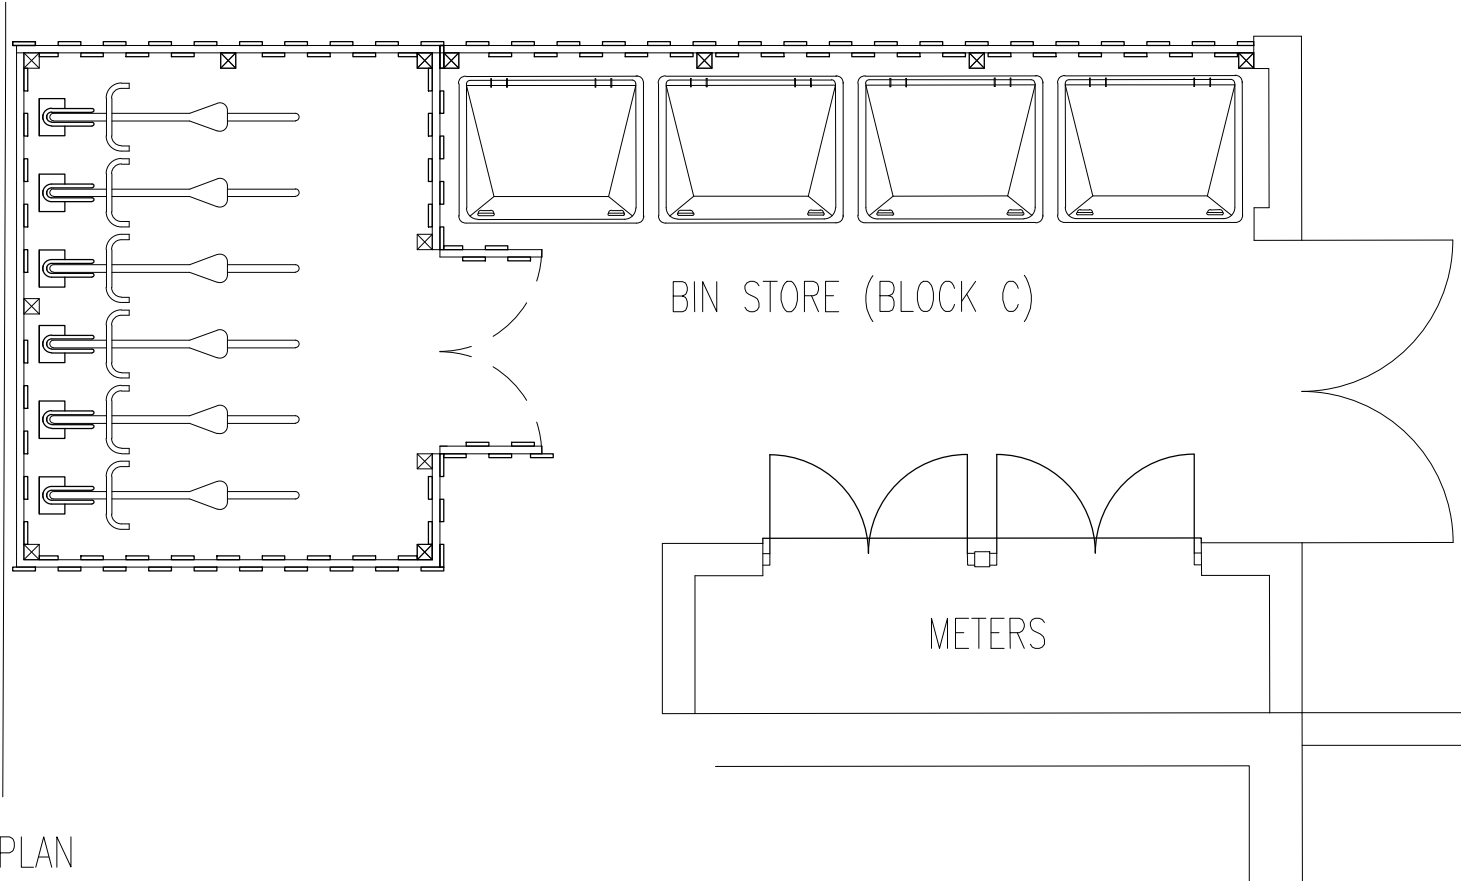

PLAN
SECURE CYCLE STORE x6 CYCLES (BLOCK C)
1:50

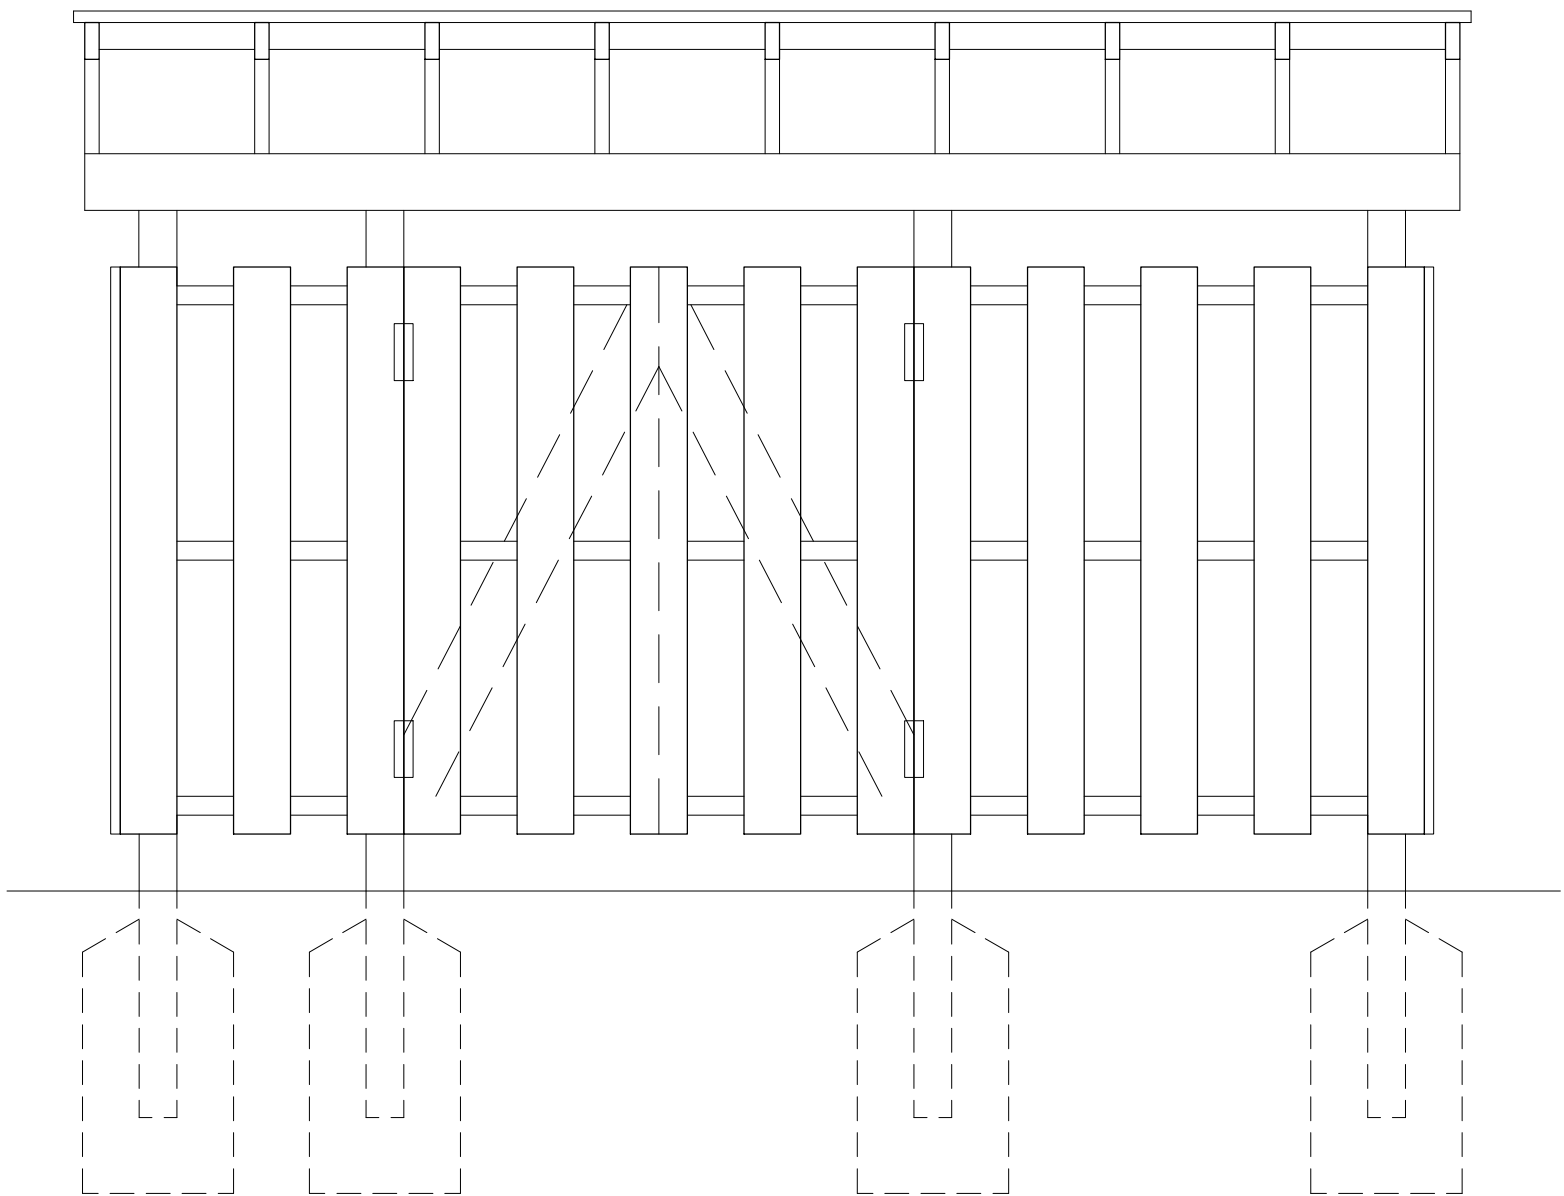

FRONT ELEVATION
1:20

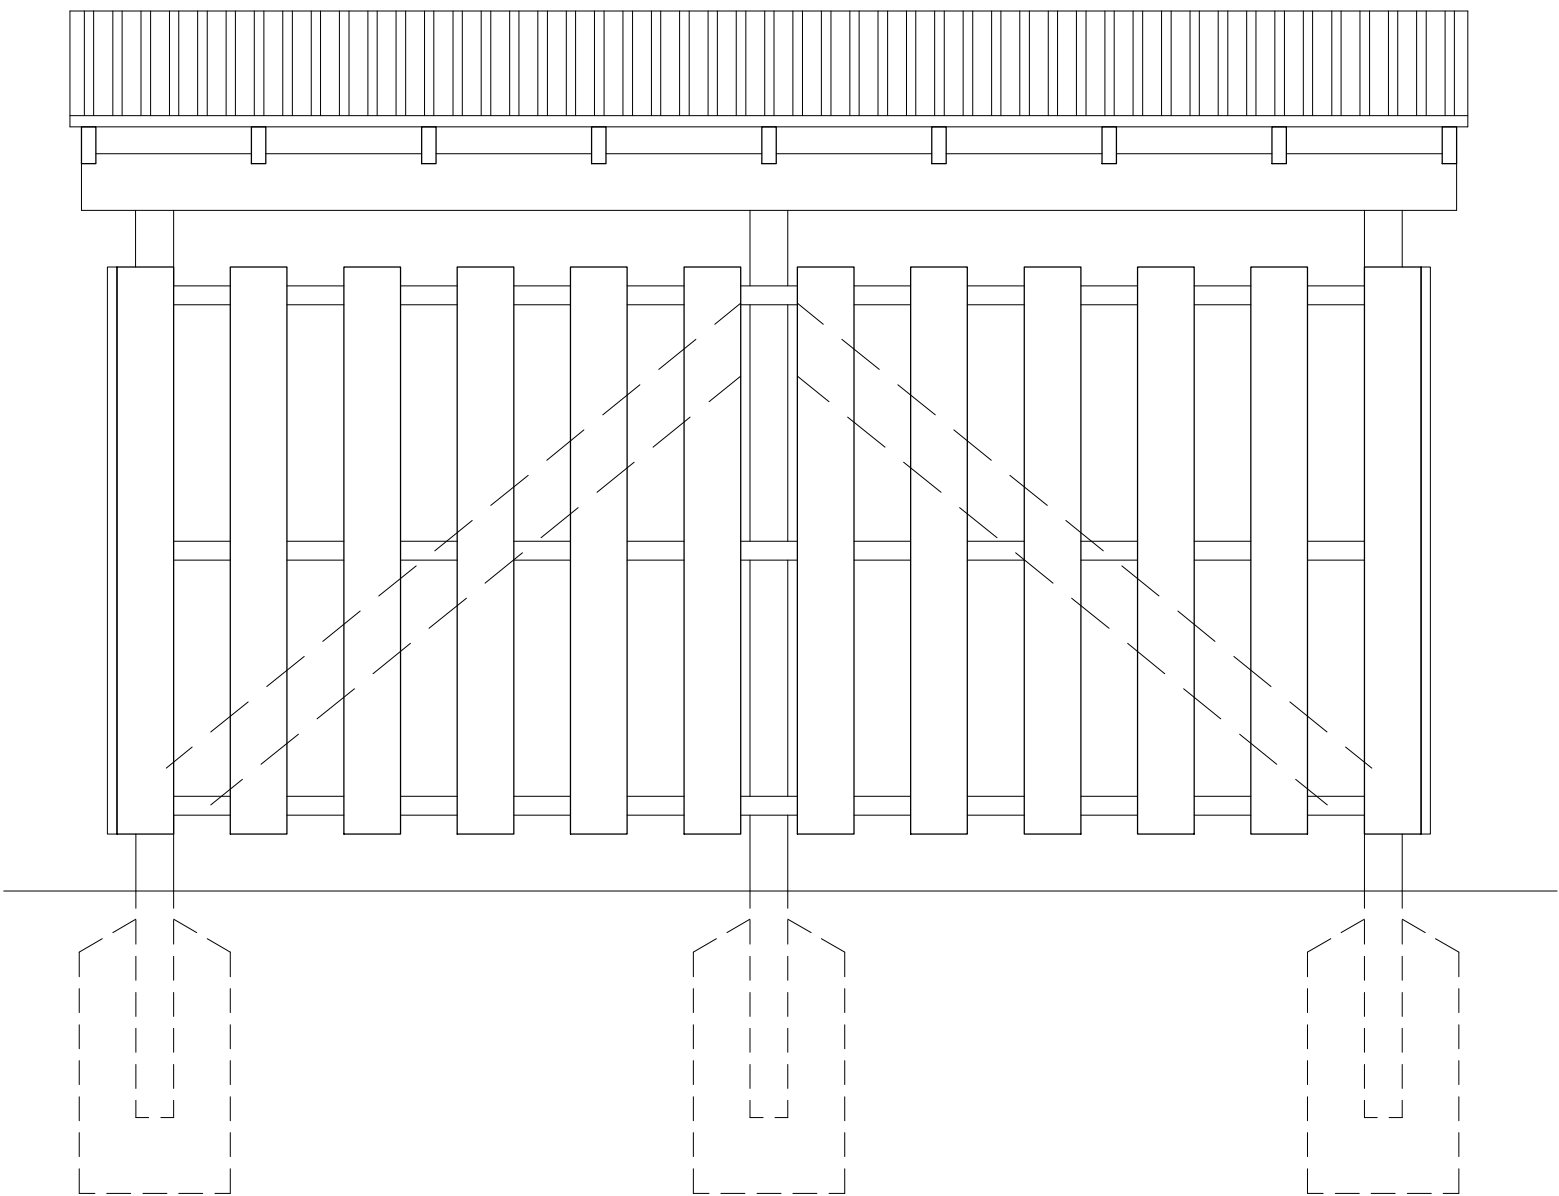

REAR ELEVATION
1:20

REVISIONS				
DRWG No.	HER	2875	WD	011
CLIENT	OCTAGON DEVELOPMENTS LTD			
PROJECT	PROPOSED MIXED USE DEVELOPMENT 17-21 WINSOVER ROAD, SPALDING LINCOLNSHIRE, PE11 1EG			
TITLE	BIN & CYCLE STORE A2 SHEET			
DATE	OCT 2018	SCALE	1:20 & 1:50	
1:20				
1:50				
DRAWN	AV	CHECKED	AS	