




APPROVAL

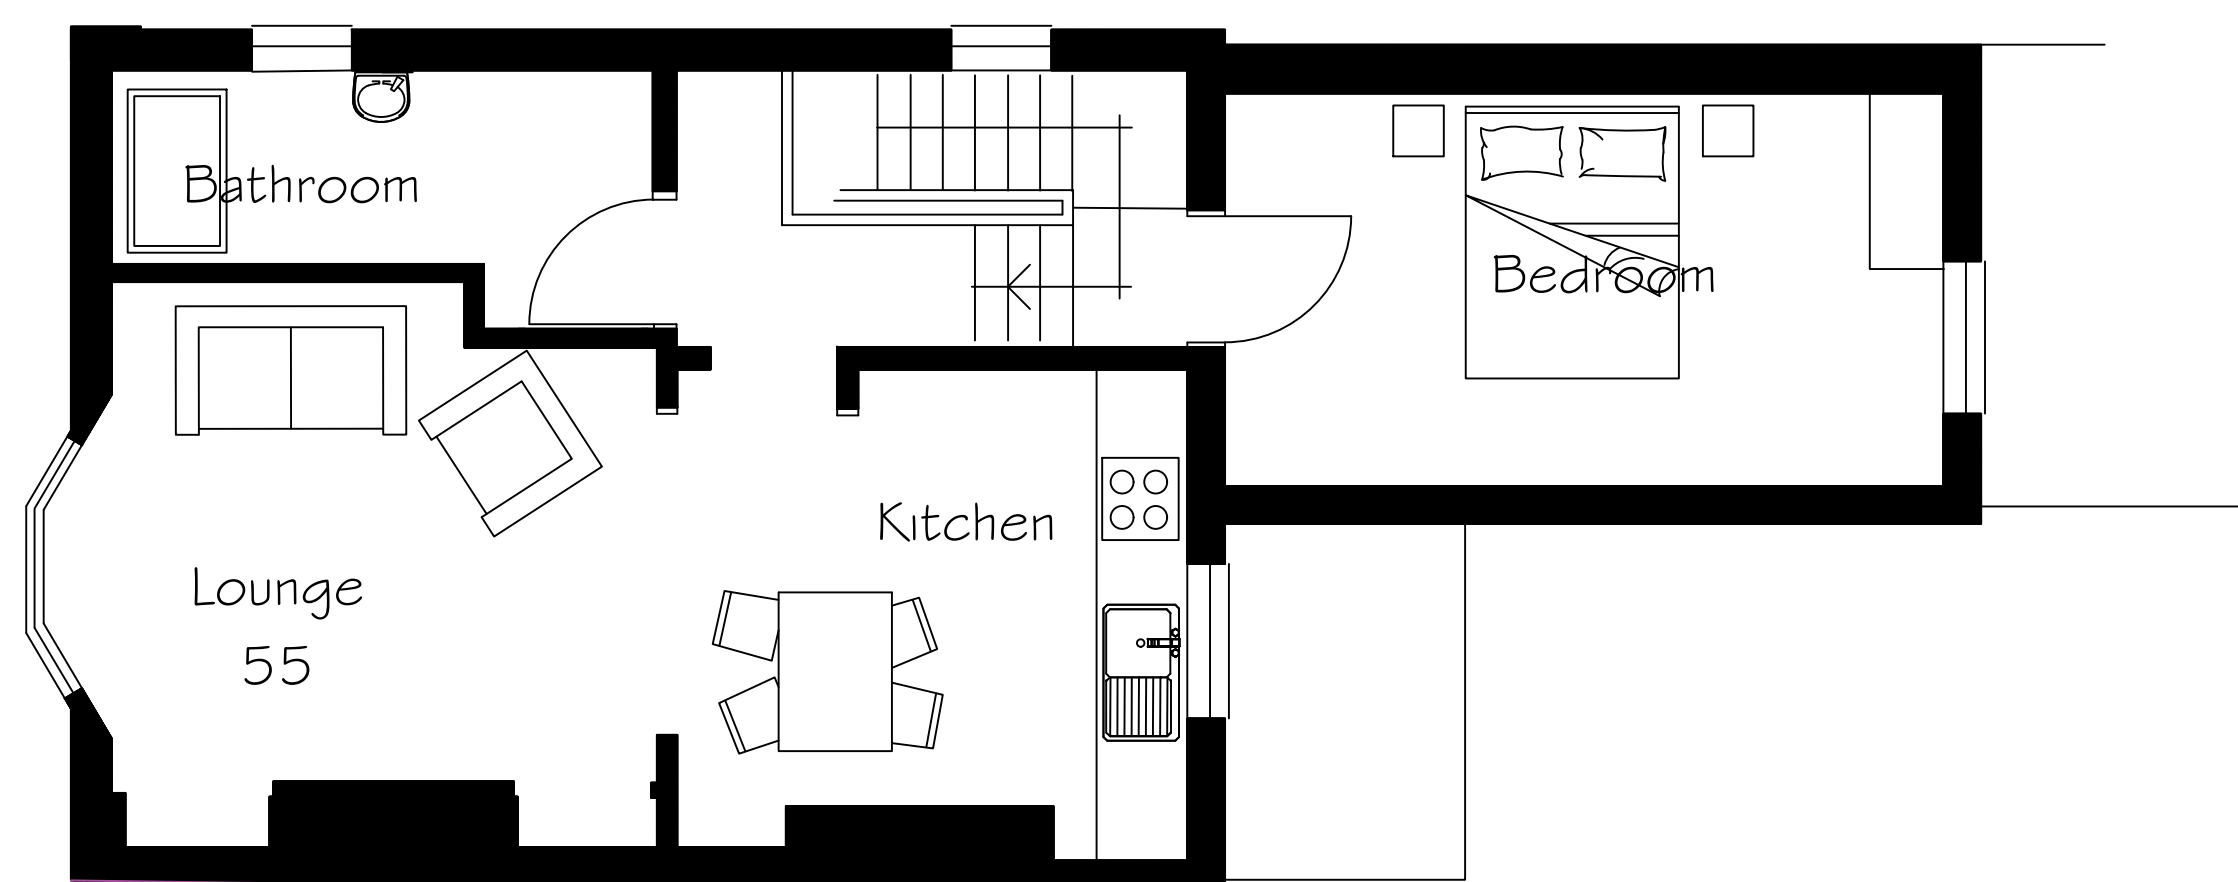


FIRST FLOOR PLAN

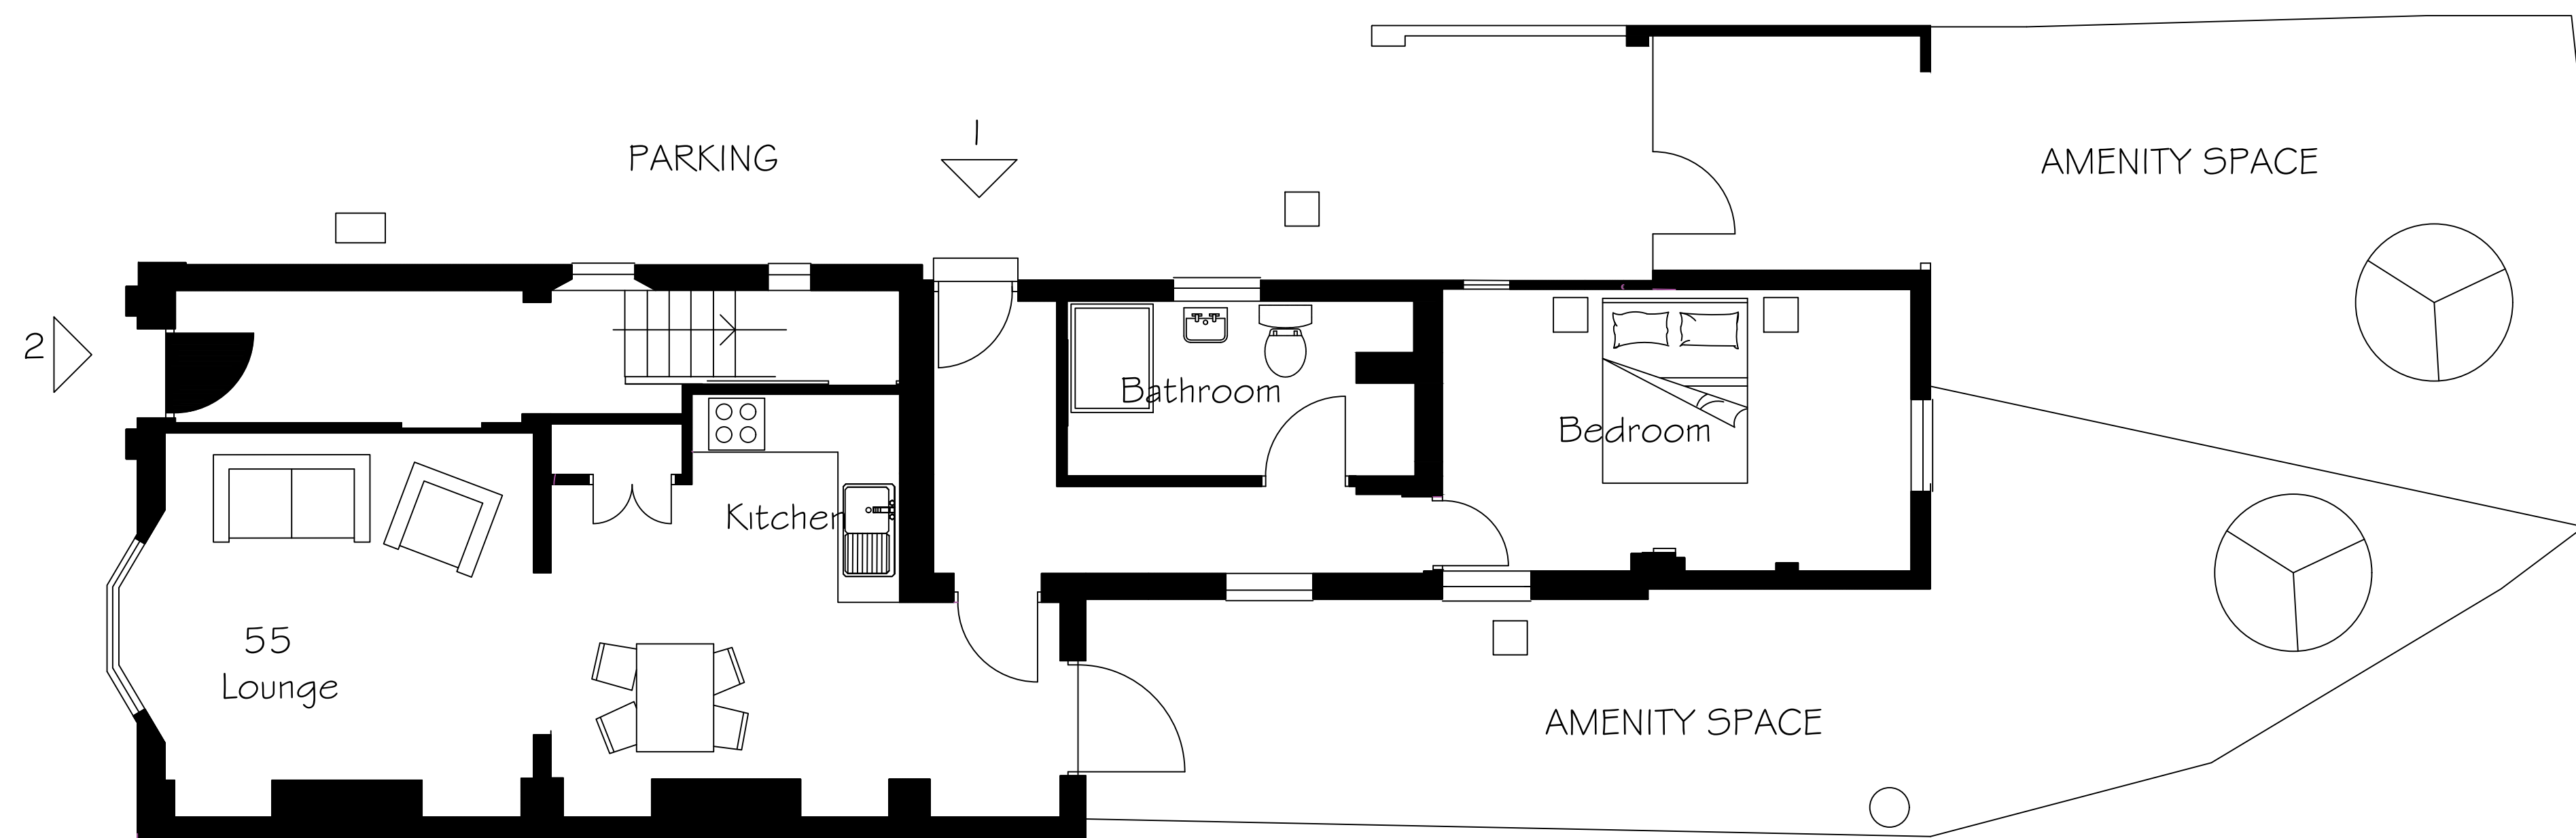

GROUND FLOOR PLAN

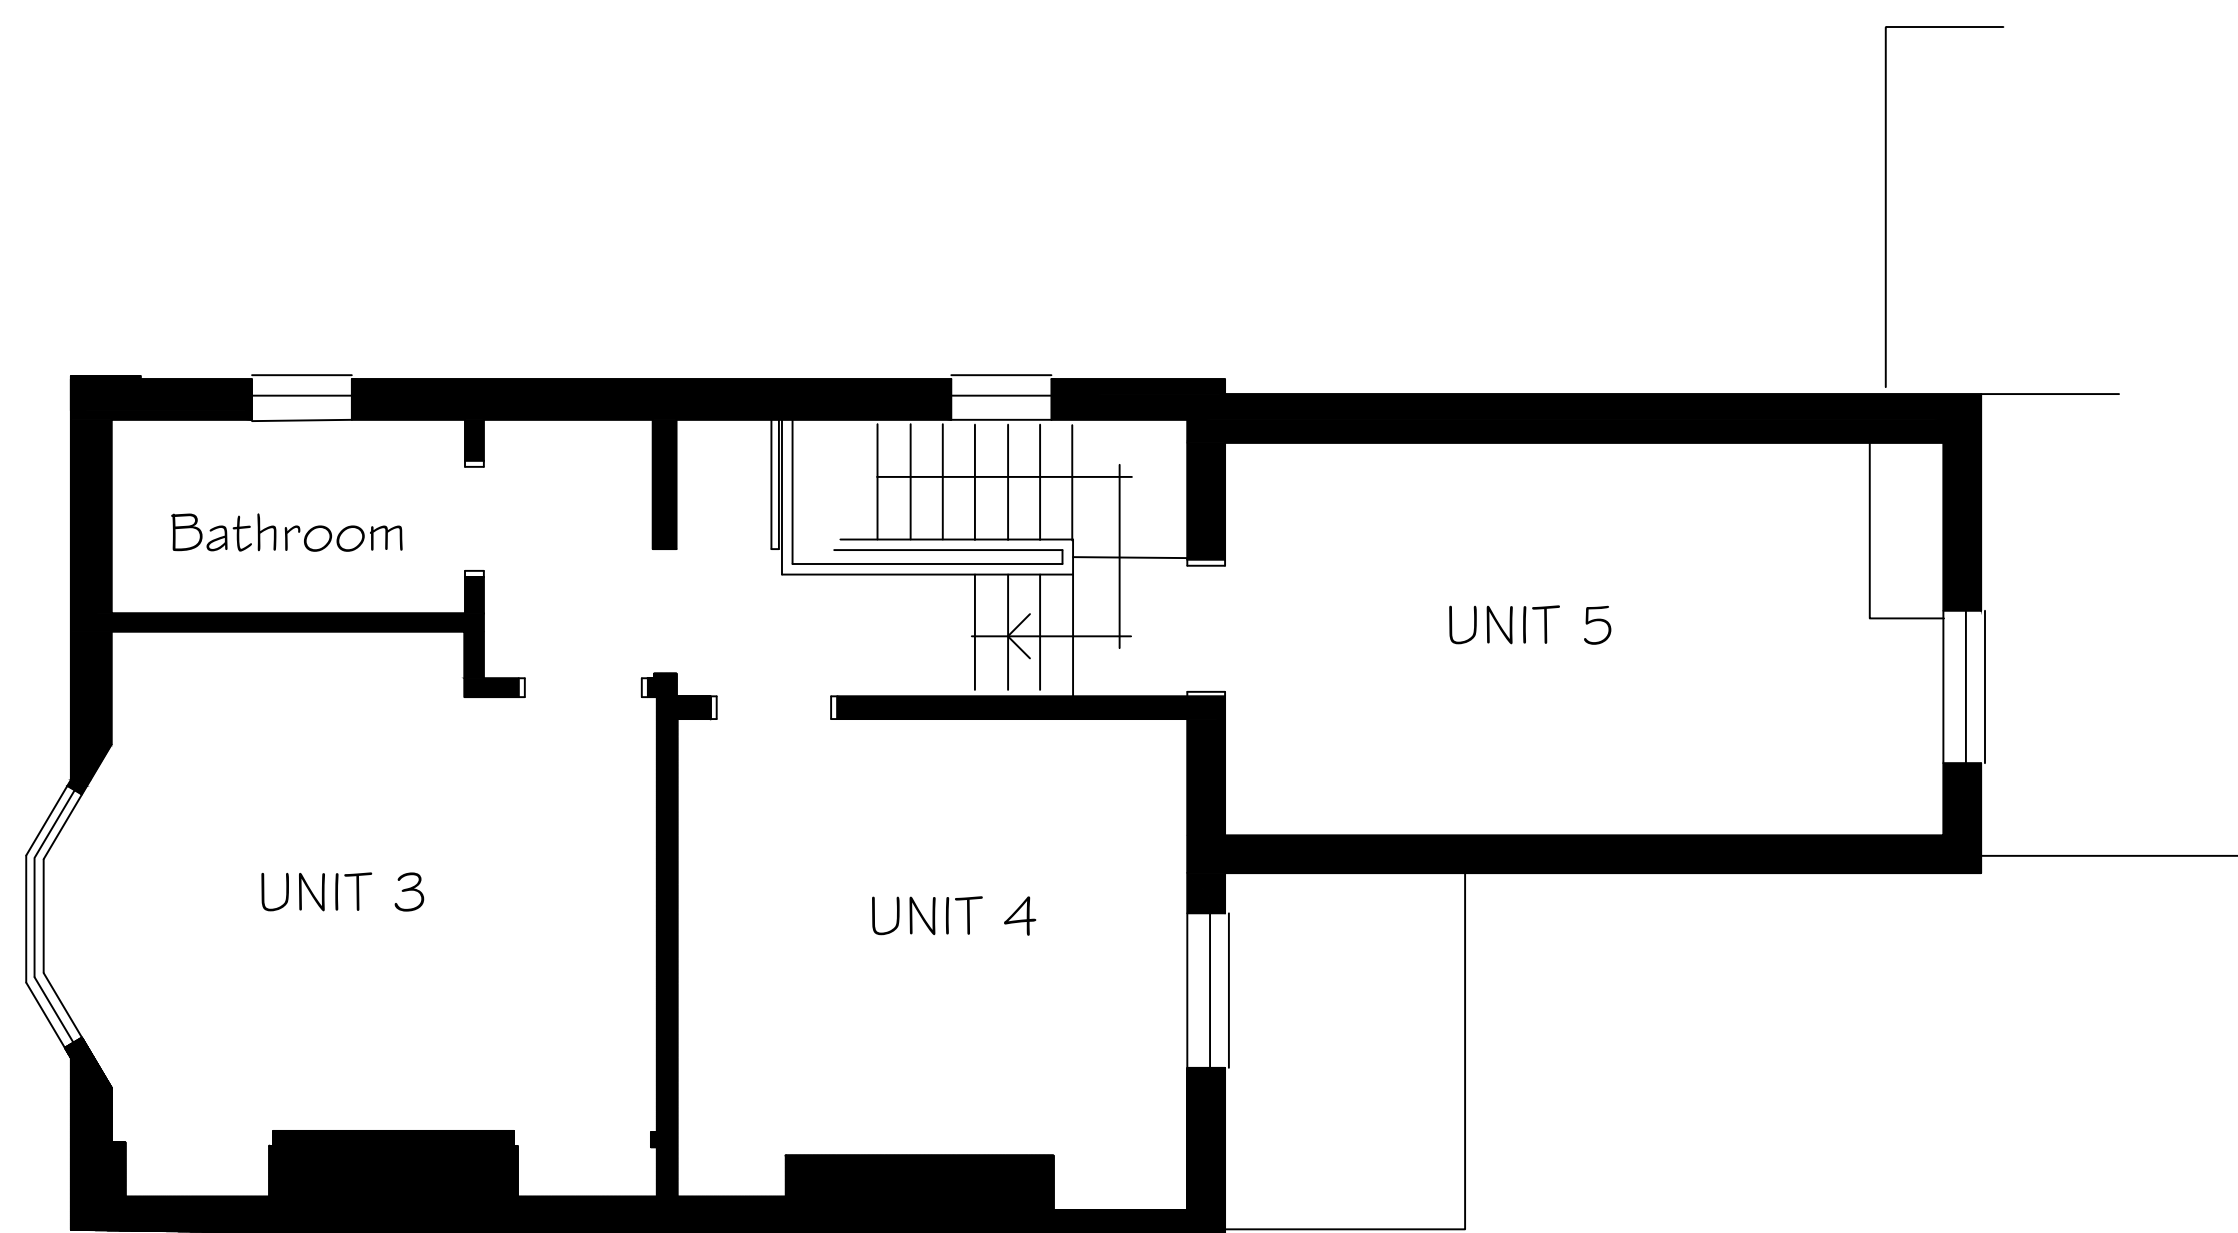

FIRST FLOOR PLAN

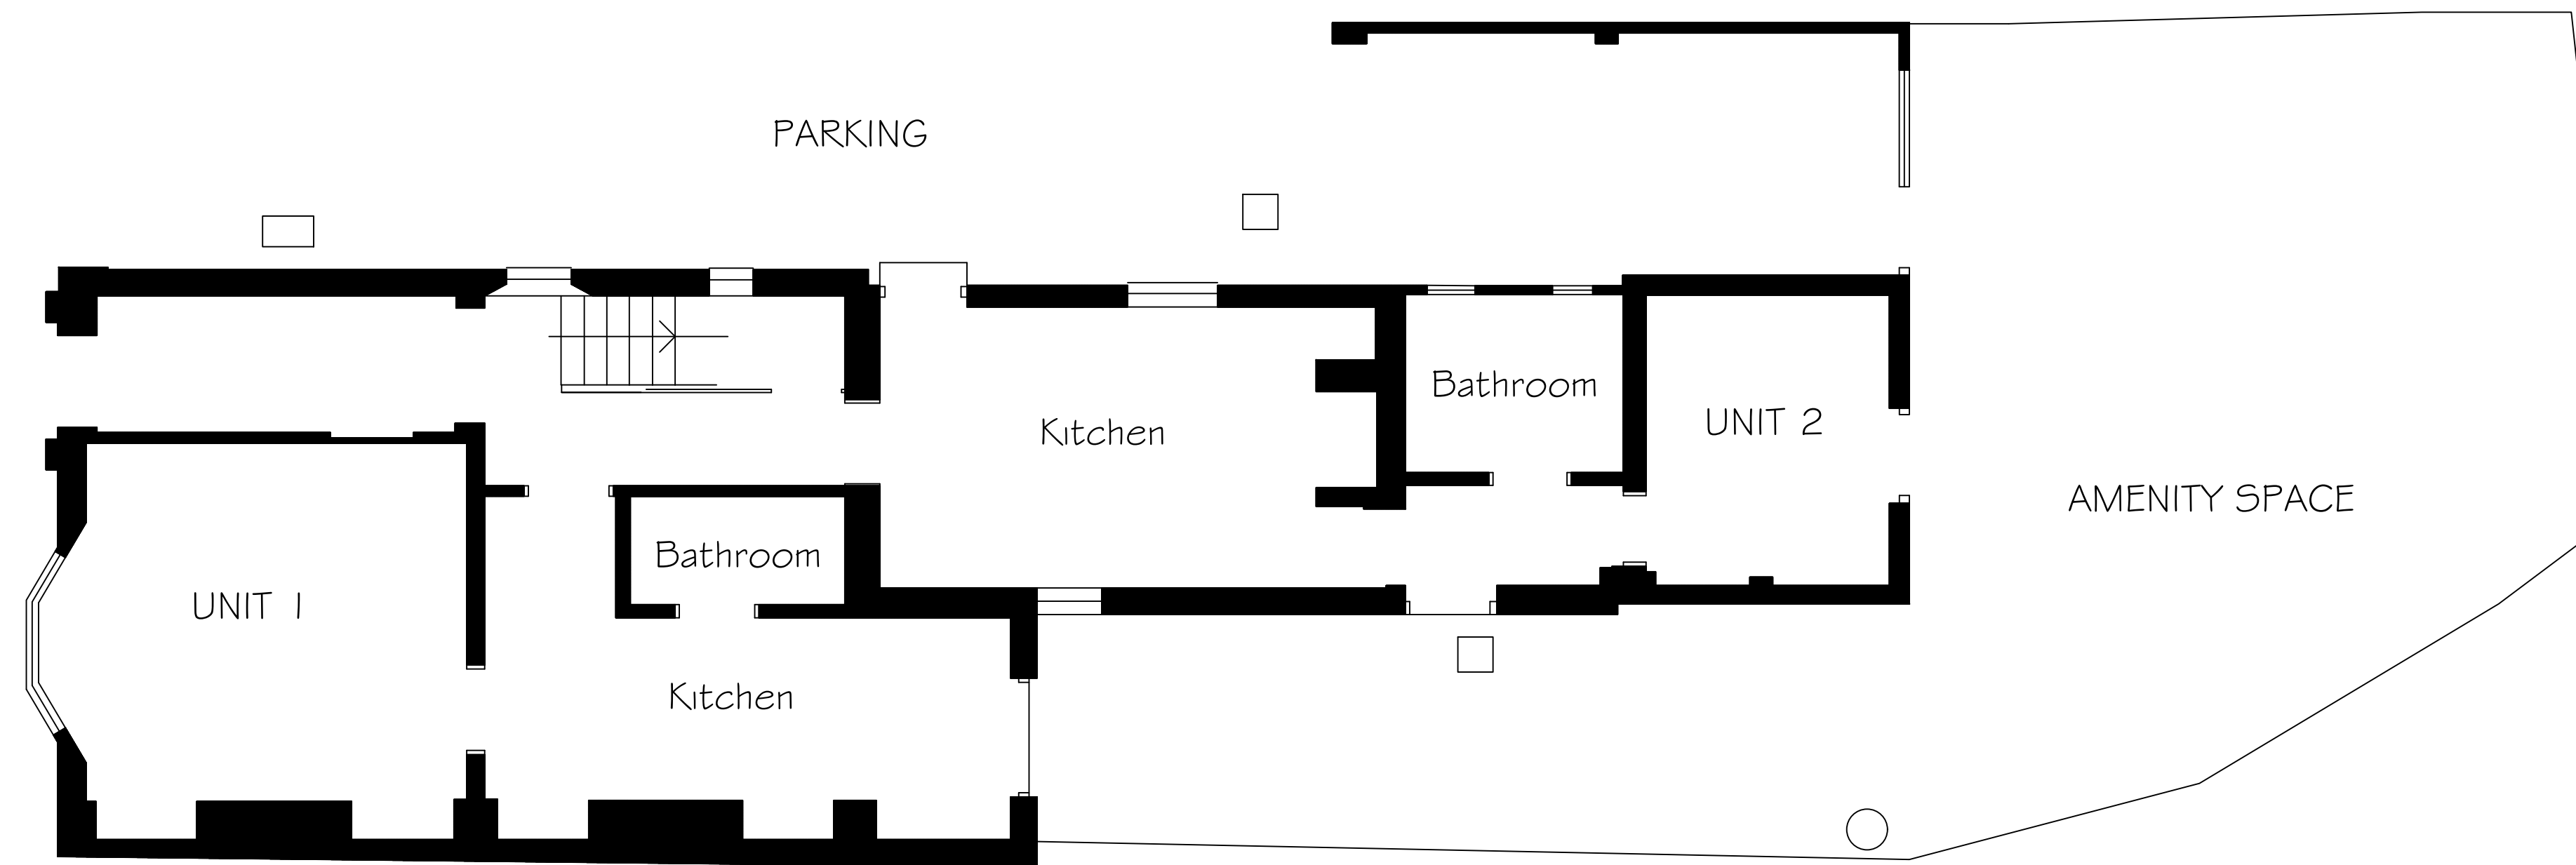

GROUND FLOOR PLAN

DC ARCHITECTURAL SERVICES LTD
ARCHITECTURAL AND PLANNING SERVICES
THE BARN, PARTNEY MILL, SPILSBY, LINCOLNSHIRE, PE23 4PE
TEL. NO. 05601 500536 MGB. NO 07776227893
E-mail - dcarchitectural@btconnect.com



Client DC ARCHITECTURAL SERVICES LTD

Project CONVERSION OF EXISTING HMO TO 2No SELF
CONTAINED FLAT. 7, SPRING GARDENS, SPALDING

copyright reserved ©

Drawing
Title PLANS

Scale 1:50 @ A1
Date OCT 2021

Drawn DB
Checked

Drawing number
dc/665S/01
Revision