



Section Aa
1 : 50

0m 1m 2m 3m 4m 5m
VISUAL SCALE 1:50 @ A1

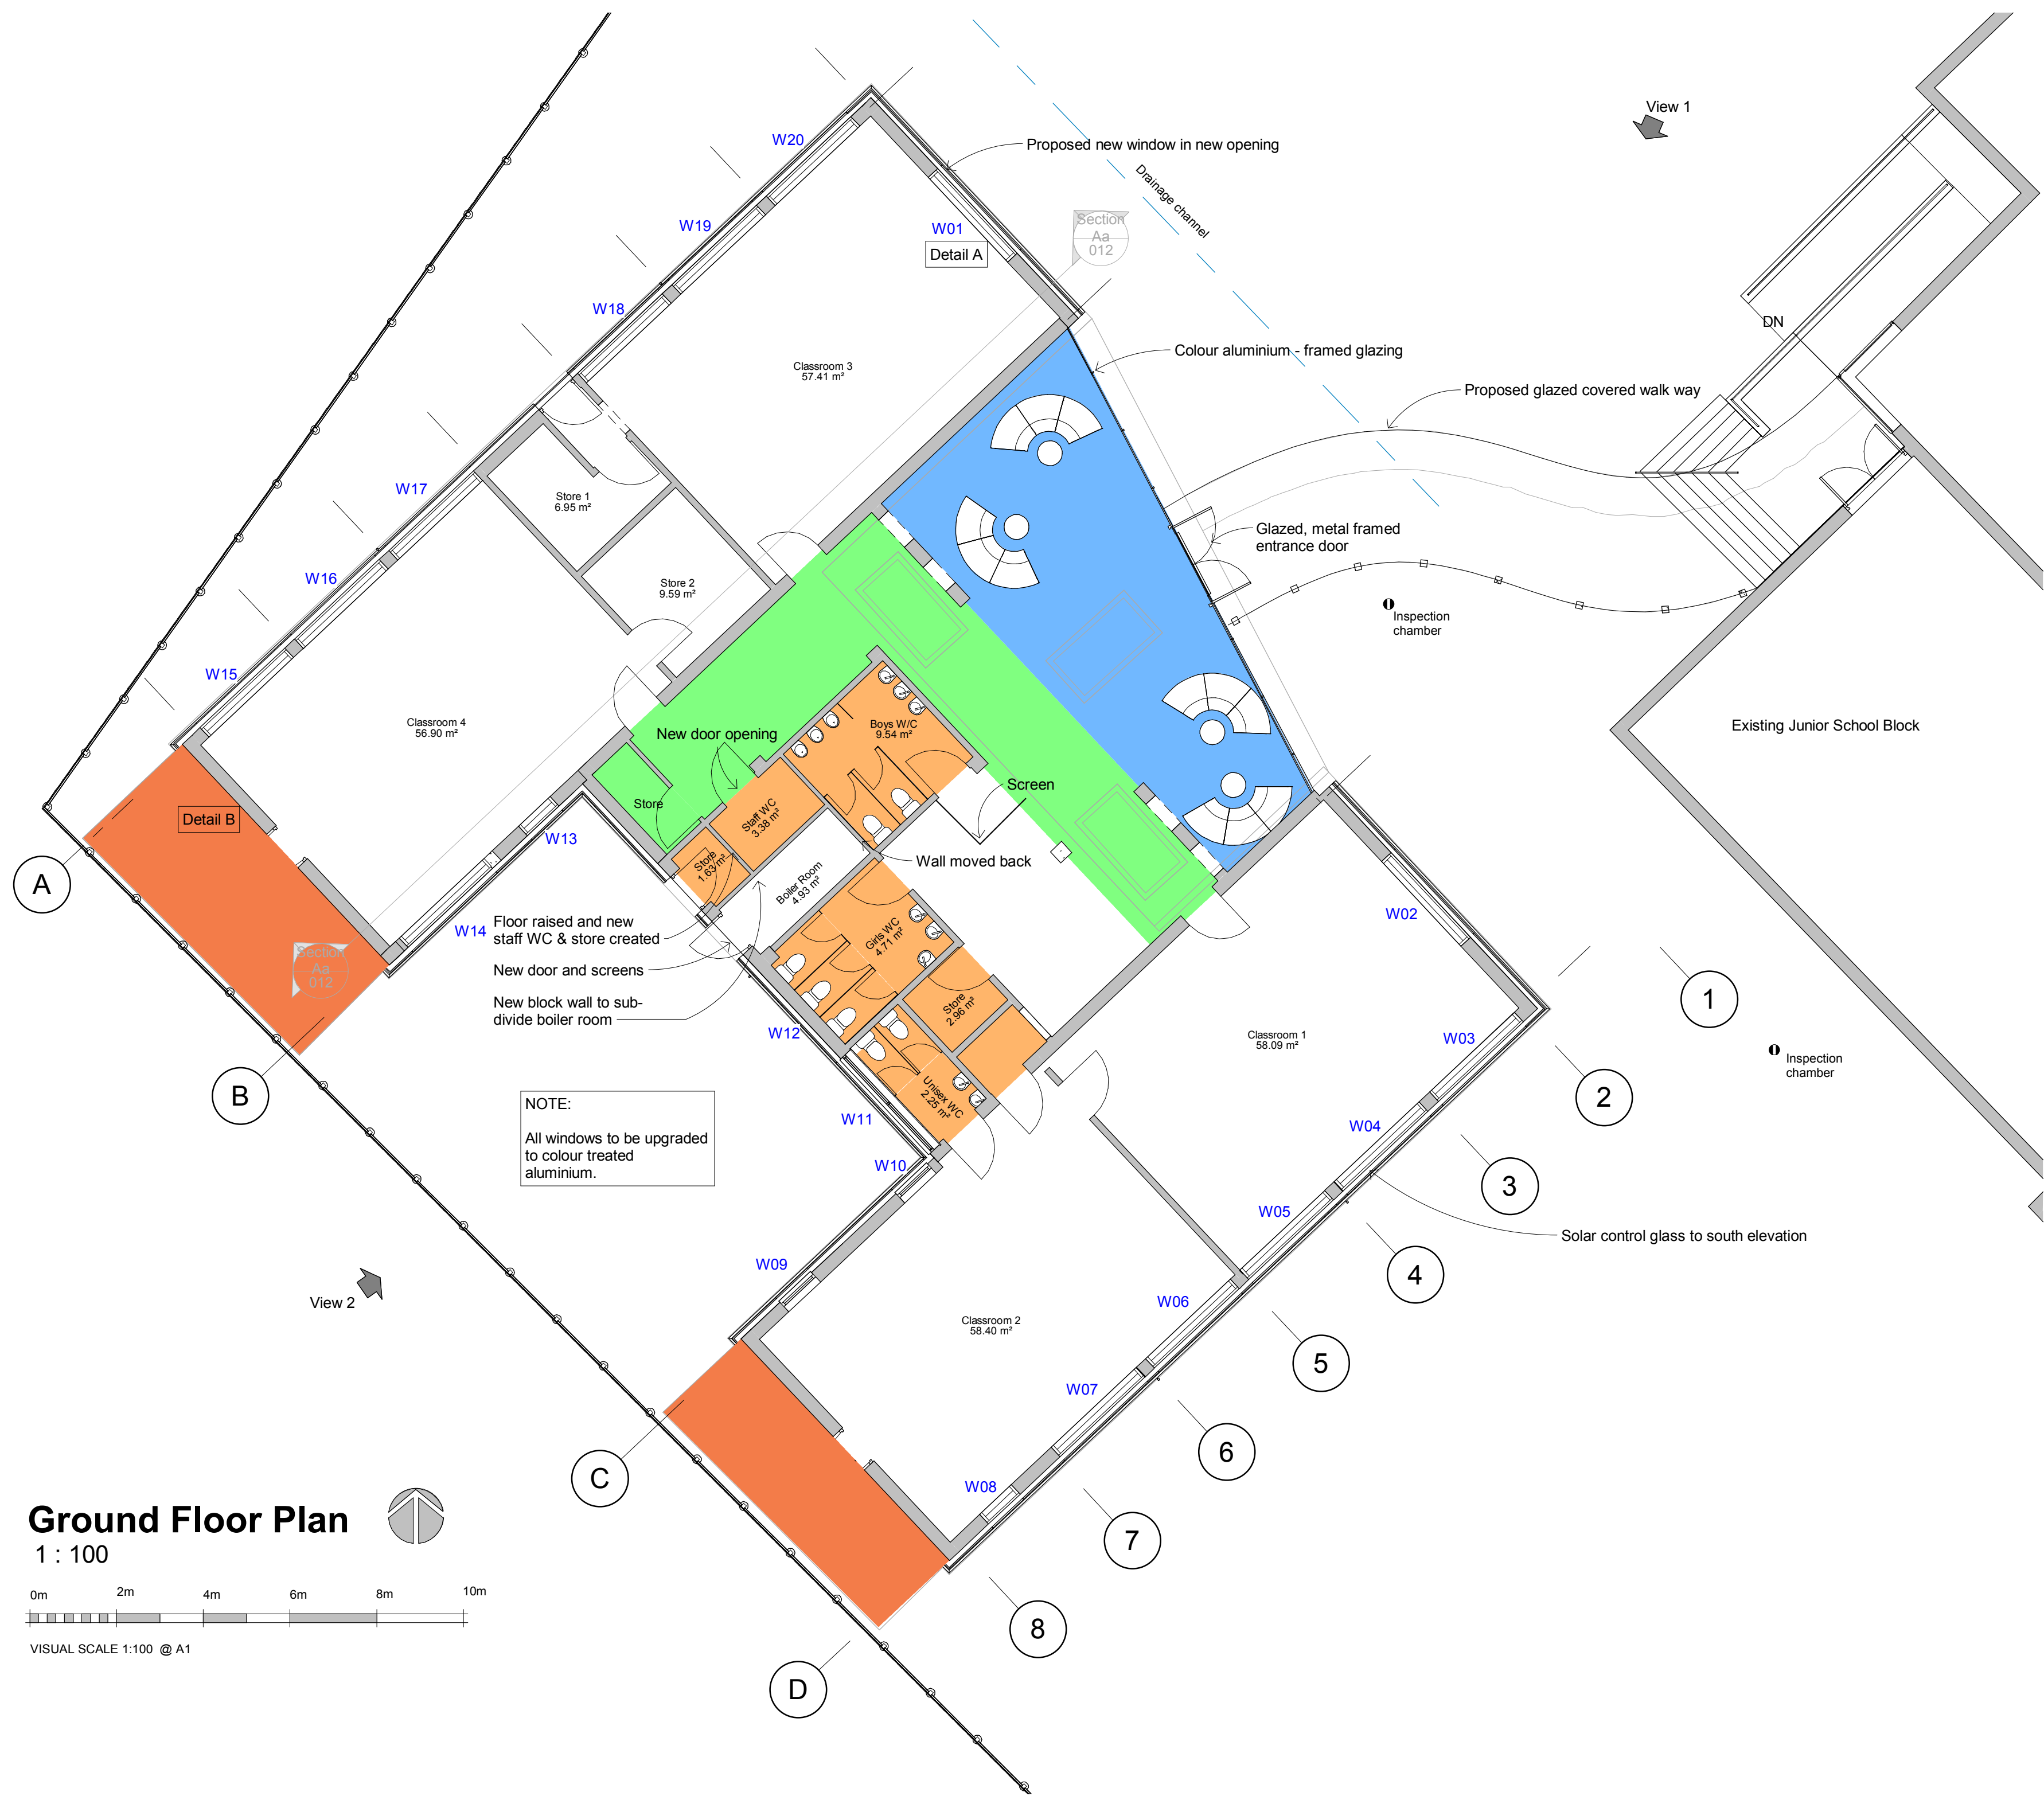


Ground Floor Plan
1 : 100

0m 2m 4m 6m 8m 10m
VISUAL SCALE 1:100 @ A1

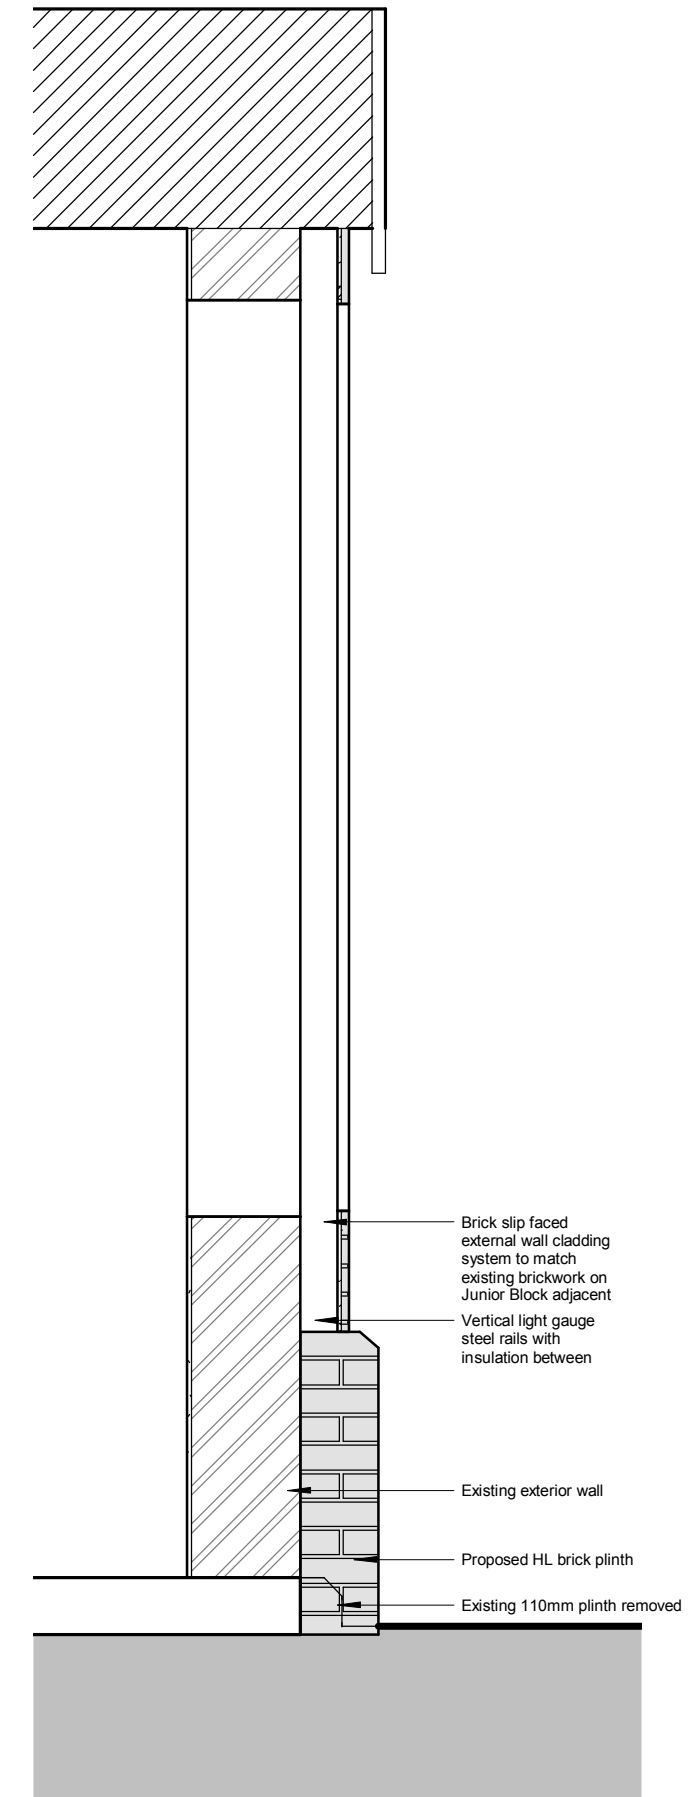

Detail A
1 : 20

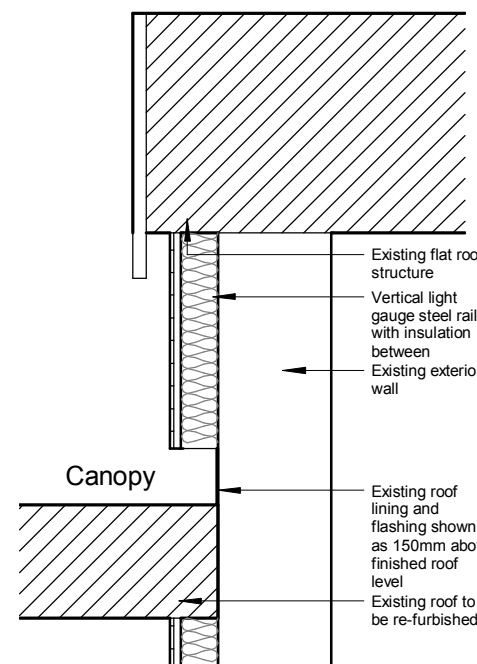

Detail B
1 : 20



View 1



View 2

- AREAS TO BE RECONFIGURED & COMPLETELY REFURBISHED SHOWN THUS
- AREA OF CONCRETE ROOF STRUCTURE TO BE RAISED SHOWN THUS
- AREA OF SINGLE STOREY INFILL EXTENSION SHOWN THUS
- FLAT ROOF COVERED AREAS TO BE RE-FURBISHED AND REDECORATED SHOWN THUS

DO NOT SCALE THIS DRAWING. THE CONTRACTOR IS DEEMED TO HAVE CHECKED AND VERIFIED ALL DIMENSIONS ON SITE AND IS REQUIRED TO REPORT ANY DISCREPANCIES TO OGLESBY & LIMB LTD. THE CONTENTS OF THIS DRAWING ARE COVERED BY COPYRIGHT AND REMAIN THE PROPERTY OF OGLESBY & LIMB LTD. WRITTEN APPROVAL MUST BE OBTAINED FROM OGLESBY & LIMB LTD PRIOR TO DUPLICATION OR REPRODUCTION OF THIS DRAWING OR ITS CONTENTS. ANY DIMENSIONS NOT SHOWN ARE TO BE CHECKED AND AGREED WITH OGLESBY & LIMB LTD.

LBC & BUILDING REQS APPLICATION ISSUE

C	27/09/17	Cladding panels changed to brick faced insulated cladding system and render across all proposed elevations. HL brick plinth added.	LS
B	30/05/17	Proposed drawing updated following comments received on 26.05.17: - Classroom 3 proposed new door removed, window centered, external door between W17 and W18 added, store made L shape - unisex WC wall adjacent to store moved - Classroom 2 W09 & W10 changed to be same as W13 - Ref: to cladding manufacturer removed - Electric door centered, canopy shape & position changed.	LS
A	22/05/17	Draft Planning Application Issue	LS
Ref:	Date:	Description:	By:
Revisions:			

Client: Ayscoughfee Hall School			
Project: Proposed Extension to Ayscoughfee Hall School Welland Hall, London Road, Spalding PE11 2TE			
Drg Title: Annex Plan & Sections as proposed			



Date: 16.06.2016	Contract No: A11116	Drg No: 012	Rev: C
Scale: As indicated @ A1	Drawn By: LS	Checked: AJO	