




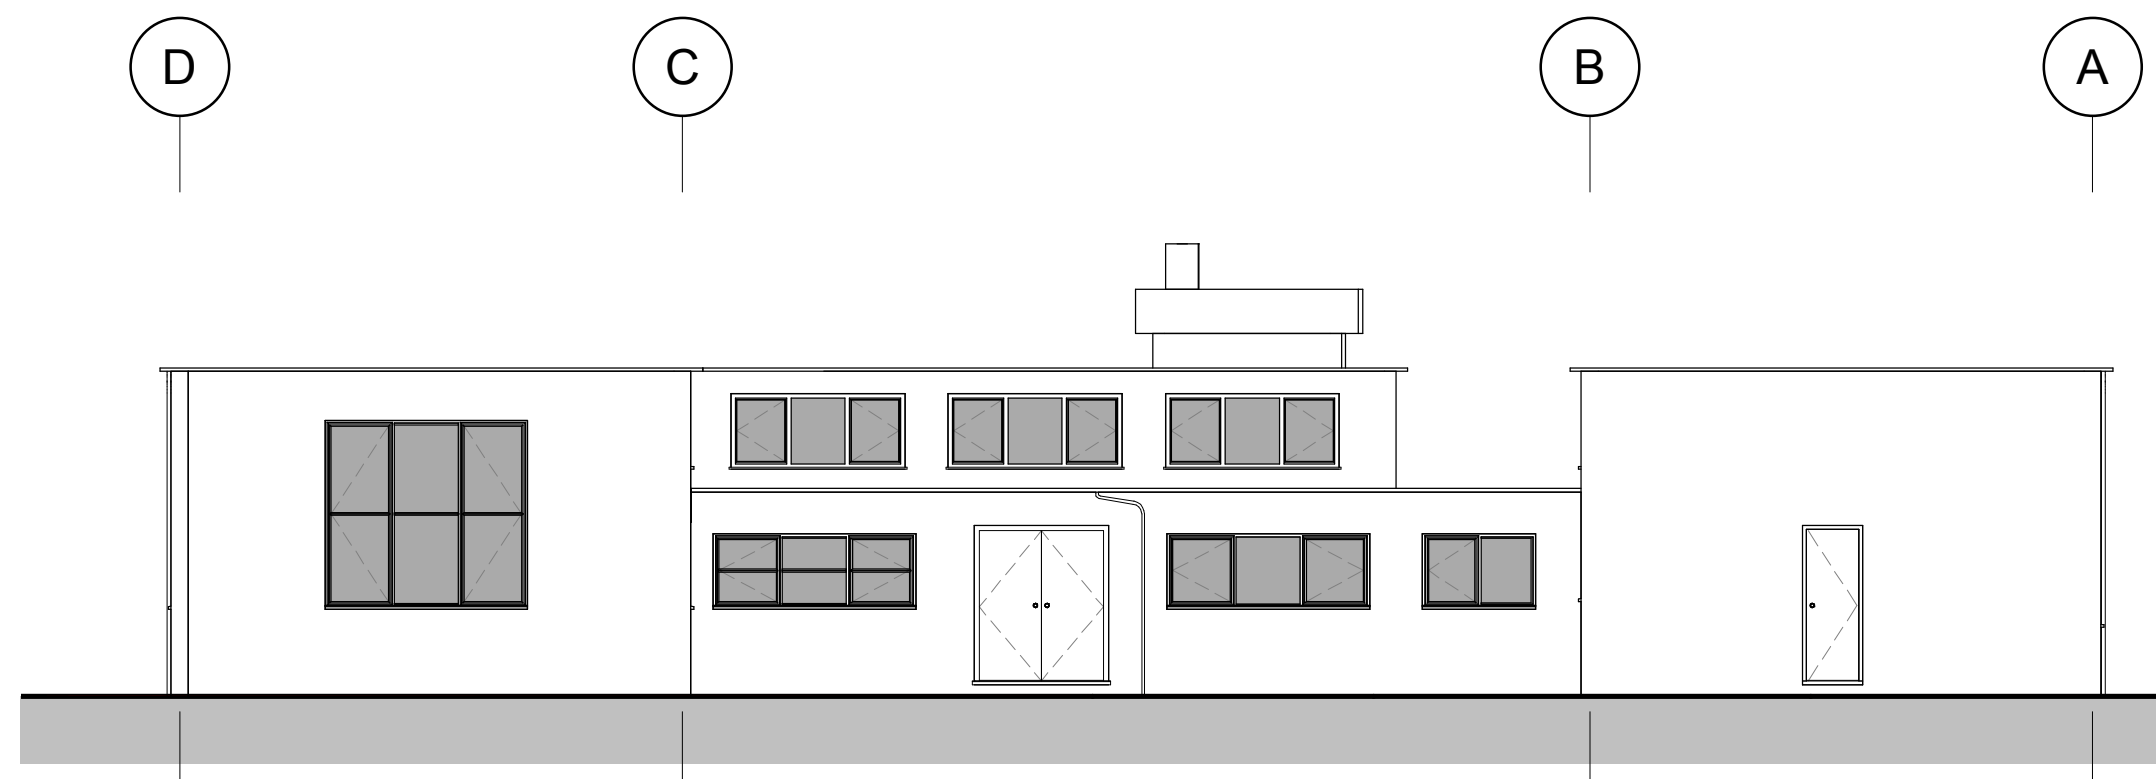


North-East Elevation
1 : 100

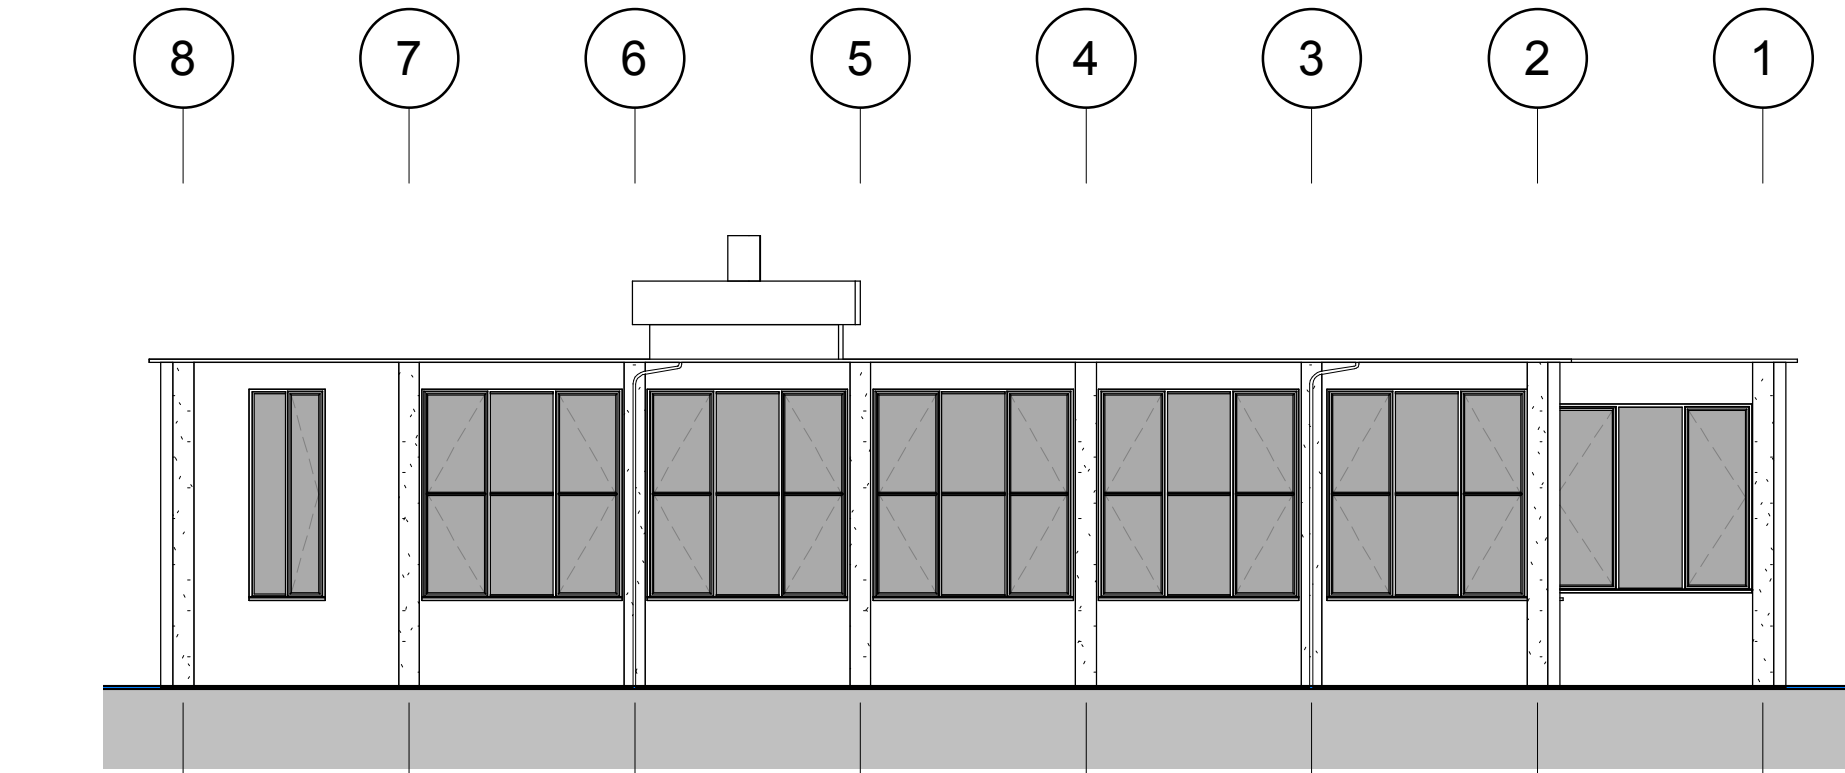


South-East Elevation
1 : 100

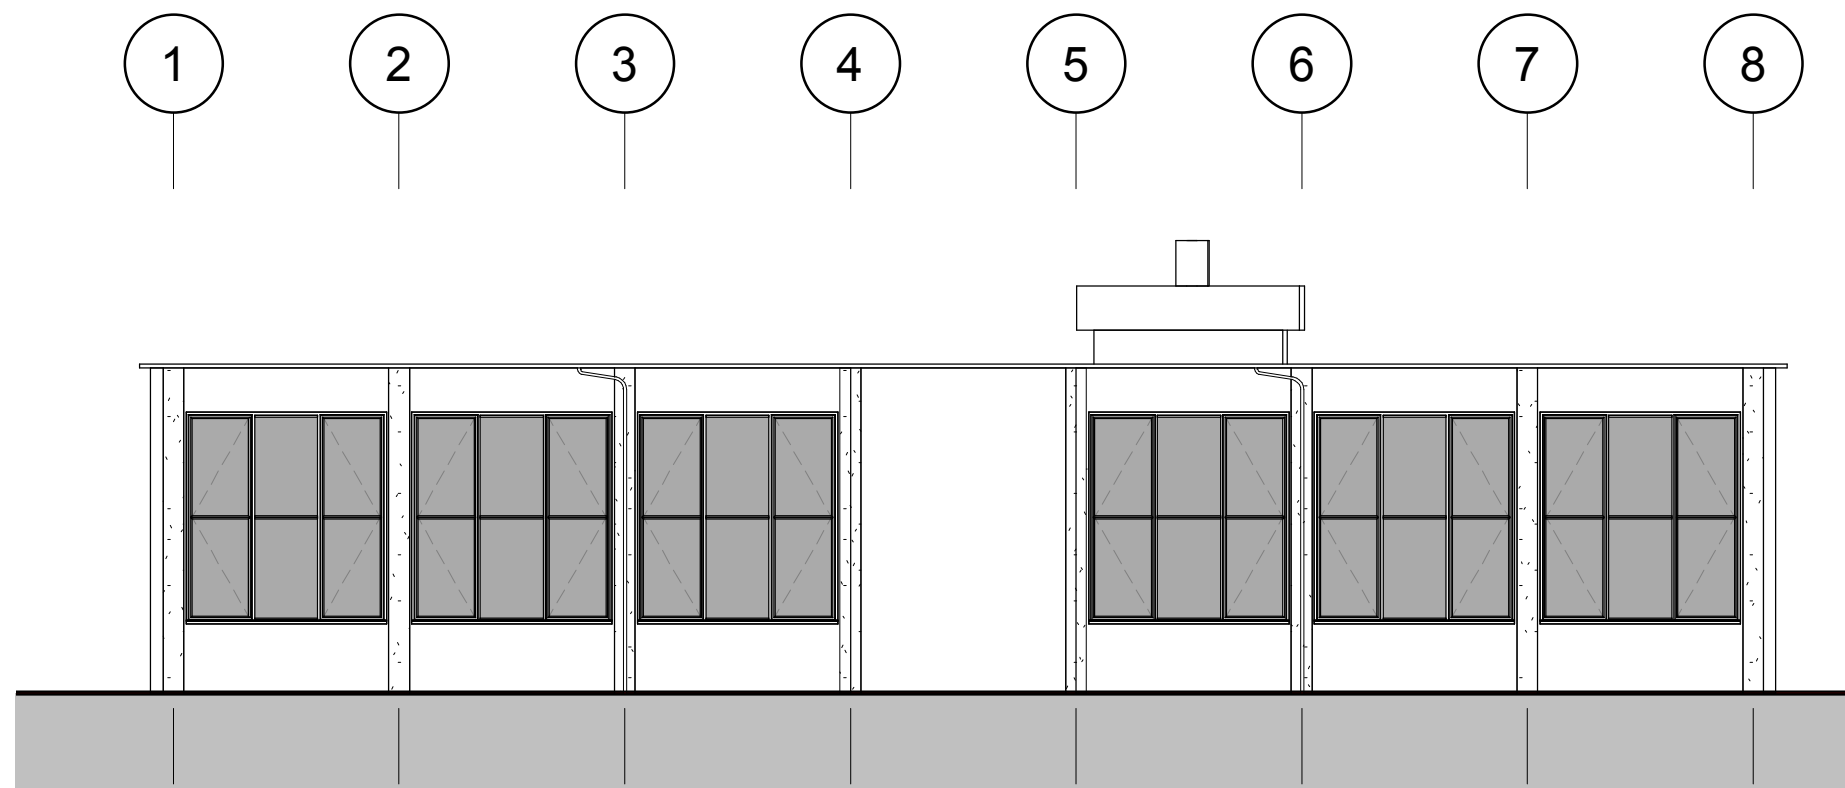


North-West Elevation
1 : 100

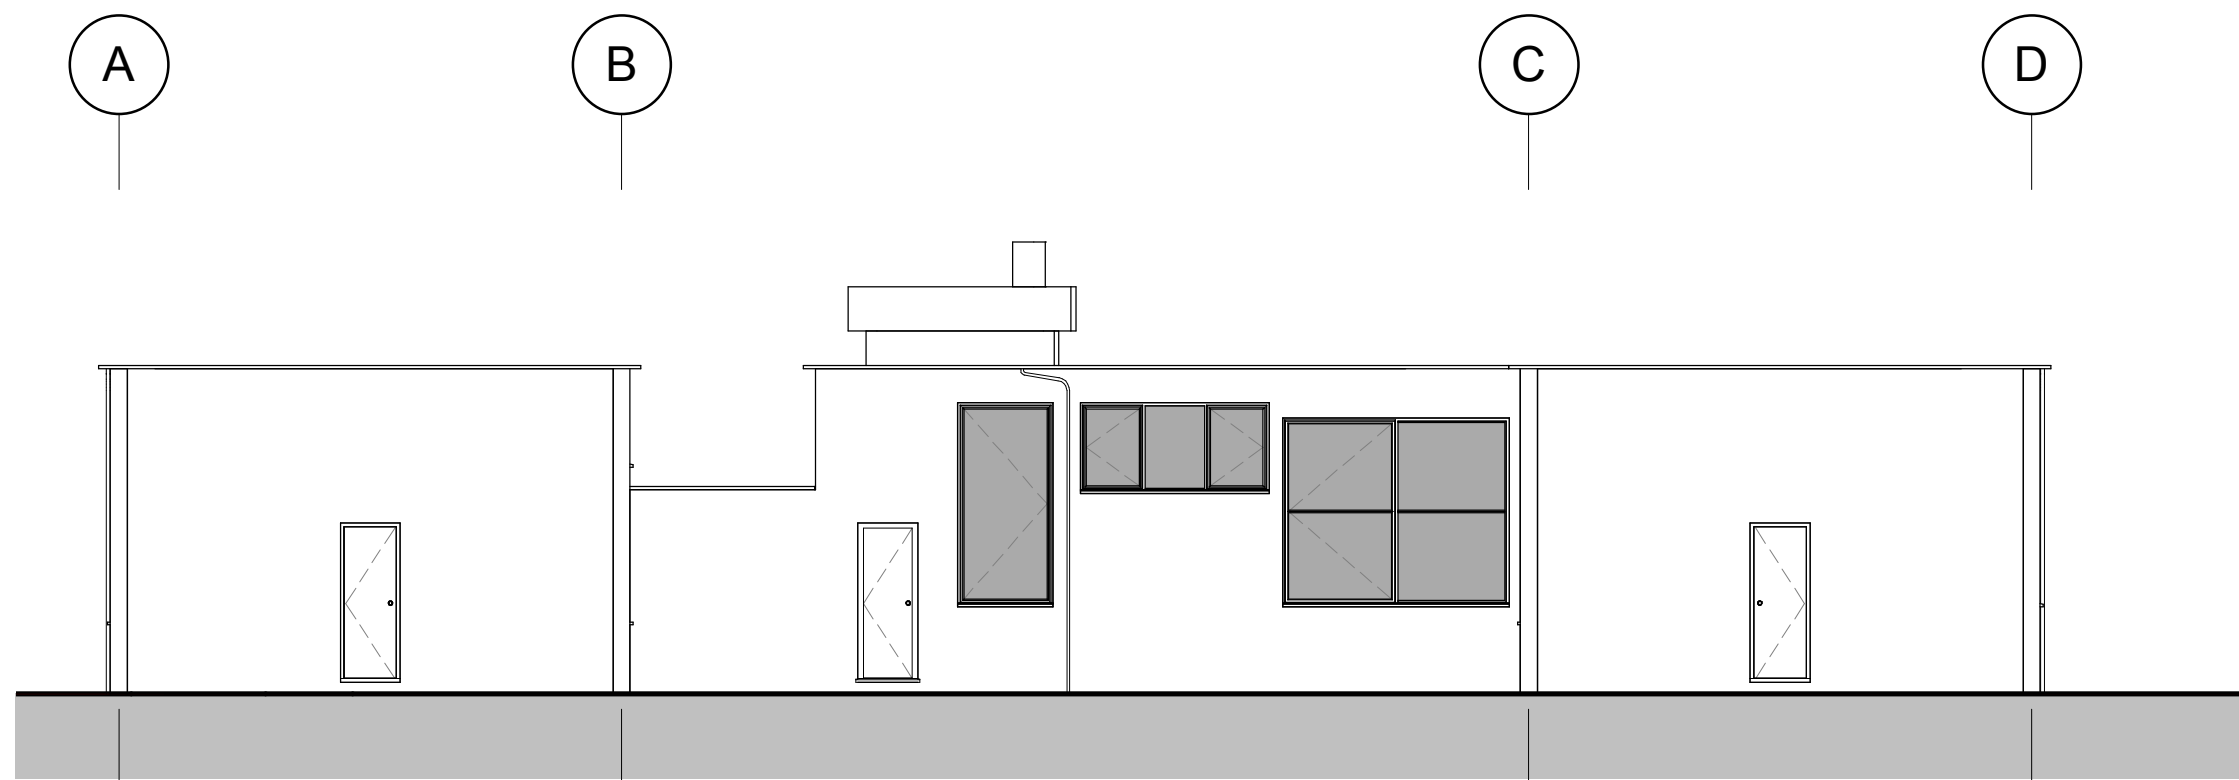


South-West Elevation
1 : 100

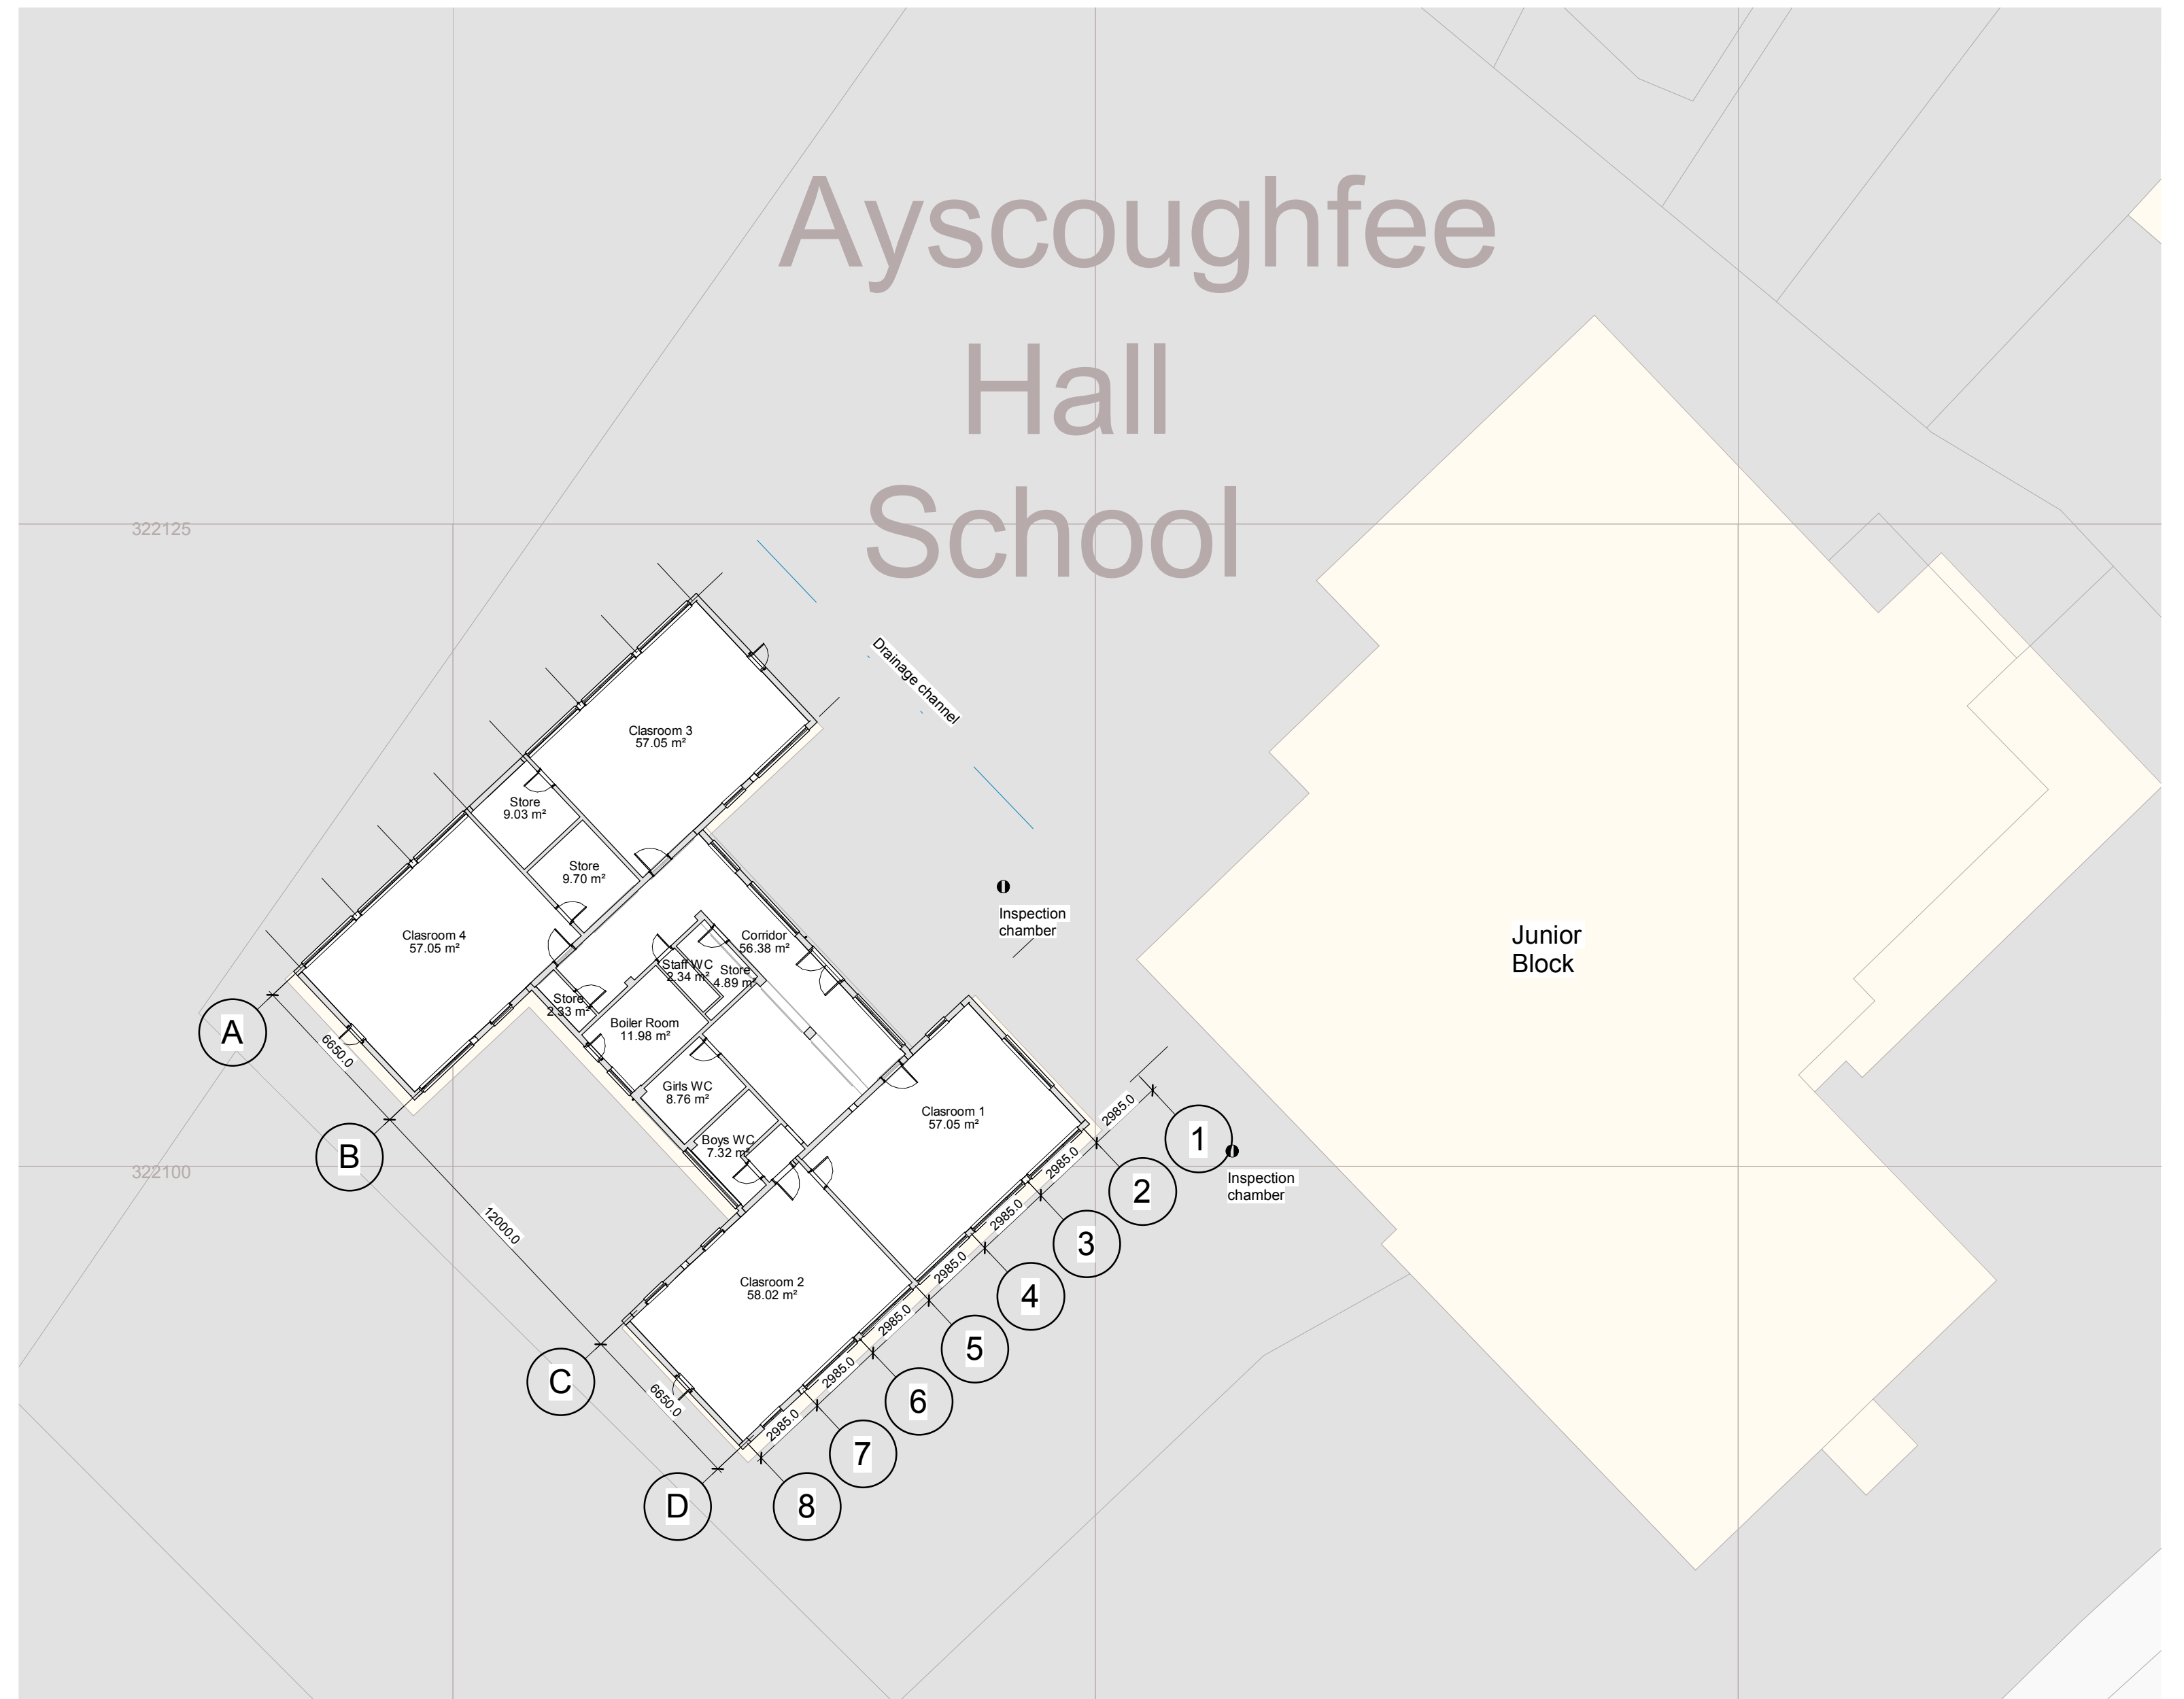

01 - Ground Floor Plan
1 : 200

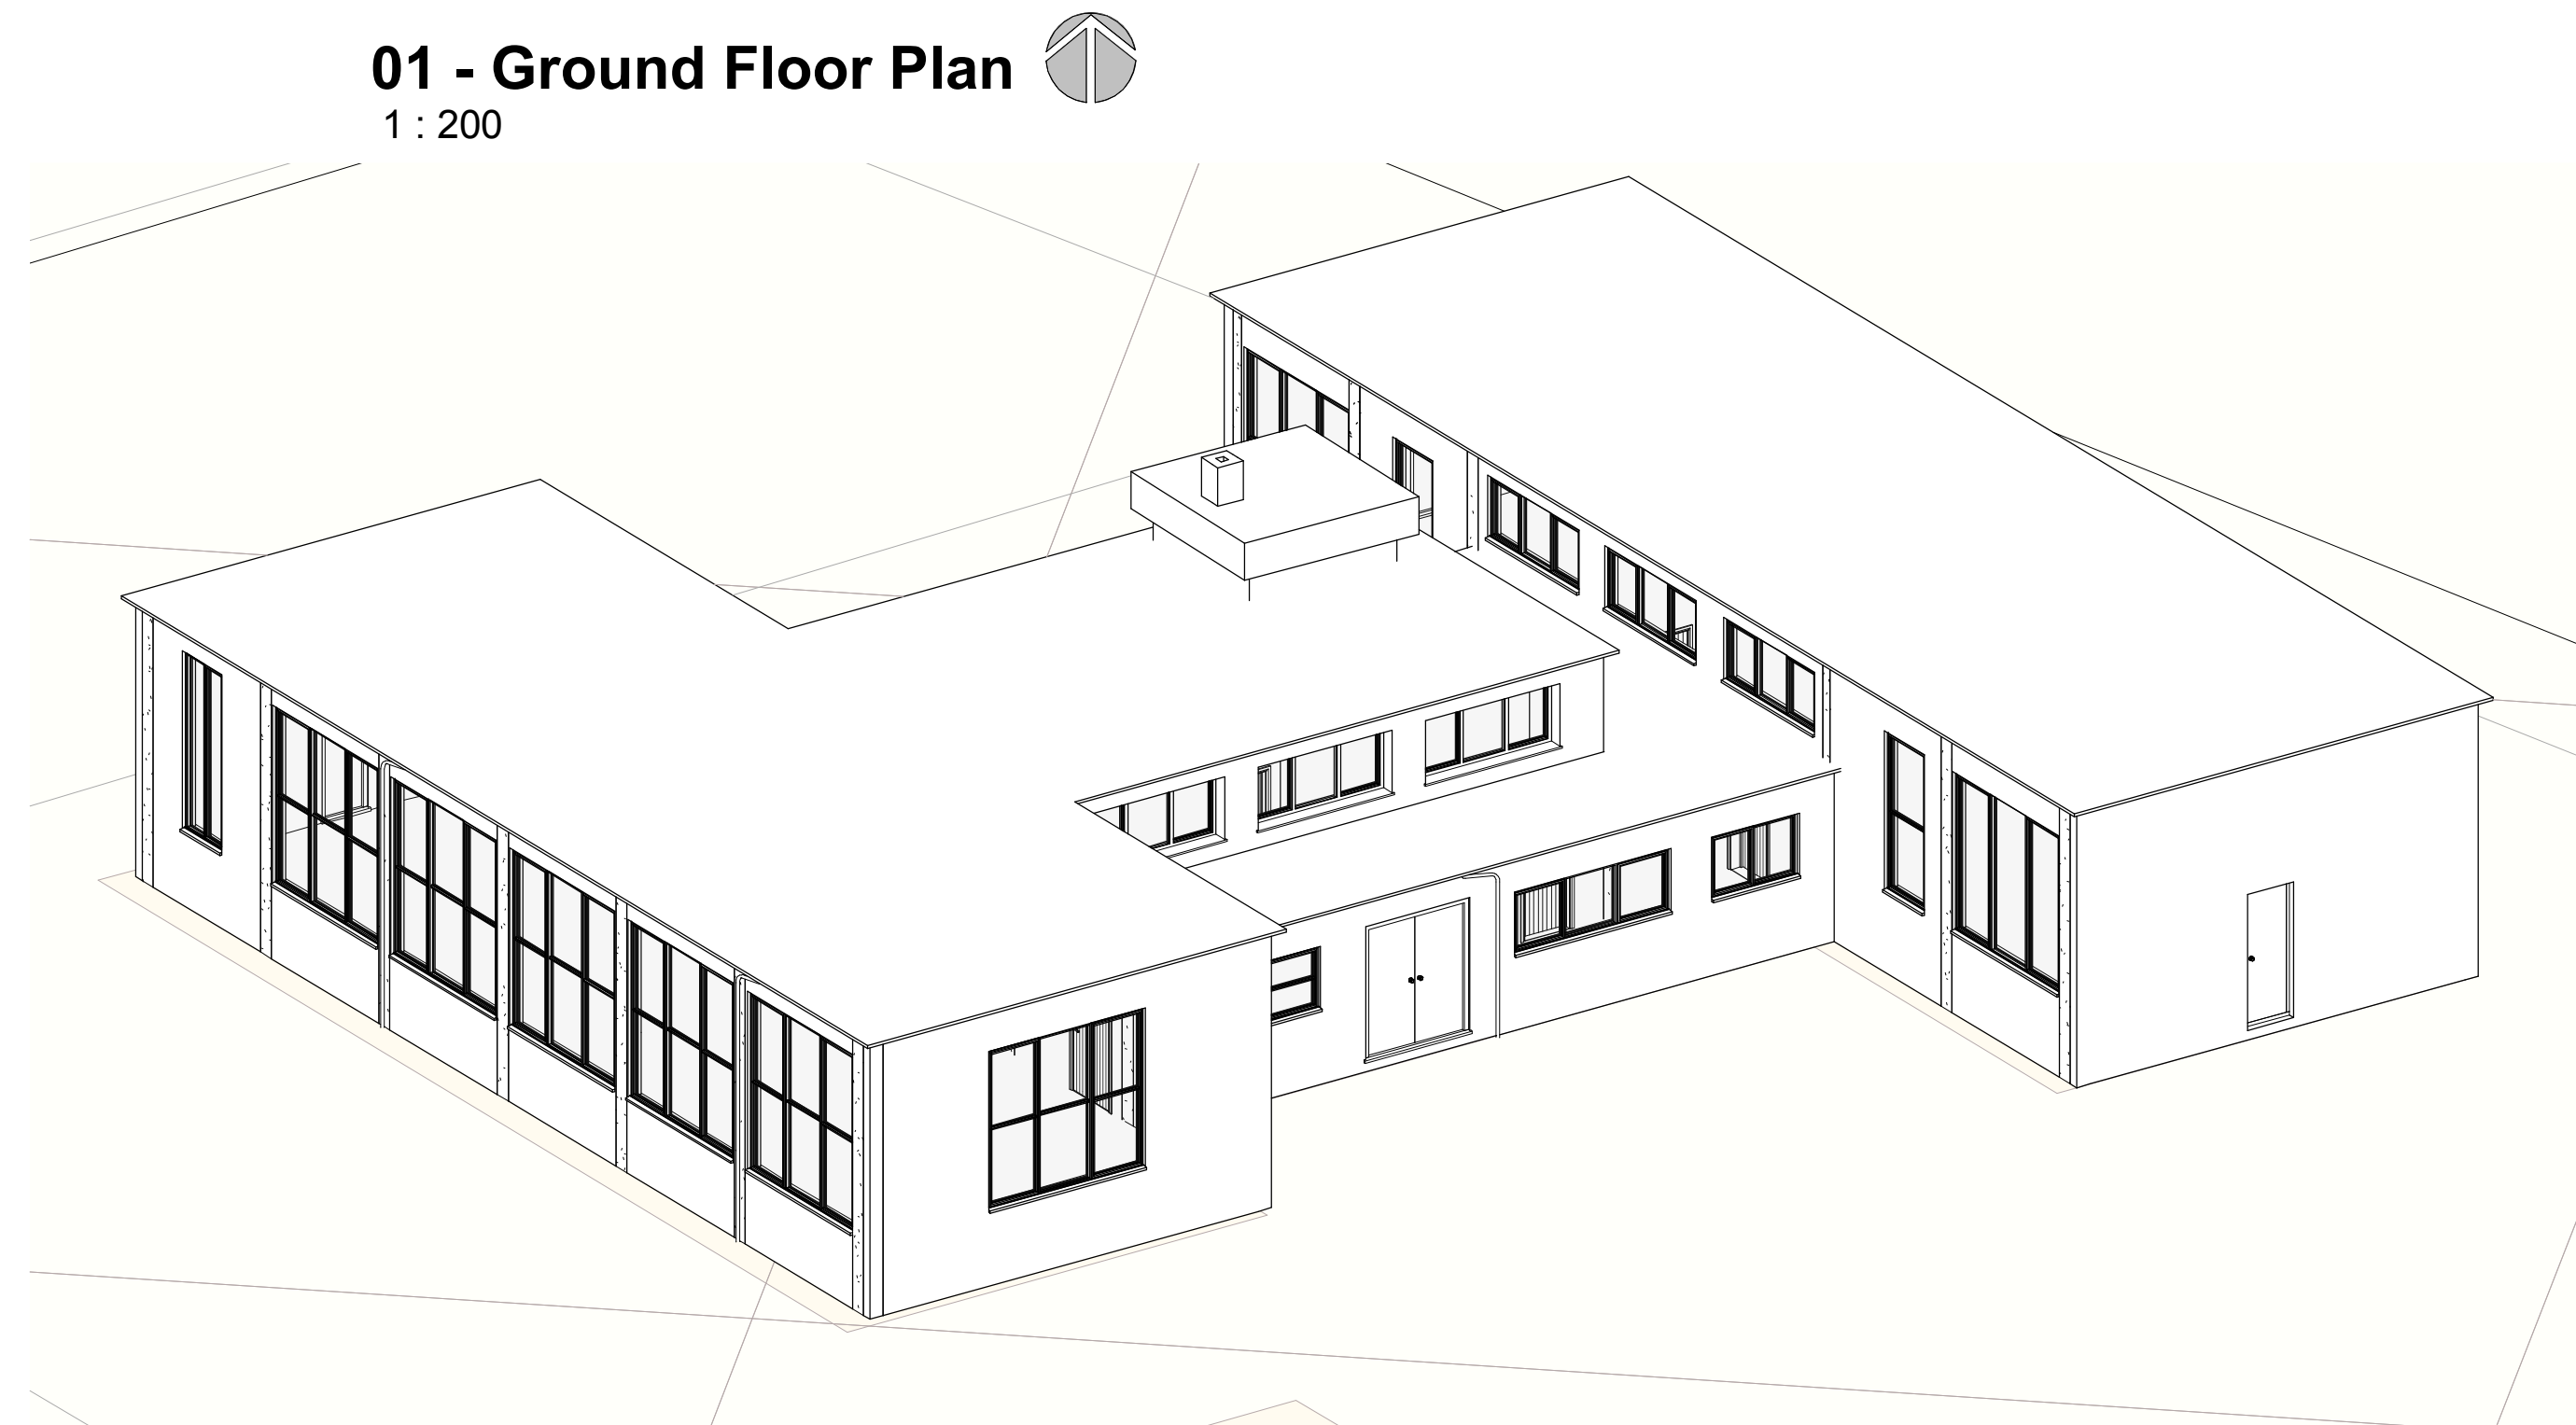

Perspective View - NTS

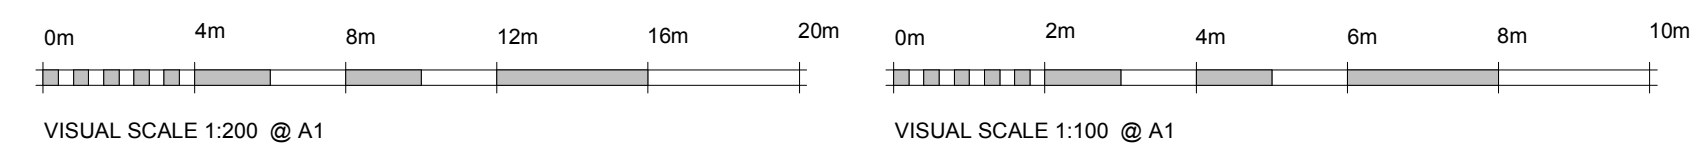

GENERAL ISSUE

Client:
Ayscoughfee Hall School

Project:
**Proposed Extension to
Ayscoughfee Hall School
Welland Hall, London Road,
Spalding PE11 2TE**

Drg Title:
**Existing Plan &
Elevations**



Suite 4 & 5
Market Chambers
12 Market Place
Spalding
Lincolnshire
PE11 1SL
design@o-l-ld.co.uk
Tel: 01775 761196

Date 16.06.2016	Contract No A1116	Drg No 02
---------------------------	-----------------------------	---------------------