





ELEVATION TO RIVER WELLAND


PROPOSED SOUTH ELEVATION

PROPOSED REAR ELEVATION


PROPOSED NORTH ELEVATION

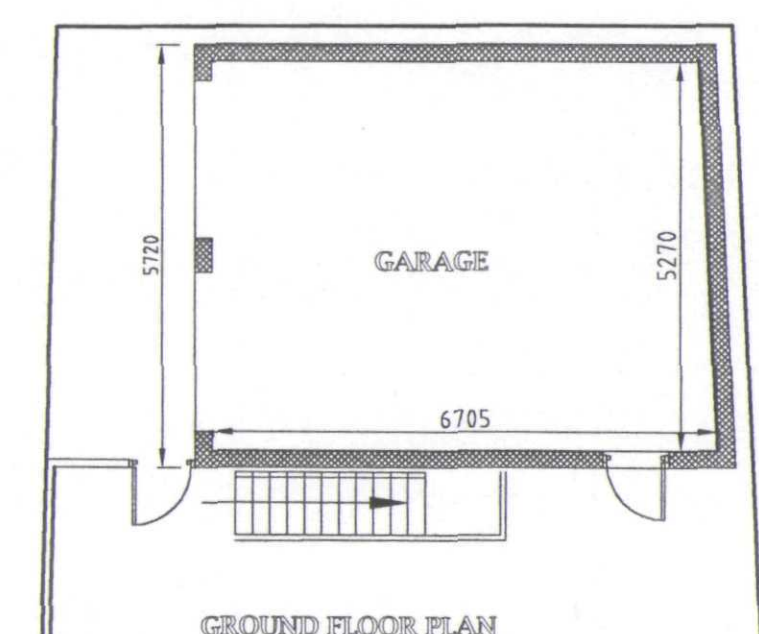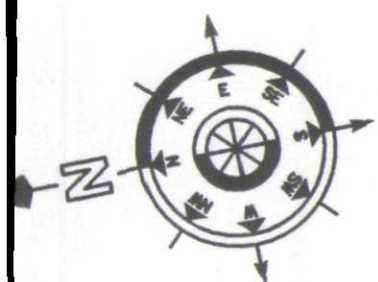


GROUND FLOOR PLAN

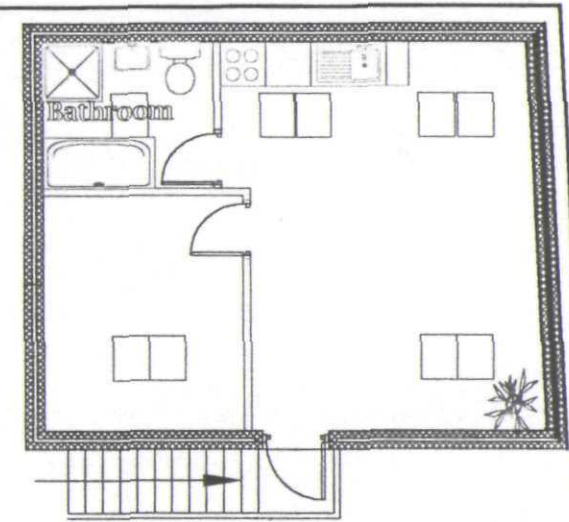

FIRST FLOOR PLAN

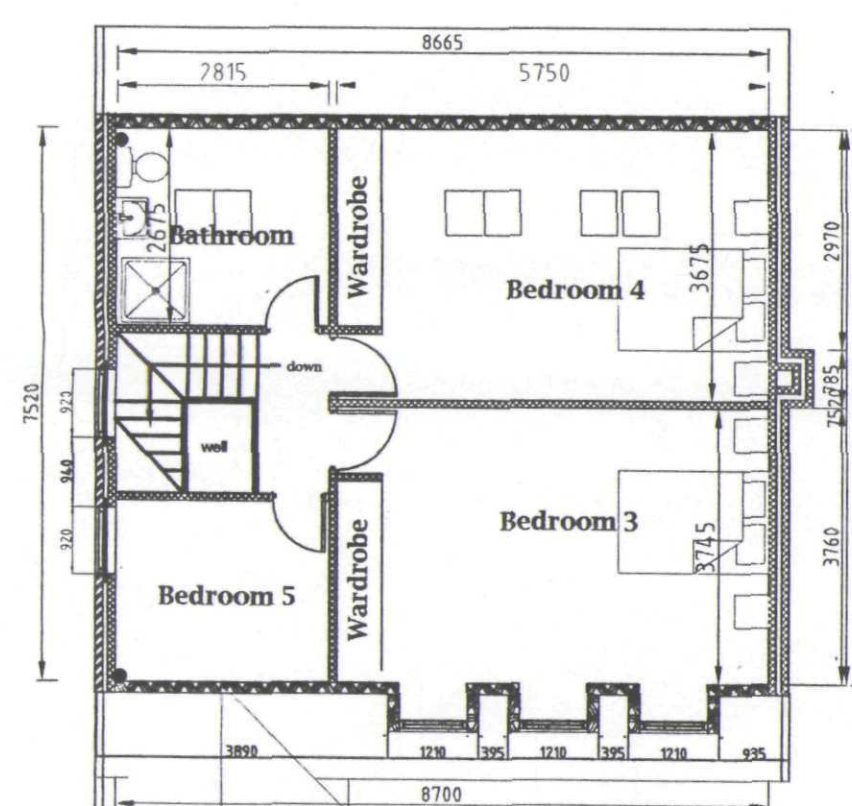

ATTIC FLOOR PLAN

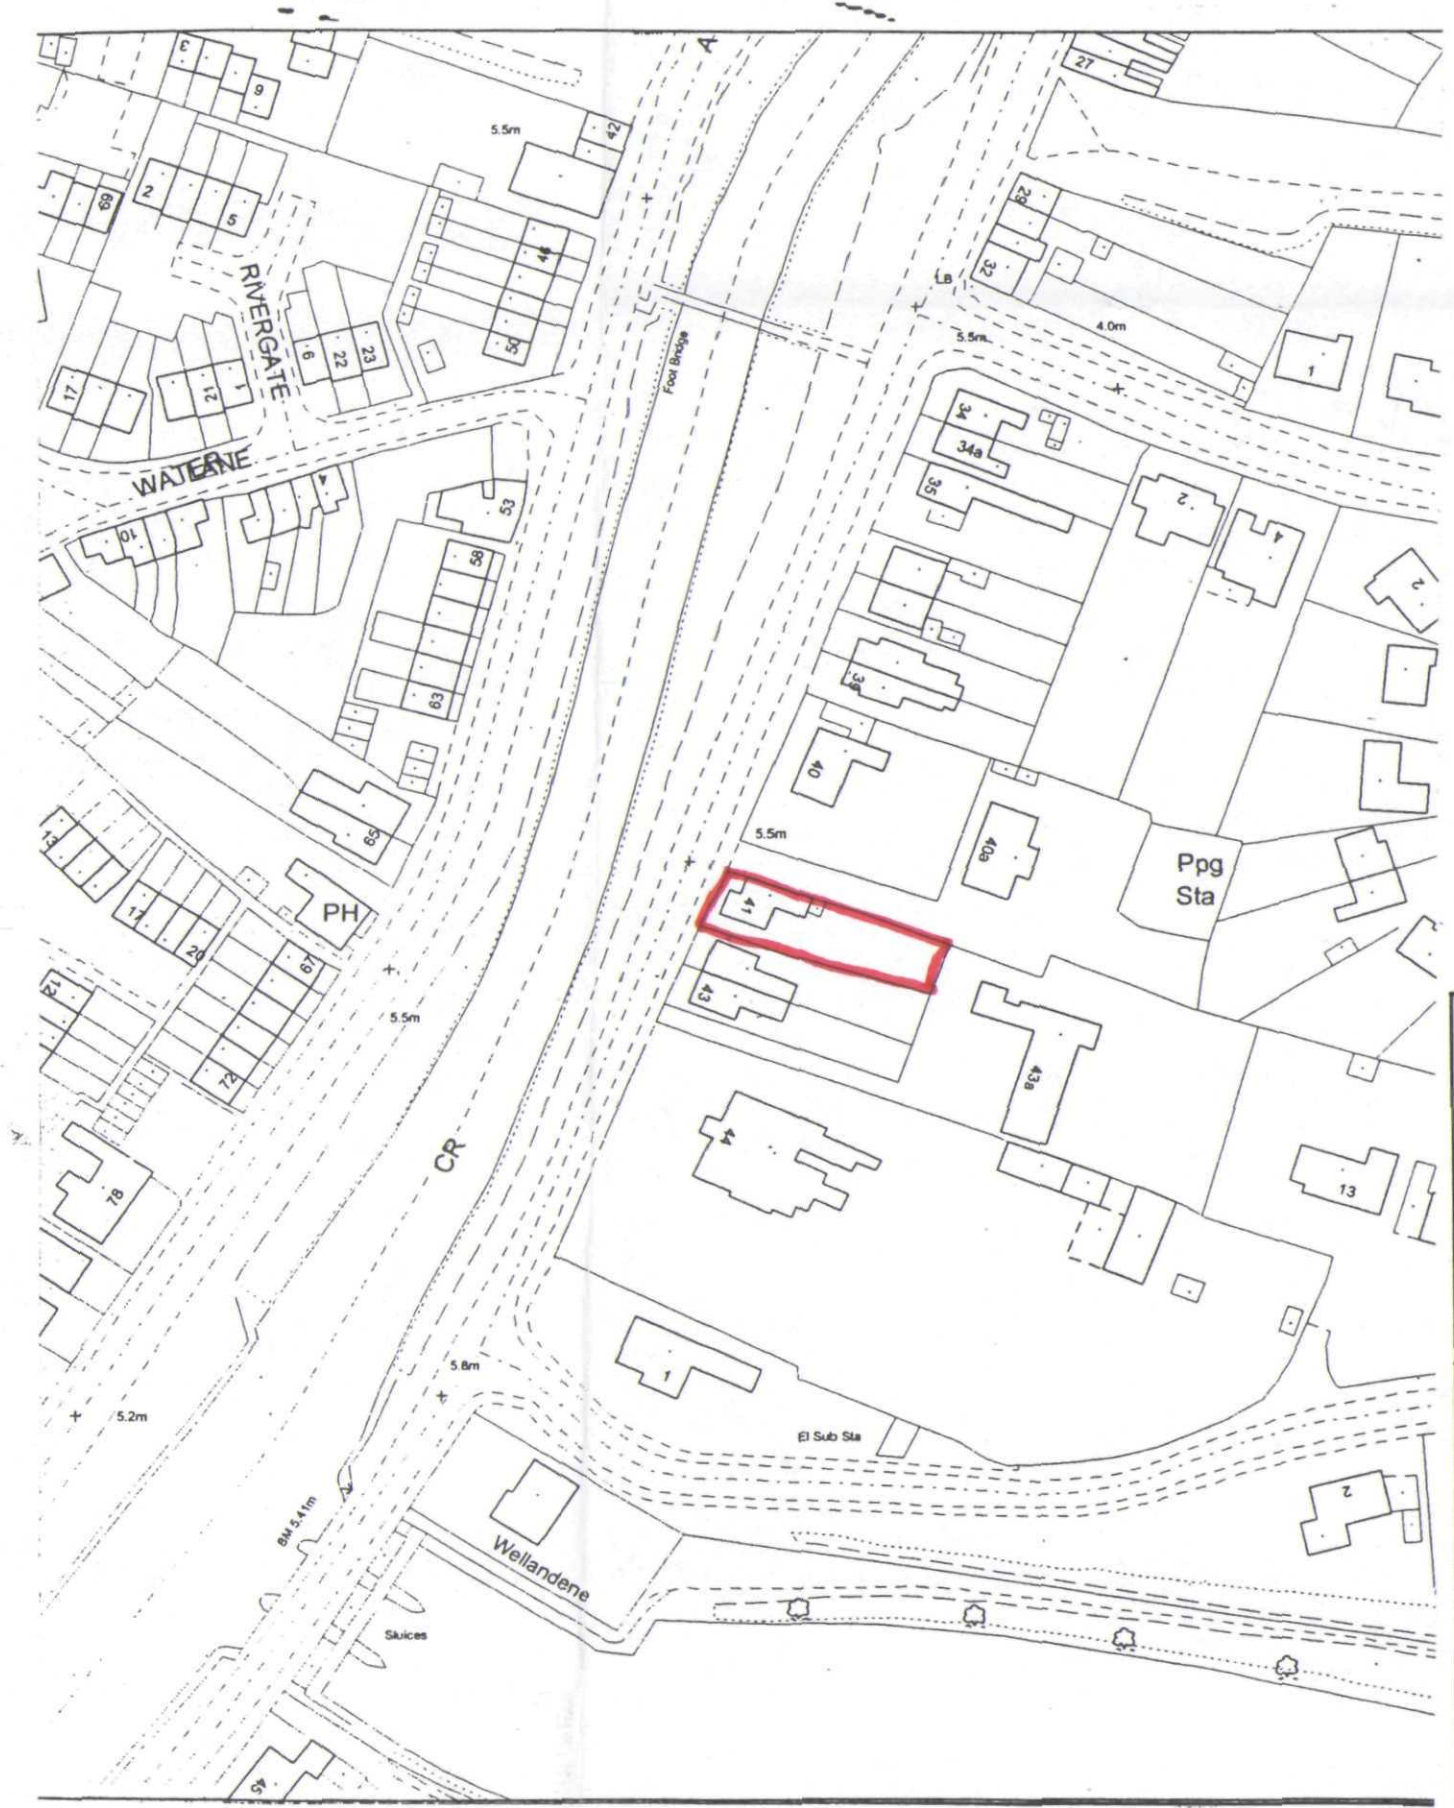

LOCATION PLAN
Scale 1:1250

**DETERMINED
PLAN**

SHCC
Planning & Development
31 AUG 2004
Ref: 1150/04

JOHN D LYNCH
partnership
CHARTERED ARCHITECTS

Client:-
Mr & Mrs S & I Howes

Project:-
**New dwelling at 41 Cowbit
Road Spalding**

Drawings
Elevations & FloorPlans

Date:
May 2003


Drawn
JDL

Job No.
1530

Drawing No.
WD1


Scale:
1:100

Revision No.
AB

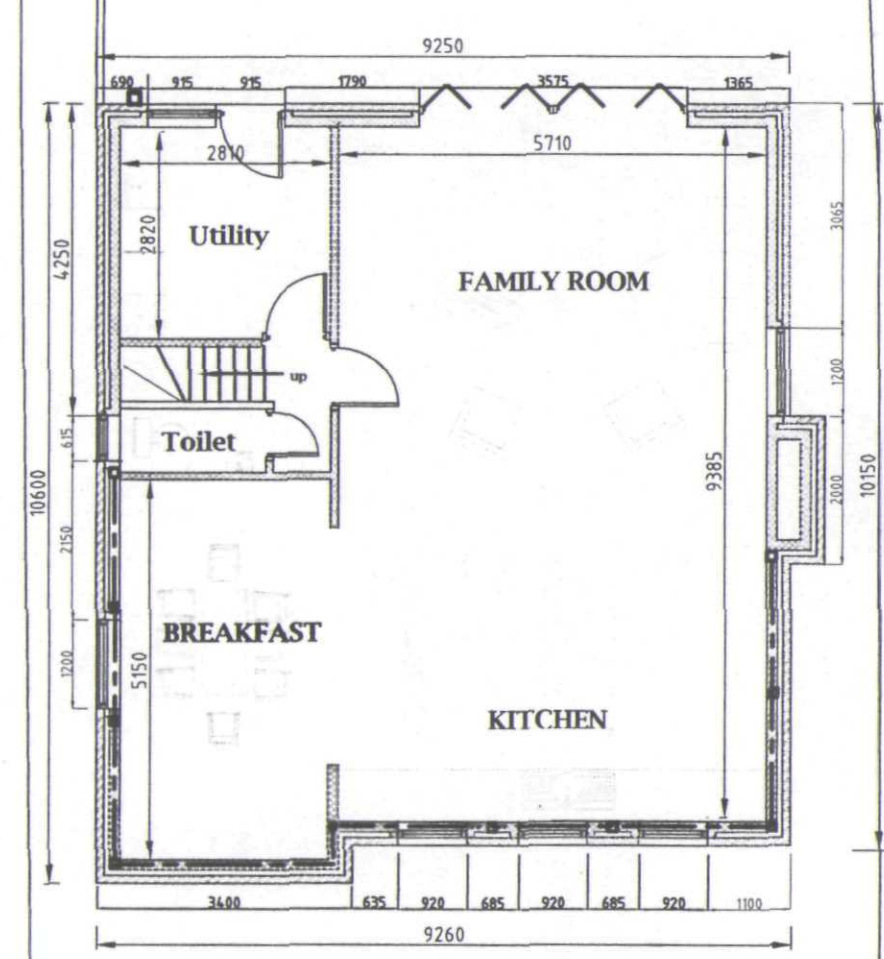


LOWER GROUND FLOOR PLAN

No. 42

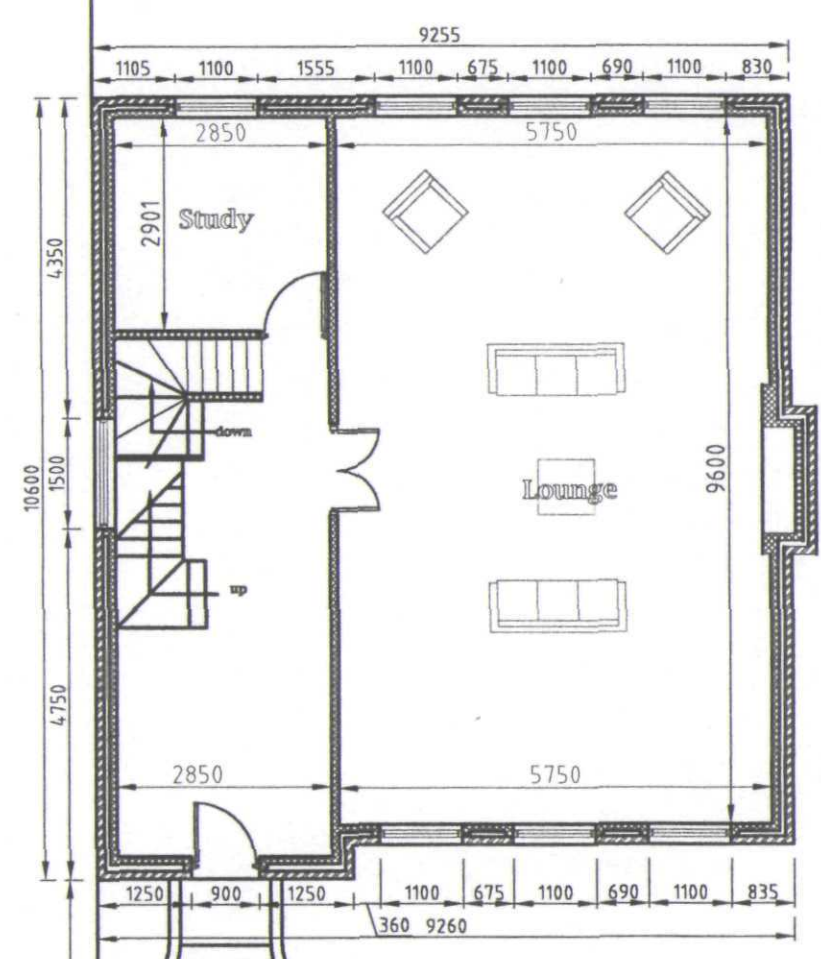

UPPER GROUND FLOOR PLAN

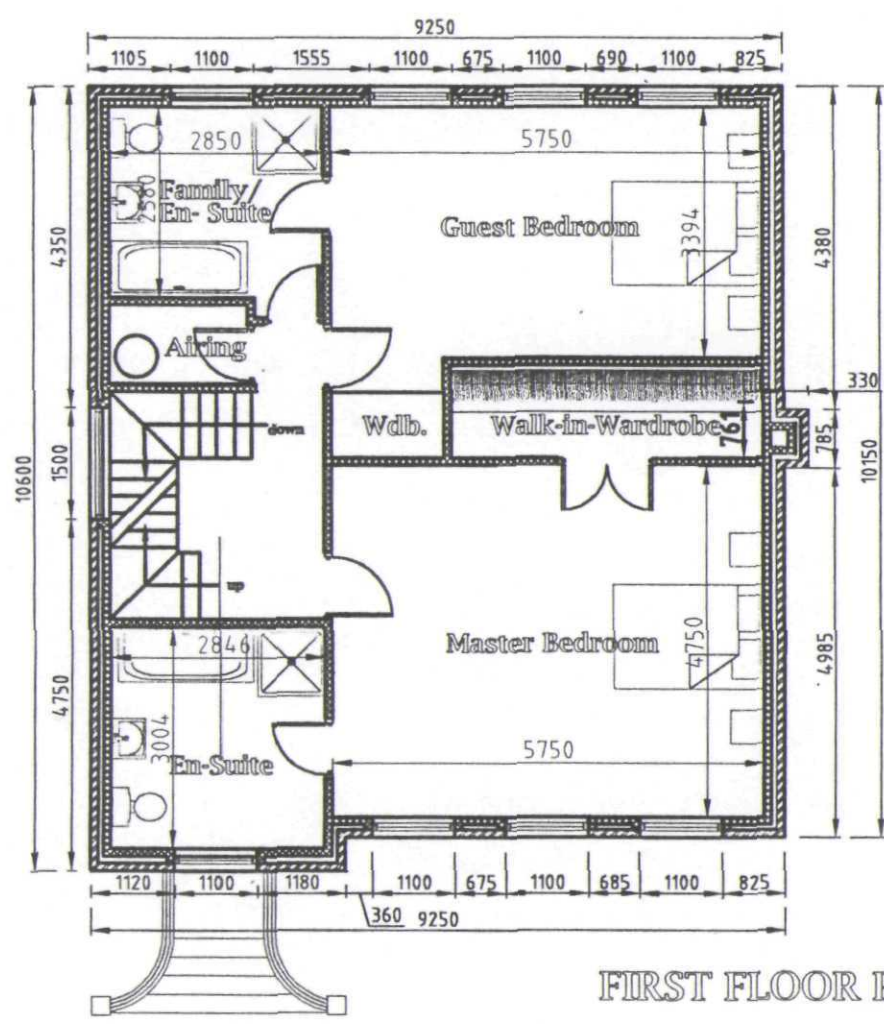

FIRST FLOOR PLAN