




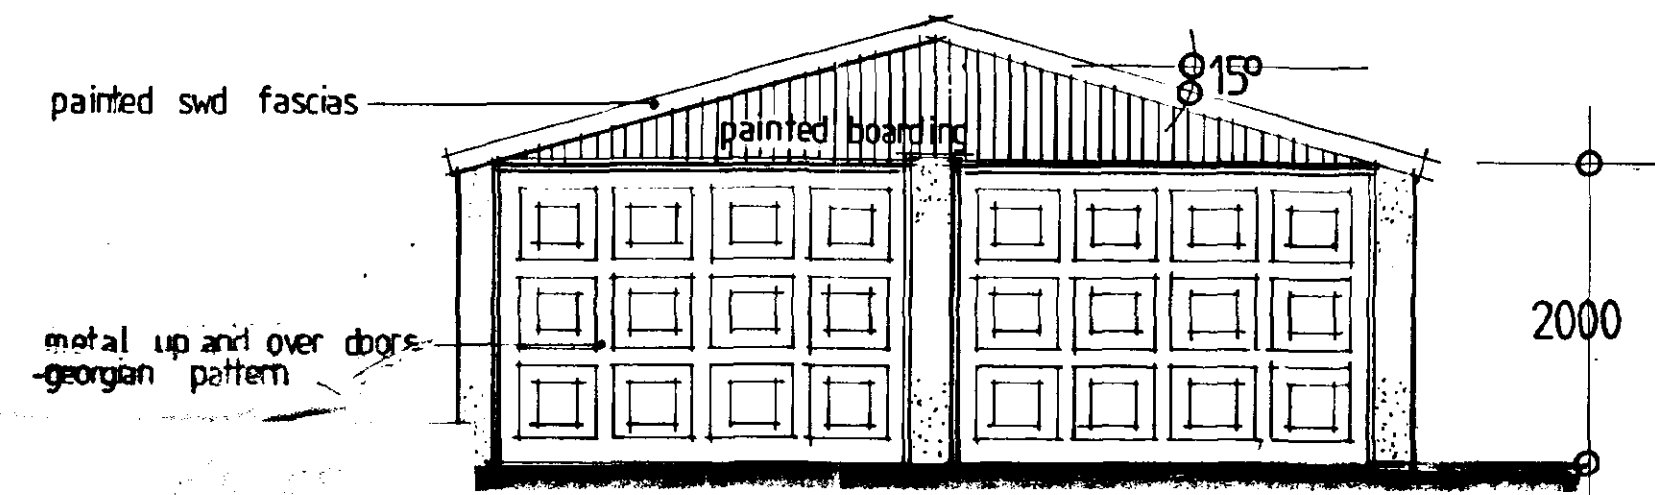


NORTH ELEVATION

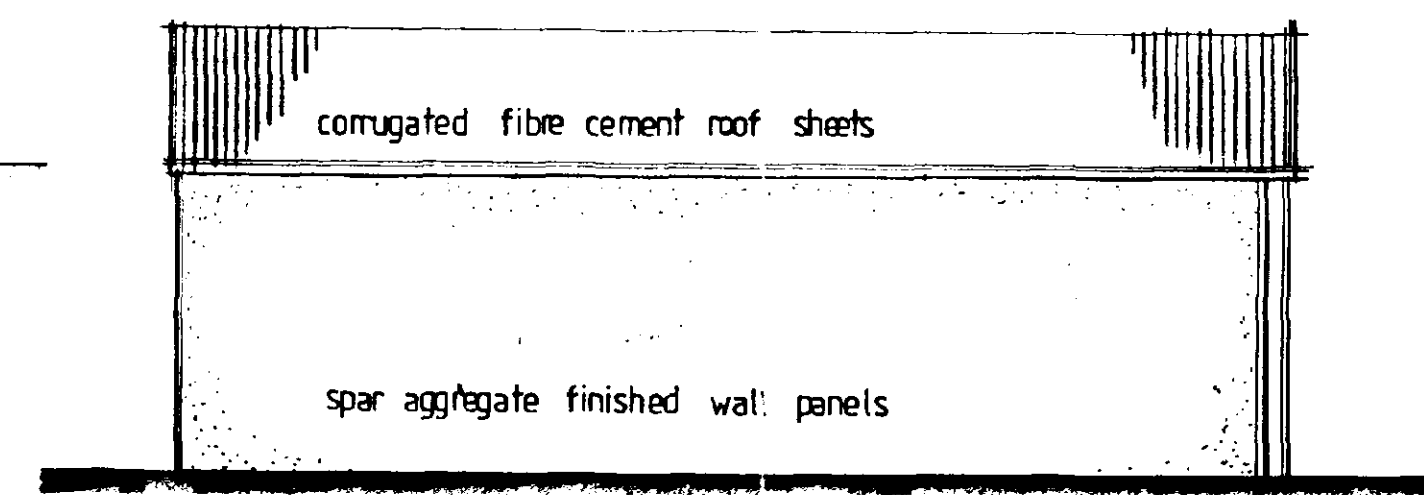

WEST ELEVATION

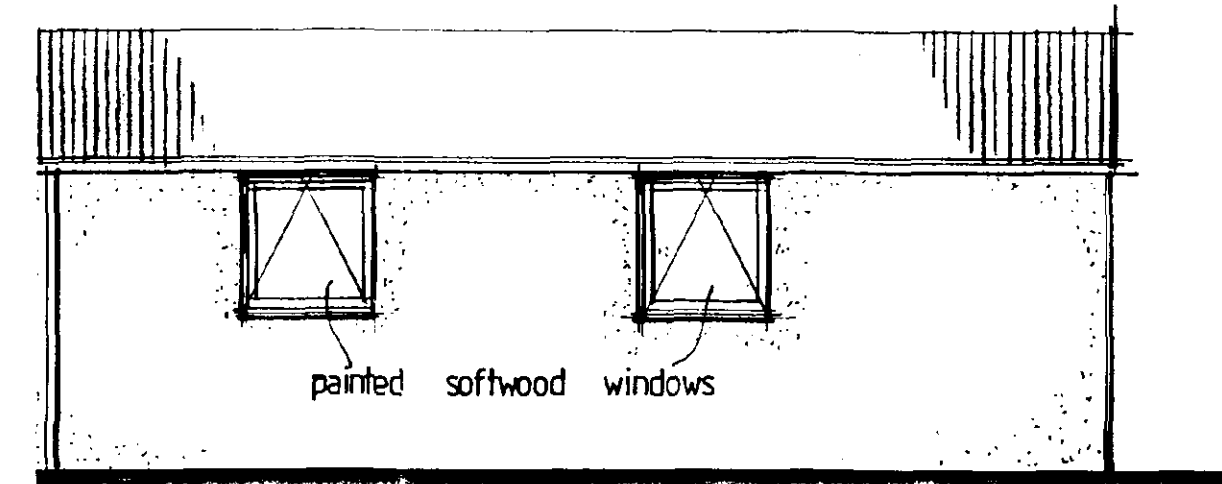

EAST ELEVATION

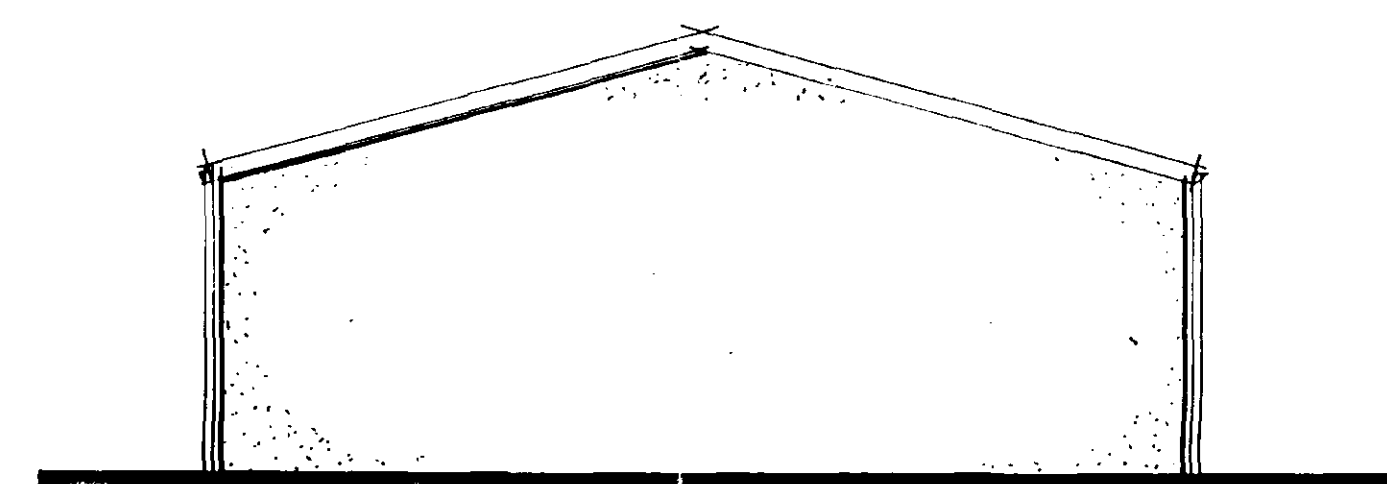


SOUTH ELEVATION




NORTH ELEVATION FROM HORSESHOE ROAD [1:100]

NOTE: GARAGE TO BE STANDARD
PREFABRICATED TYPE "Spar Apex"
BY BANBURY COMPTON LTD

SOUTH HOLLAND DC
HOUSING & PLANNING
30 OCT 1997
Ref: 1151/97

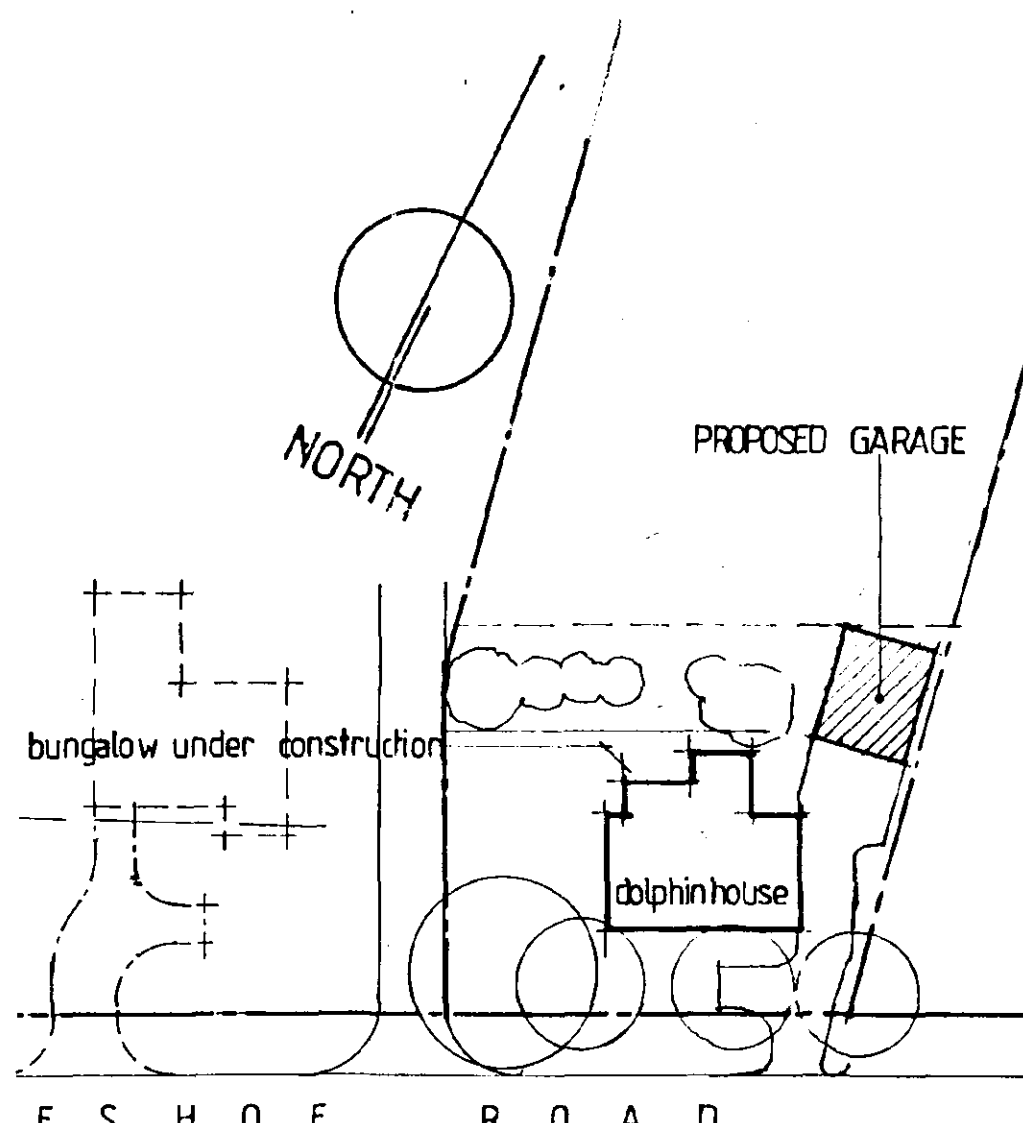

SITE PLAN [1:500]

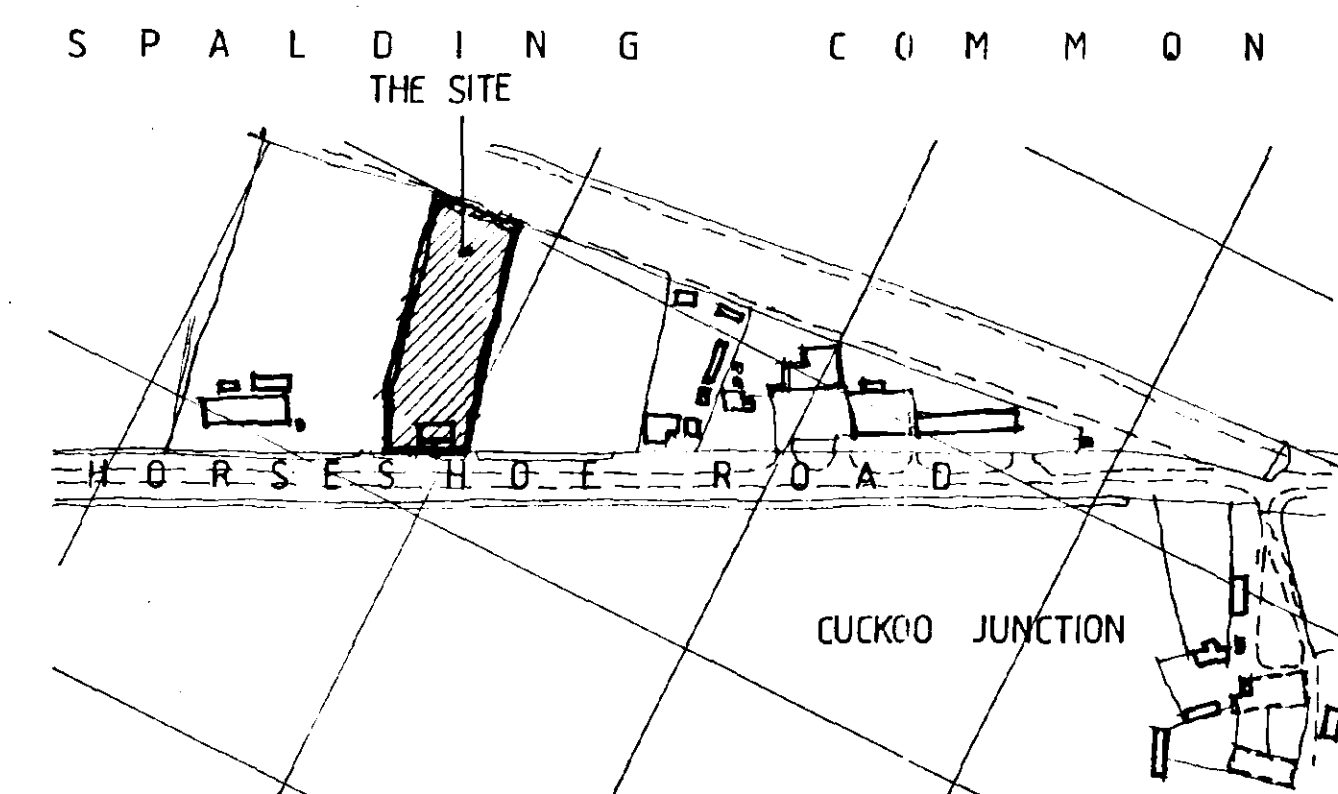

LOCATION PLAN [1:2500]

**DETERMINED
PLAN**

GROUND FLOOR PLAN


Rev. A. Garage repositioned 20/09/97

**TREVOR A CLAY R.I.B.A.
CHARTERED ARCHITECT**
14 OLD FENDIKE ROAD
WESTON HILLS
SPALDING
LINCOLNSHIRE PE12 6DD

Project:
PROPOSED GARAGE AT DOLPHIN HOUSE
HORSESHOE ROAD, SPALDING FOR
MR AND MRS C. BOND

Drawing:
DESIGN DRAWING NO. 2

Date: 25-08-97	Proj. No: 97/011/PA	Rev: A
Scale: 1:100+50	Dwg. No: 002	

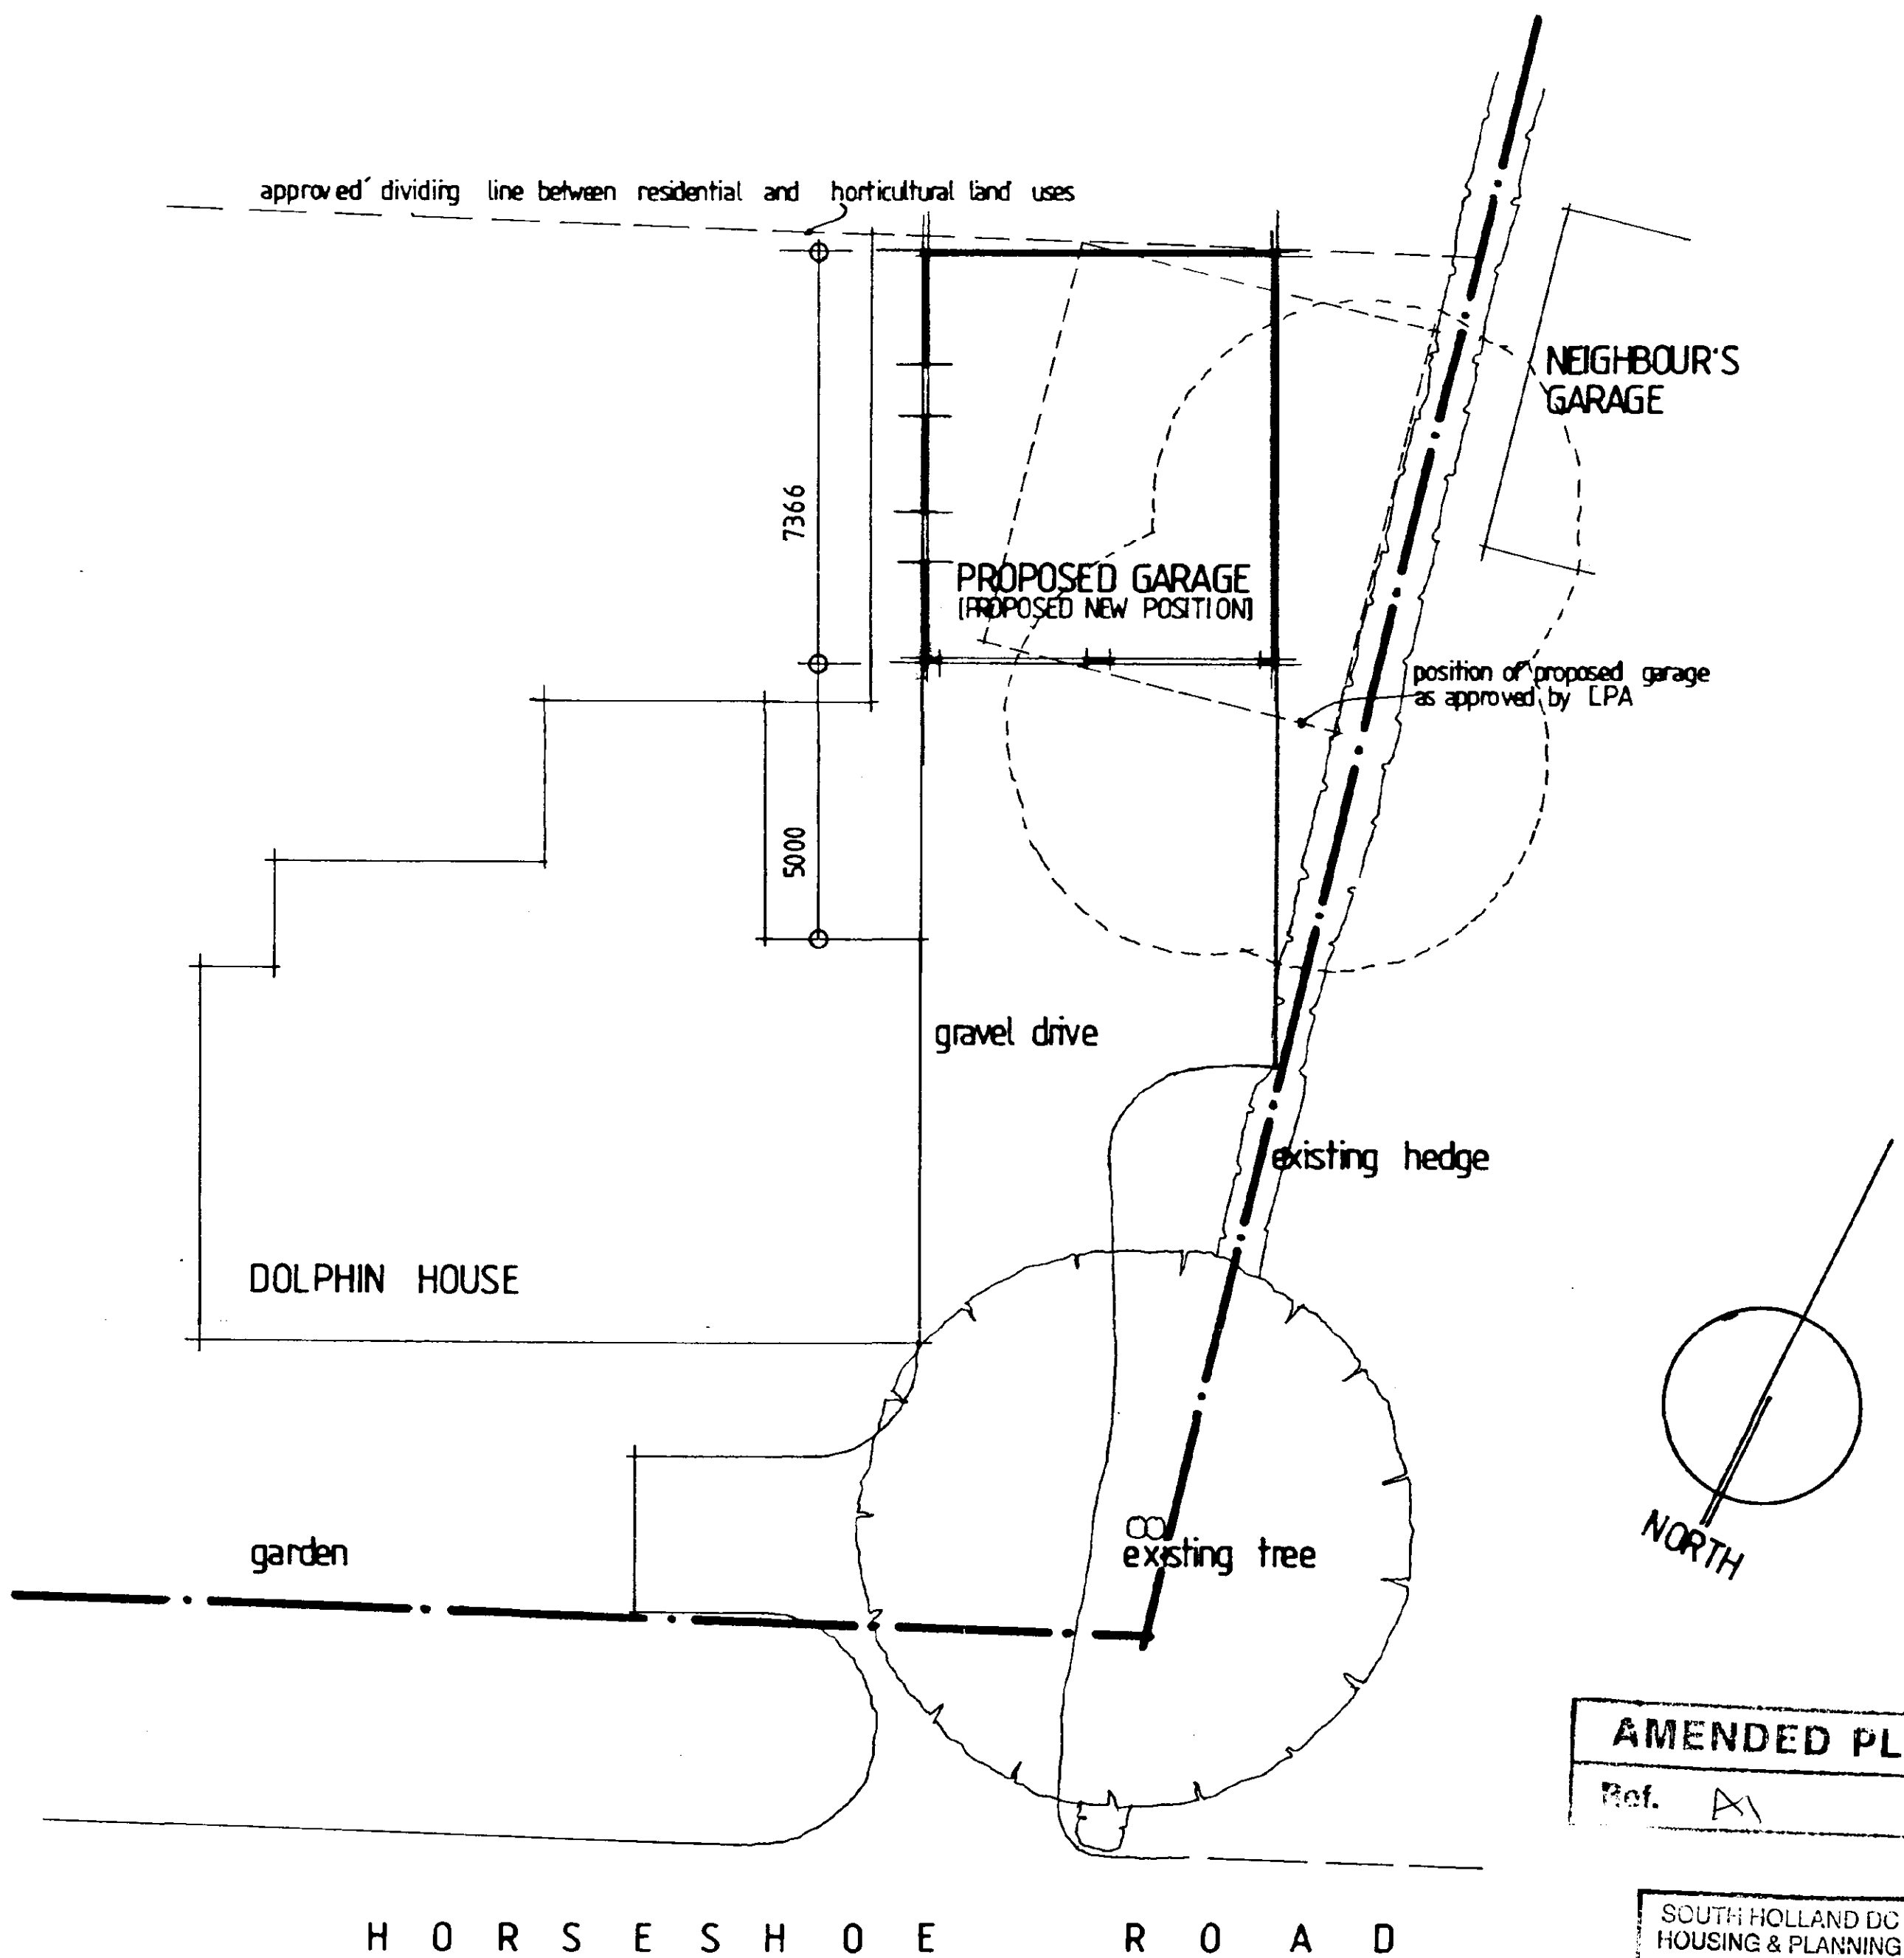

GROUND FLOOR PLAN

AMENDED PLAN
Ref. A1

SOUTH HOLLAND DC
HOUSING & PLANNING
16 MAR 1998
Ref: 1151/97

**TREVOR A CLAY R.I.B.A.
CHARTERED ARCHITECT**

14 OLD FENDIKE ROAD
WESTON HILLS
SPALDING
LINCOLNSHIRE PE12 6DD

Project:

PROPOSED GARAGE AT DOLPHIN HOUSE
HORSESHOE ROAD, SPALDING FOR
MR AND MRS C BOND

Drawing:

PROPOSED RESITING PLAN

Date: 11 MARCH 98

Proj. No: 97/011/PA

Scale: 1:100

Drg. No: 004

Rev: