




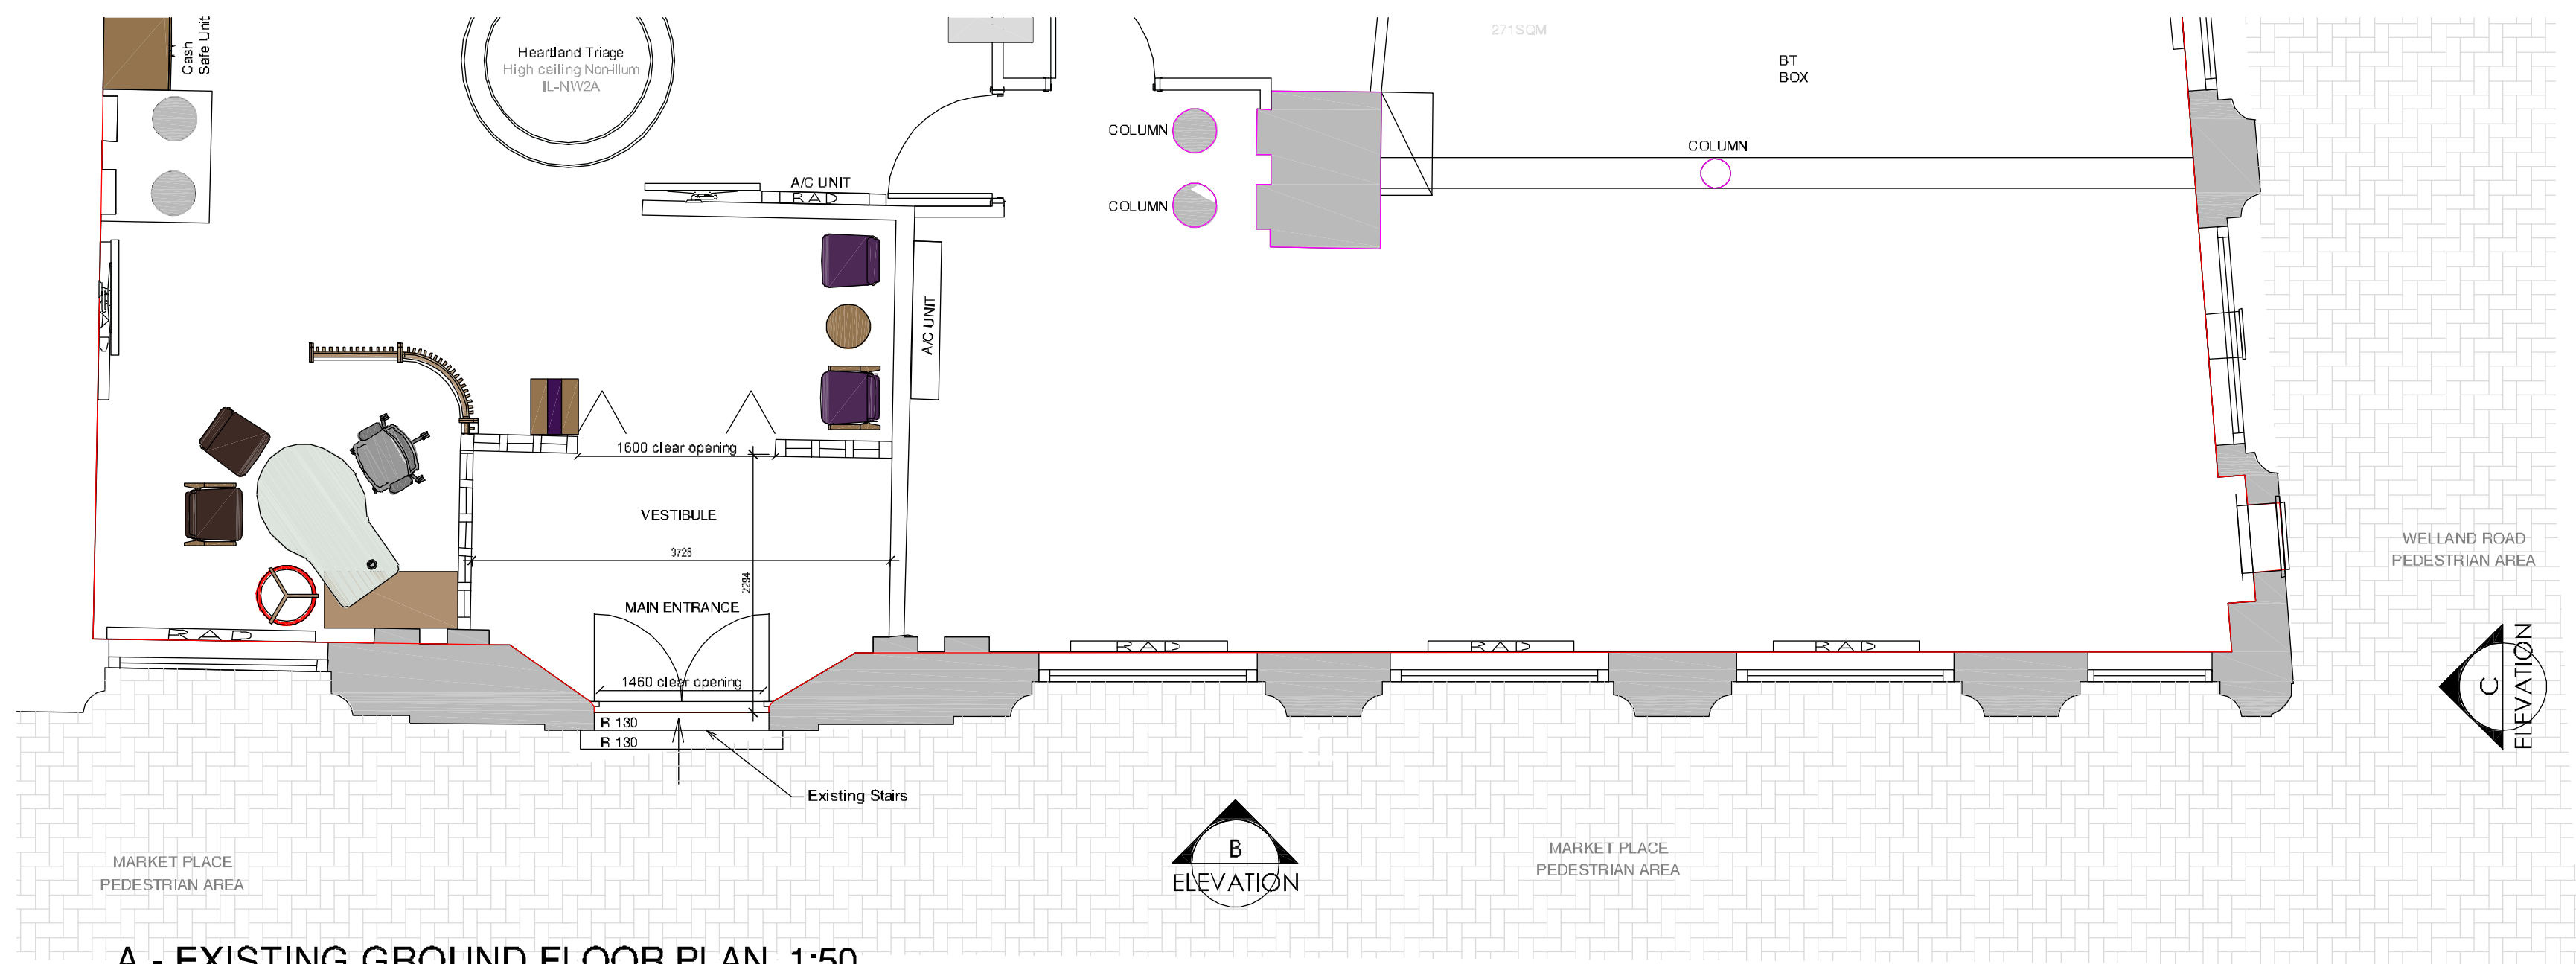

A - EXISTING GROUND FLOOR PLAN 1:50

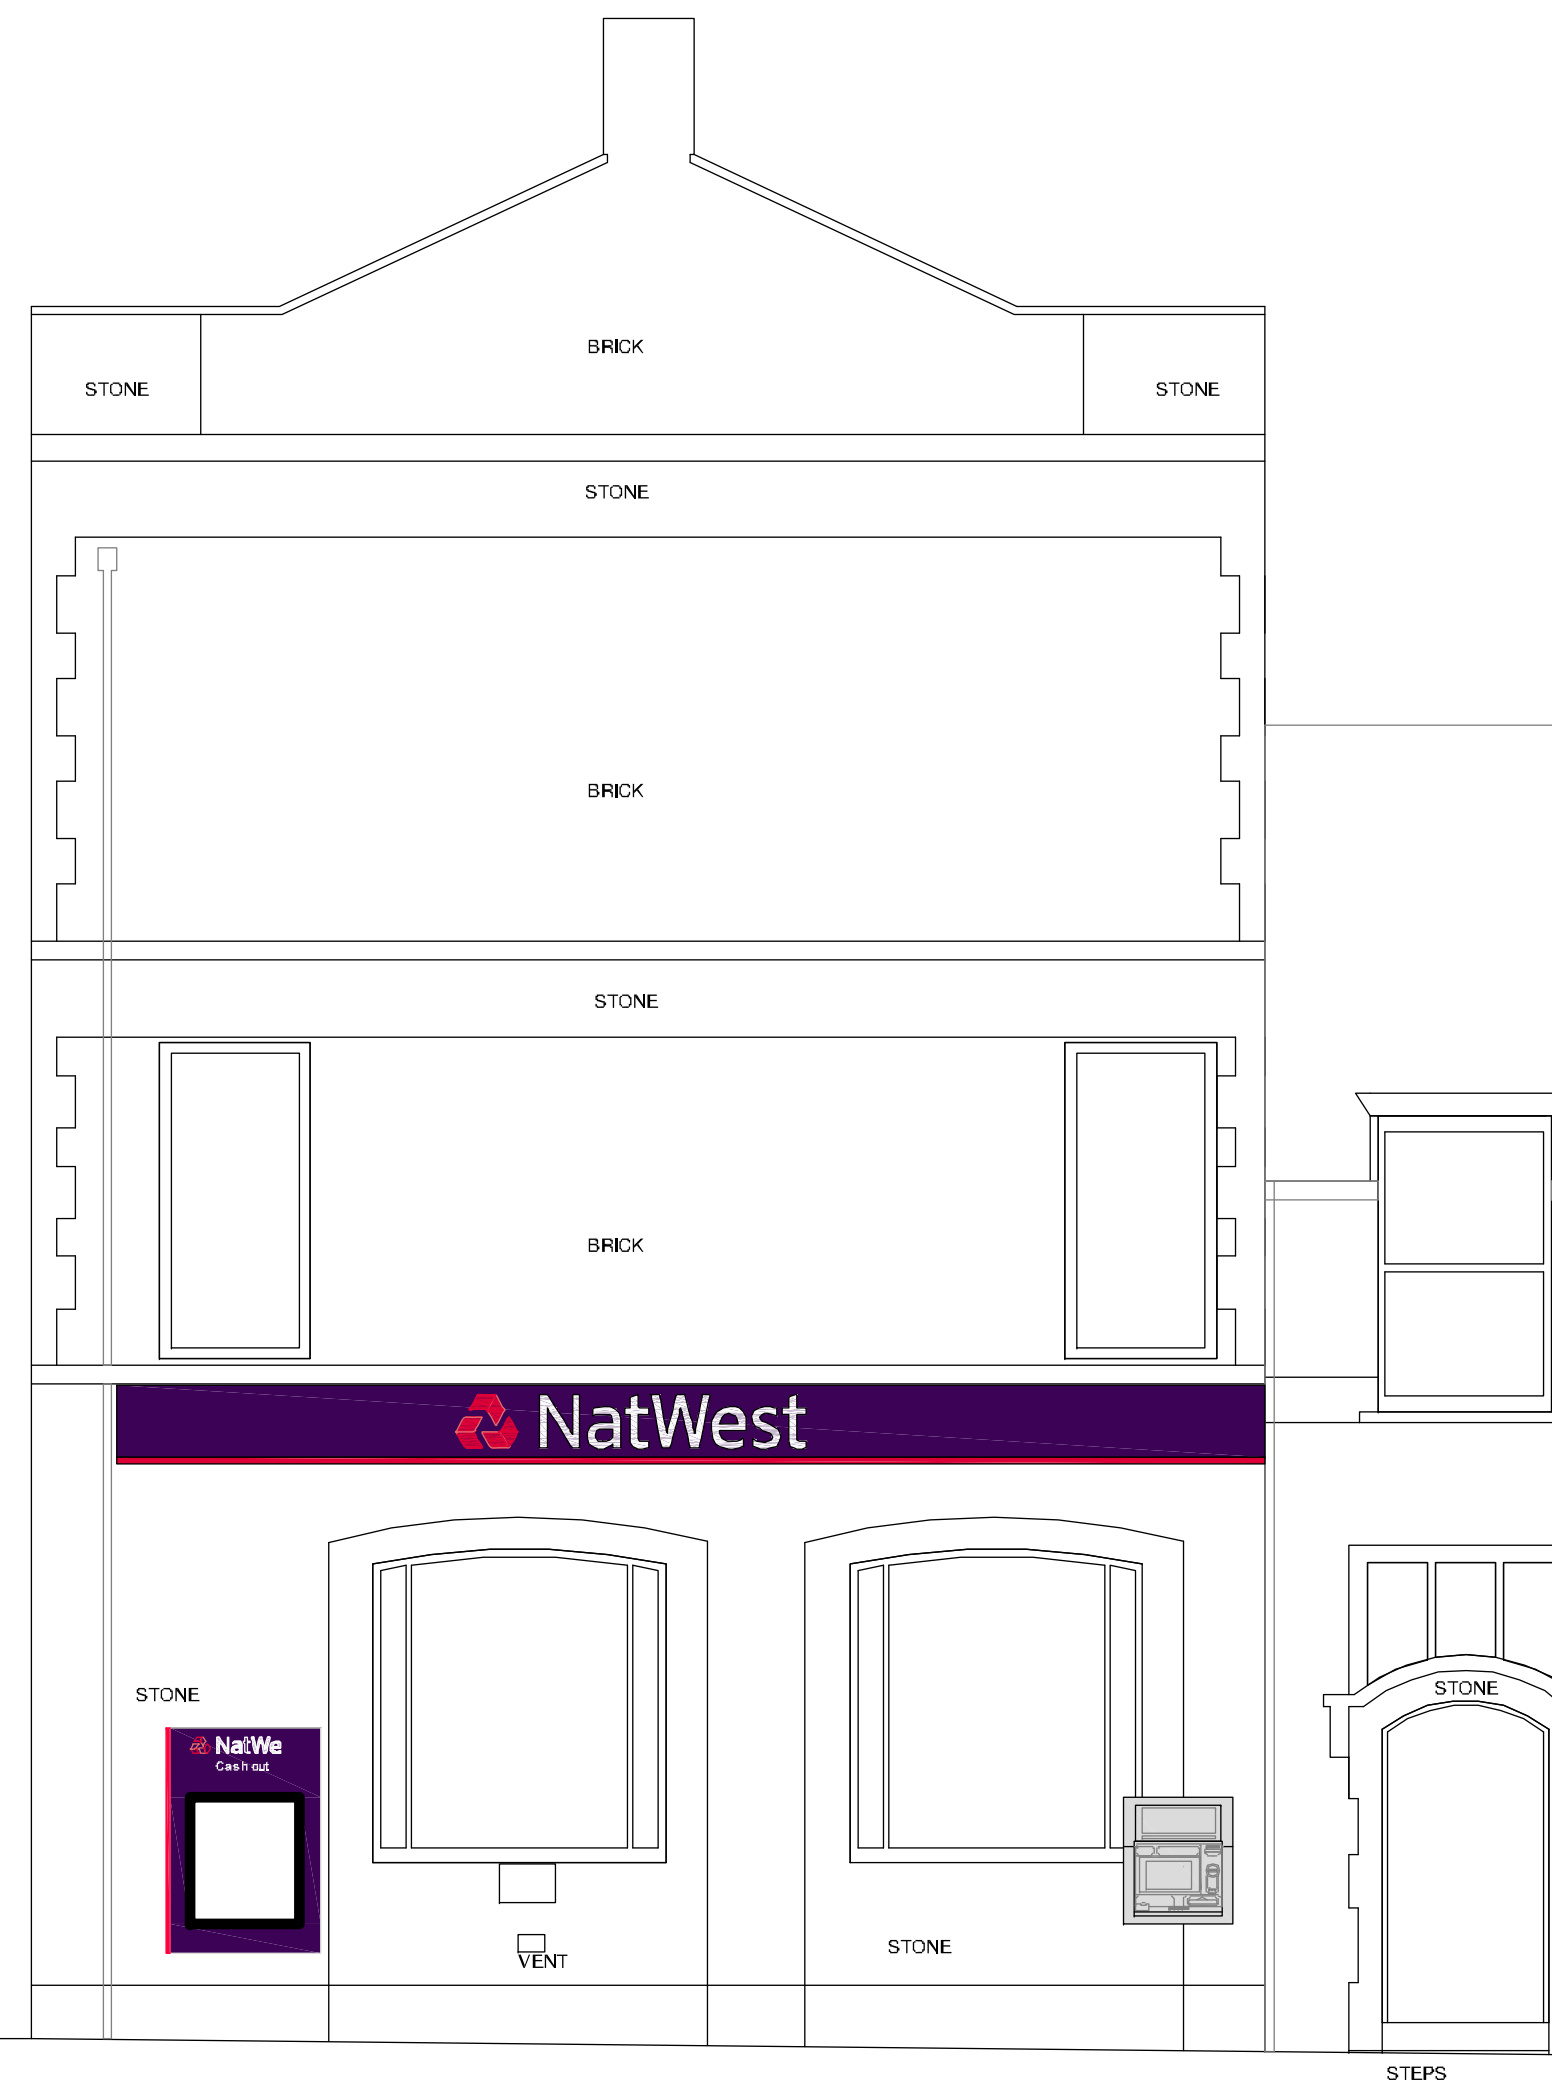

B - EXISTING MARKET PLACE FRONT ELEVATION 1:50

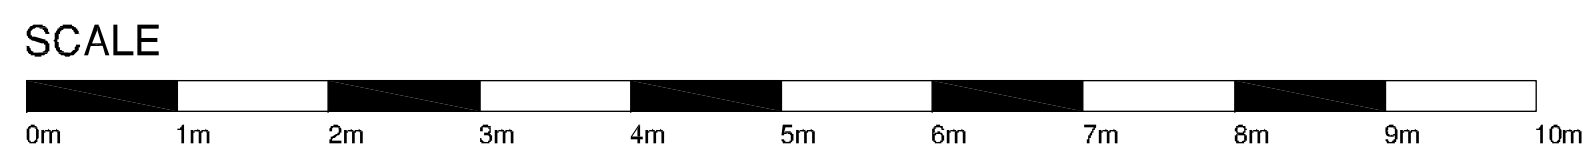

C - EXISTING WELLAND ROAD SIDE ELEVATION 1:50

Location & Property Strategy
This drawing is the copyright and property of
The Royal Bank of Scotland plc.
It must not be copied or published without written
consent.
Do not scale from this drawing.

rev & description	A - occupancy	B - desking desk number	C - ancillary furniture	D - structural	E - electromech services	F - cad admin	date



NatWest Group

address

SPALDING
MARKET PLACE, SPALDING
LINCOLNSHIRE, PE11 1ST

ref no.

sortcode

description

EXISTING
PLAN AND ELEVATIONS

status

PLANNING

IPMS1	sqm
IPMS2	sqm
IPMS3	sqm
scale	brand
A1 - 1:50	
dwn AL	date 03.09.2021
rb drawing number	rev.
2922/G1/00	