




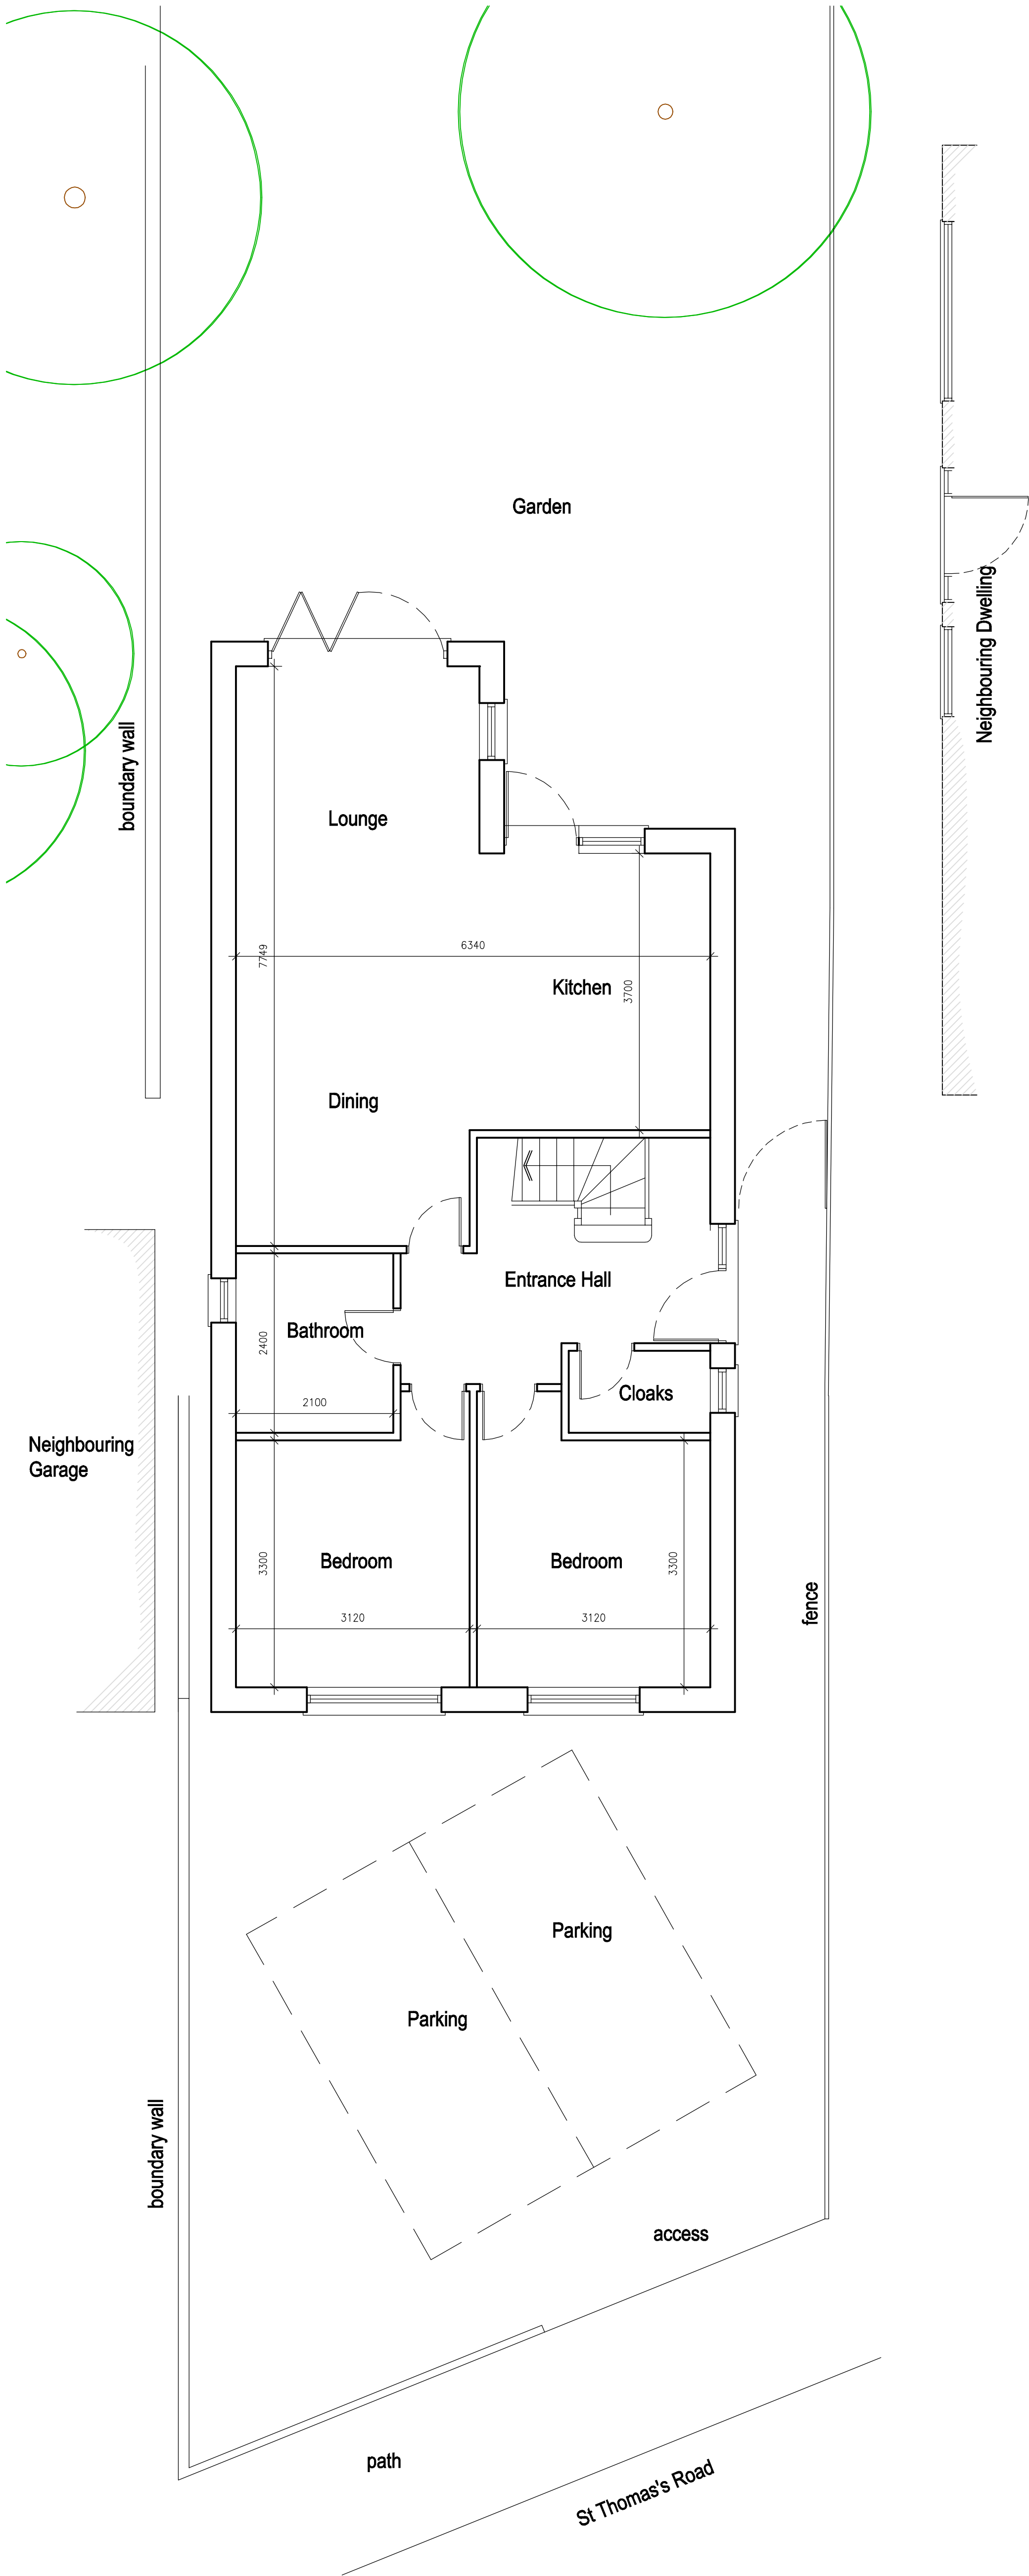

PROPOSED GROUND FLOOR PLAN 1:50

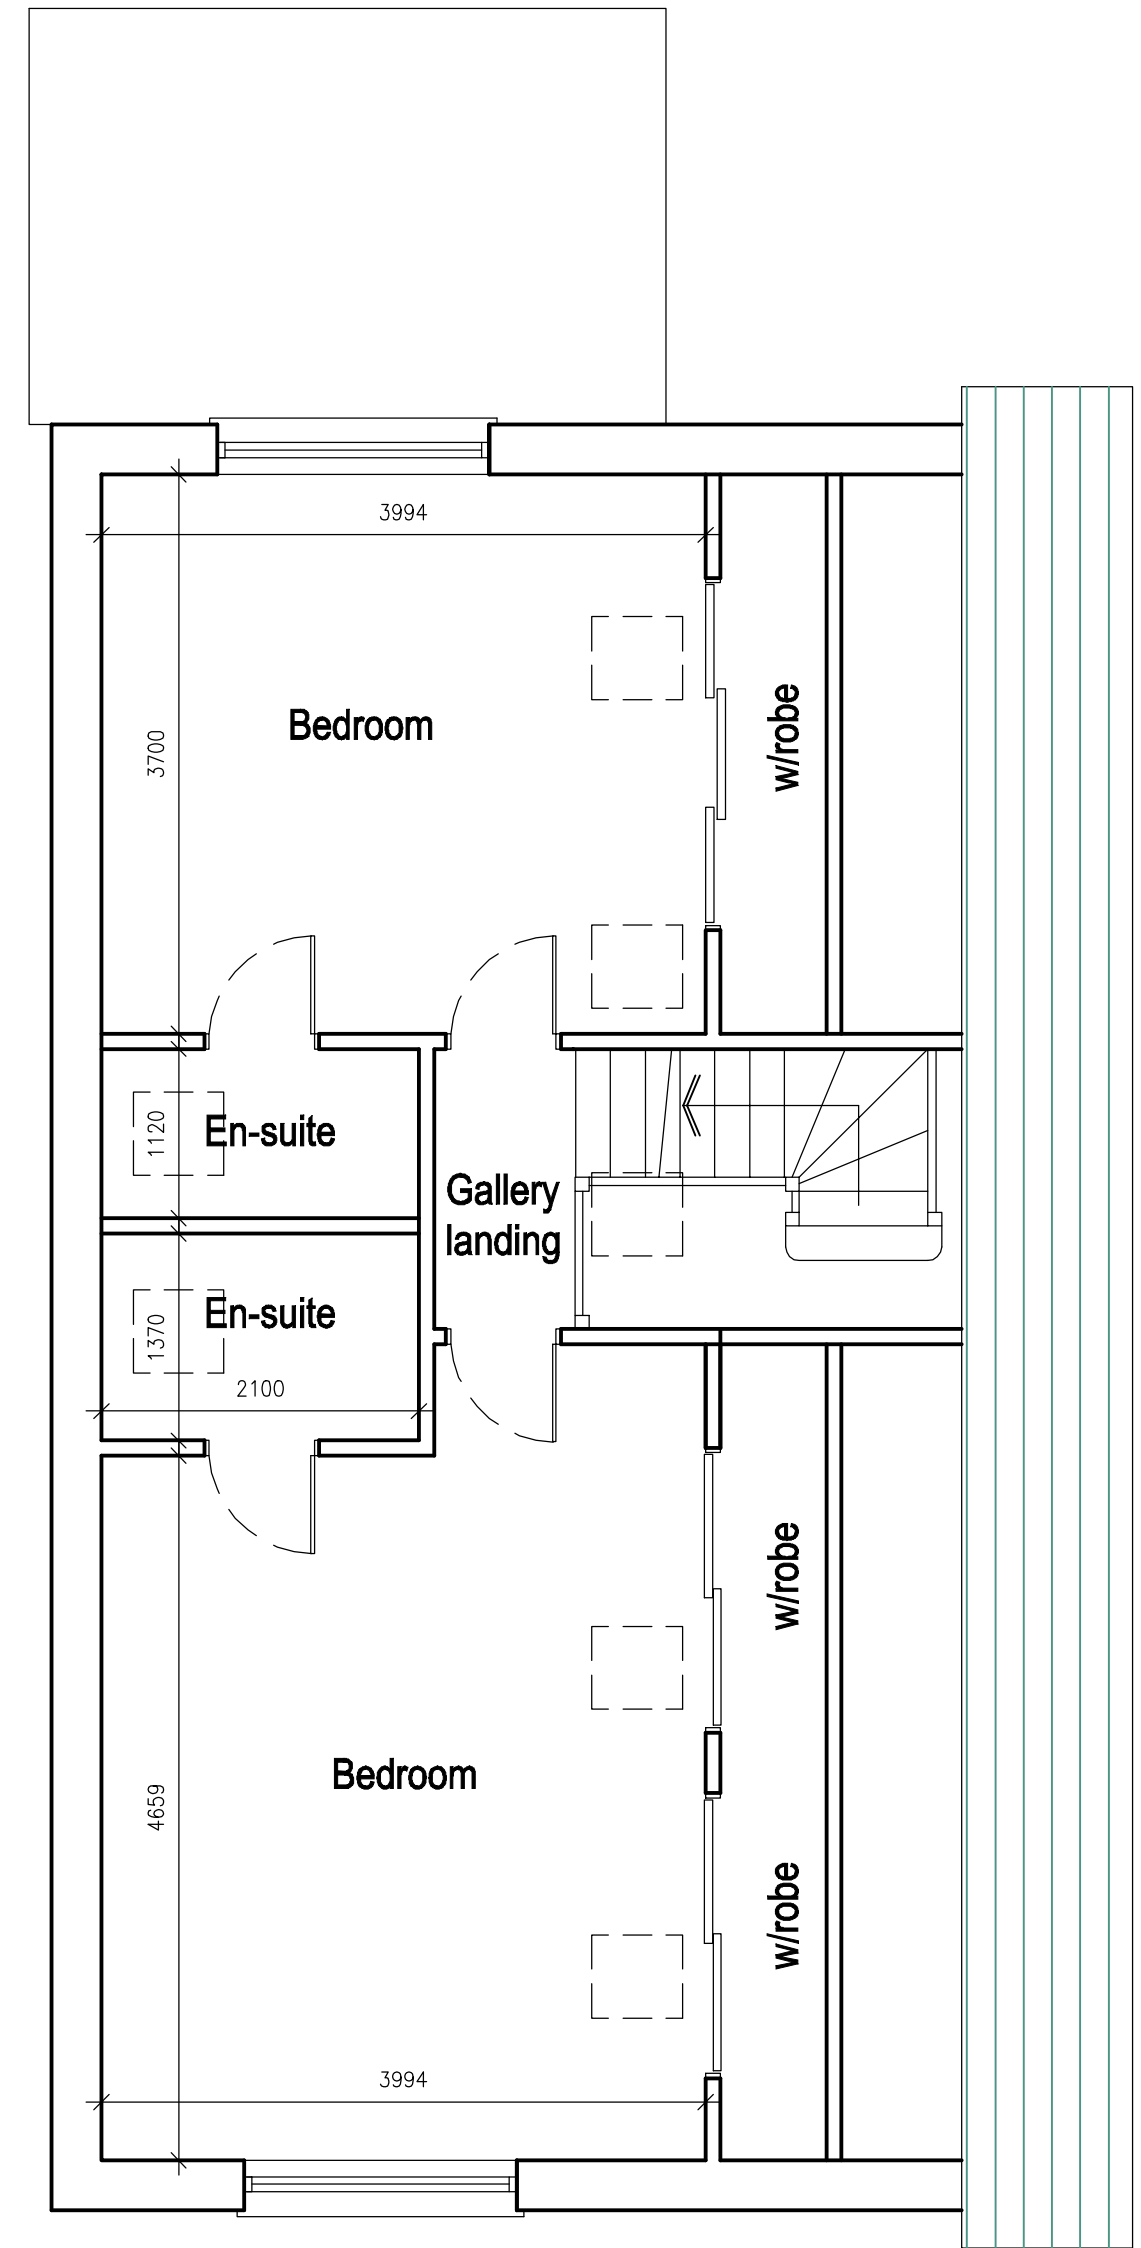

PROPOSED FIRST FLOOR PLAN 1:50

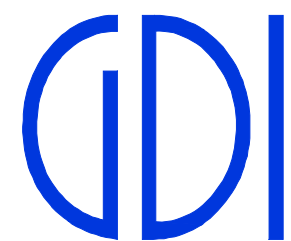

GOOD-DESIGN-ING Ltd
11 SARACEN WAY
NEWARK ROAD
PETERBOROUGH.
PE1 5WS
TEL: 01733 569731
E-MAIL
robert@good-design-ing.co.uk

PROJECT
Proposed Dwelling to
Land at
80 London Road
Spalding
PE11 2TN
Scale 1:50 @ A1
size

DRAWING
Proposed Plans
Nov 2022
drawing number :
221341-01