




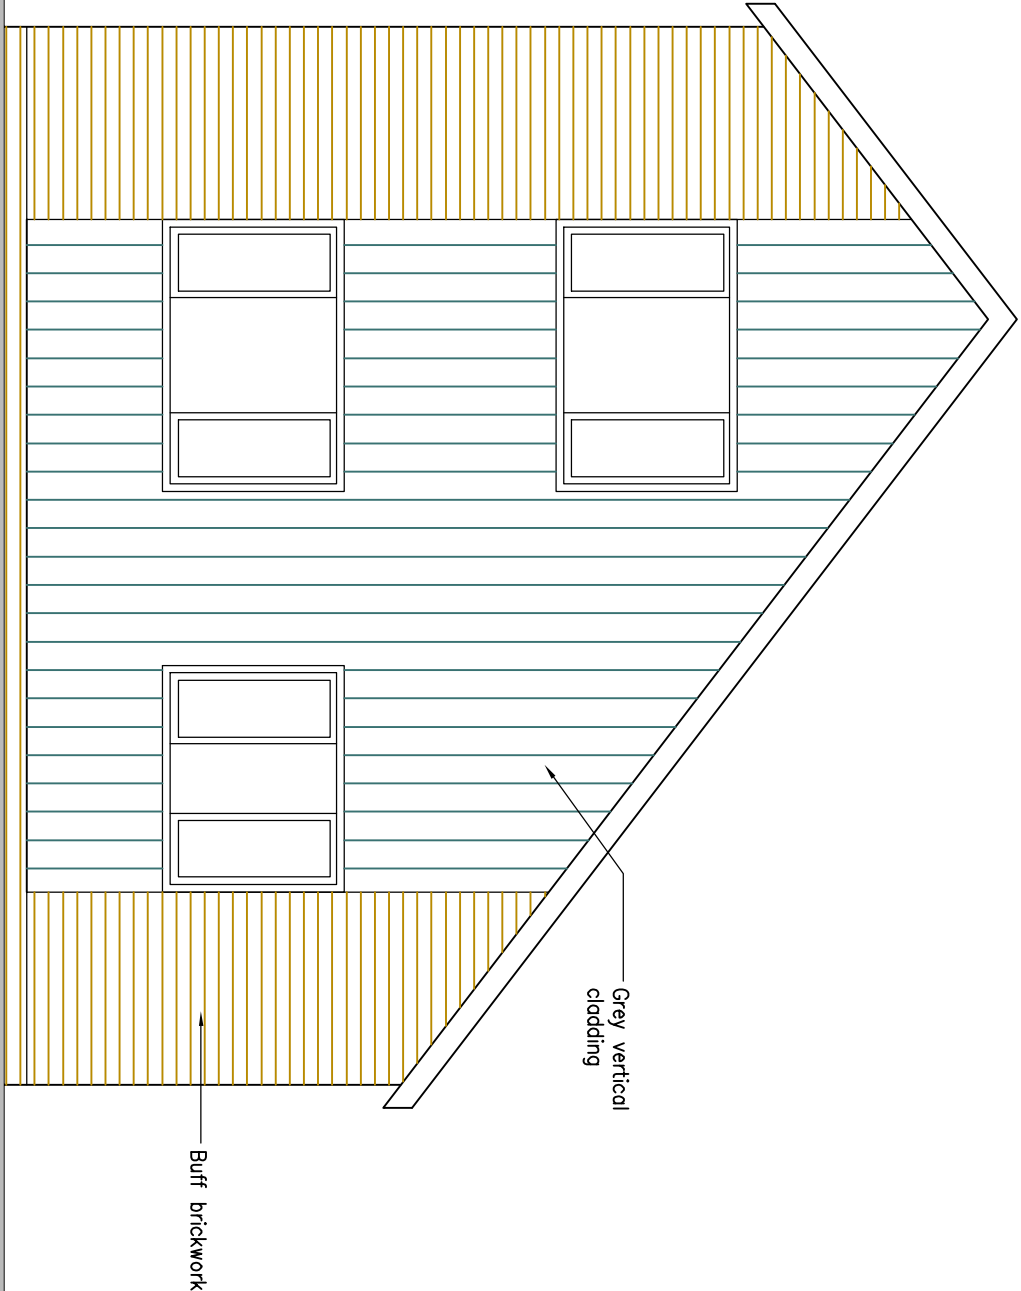


Front parking

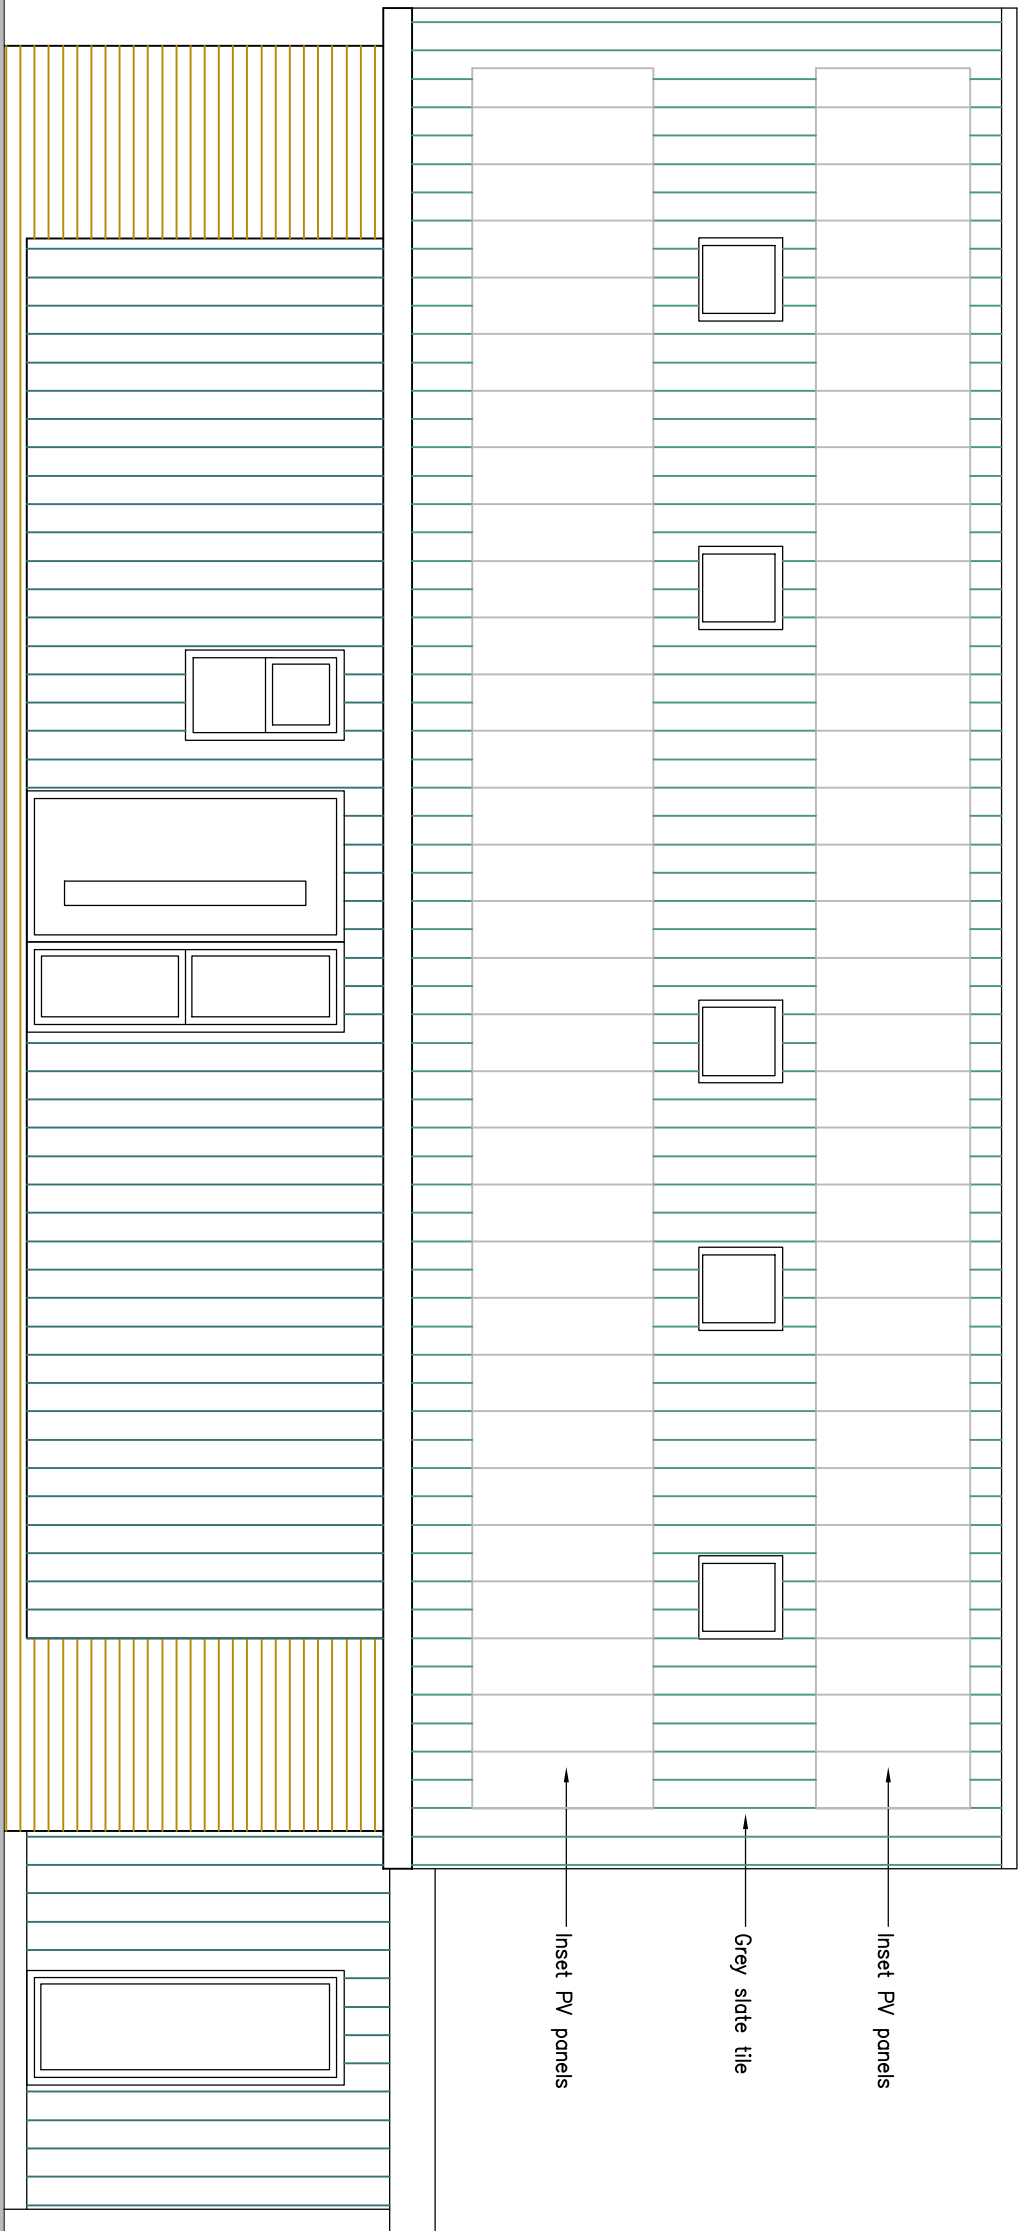


Garden

PROPOSED FRONT ELEVATION 1:50

 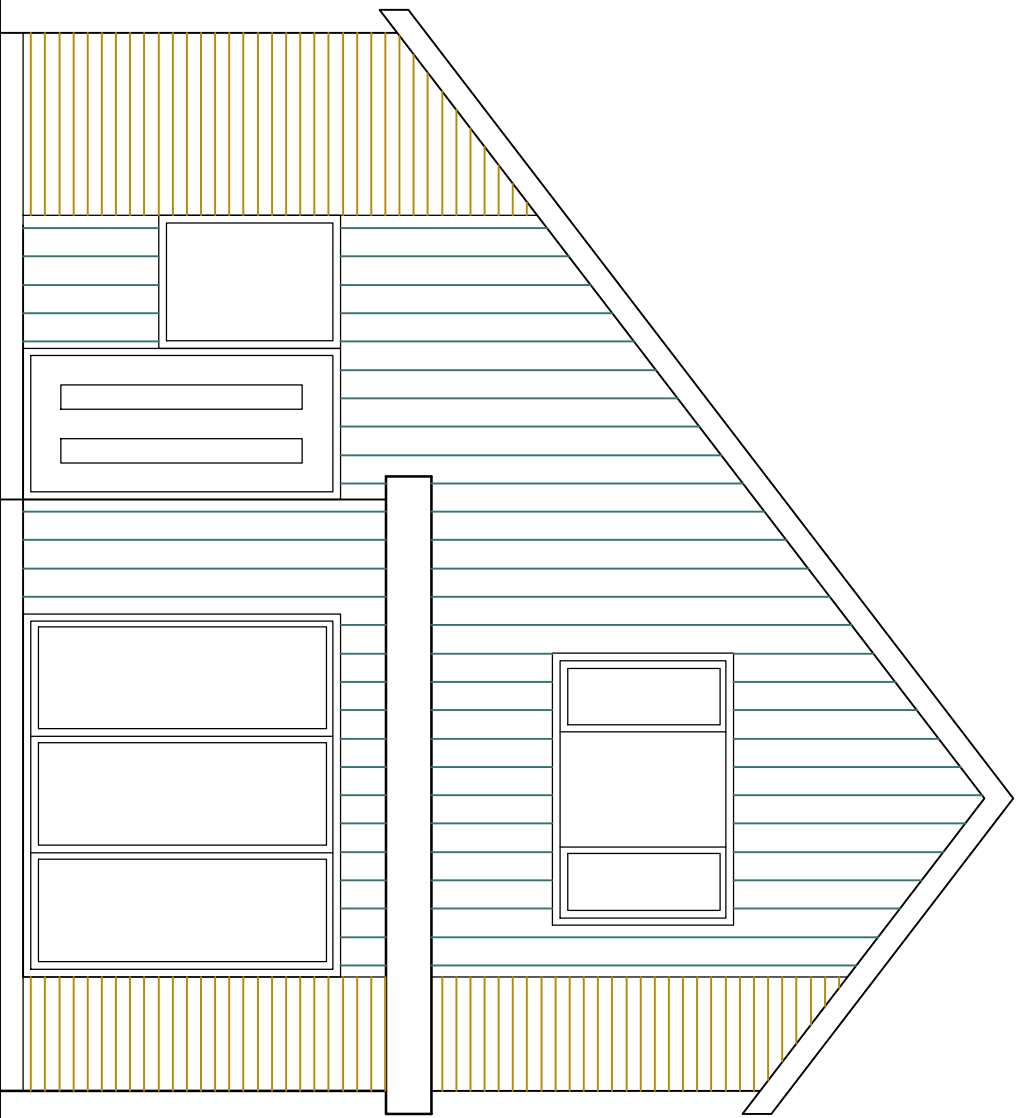

Garden

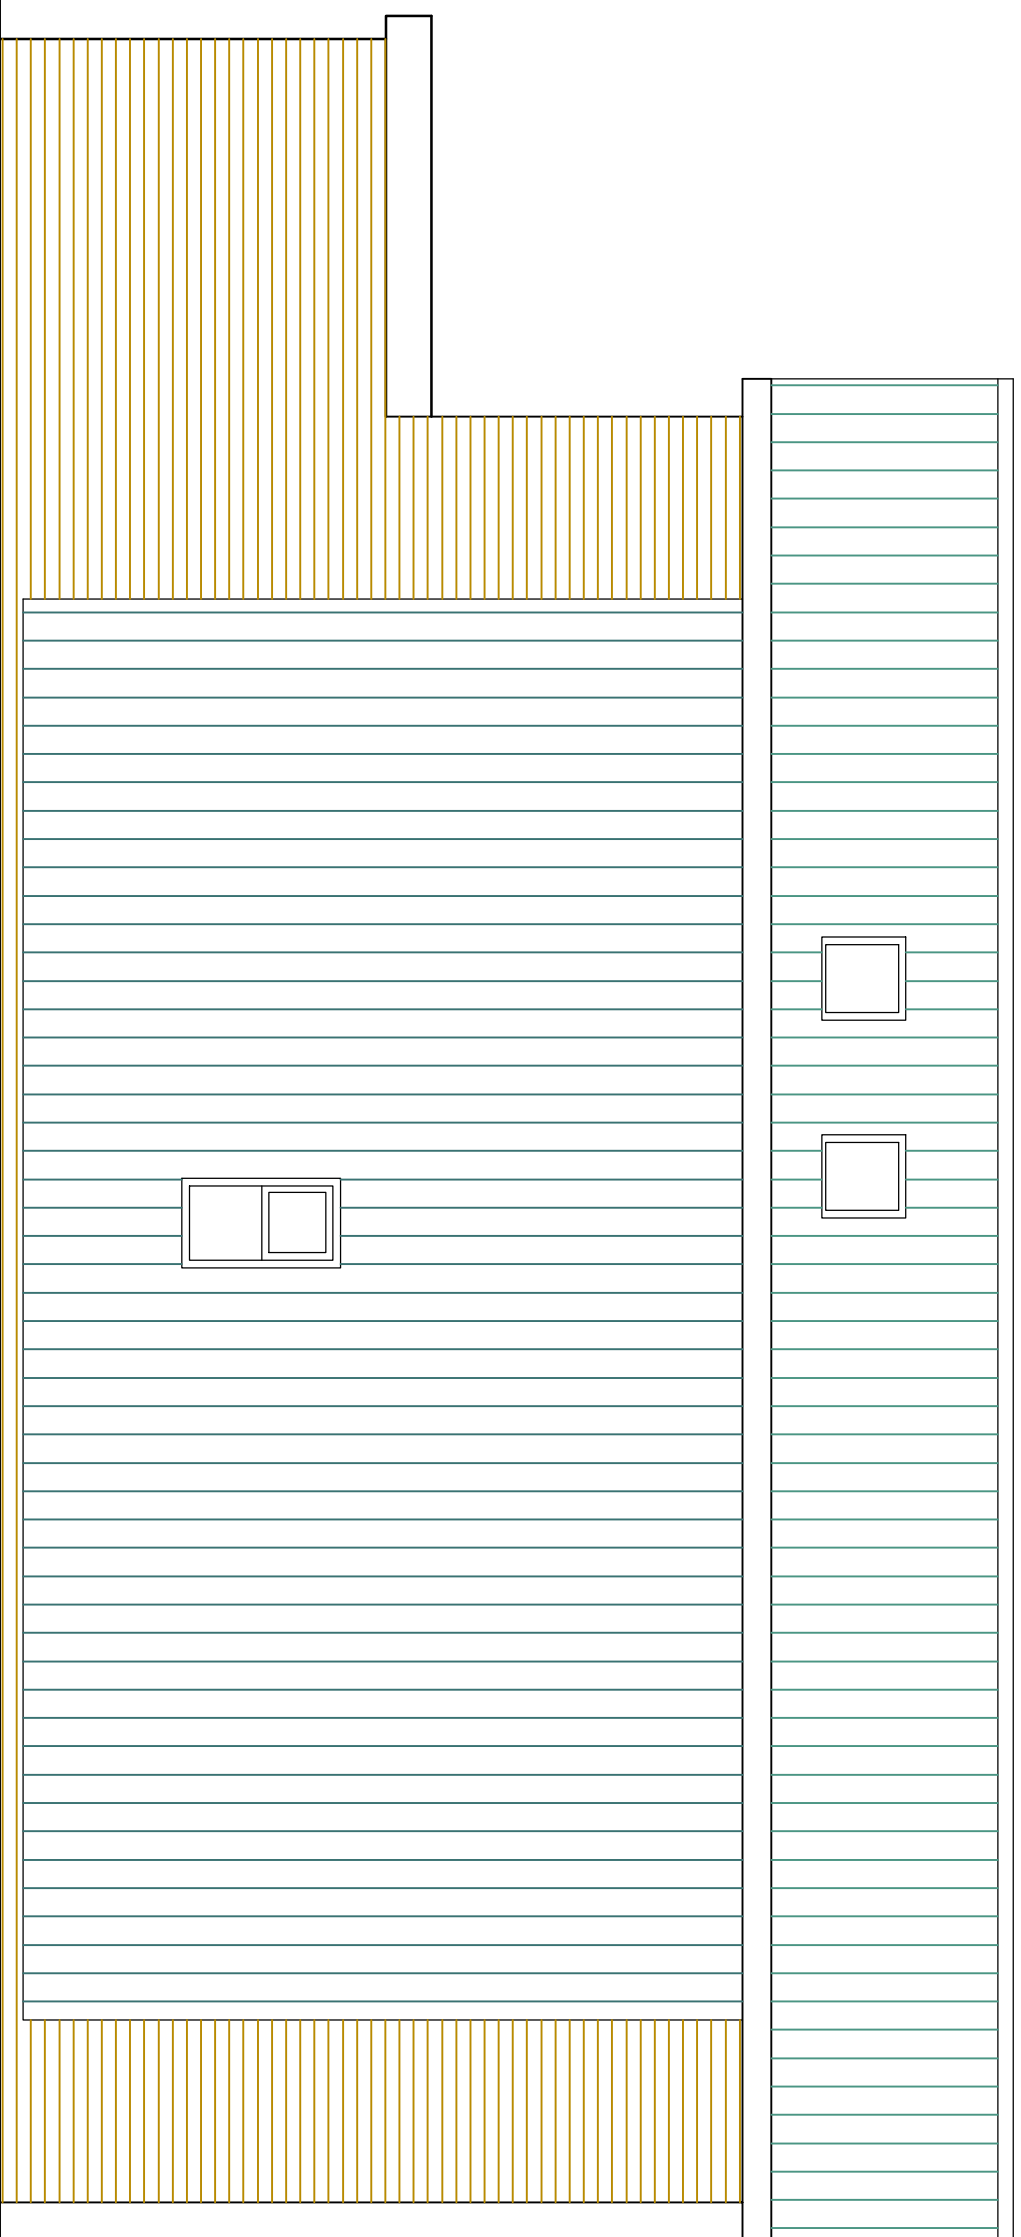

Front parking

PROPOSED REAR ELEVATION 1:50

PROPOSED SIDE ELEVATION 1:50



GOOD-DESIGN-ING LTD
11 SARACEN WAY
NEWARK ROAD,
PETERBOROUGH,
PE1 5WS
TEL 01733 569731
E-MAIL
robert@good-design-ing.co.uk

PROJECT
Proposed Dwelling to
Land at
80 London Road
Spelding
PE11 2TN
Scale 1:50 @ A1
size

DRAWING
Proposed Elevations
Nov 2022
drawing number :
221341-02