




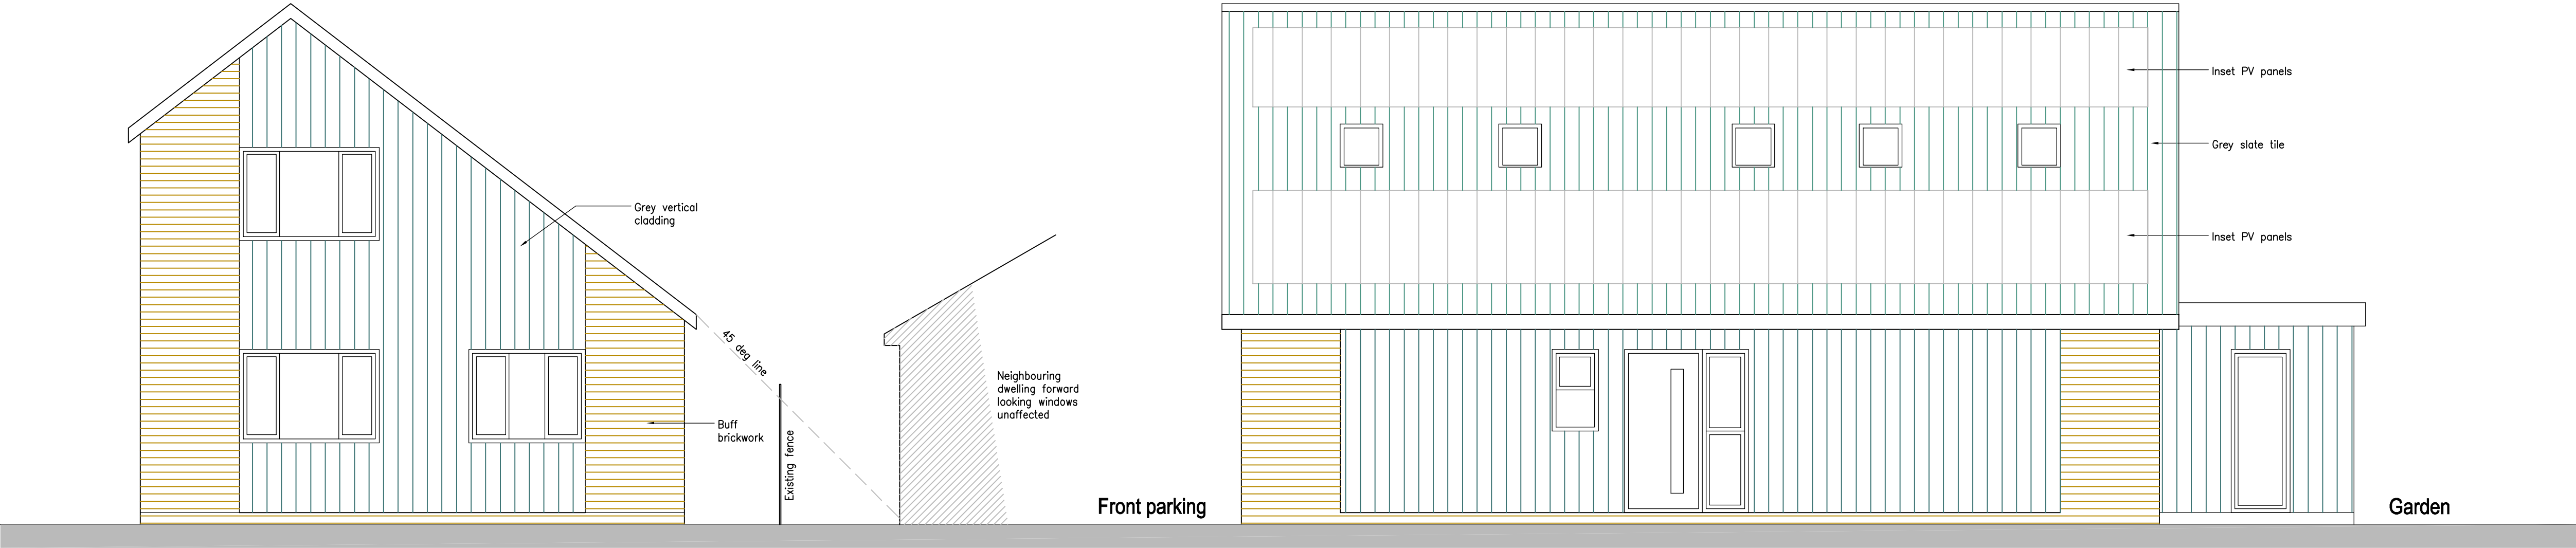

PROPOSED FRONT ELEVATION 1:50

 


PROPOSED SIDE ELEVATION 1:50

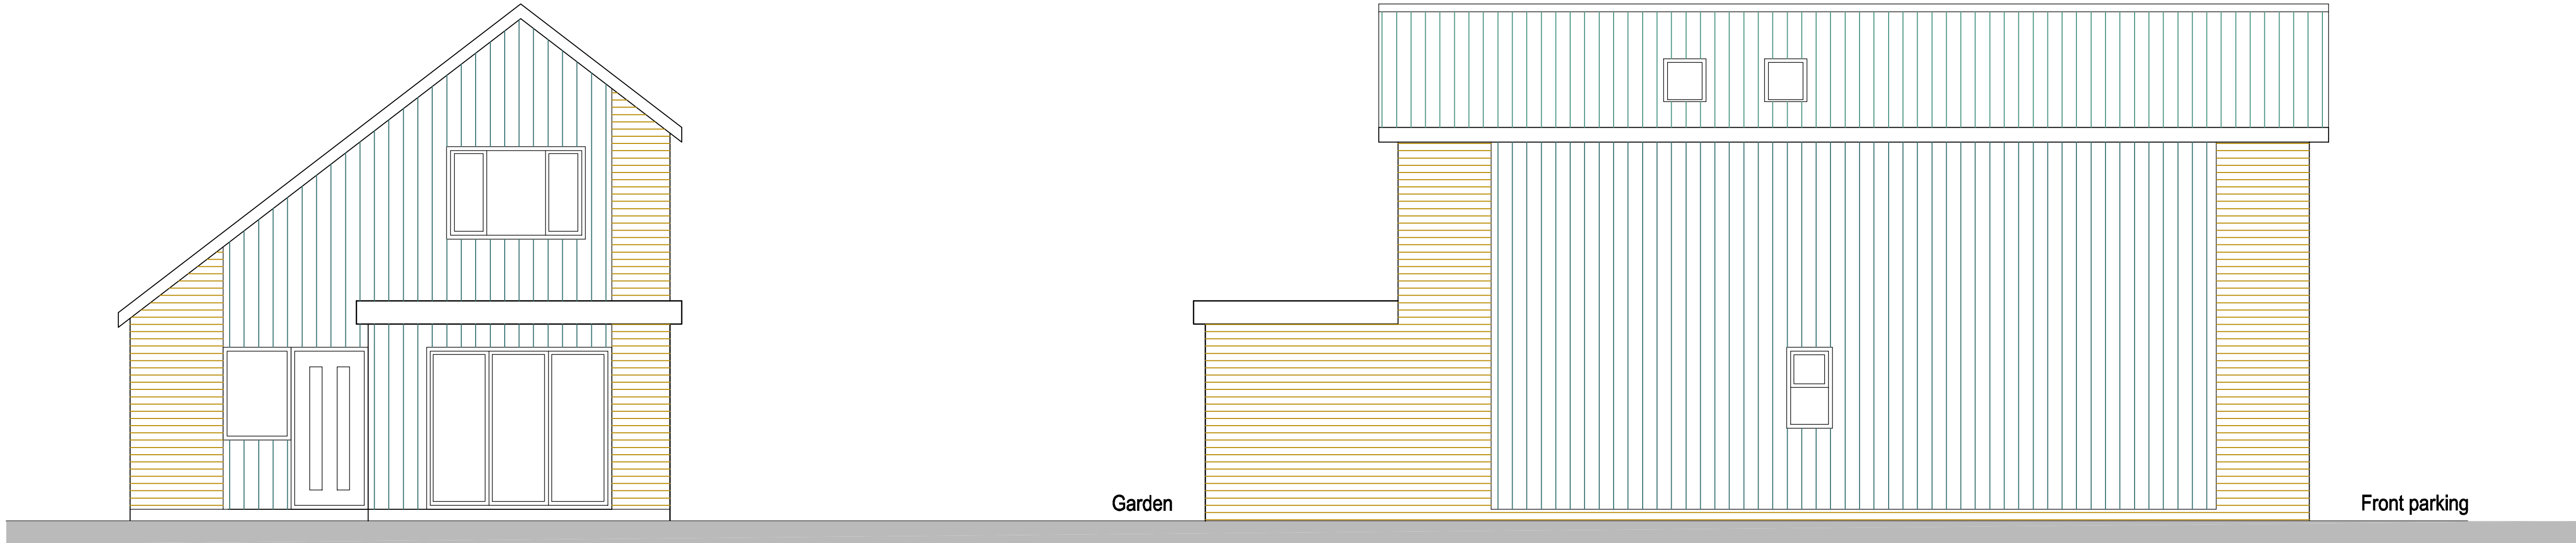

PROPOSED REAR ELEVATION 1:50

PROPOSED SIDE ELEVATION 1:50

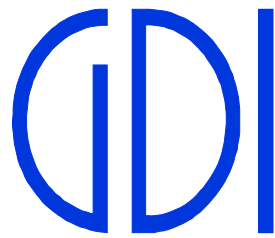

GOOD-DESIGN-ING Ltd

11 SARACEN WAY
NEWARK ROAD
PETERBOROUGH.
PE1 5WS

TEL 01733 569731

E-MAIL

robert@good-design-ing.co.uk

PROJECT
Proposed Dwelling to
Land at
80 London Road
Spalding
PE11 2TN

Scale 1:50 @ A1
size

DRAWING
Proposed Elevations

Nov 2022

drawing number :
221341-02 rev A