

 


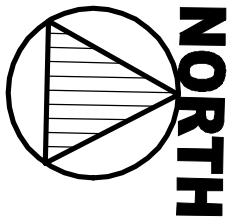

EXISTING SITE PLAN 1:500

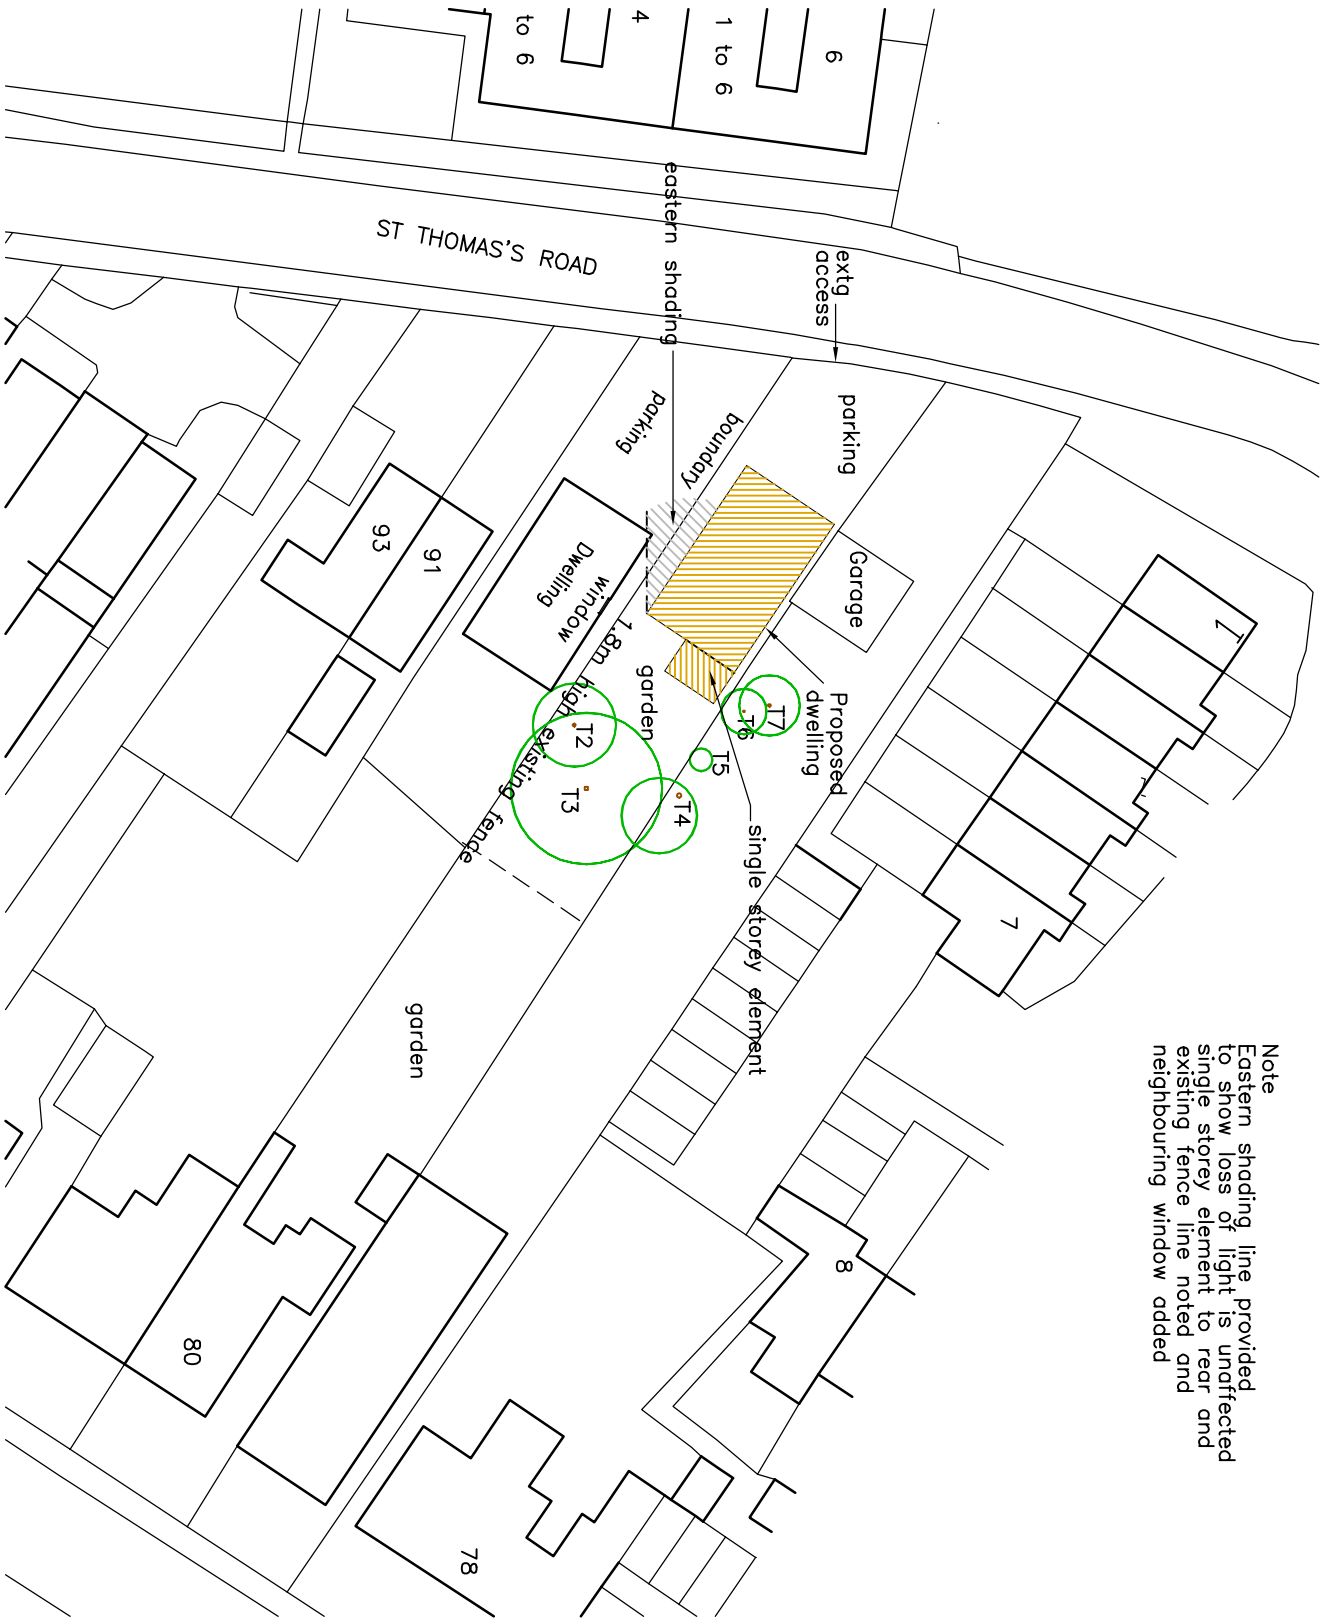


Note
Eastern shading line provided
to show loss of light is unaffected
single storey element to rear and
existing fence line noted and
neighbouring window added

PROPOSED SITE PLAN 1:500

TREE LEGEND

- T1 Conifer
Trunk 100mm diam
Crown 3.5M
- T2 Unknown
Trunk 200mm diam
Crown 5.5M
- T3 Unknown
Trunk 250mm diam
Crown 10M
- T4 Maple
Trunk 280mm diam
Crown 5M
- T5 Conifer
Trunk 80mm diam
Crown 1.5M
- T6 Unknown
Trunk 110mm diam
Crown 3M
- T7 Conifer
Trunk 180mm diam
Crown 4M

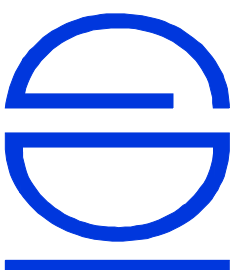

GOOD—DESIGN—ING Ltd
11 SARACEN WAY
NEWARK ROAD
PETERBOROUGH.
PE1 5WS
TEL 01733 569731
E—MAIL
robert@good—design—ing.co.uk

PROJECT

Proposed Dwelling to
Land at
80 London Road
Spalding
PE11 2TN
Scale 1:500 @ A2
size

DRAWING

Existing Plan and
Location Plan
Nov 2022
drawing number :
221341—04 rev A