


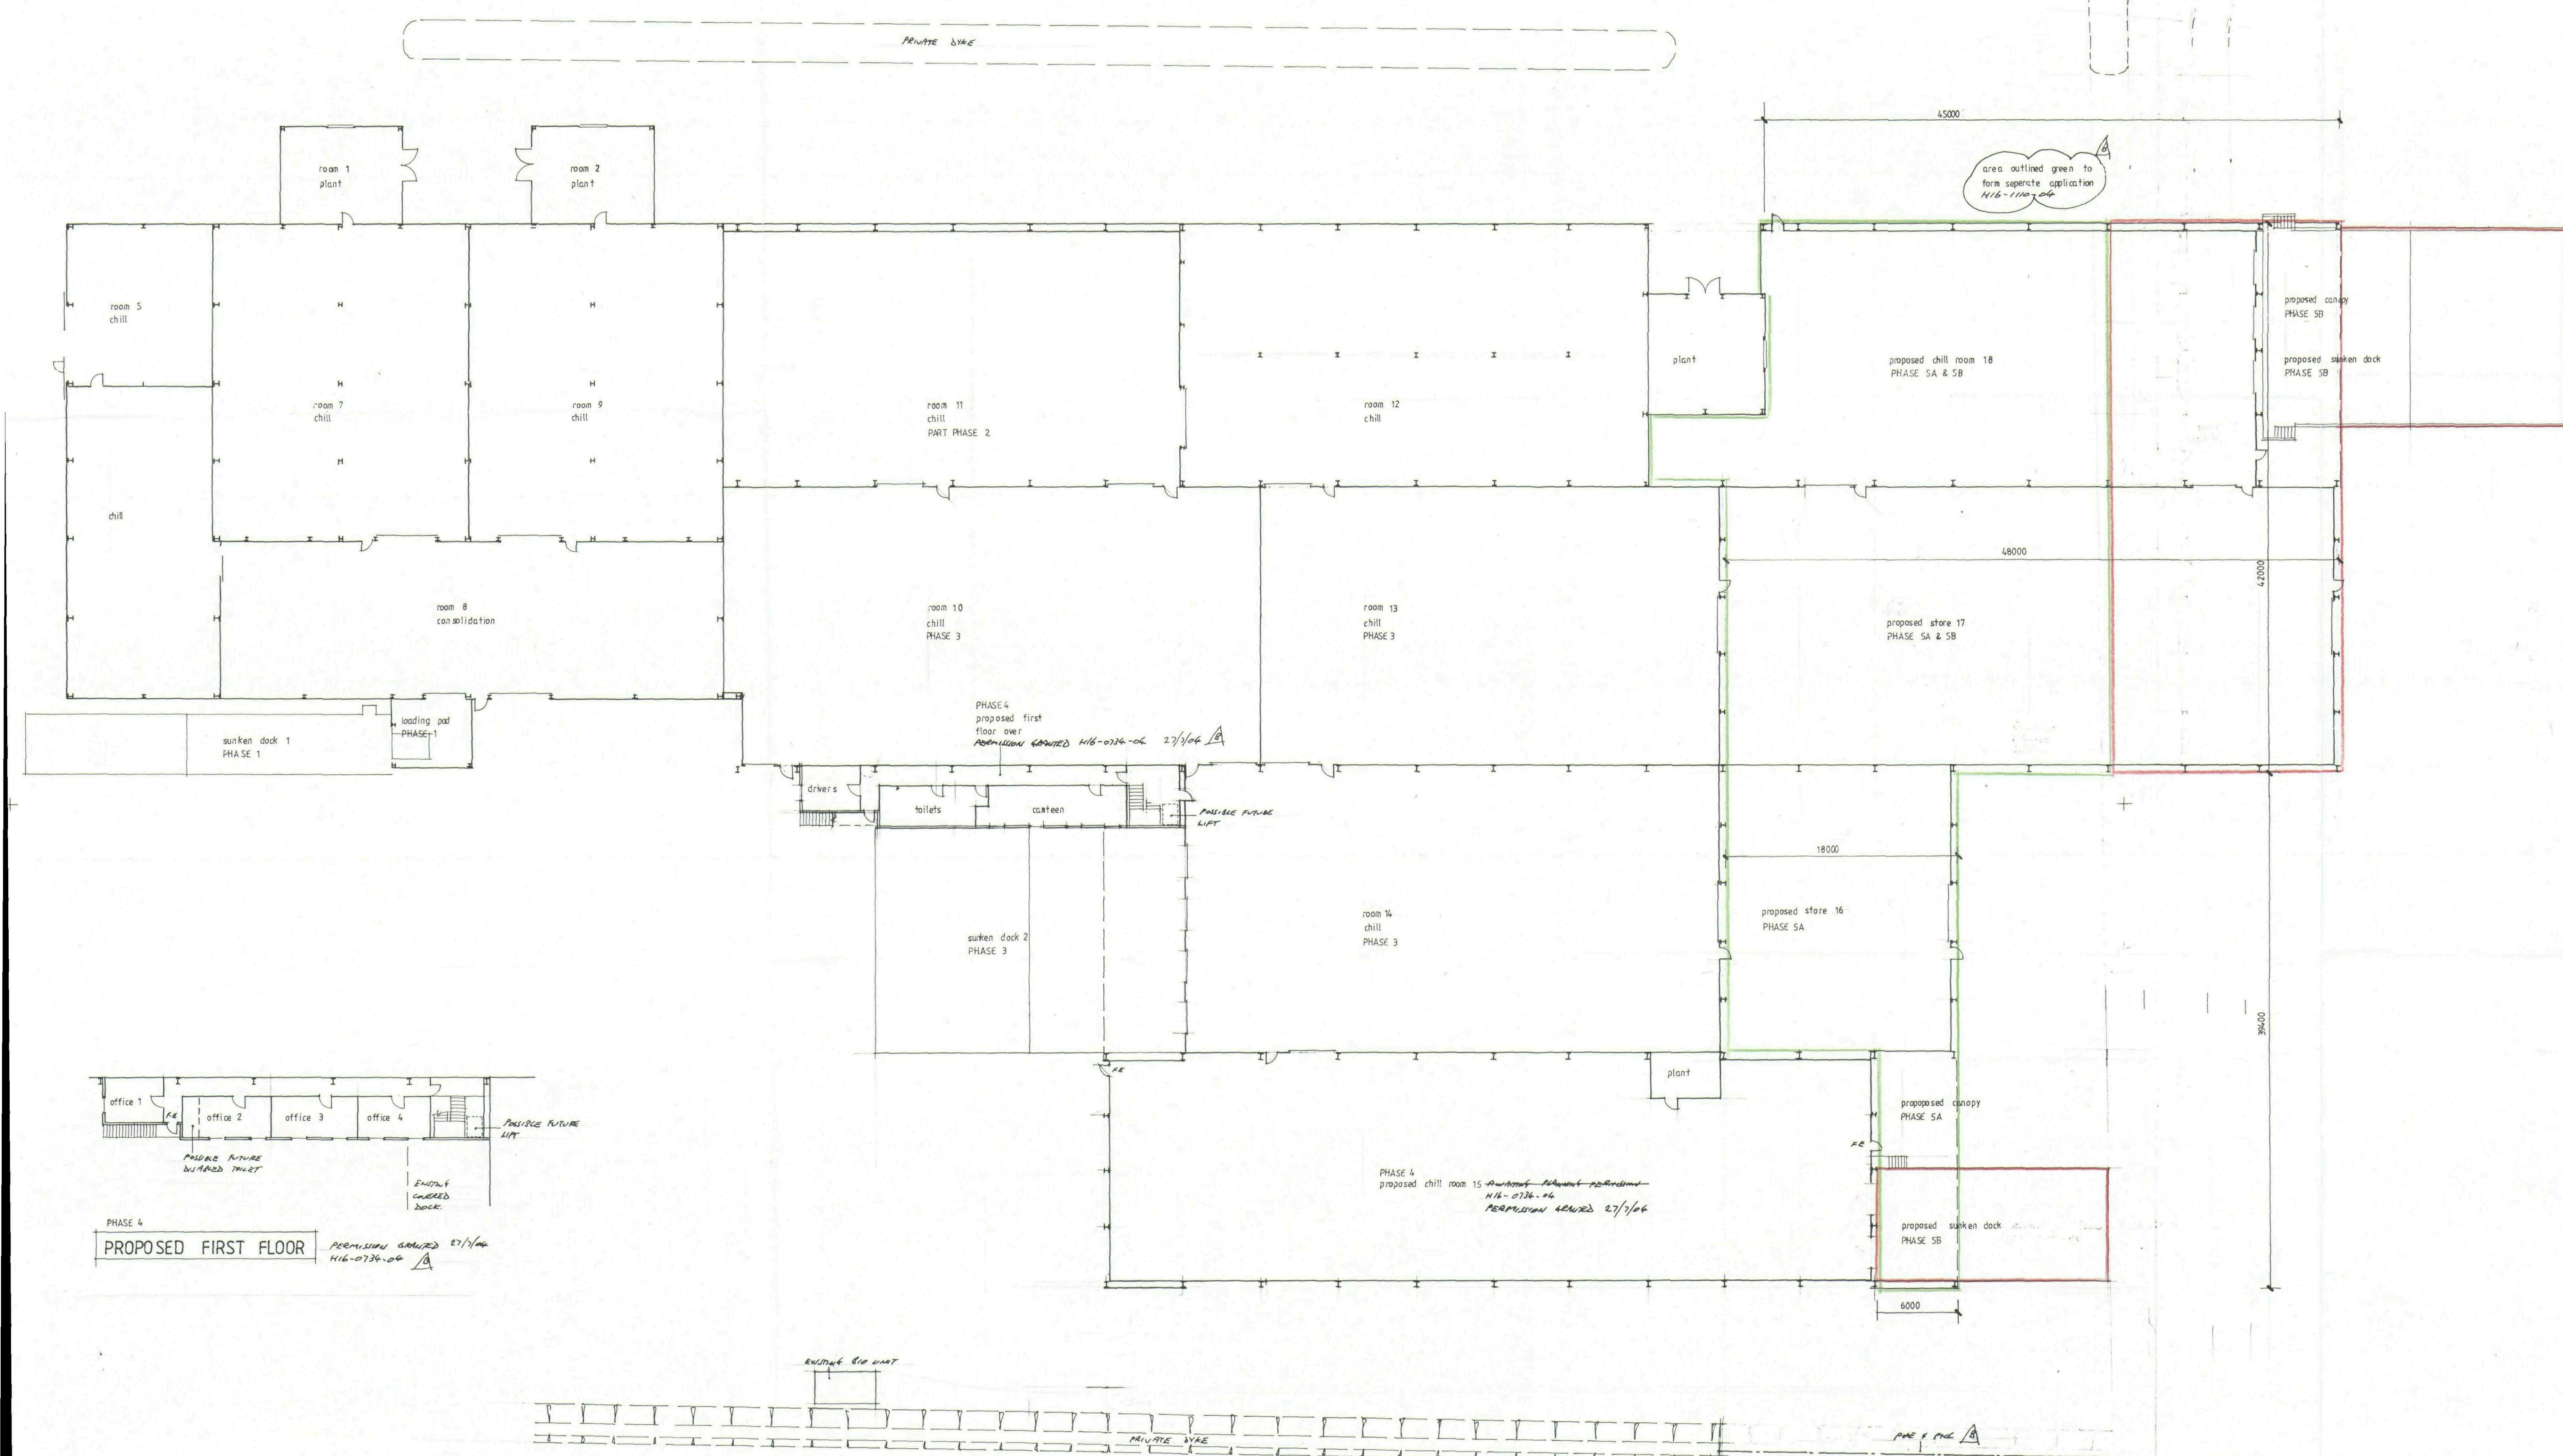

Contractor To Check All Dimensions On Site Before Work Commences.

Rev.	Date.	Init.	Revision Details.
10-24	A	10	add beam test + B77A beam test
10-26	B	10	add notes, parallel + dim.
10-26	C	10	add 2 B77s to beam 15 ft

PODDINGTONS
Architectural Design Consultants

Unit 7, The Flaxmill, Flaxmill Lane, Pinchbeck,
Spalding, Lincs. PE11 3XQ.
Tel: 01775 720866 Fax: 01775 720877

Project.

MESSRS T. F. BOWMAN & SON.
THE GABLES, CAMELGATE, SPALDING.
PROPOSED EXTENSION TO
BUILDING C & SUNKEN DOCK.

Drawing.

FLOOR PLANS

Scale.	Drawing. No.
1-200	3195-1

Drawn.	
Date. <u>11/1/2001</u>	Rev. <u>1</u>
