



NORTH 1:200

SOUTH 1:200

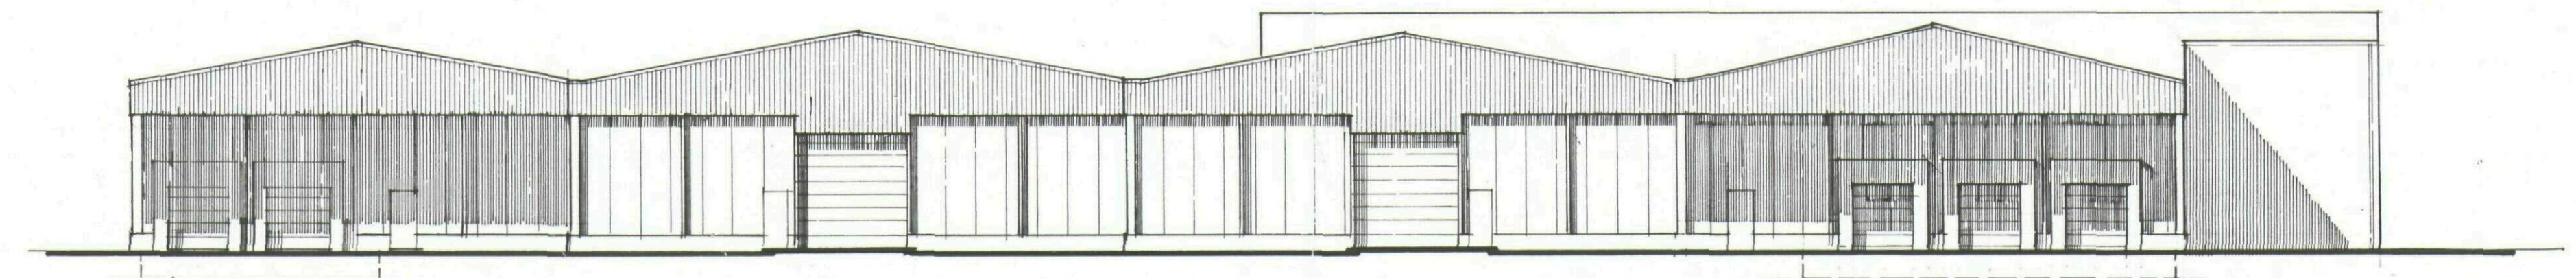

EAST 1:200

Roof cladding grey to match existing
Vertical cladding grey to match existing
Exterior insulation panels grey to match existing
Exterior structural steelwork blue to match existing

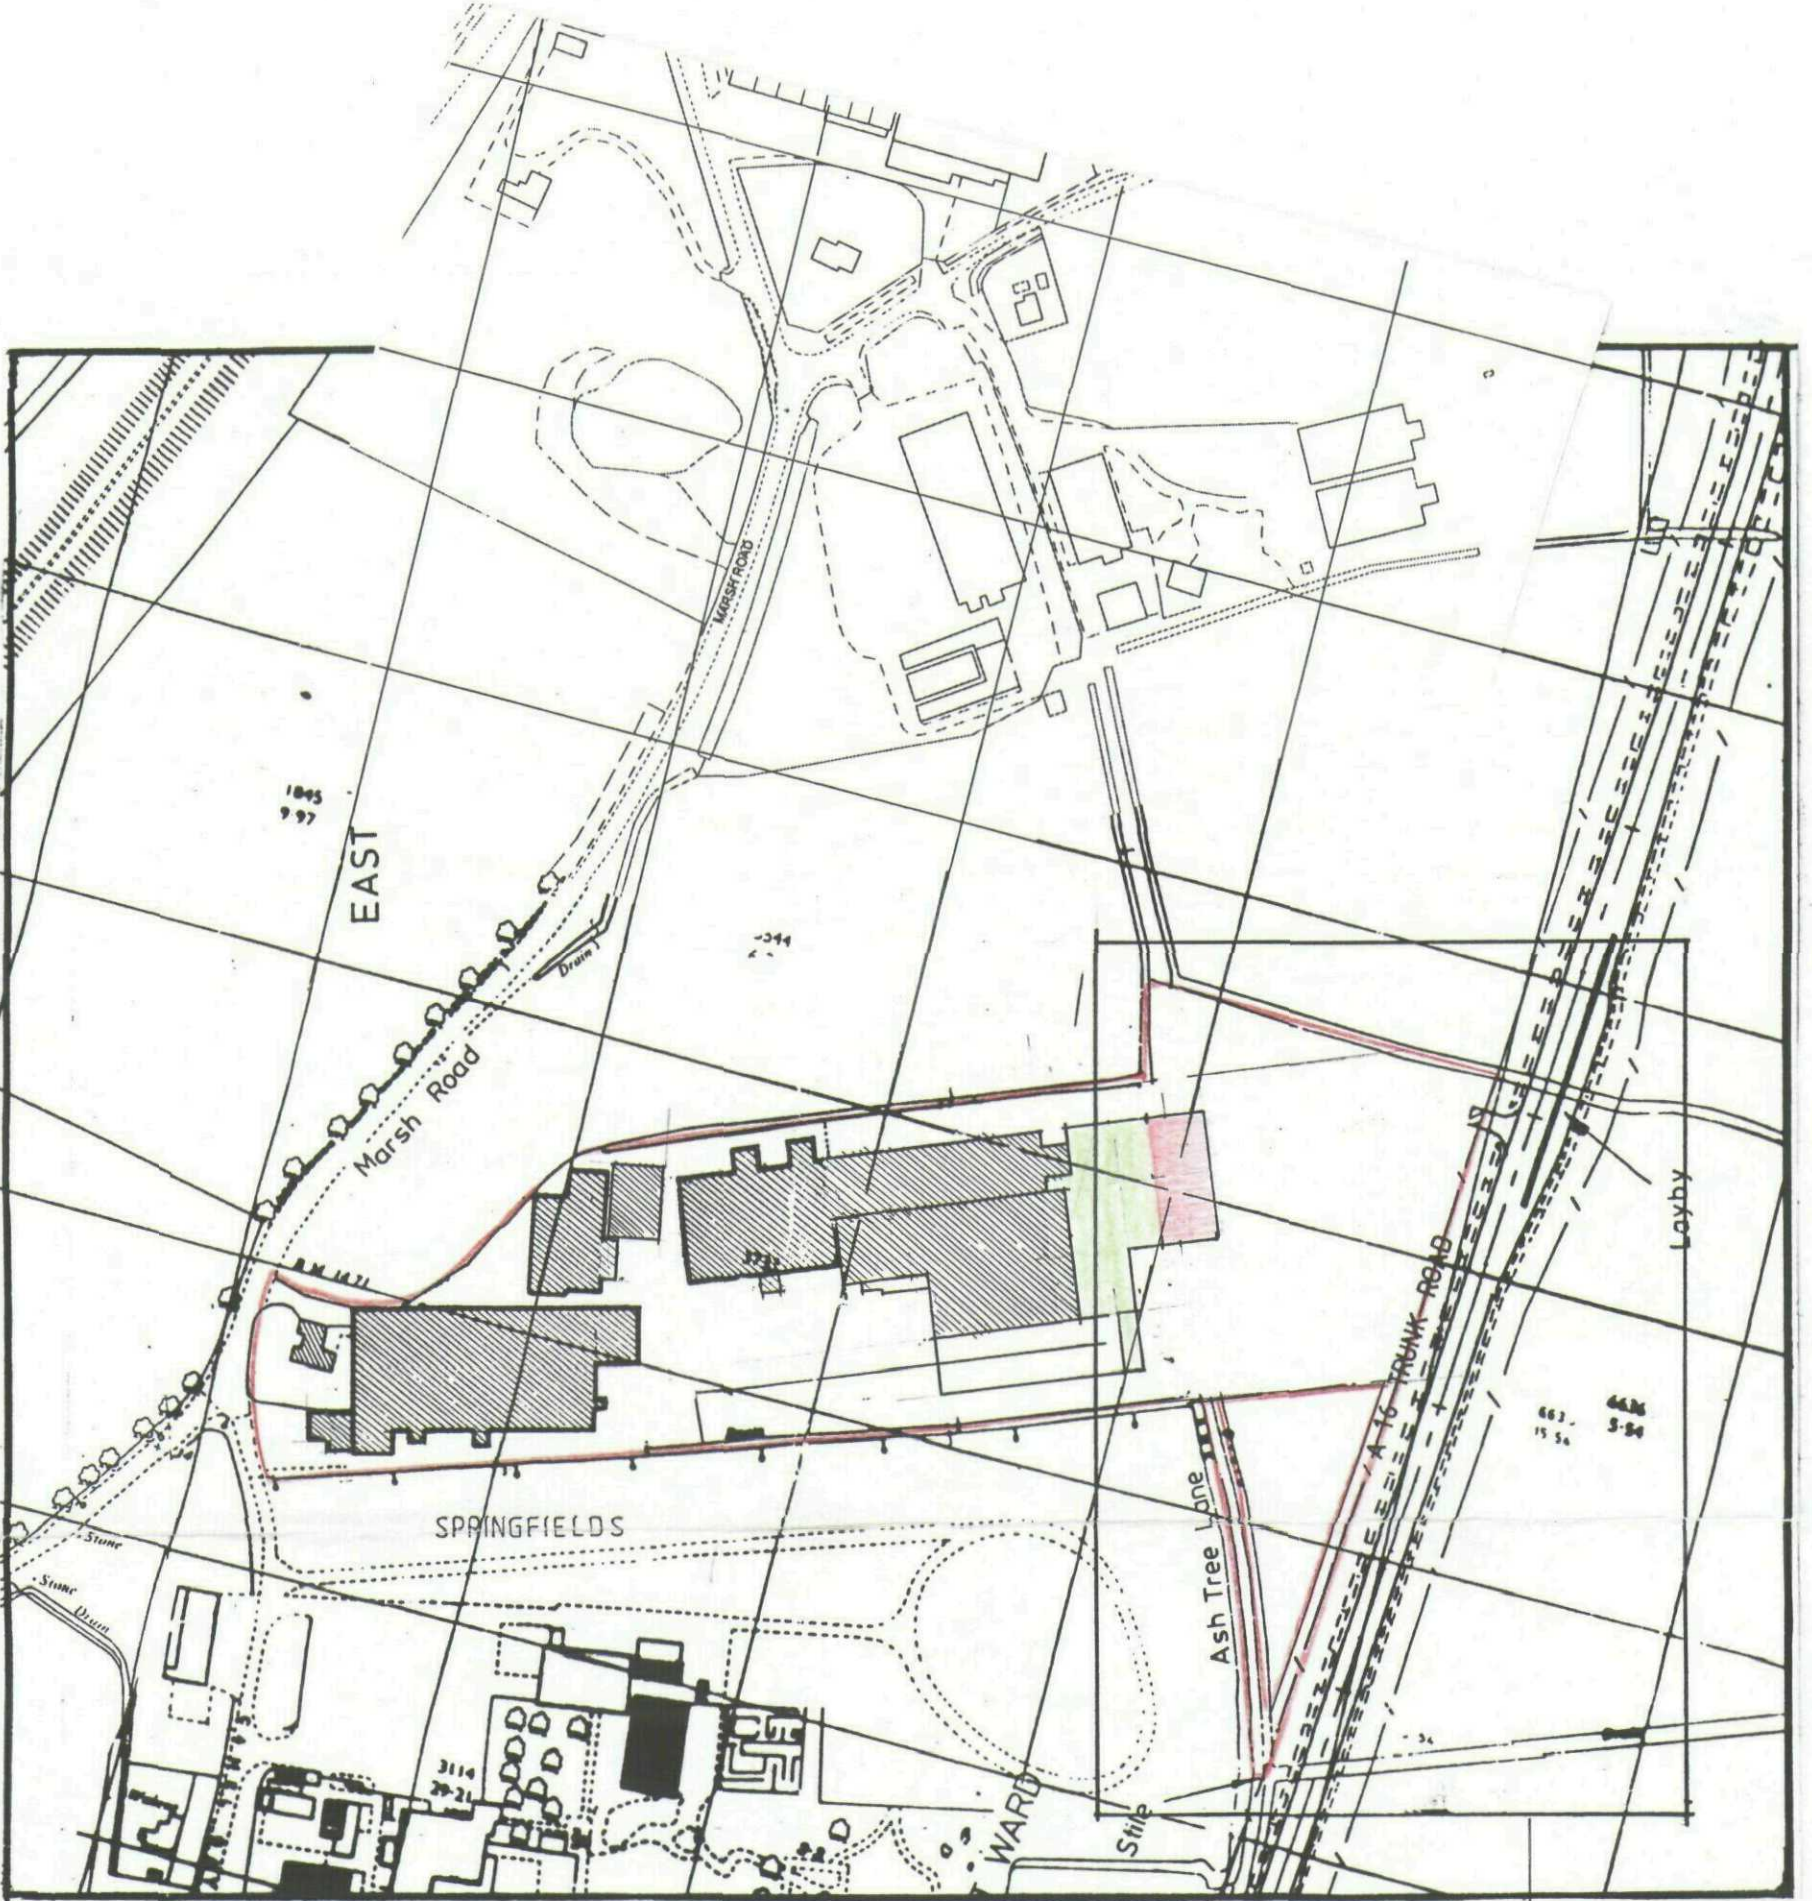

LOCATION PLAN scale 1:2500

see separate 1:1000 scale plan for this area



SITE PLAN scale 1:500

Contractor To Check All Dimensions On Site Before Work Commences.

Rev.	Date	Int.	Revision Details
1	12-10-03	SB	Phase 1A & 1B work
2	12-10-03	SB	Phase 1C & 1D work
3	12-10-03	SB	Phase 1E & 1F work
4	12-10-03	SB	Phase 1G & 1H work
5	12-10-03	SB	Phase 1I & 1J work

PODDINGTONS
Architectural Design Consultants

Unit 7, The Glassmill, Flaxmill Lane, Pinchbeck, Spalding, Lincs. PE11 3XQ
Tel: 01775 720666 Fax: 01775 720677

Project:
Messrs T.F. Bowman & Son, The Gables, Camlgate, Spalding.
Proposed extension to Building C & Sunkn Dock.

Drawing:
Site & Location Plan

Scale:
AS SHOWN

Date:
JUNE 2004

DETERMINED PLAN

SHDC
Planning & Development
06 SEP 2004
Ref: 116604

Drawn:
Rev. 1/2/3/4/2346/