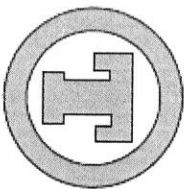


SAS 1


Tradelinek
 PVCu Fabricators

 Marwick Road, March, Cambridgeshire, PE15 8PH
 Tel: 01354 657650 Fax: 01354 657440
 www.tradelinkdirect.co.uk

Name

SARADINE GRAMMAR

Address

 School
 Ravenhill Road, SARADINE

Date

28/09/2016

Required By

Your Ref

TRADE WINDOW ORDER FORM

DOORS

KITCHEN

Item No.

←

KITCHEN

→

↓

Location

X2

X3

X3

X1

 Profile System **REHAU**

Energy Rated Product

Heatguard® Thermal

Heatguard® Plus

Heatguard®

 Please tick the relevant ER product category.
 (Only windows which meet the product criteria will be supplied with an ER certificate)

Comments / Ancillaries

 PO (No's)
 CW RD FD TT W. Cills Units

 Sheet ☒ of ☐
 Beaded Internal ☒ External ☐
 Gasket Black ☒ White ☐
 Colour ☒ White ☐

 Light Oak on White ☐ Light Oak ☐
 Mahogany on White ☐ Mahogany ☐
 Rosewood on White ☐ Rosewood ☐

 Sash Profile Chamfered ☐ Ogee ☐
 Bead Flat ☐ Ogee ☐
 Locking Espag ☐ Shoot Bolts ☐

Width (mm) 600 600 1400 1400

Height (mm) 1900 900 700 700

Incl. cill if applicable

Casement width

Transom drop

 Drainage Concealed ☐ Face ☐

 Cill 150 ☐ 180 ☐ 95 ☐

Cill length (mm)

 Glass type Low E Glass ☐


 Handles White ☐ Gold ☐ Silver ☐

 Chrome ☐ Black ☐

Windows extras ie. frame extenders, trickle vents, large outer, additional rain, claw locks etc.

Name..... Signature..... Terms.....

595 2

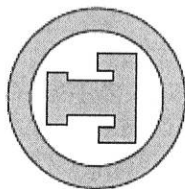

Tradelinek
PVCu Fabricators

Matwick Road, March, Cambridgeshire, PE15 8PH
Tel: 01354 657650 Fax: 01354 657440
www.tradelinkdirect.co.uk

Name	SPANDING GRAMMAN
Address	SCHOOL PAROAR (LOND) SPANDING HINDCOBASHVILLE Tel No. 01775 765800 Fax No.
Date	28/09/2016
Required By	
Your Ref	





TRADE WINDOW ORDER FORM

DOOR

Item No.	
Location	← ASSEMBLY HALL →
Quantity	X4
Sketched Viewed	X2

OUTSIDE

All dimensions to include Cills and Add-Ons where shown

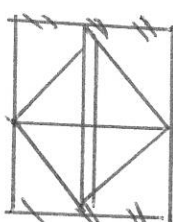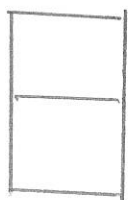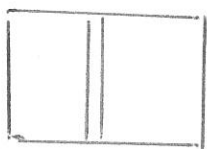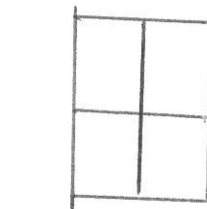

Width (mm)	1800	600	1800	
Height (mm)	1200	1800	600	
Incl. cill if applicable				
Casement width				
Transom drop				
Drainage	Concealed ☐ Face ☐	Concealed ☐ Face ☐	Concealed ☐ Face ☐	Concealed ☐ Face ☐
Cill	150 ☐ 180 ☐ 95 ☐	150 ☐ 180 ☐ 95 ☐	150 ☐ 180 ☐ 95 ☐	150 ☐ 180 ☐ 95 ☐
Cill length (mm)				
Glass type	Low E Glass ☐	Low E Glass ☐	Low E Glass ☐	Low E Glass ☐
Handles	White ☒ Gold ☐ Silver ☐ Chrome ☐ Black ☐	White ☐ Gold ☐ Silver ☐ Chrome ☐ Black ☐	White ☐ Gold ☐ Silver ☐ Chrome ☐ Black ☐	White ☐ Gold ☐ Silver ☐ Chrome ☐ Black ☐
Windows extras ie. frame extenders, trickle vents, large outer, additional rein. claw locks etc.	THERM	THERM	THERM	

Please tick the relevant ER product category.
(Only windows which meet the product criteria will be supplied with an ER certificate)

Comments / Ancillaries

OFFICE USE ONLY

Frame Bar Opening

NO	
PO (No's)	
CW RD FD TT W. Cills Units	

Profile System **REHAU**

Energy Rated Product

Heatguard® Thermal	A ☐
Heatguard® Plus	B ☐
Heatguard®	C ☐


Sheet ☐ of ☐	
Beaded Internal ☒	External ☐
Gasket Black ☐	White ☐
Colour	White ☒
Light Oak on White ☐	Light Oak ☐
Mahogany on White ☐	Mahogany ☐
Rosewood on White ☐	Rosewood ☐
Sash	
Profile Chamfered ☐	Ogee ☐
Bead Flat ☐	Ogee ☐
Locking	Espag ☐ Shoot Bolts ☐

Name.....

Signature.....

Terms.....

5953

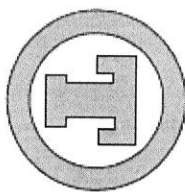

Tradelinek
PVCu Fabricators

Marwick Road, March, Cambridgeshire, PE15 8PH
Tel: 01354 657650 Fax: 01354 657440
www.tradelinedirect.co.uk

Name	SPARKING GARAGE
Address	Station Barnby Road SPARKING KINECOLN SHIRE
Tel No	01775 765860
Fax No.	

Date	28/09/2016
Required By	
Your Ref	

Sheet	☒	of	☐
Beaded Internal	☒	External	☐
Gasket Black	☒	White	☐
Colour		White	☒
Light Oak on White	☐	Light Oak	☐
Mahogany on White	☐	Mahogany	☐
Rosewood on White	☐	Rosewood	☐

Sash	
Profile Chamfered	☐
Bead	☐
Locking	☐
Espag	☐
Shoot Bolts	☐

Profile System	REHAU
----------------	-------

Energy Rated Product	
Heatguard® Thermal	☐
Heatguard® Plus	☐
Heatguard®	☐

Please tick the relevant ER product category. (Only windows which meet the product criteria will be supplied with an ER certificate)

Comments / Ancillaries

OFFICE USE ONLY

NO

PO (No's)

CW RD FD TT W. Cills Units

Name.....

Signature.....

Terms.....

Trade Window Order Form

Sparks Halls

2.400

1.200

Width (mm)

Height (mm)

Incl. sill if applicable

Casement width

Transom drop

Drainage

Cill

Cill length (mm)


Glass type

Handles

Windows extras

ie. frame extenders, trickle vents, large outer, additional rein. claw locks etc.

SS4

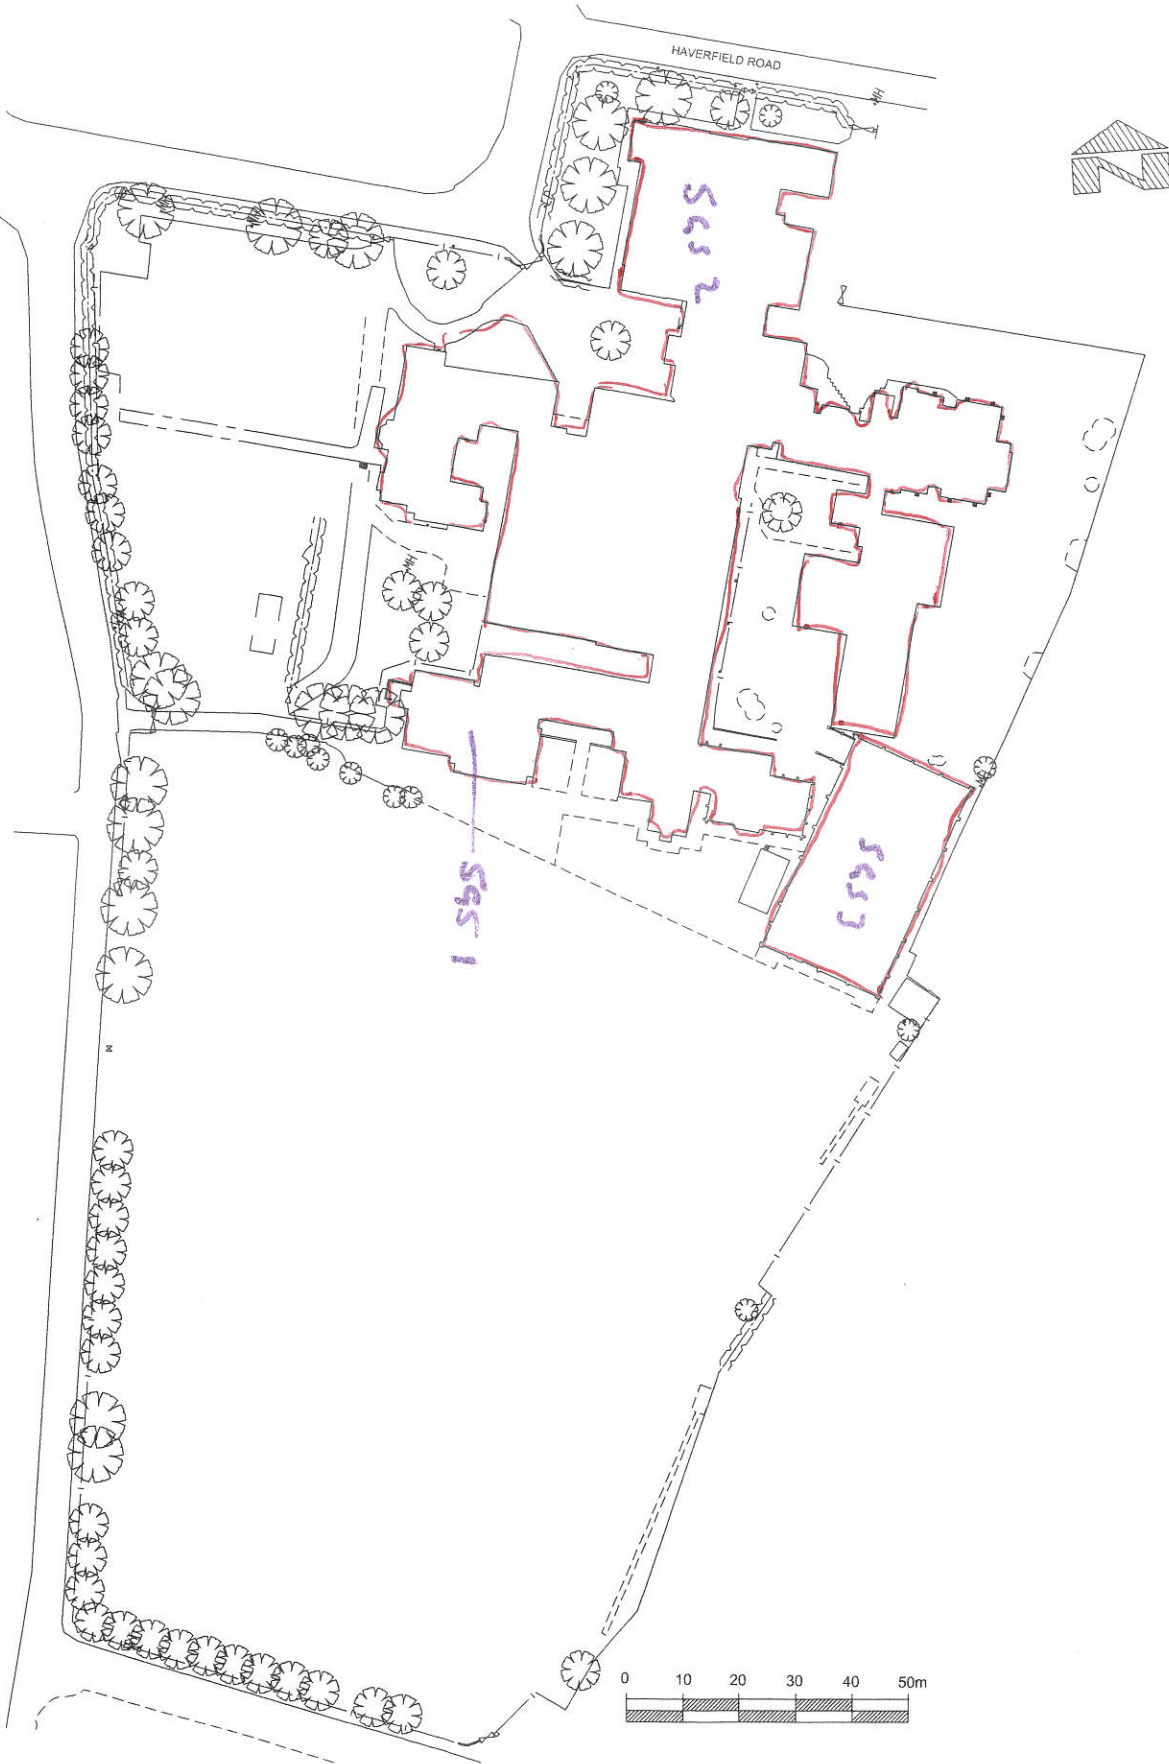

Rev. Date Description
Client
MOUCHEL LINCOLN PROPERTY RECORDS

Project
Spalding Grammar School
H0154
Drawing Title

925/4603
Site Plan 1

By	Checked By
Drawn By SH	Checked By
Scale N.T.S.	Date October 2011
Project No.	Drawing No.
Drawing Status	Revision

Mill House • Brayford Wharf North • Lincoln • LN1 1YT
Tel: 01522 836836 • Fax: 01522 518050
www.mouchel.com