




ELEVATIONS

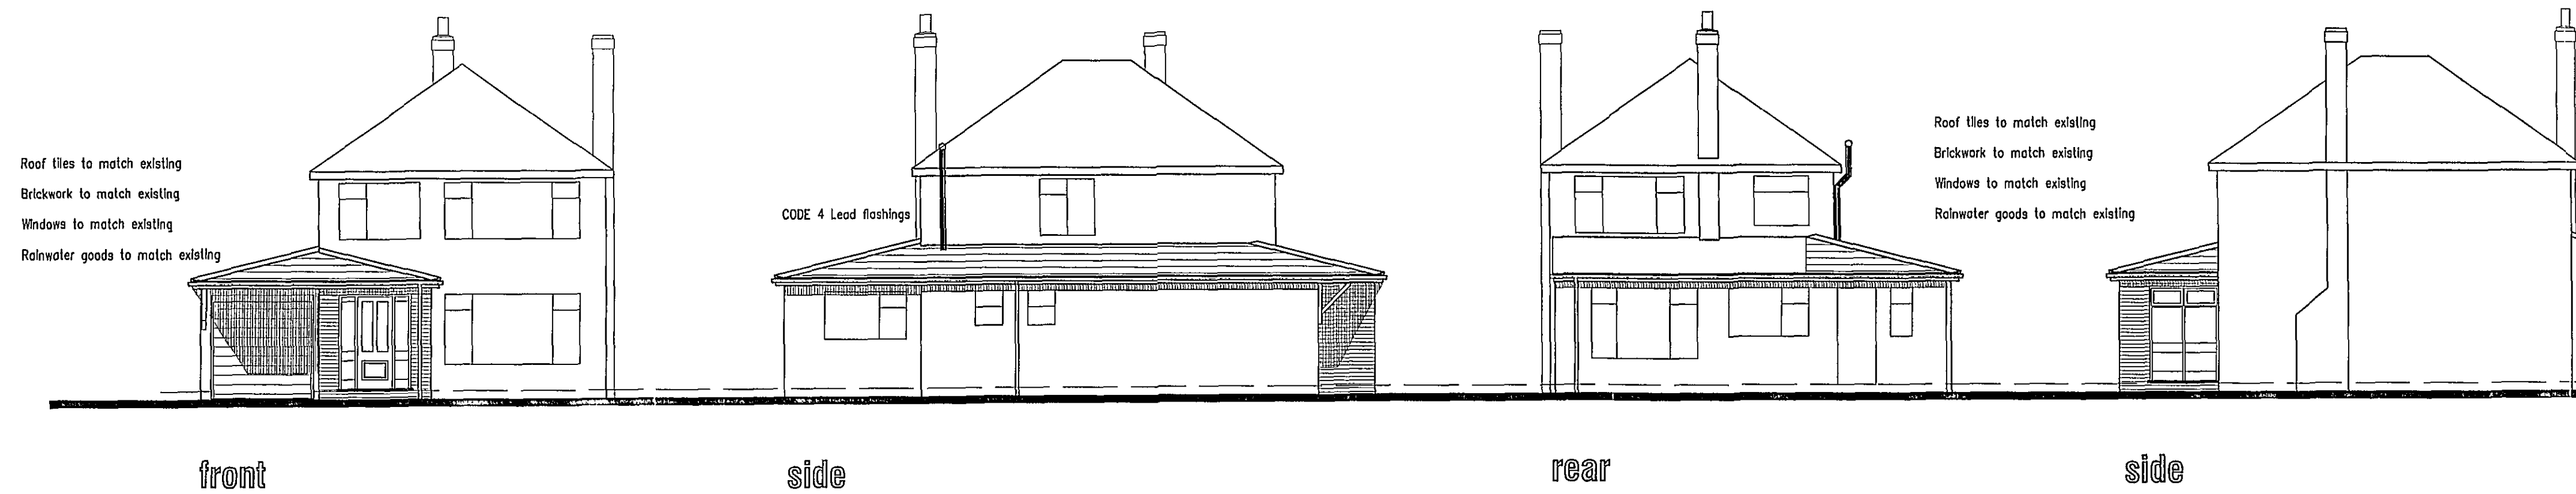

DESIGN DRAWING

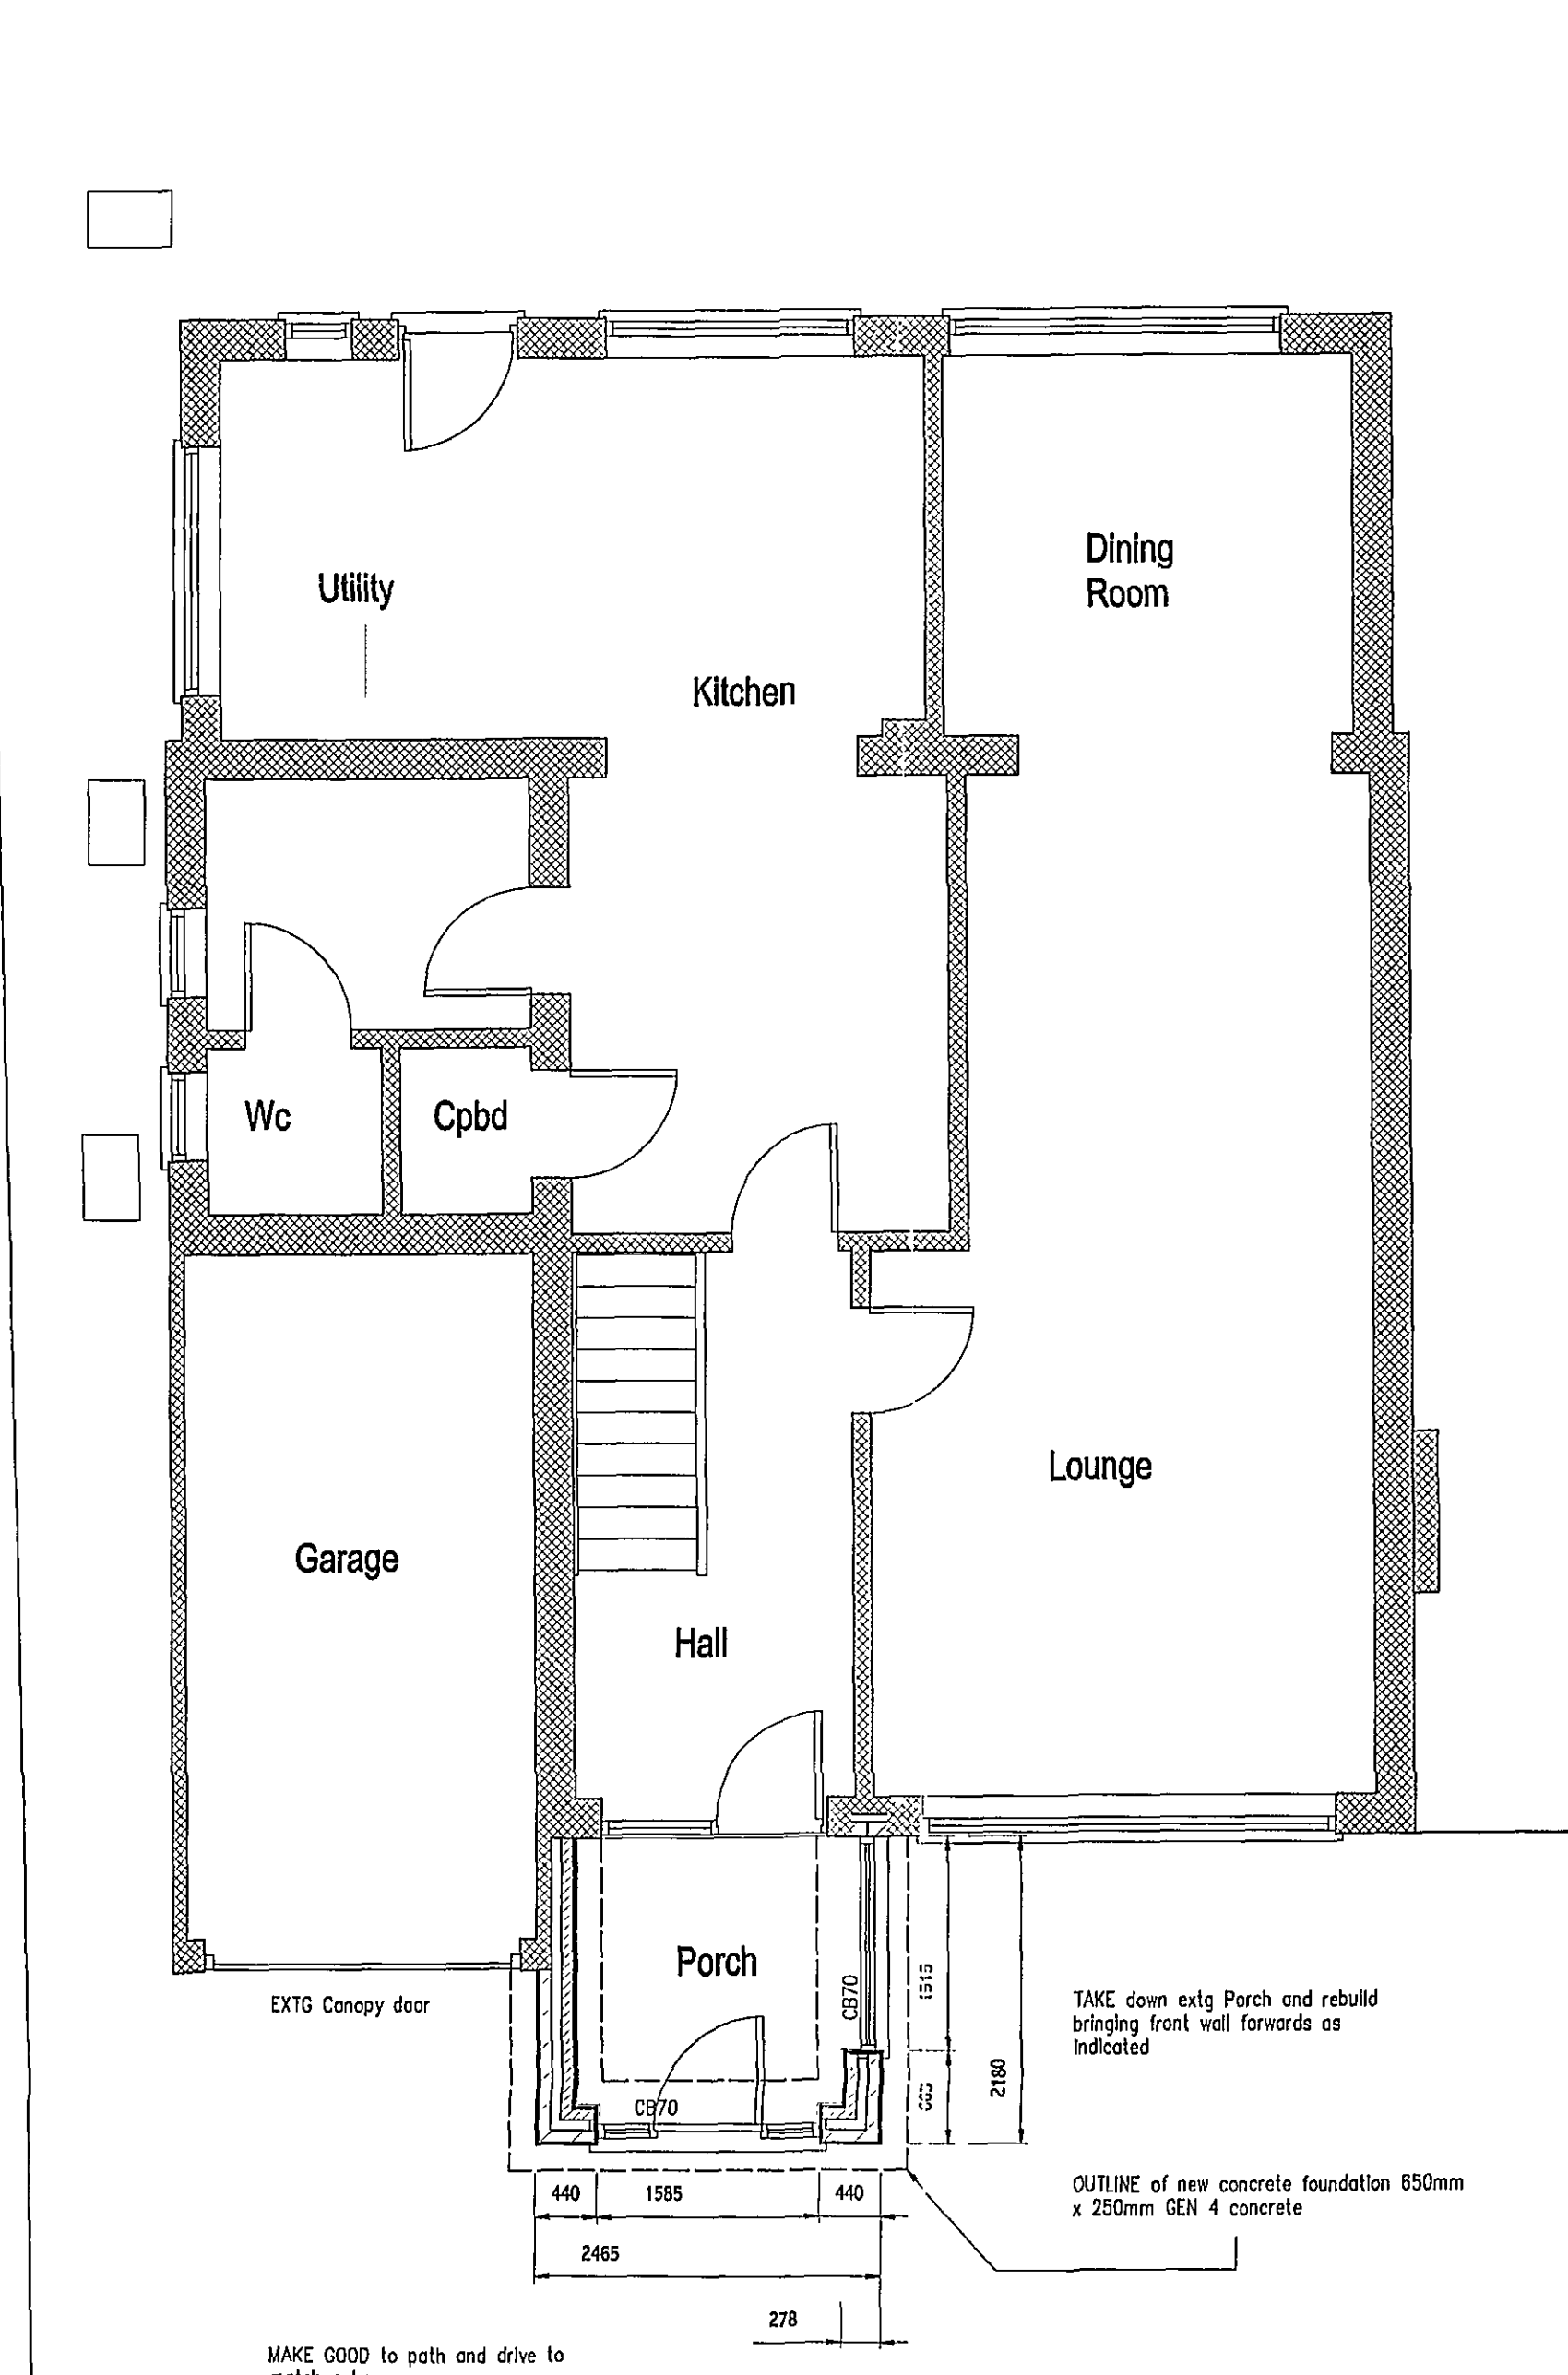

FLOOR PLAN

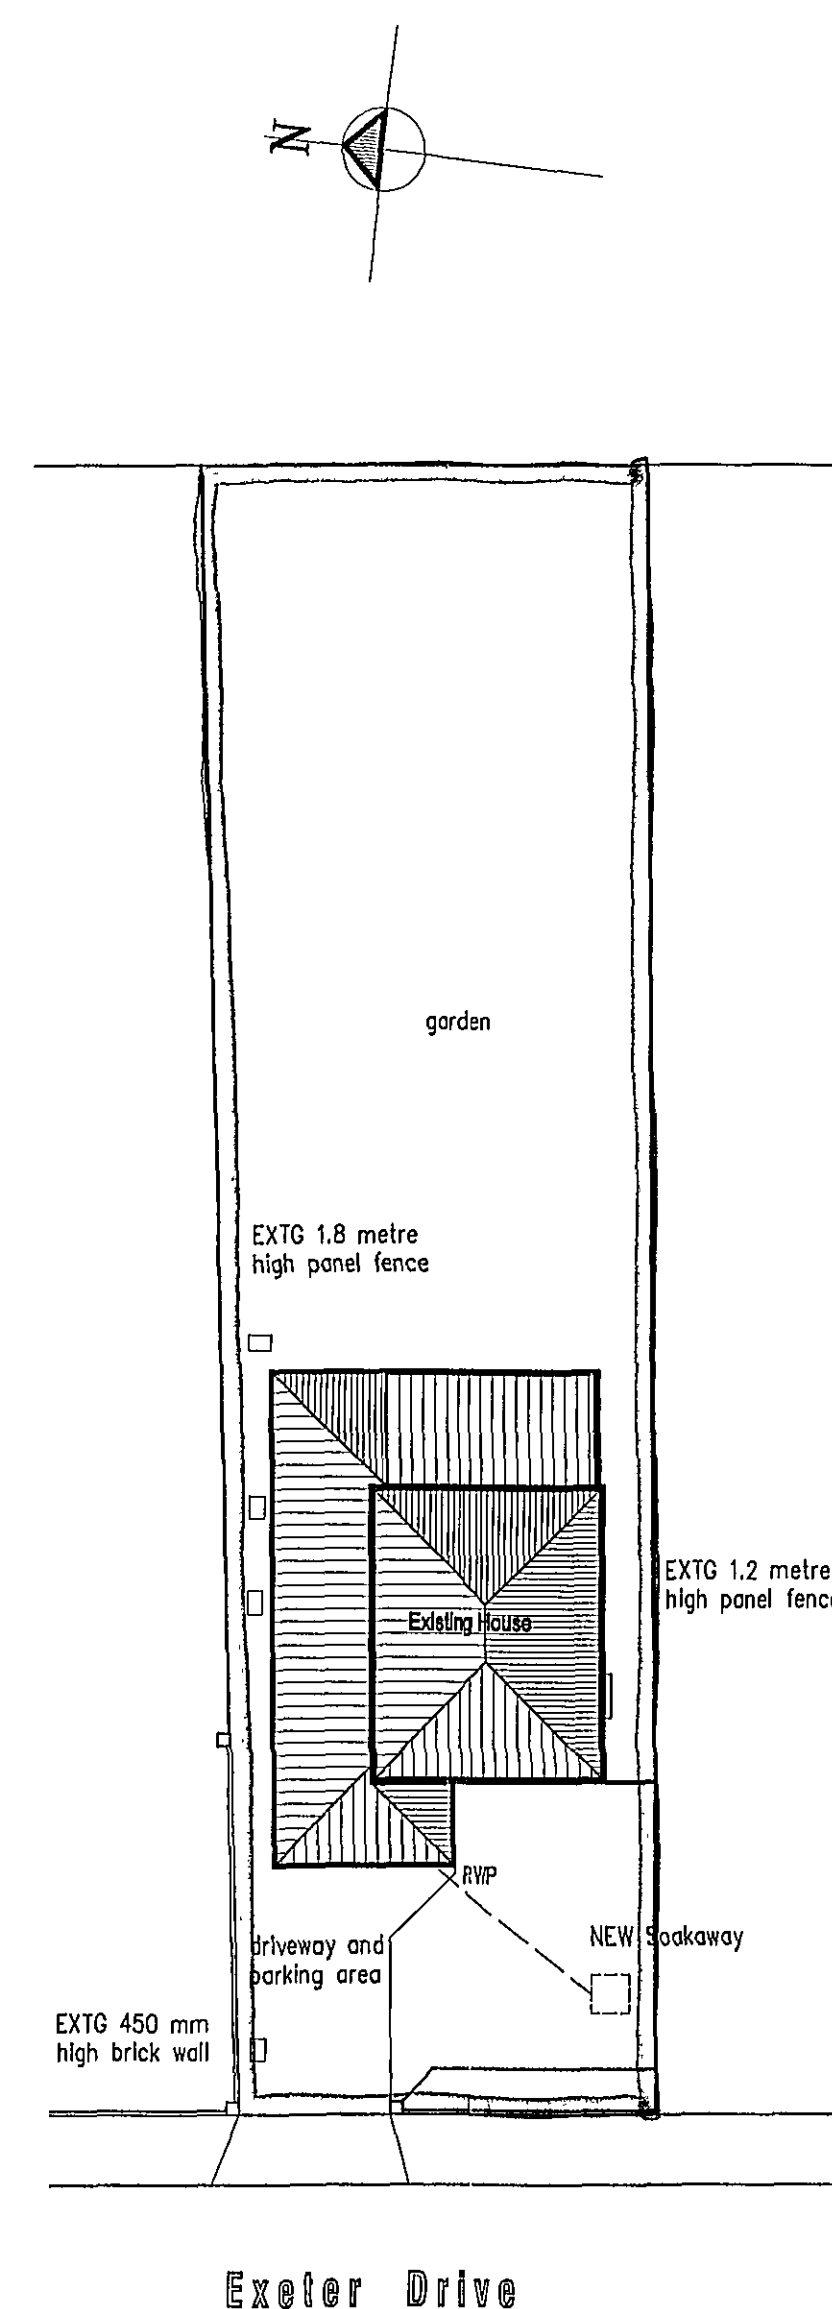

BLOCK PLAN Scale 1:200



LOCATION PLAN Scale 1:1250

ALL DIMENSIONS TO BE CHECKED AND VERIFIED ON SITE BEFORE COMMENCING WITH THE WORKS
ANY DISCREPANCIES ARE TO BE REPORTED TO THE ARCHITECTURAL TECHNOLOGIST IMMEDIATELY

AMENDMENTS

A 14.10.08 Client amendments

DETERMINED PLAN

COPYRIGHT PETER S LITHGOW 08.09.08



Peter S Lithgow MCIOB MCAT

Member of the Chartered Institute of Building and
Member of the Chartered Institute of Architectural Technologists

Proposed Pitched Roof on Existing Flat Roof of DWELLING at
11 Exeter Drive, Spalding,
Lincolnshire, PE11

MR + MRS RAWDING

DESIGN DRAWING
FLOOR PLAN, ELEVATIONS,
BLOCK PLAN AND LOCATION PLAN

date	scale(s)
SEPTEMBER 2008	1:50 1:100 1:200 1:1250
drawn by	checked
Peter Lithgow	PSL
job no	drawing no
08/10	01A