



SPECIFICATION:

NEW SHOPFRONT TO COMPRISE OF WHITE PVCu
FRAMES WITH CLEAR (T) GLASS TO BS 6206

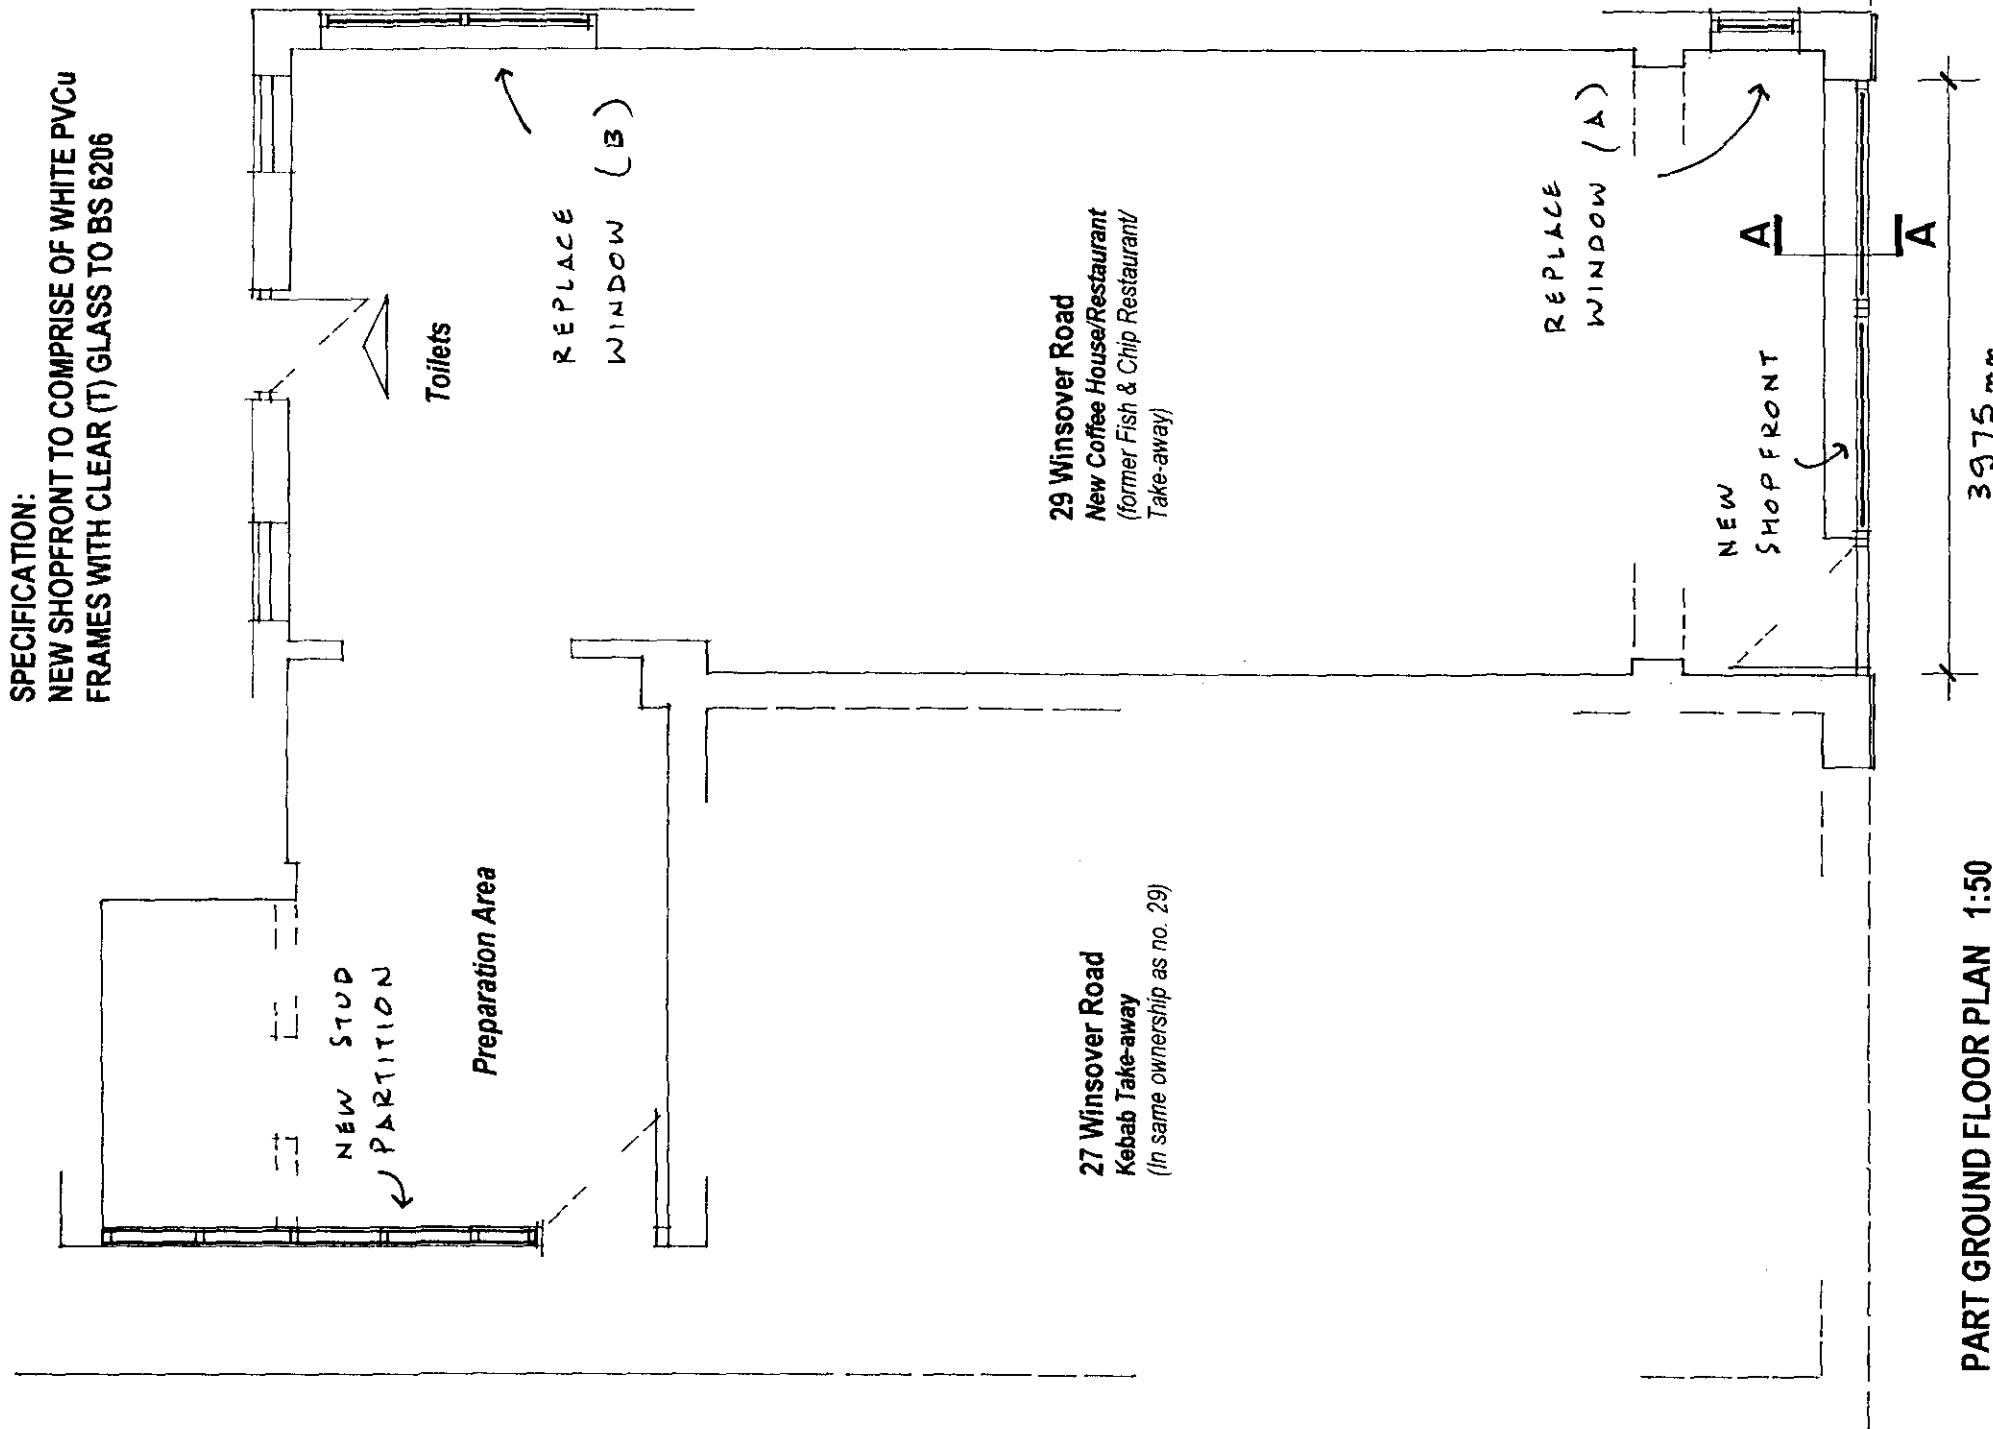

PART GROUND FLOOR PLAN 1:50

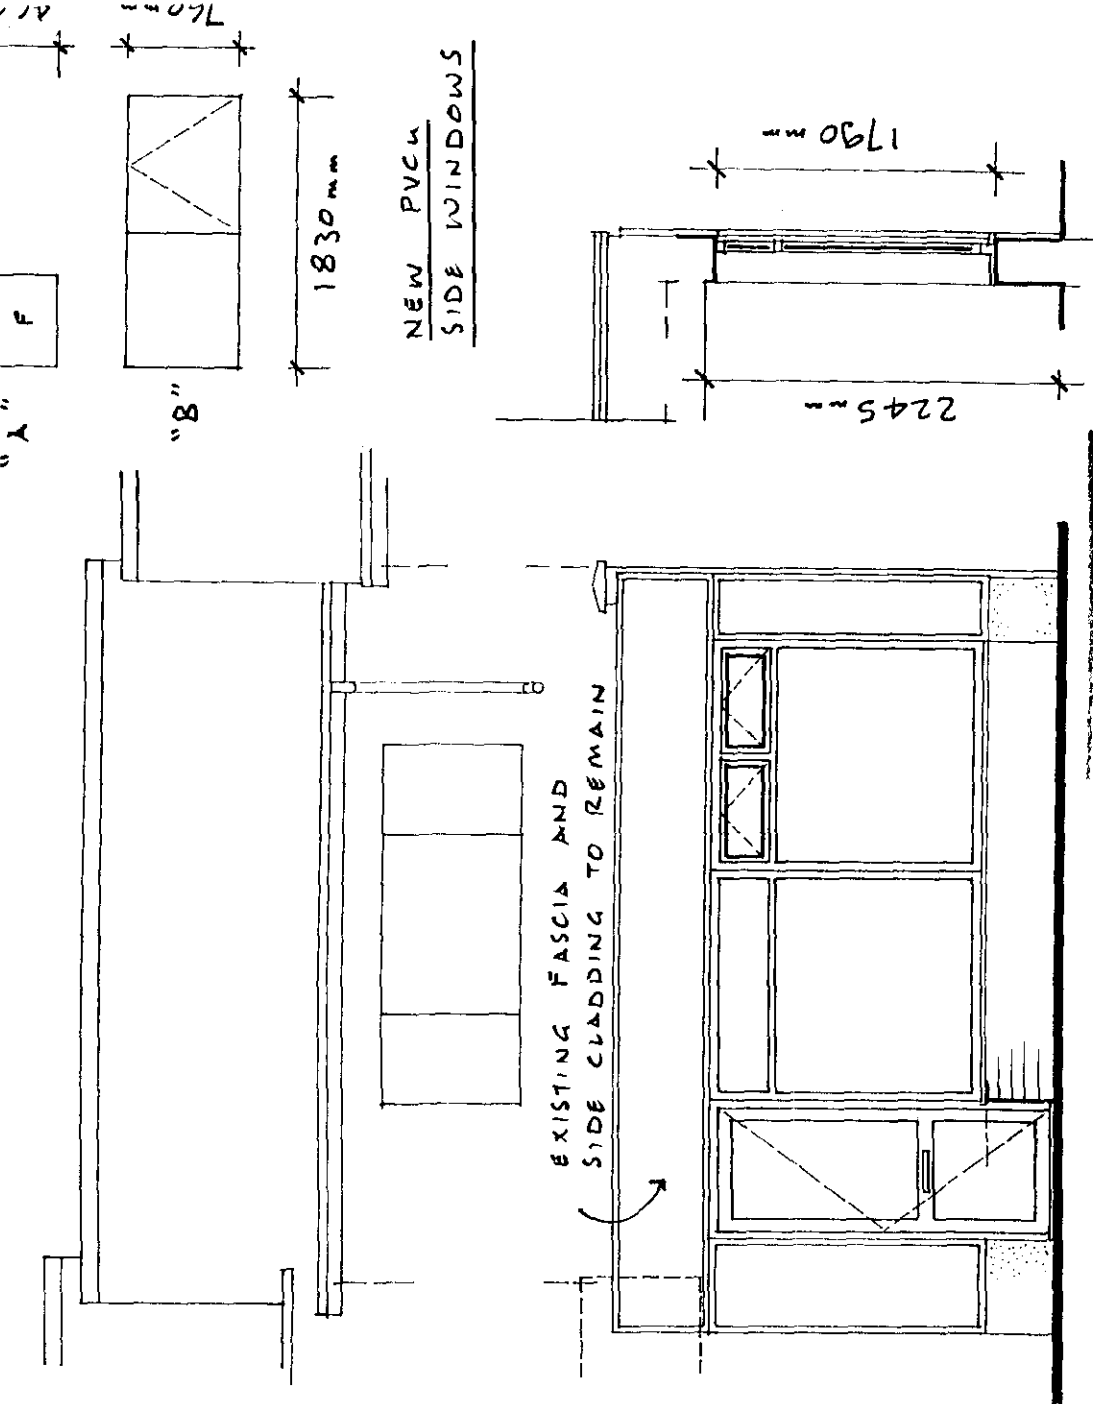

FRONT ELEVATION 1:50

SECTION A-A 1:50

DAVID HOLLAND DC
ROUTING & PLANNING

- 3 OCT 2001

Ref: 1172101

**29 WINSOVER ROAD
SPALDING Lincs PE11 1EG**

PROPOSED NEW SHOPFRONT
for Mr & Mrs E Karaoglan
9 Almond Road Dogsthorpe Peterborough PE14LU

Details prepared by:-

VISION WINDOWS WHITTON HOUSE
FENGATE PETERBOROUGH PE1 5PE
Telephone 01733 560731 Fax 01733 567955

September 2001

DRG NO.W357.P1

BLOCK PLAN 1:500