




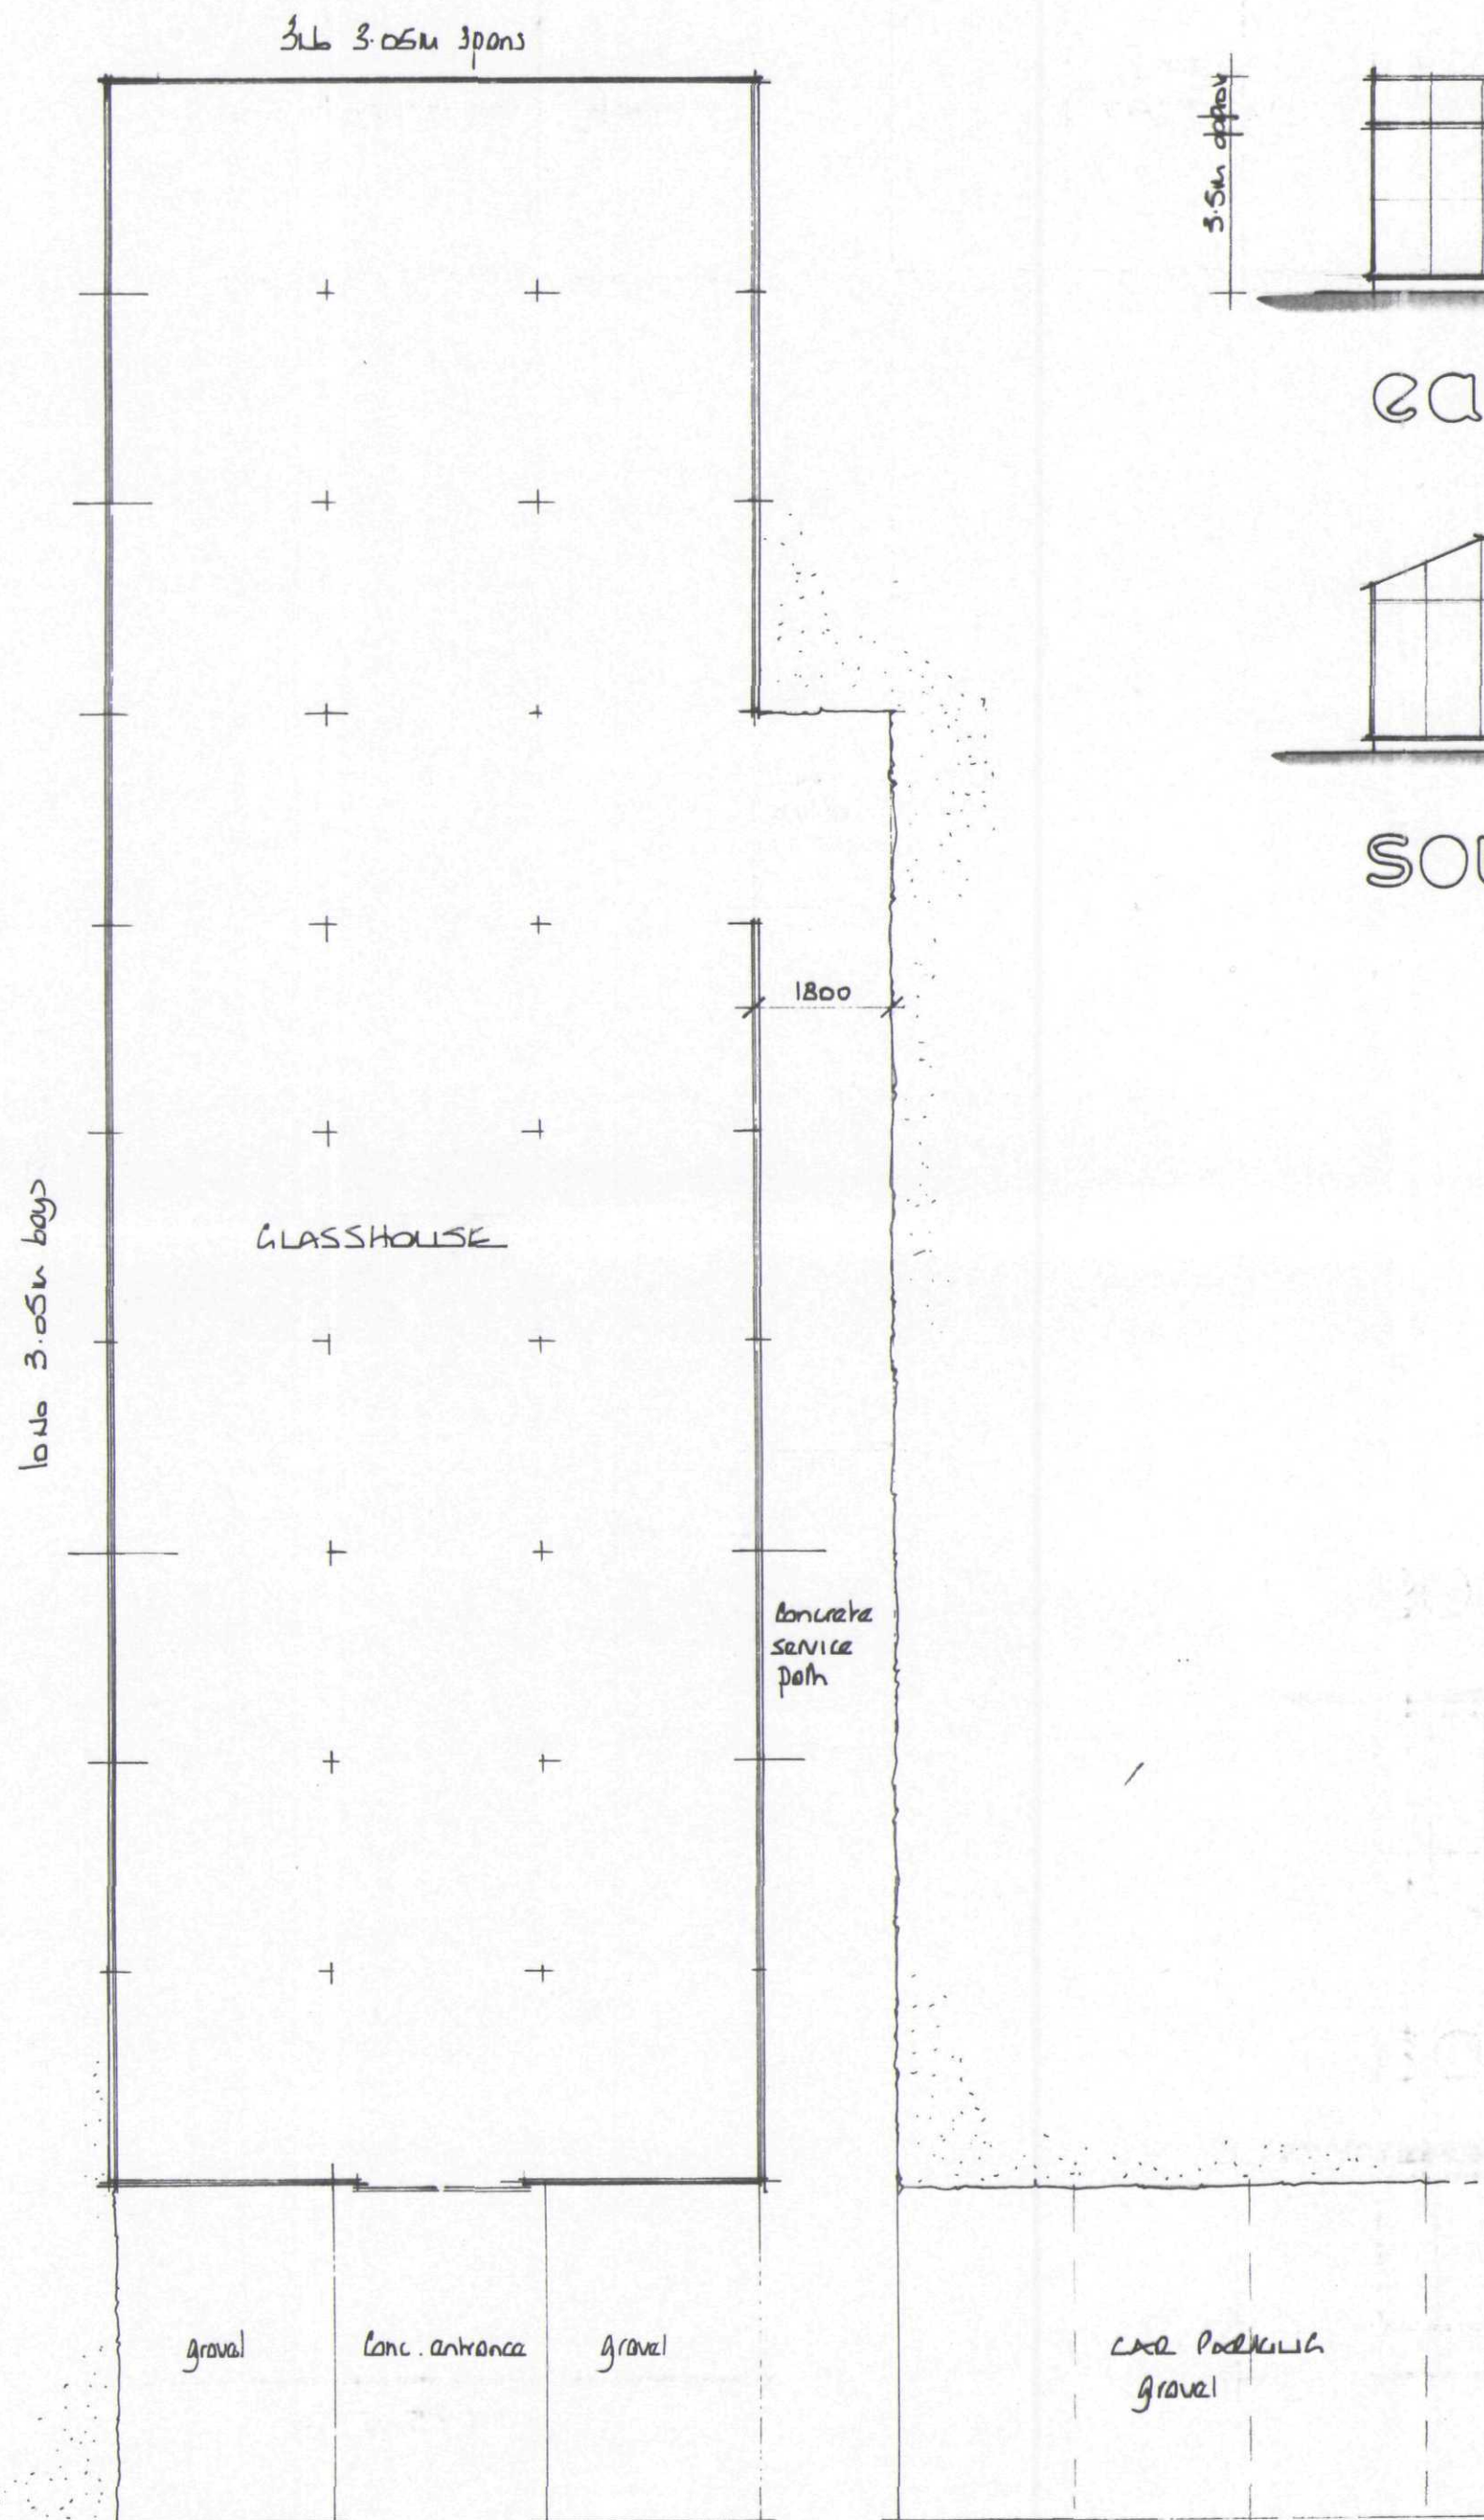


ground floor plan

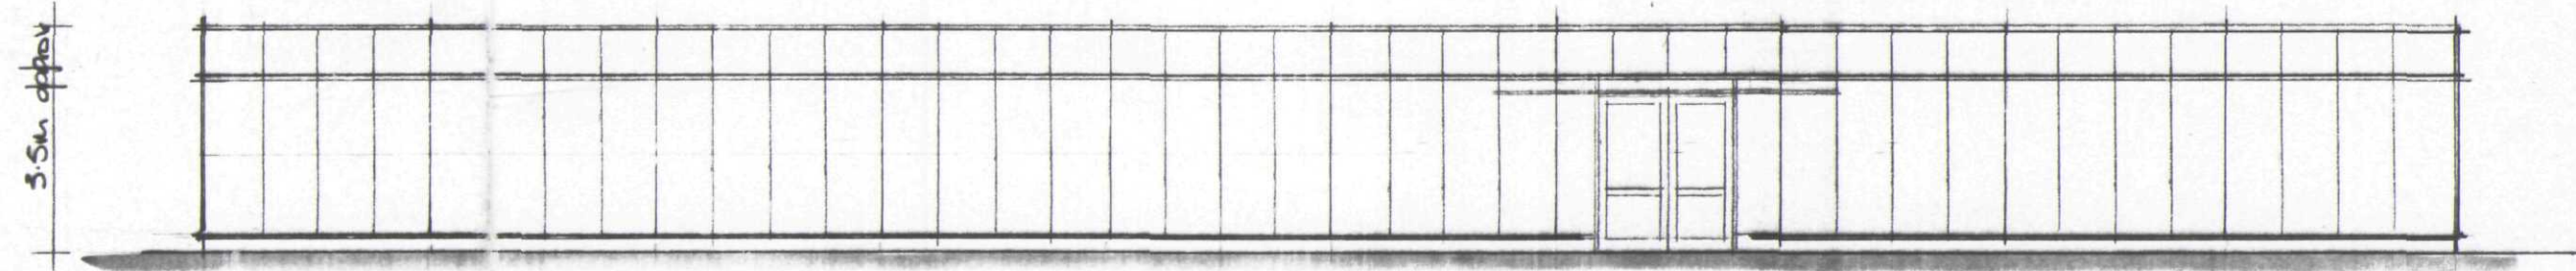


east (west elevation similar excl. door)

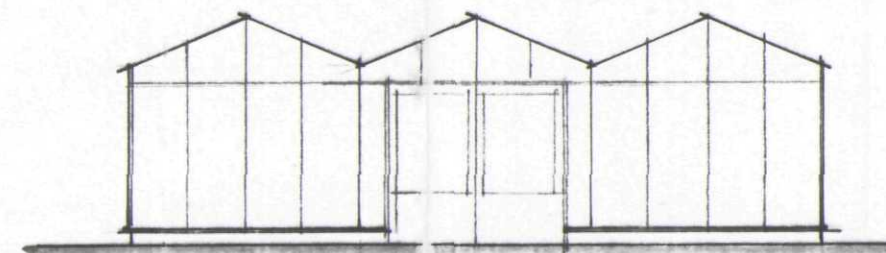

south

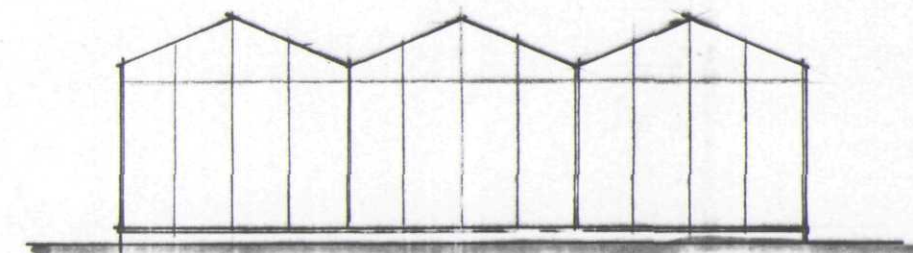

north

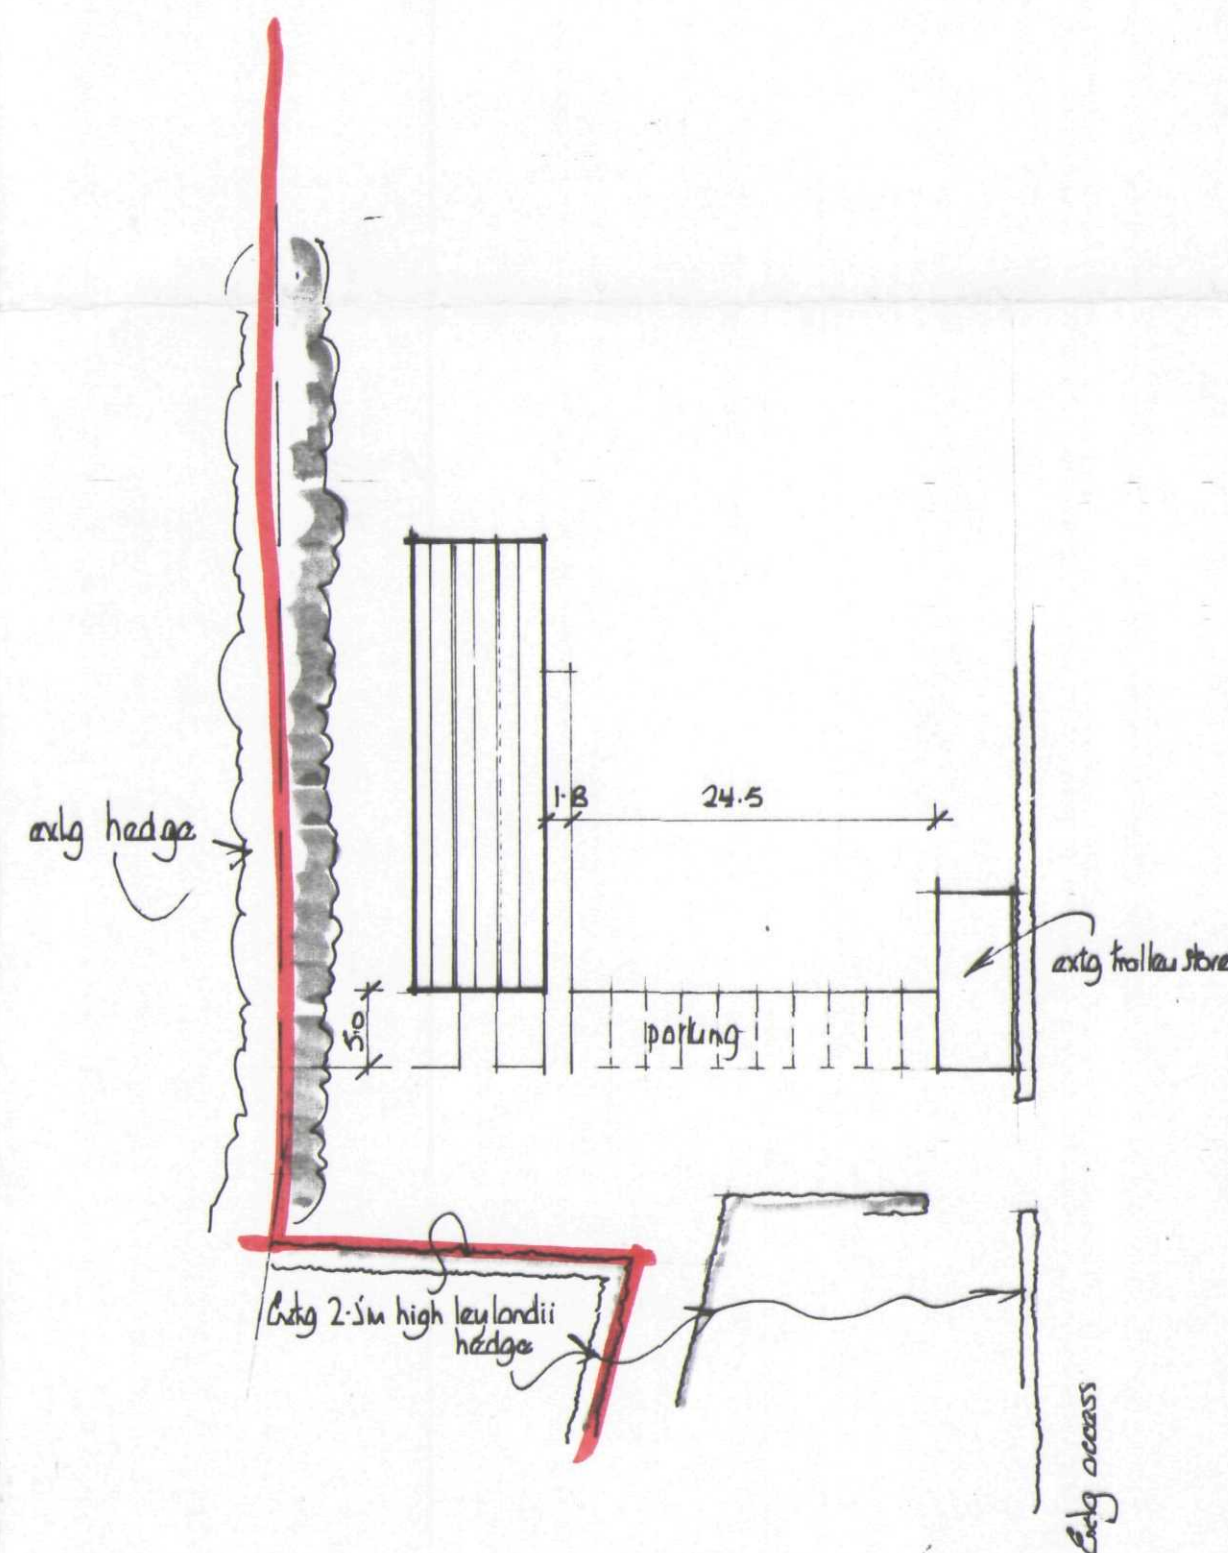

block plan

EAST MIDLANDS DESIGN ASSOC.

Architectural Consultants

Willow Lodge
Horseshoe Road
Spalding
Lincs
PE11 3JA

Tel/fax :- 01775 767968
E-mail :- willowlodge@zoom.co.uk
Mobile phone :- 07710 815044

Client

LOVELL SUMMERS HOUSE PLANTS

Project

PROPOSED GLASSHOUSE AT
366 BOURNE ROAD
POPE HOLE
SPALDING
Lincs.

Drawing

PLANS & ELEVATIONS

**DETERMINED
PLAN**


Scale 1:100 & 1:500

Date Jan '03

Drawn AL

Dwg No.

Rev.

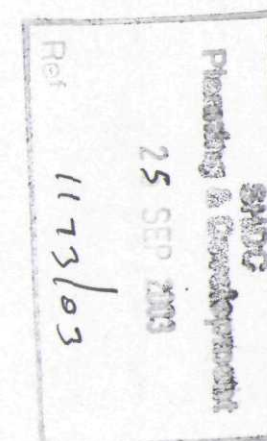

03/34/01