




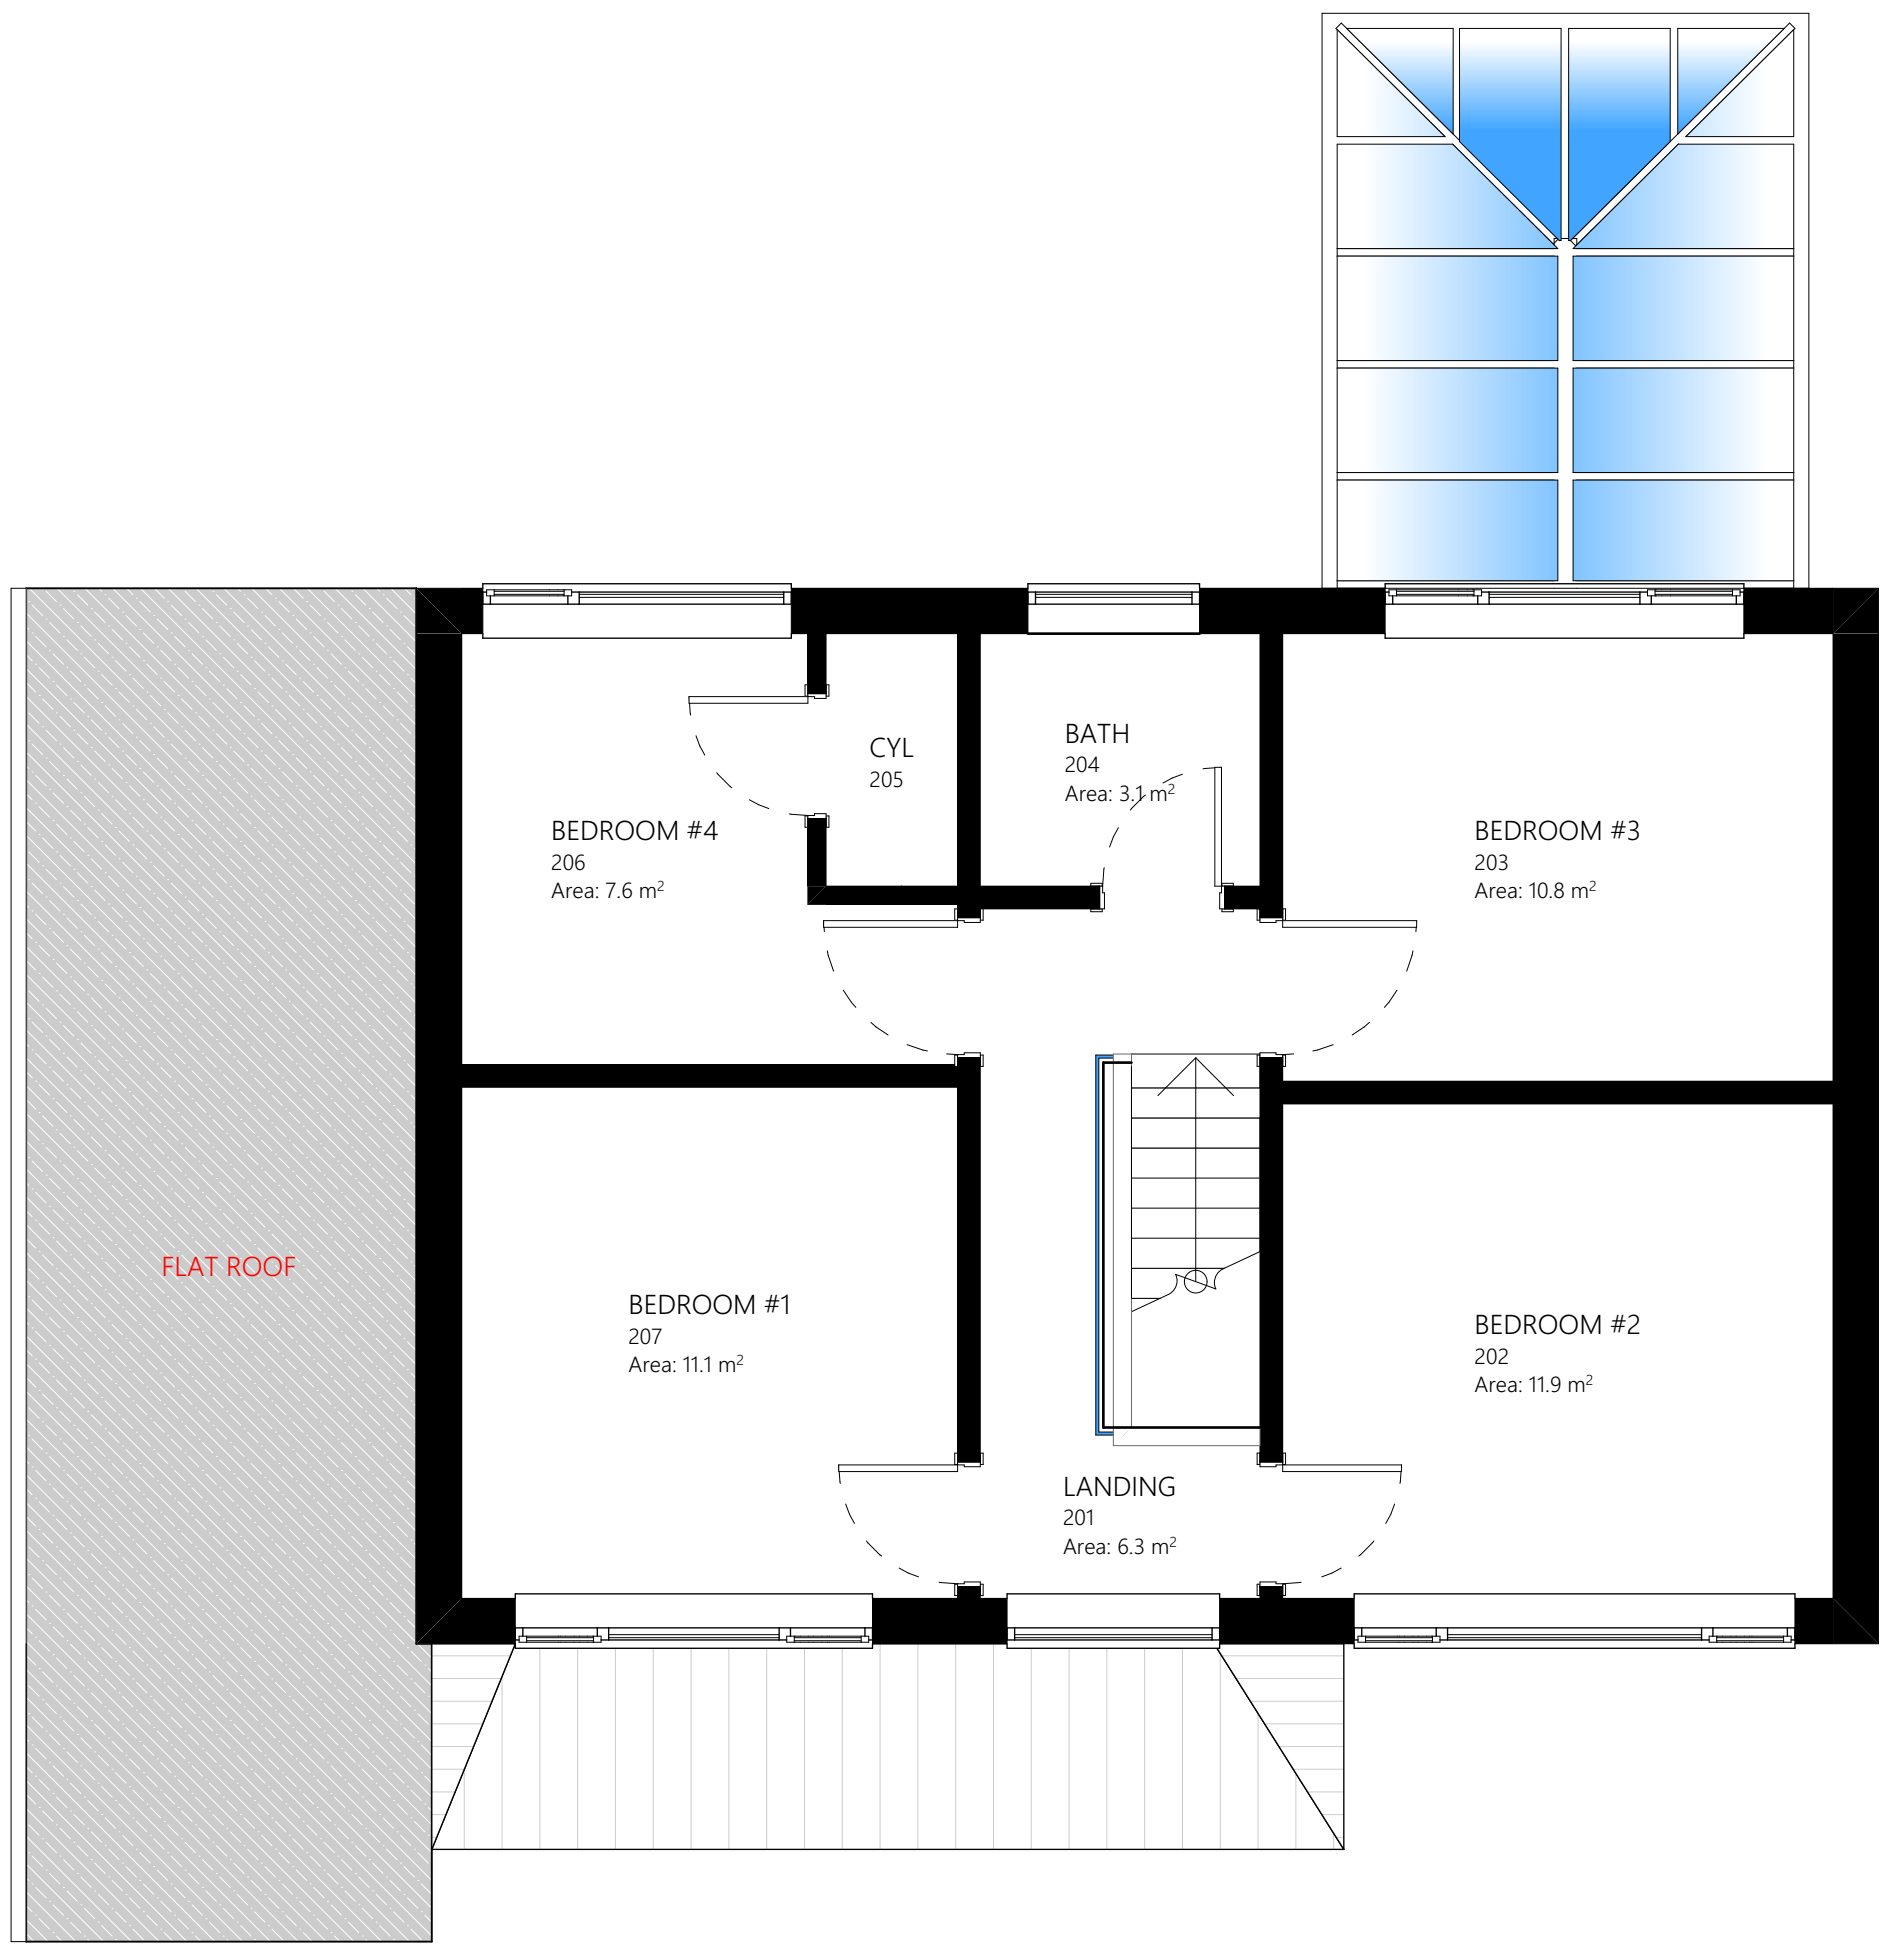

First Floor
Scale: 1:50

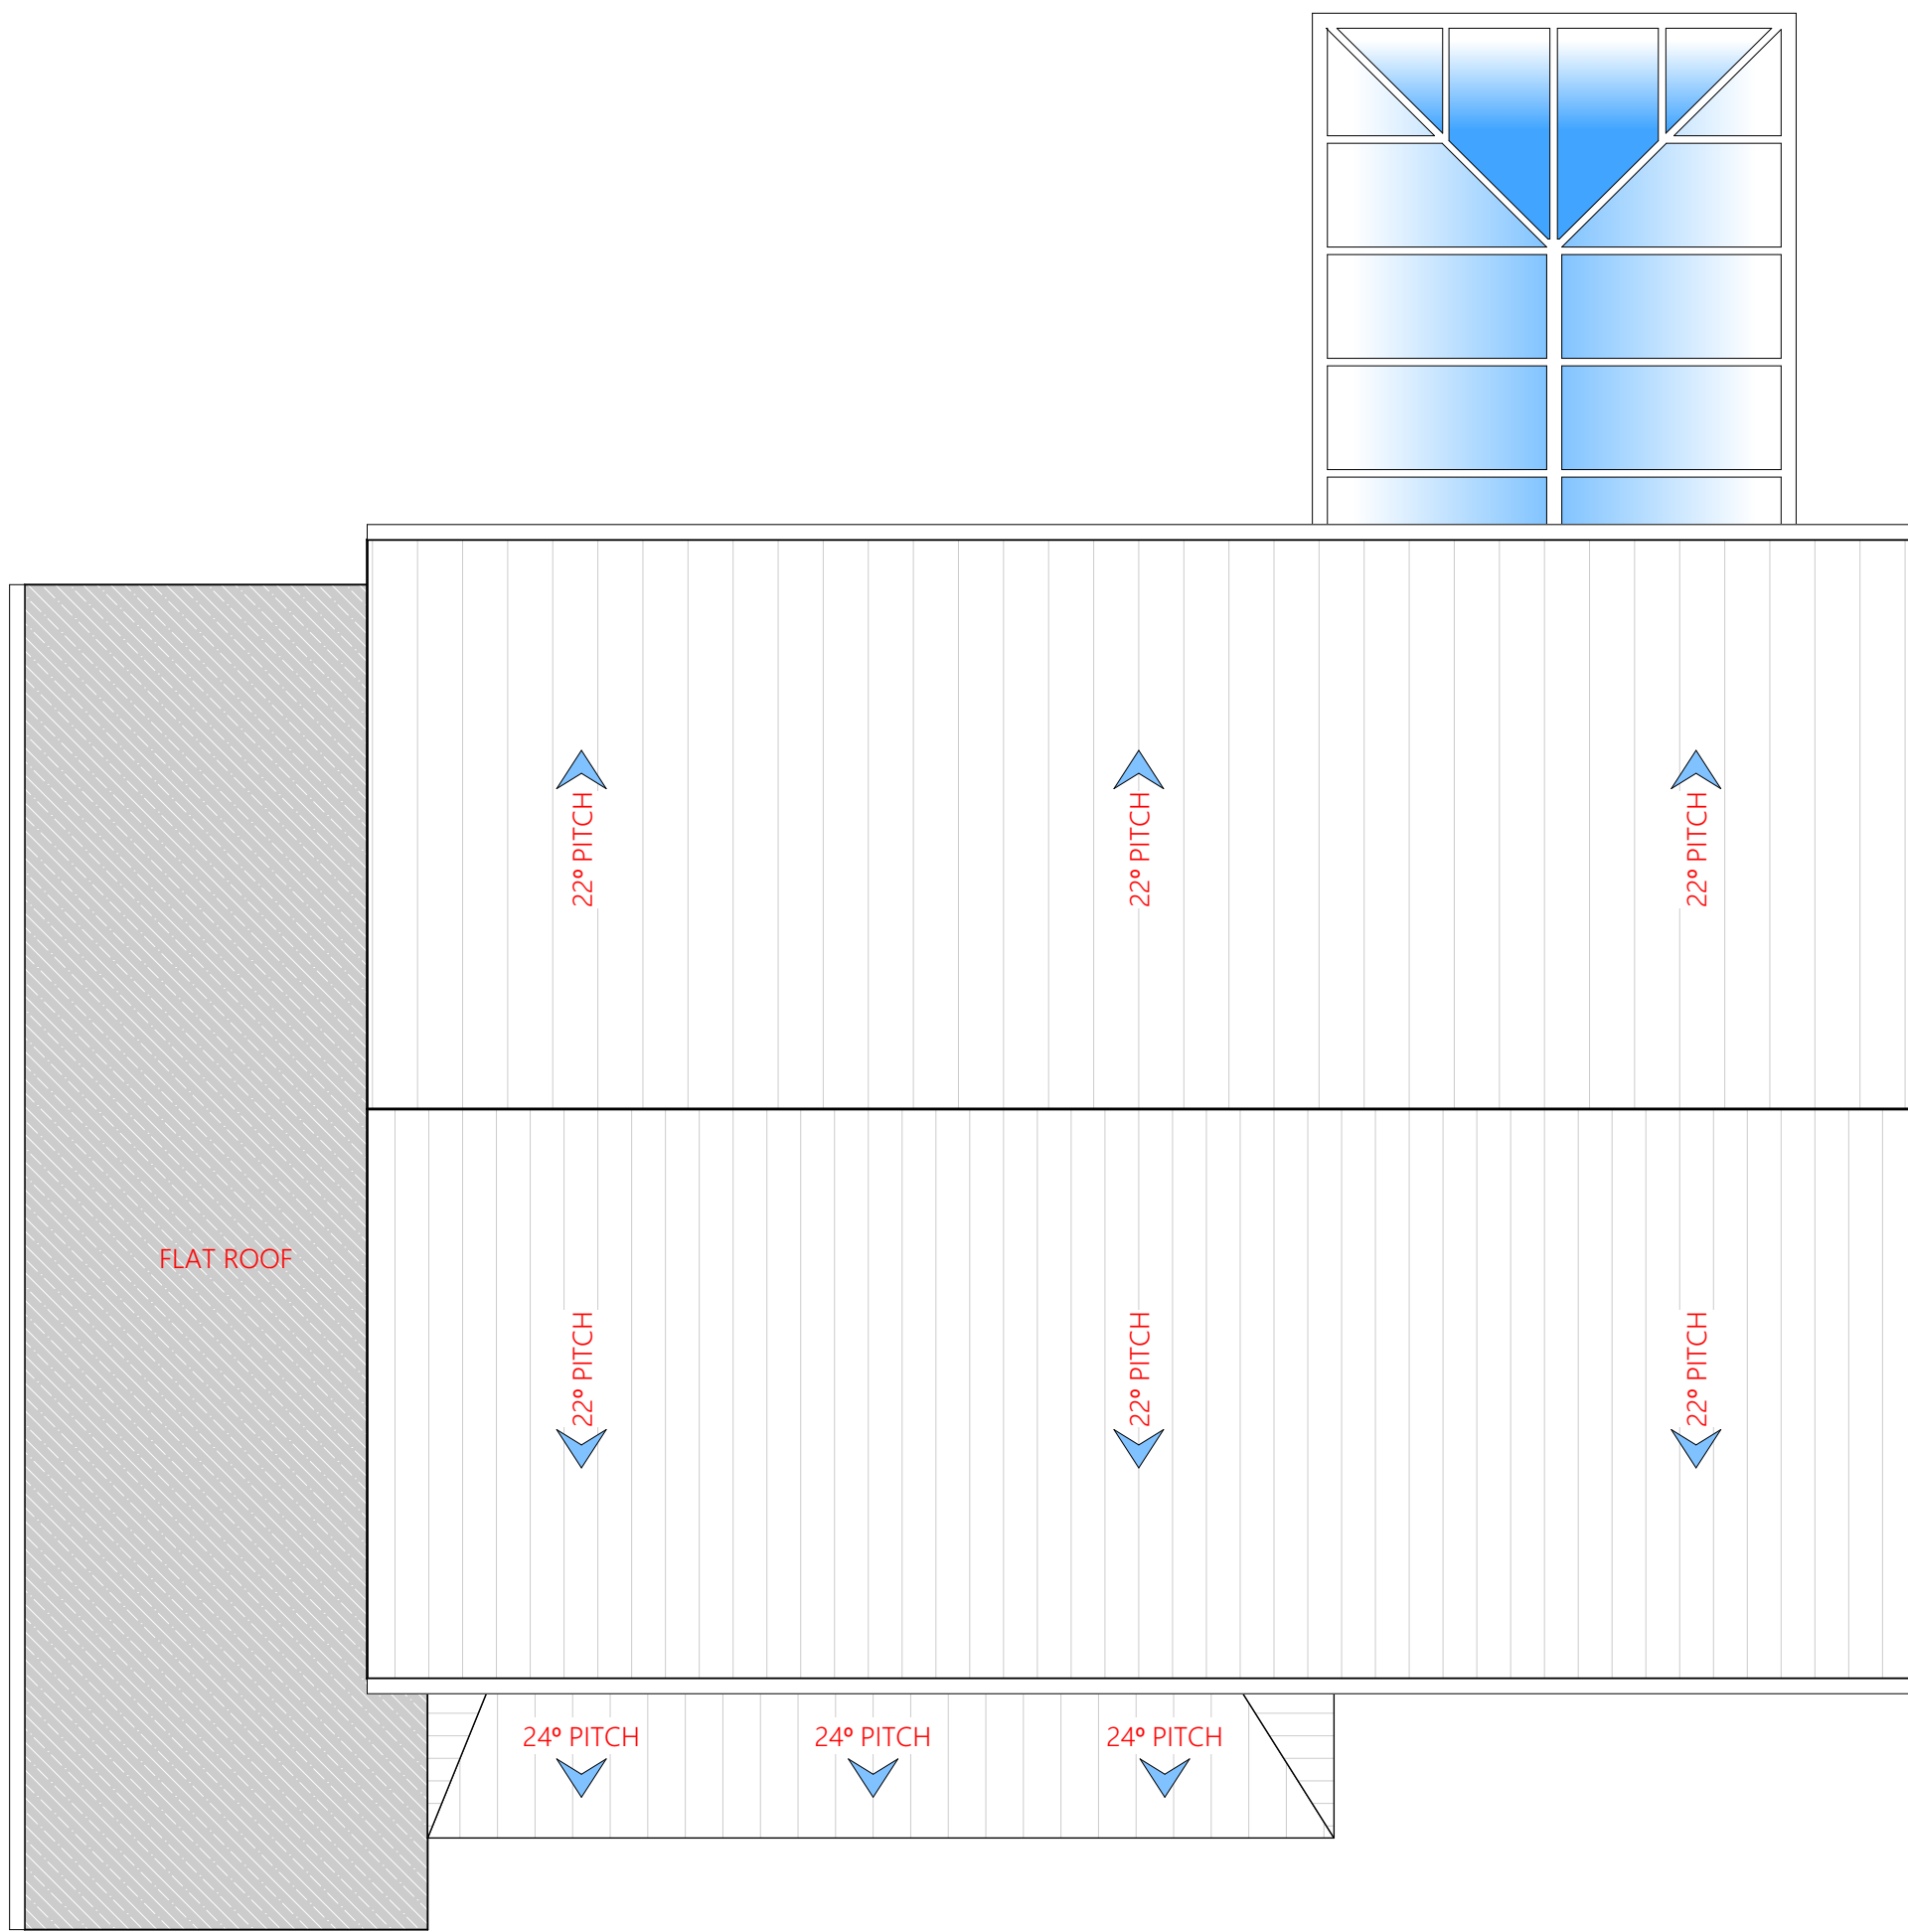

Roof Plan
Scale: 1:50

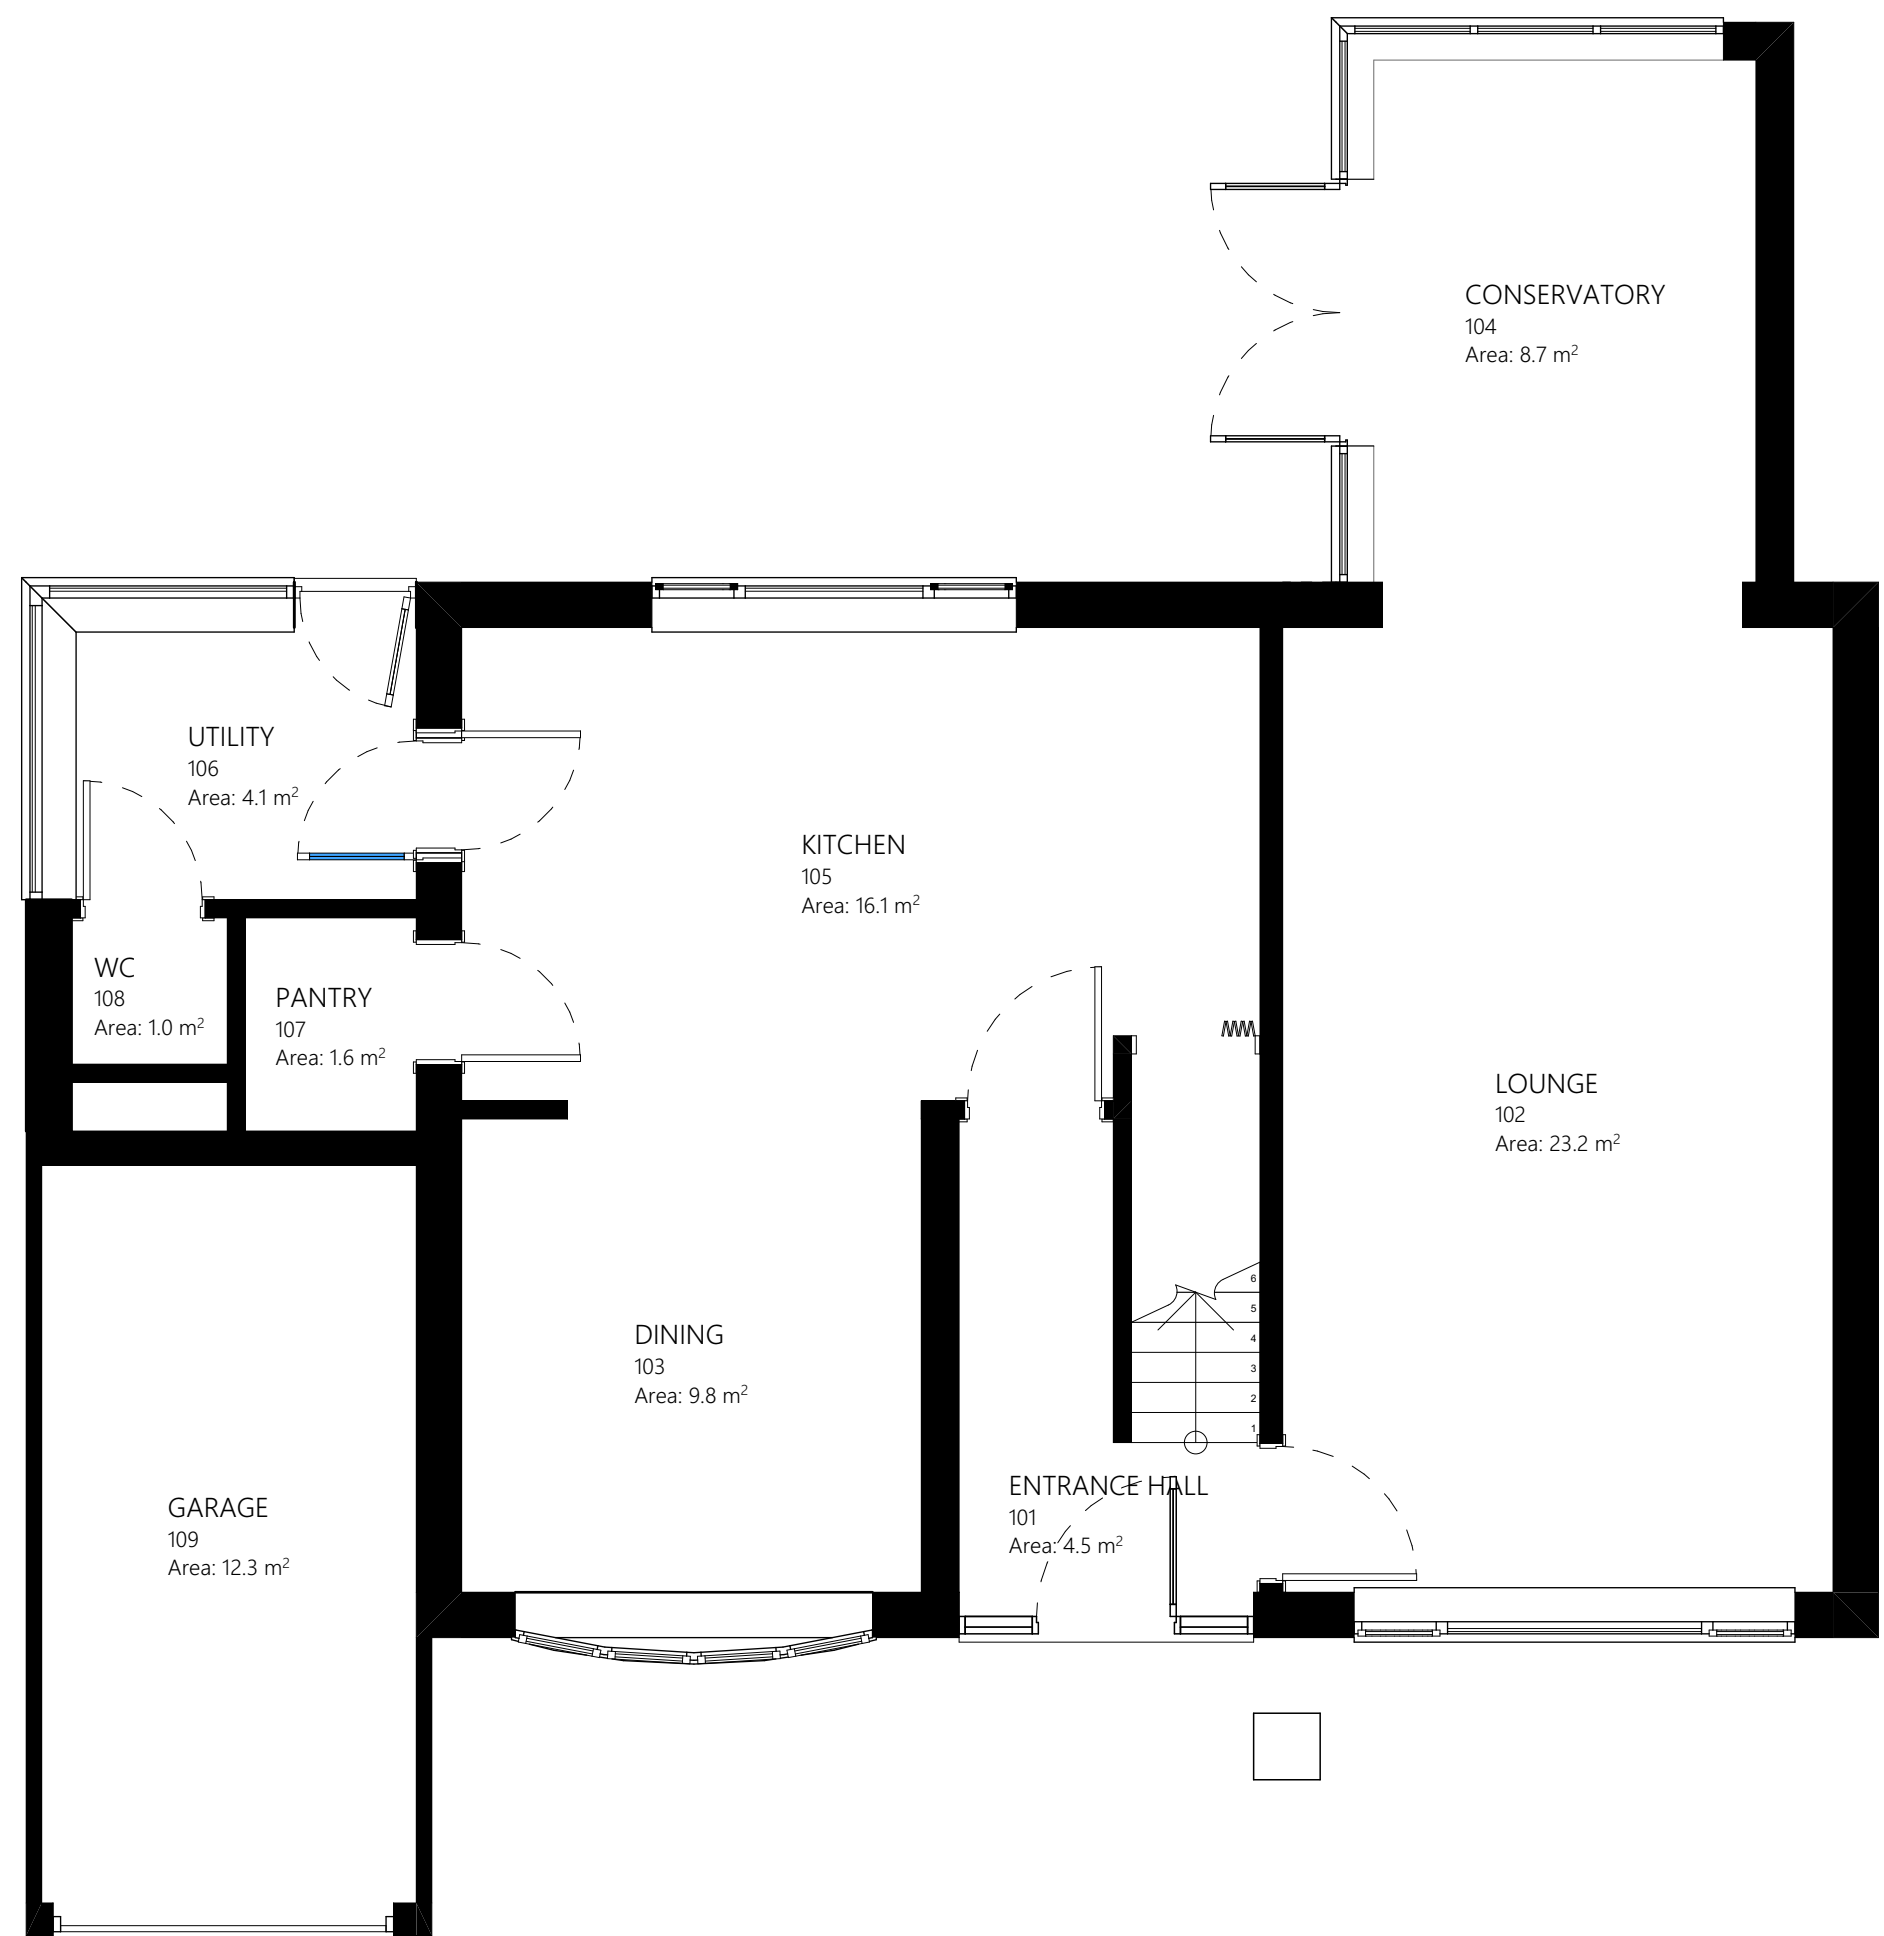

Ground Floor
Scale: 1:50



Location Plan
Scale: N.T.S



Block Plan
Scale: 1:1250

(Date: 05.02.20) REV A - Block plan north point and dimensions added.

PLANNING DRAWING

PROJECT: 67 West Elloe Ave Spalding

DRAWING: Existing General Arrangement Layouts

PROJECT No: 0018
DWG No: 0100.A

SCALE: VARIES @ A1
DATE: FEB 2020'



We not scale from this drawing dimensions and levels to be checked on site by the contractor. All dimensions in millimeters unless otherwise noted. All levels in meters unless otherwise noted. The title, copyright and confidential information in this document belongs to Urbanli Designs. Copyright 2020. All rights reserved. You may not reproduce this document or disclose it to others without the consent of Urbanli Designs.