
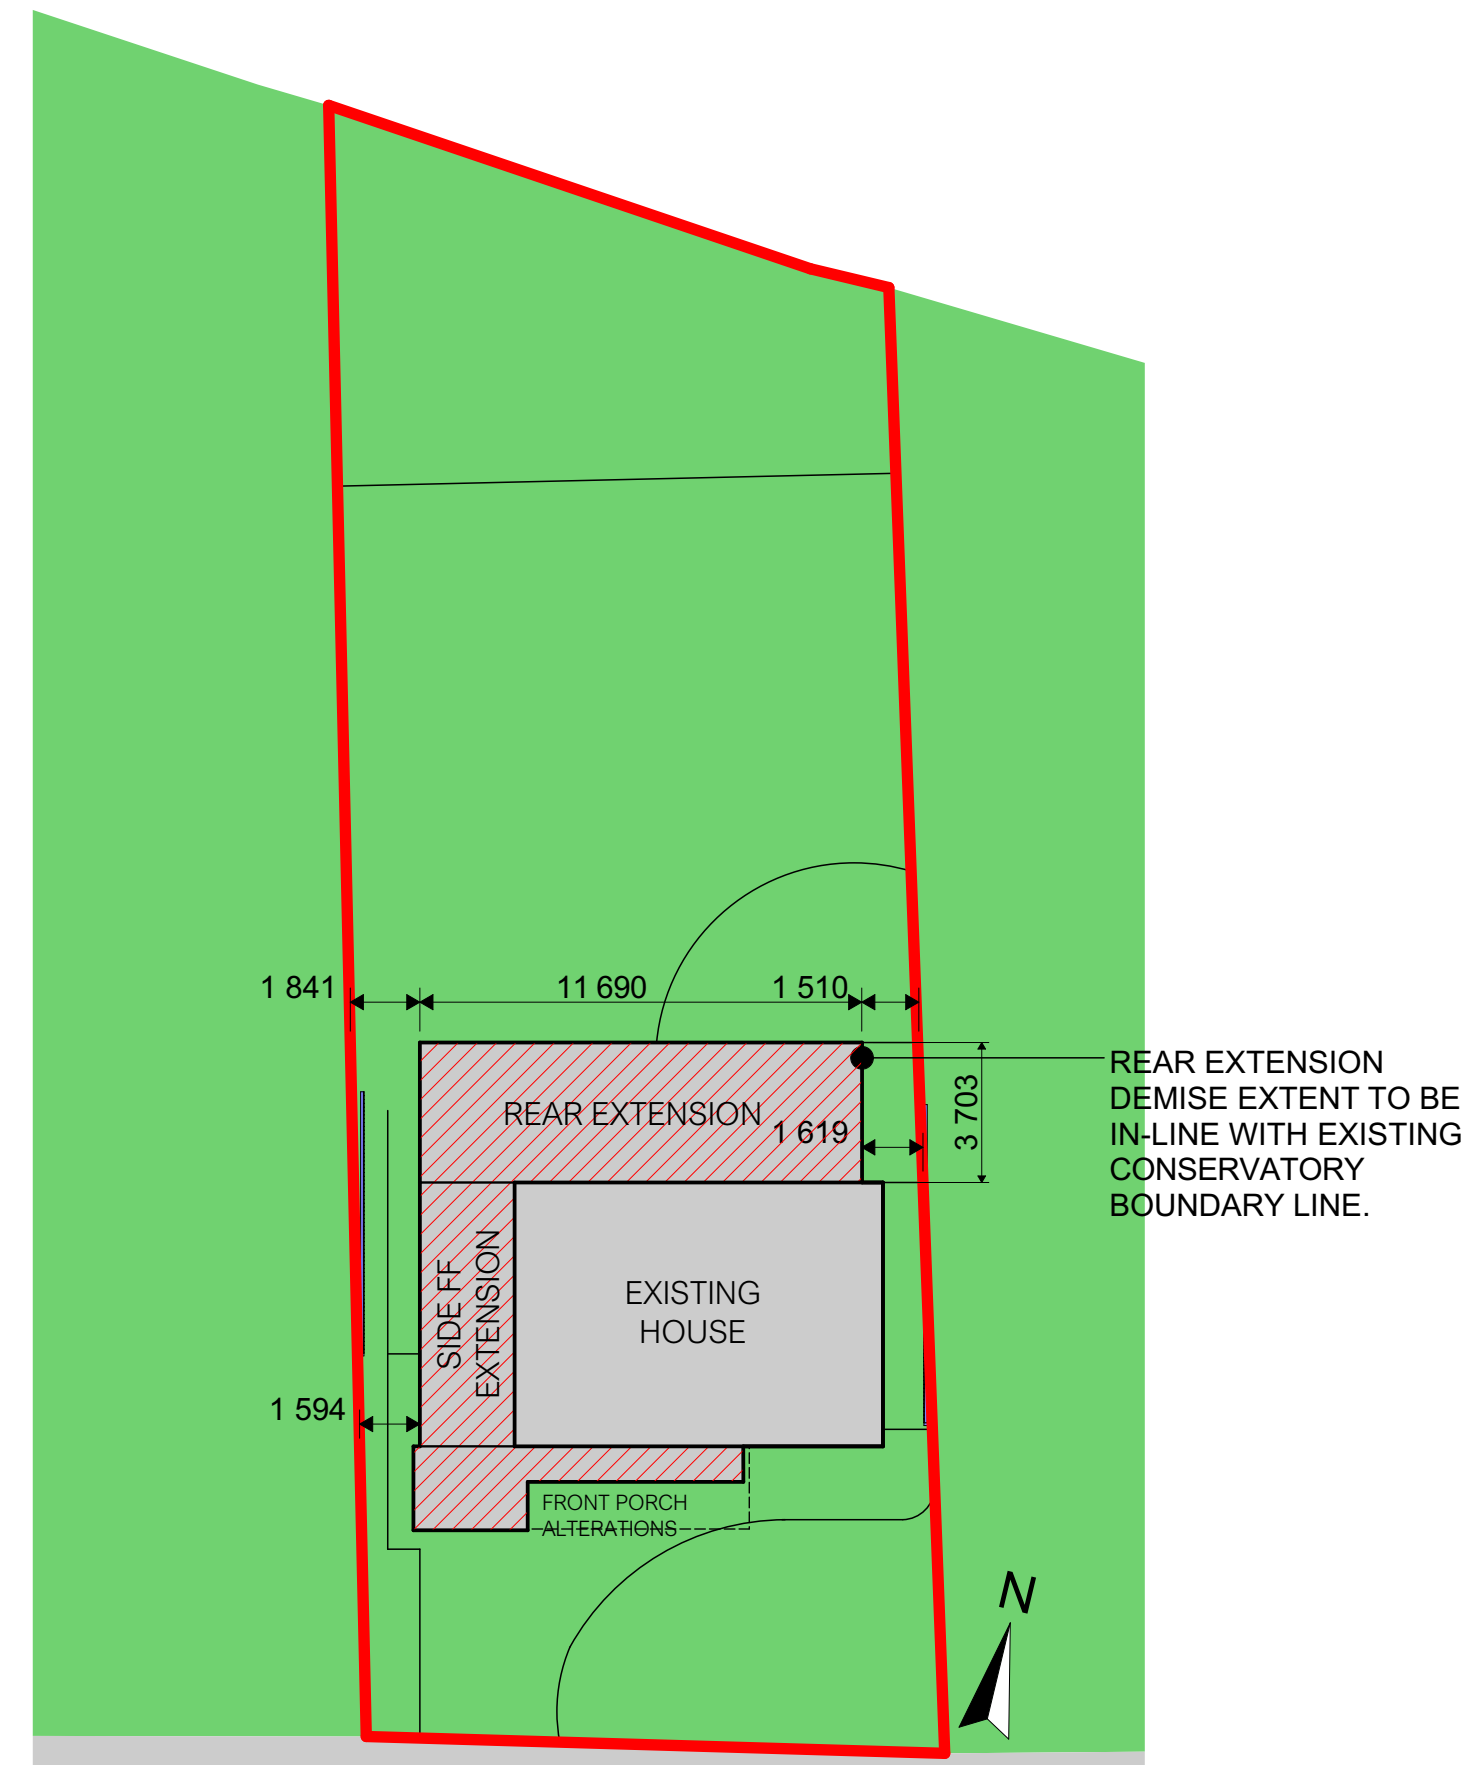
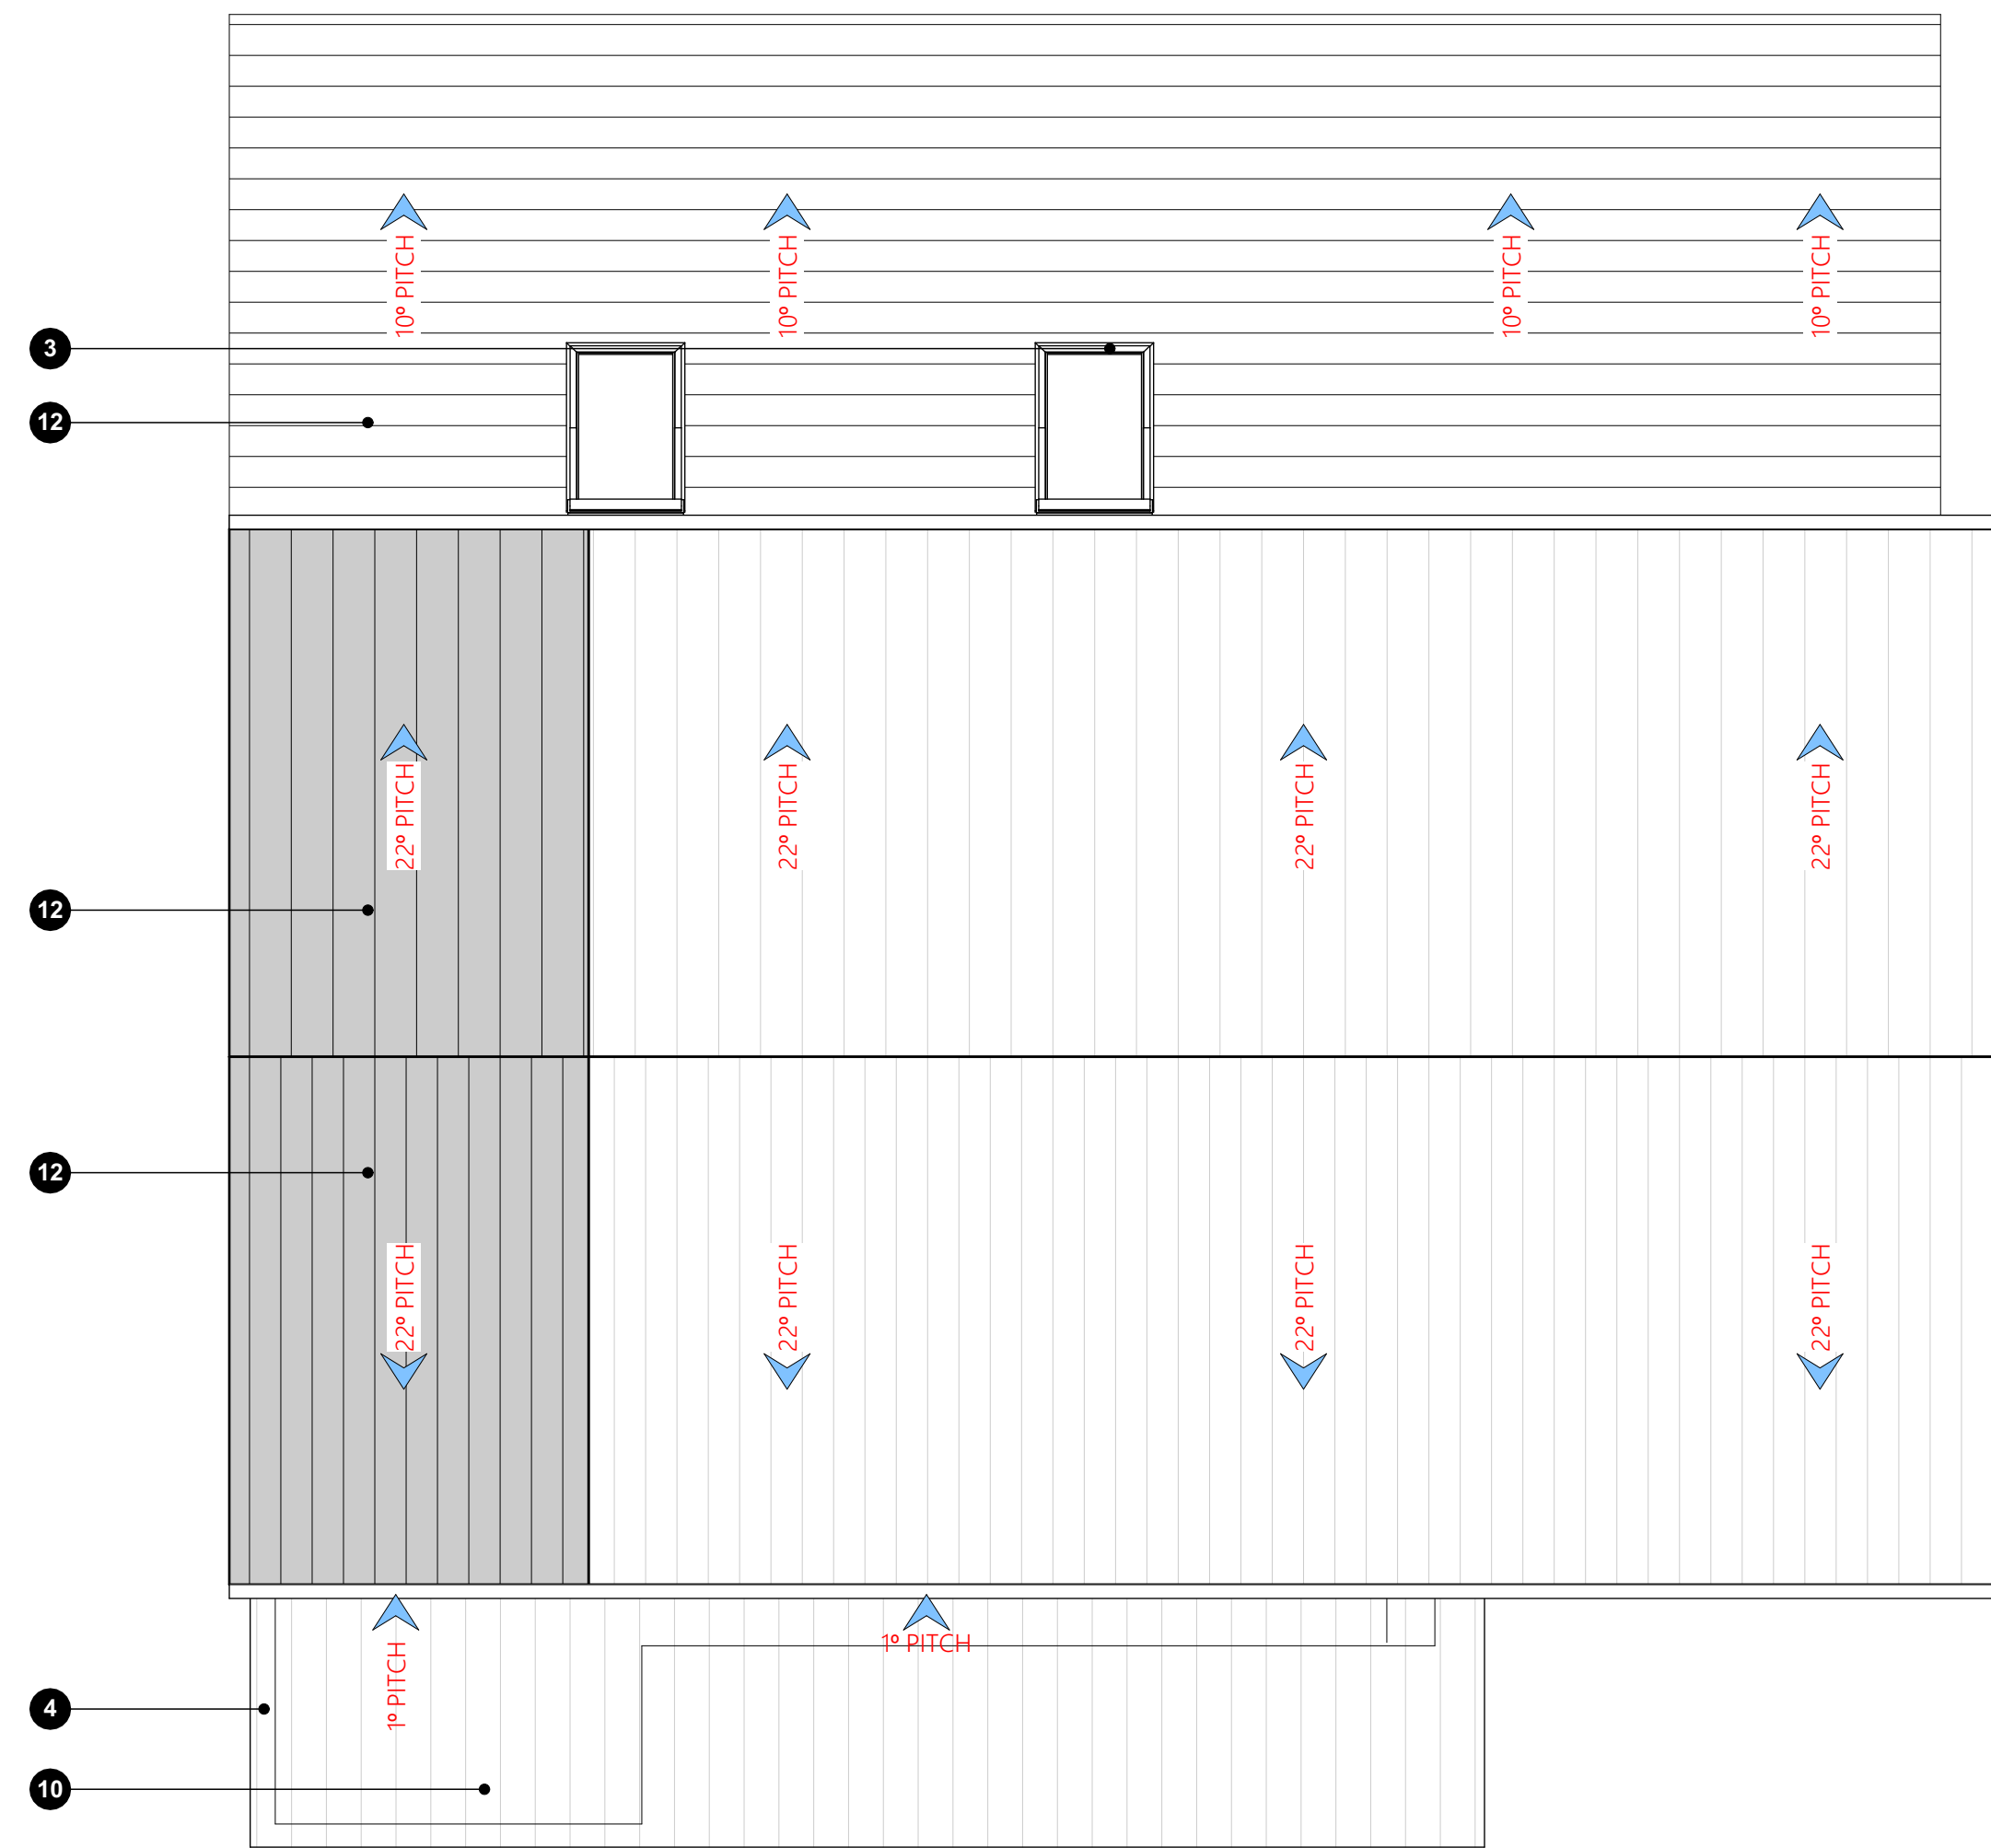
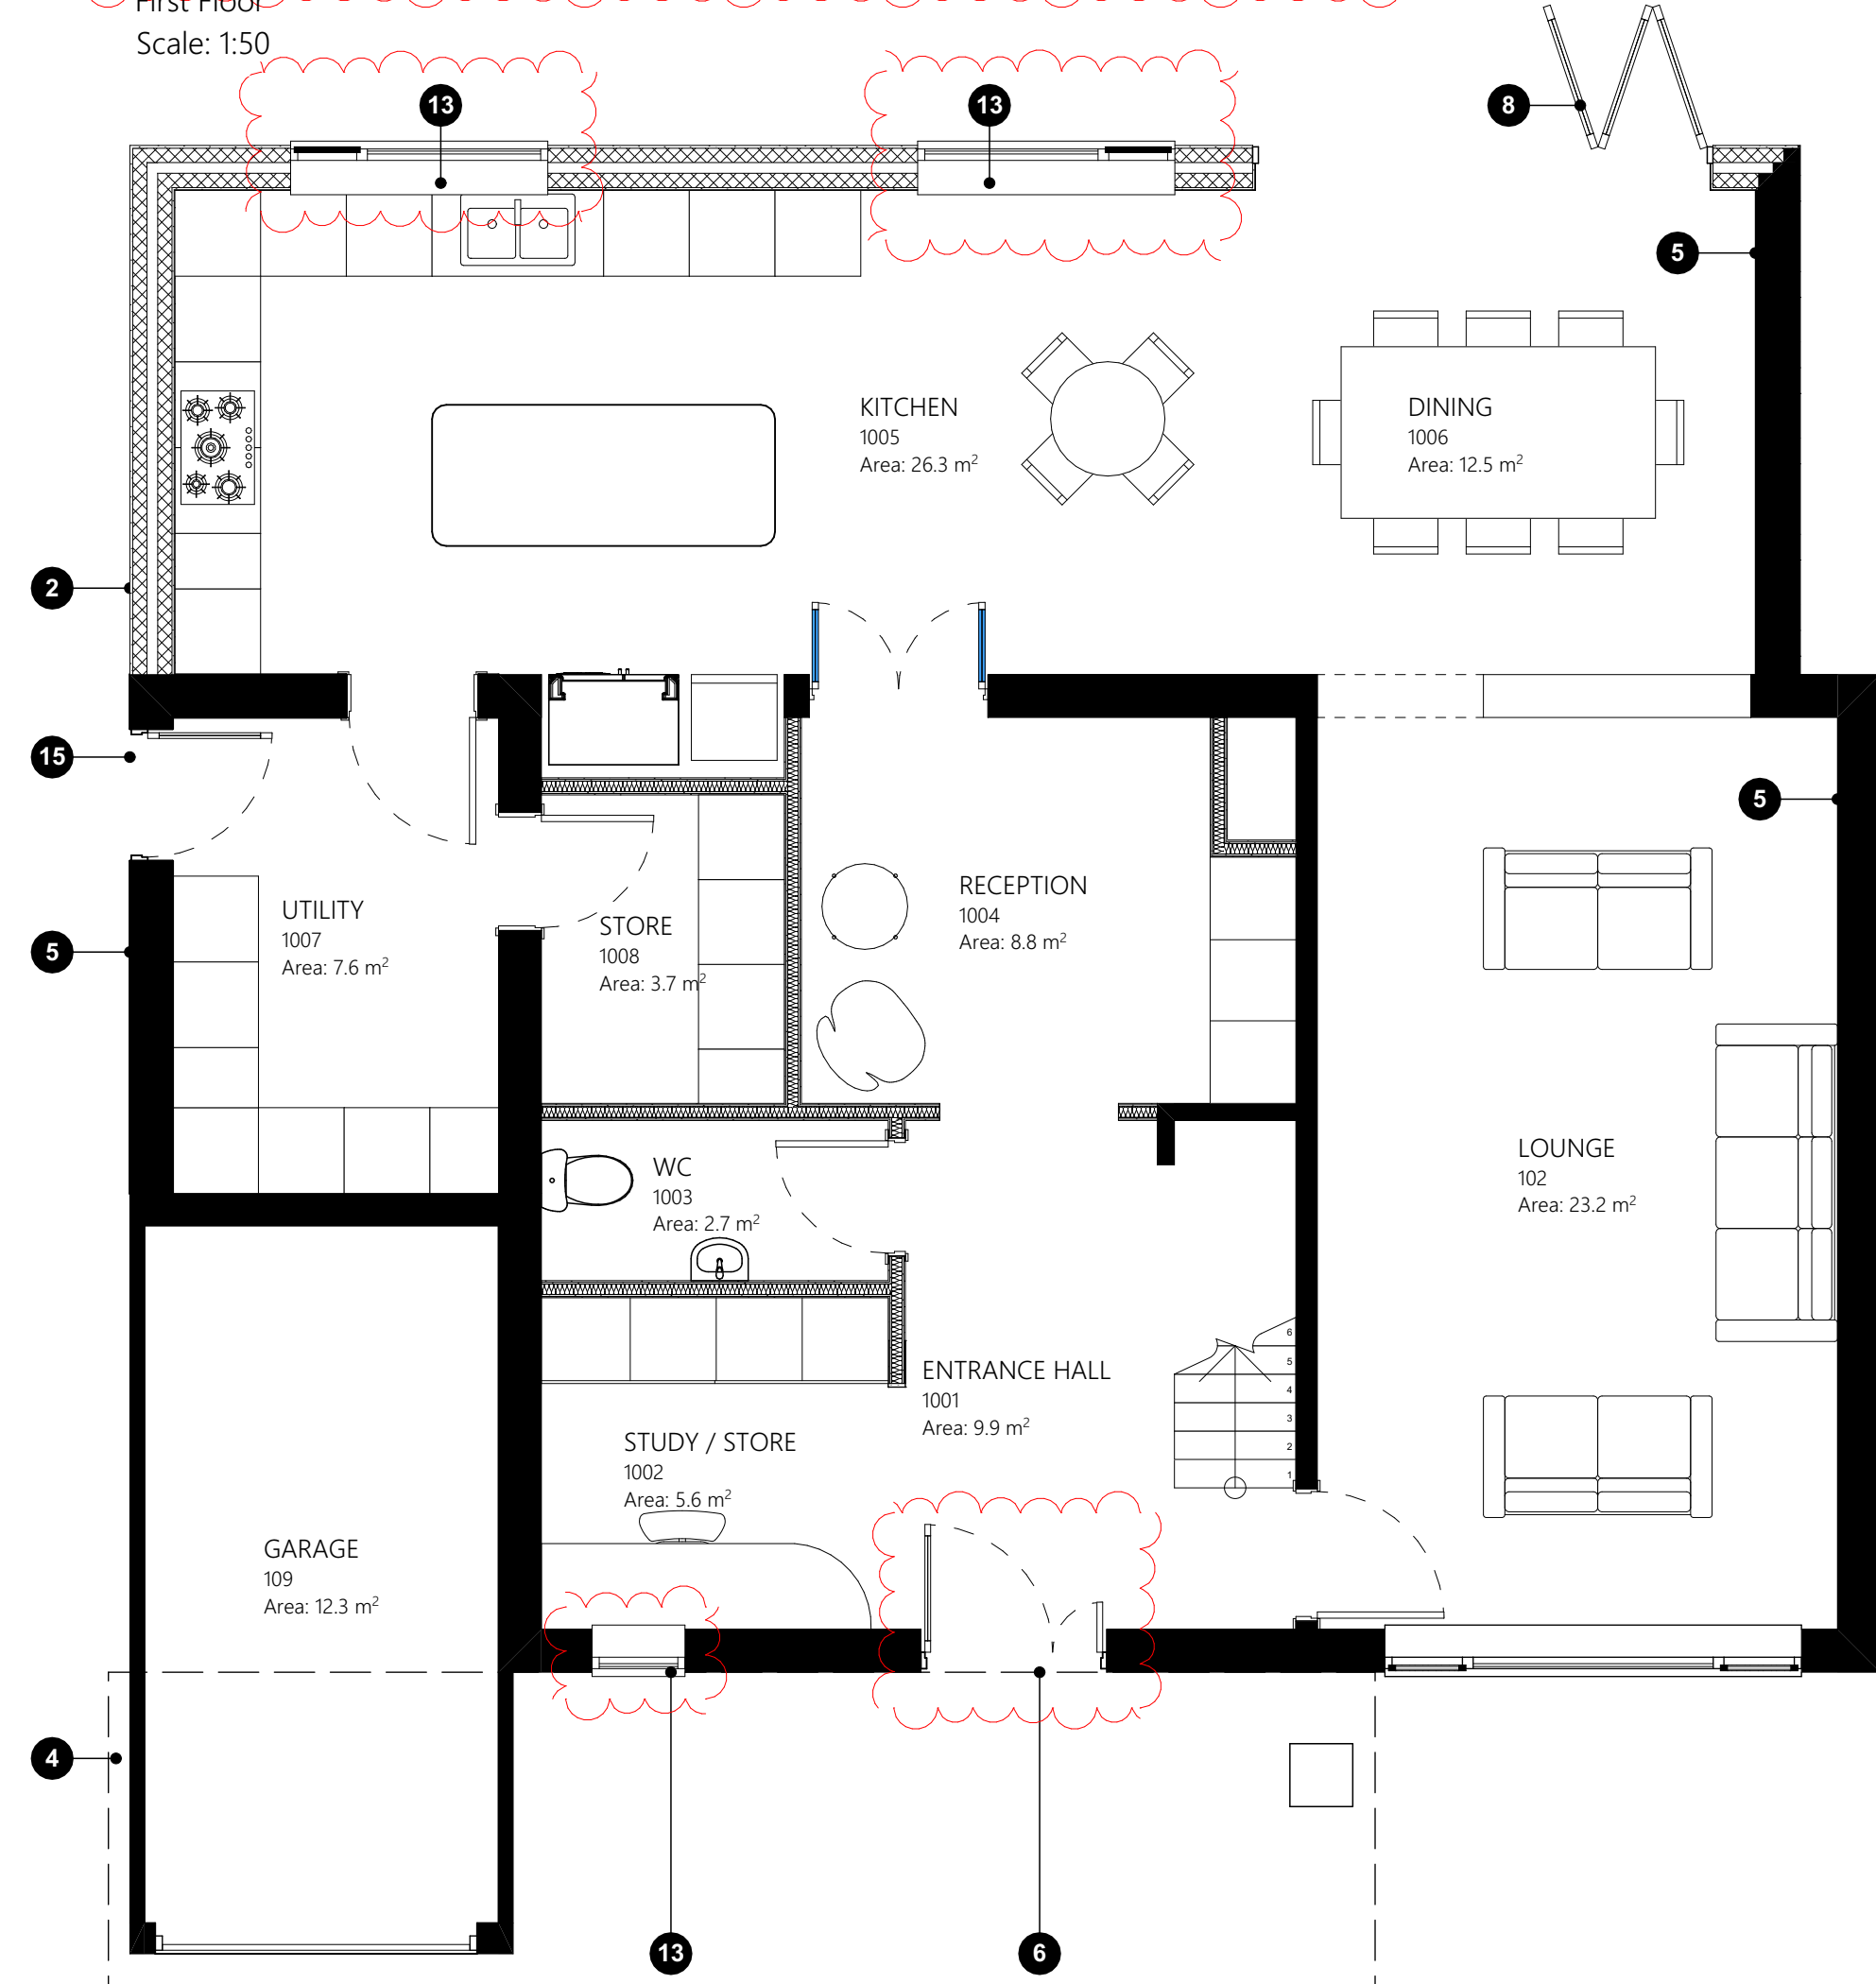


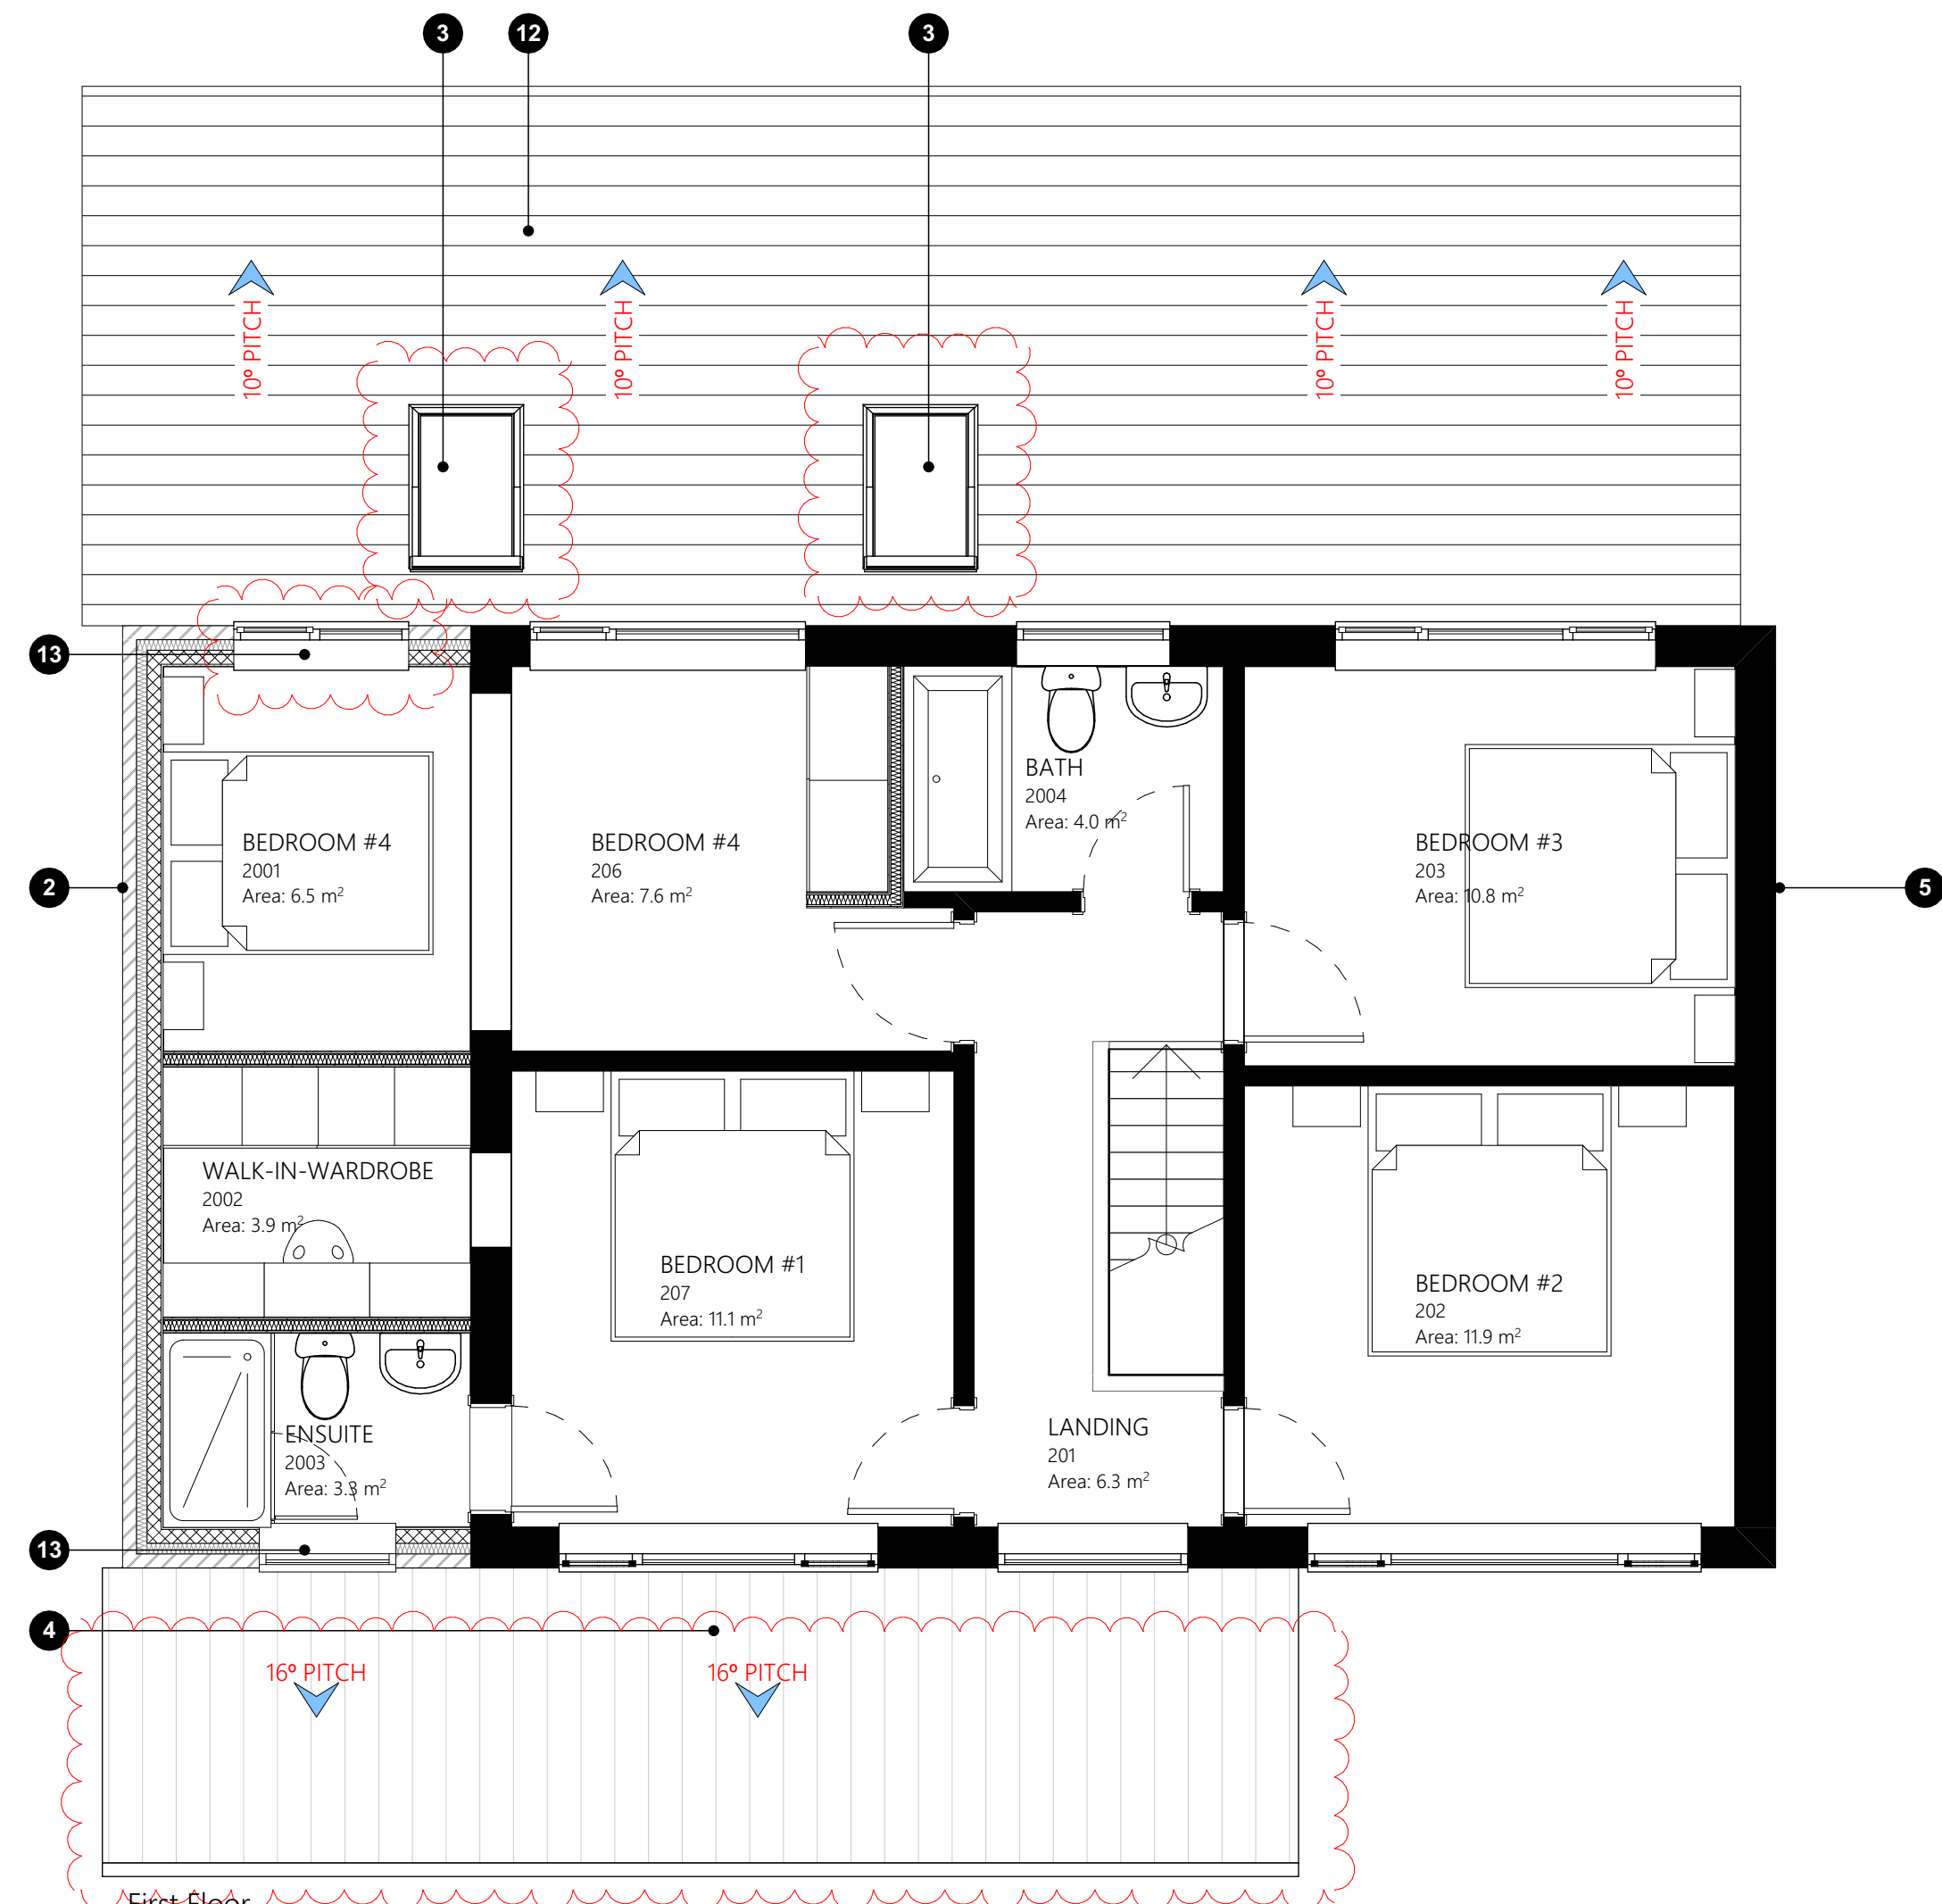


- KEY NOTE
- 2 EXTERNAL MASONRY WALL FINISH AND COLOUR TO MATCH EXISTING BRICKWORK.
 - 3 OPENABLE ROOFLIGHT.
 - 4 FRONT PORCH ROOF TO BE SIMILAR TO EXISTING AND ROOF TILES TO MATCH EXISTING.
 - 5 EXISTING BRICKWORK.
 - 6 NEW COMPOSITE DOOR.
 - 7 NEW PVC-U RAINWATER GUTTER AND DOWNPIPE. COLOUR TBC.
 - 8 NEW ALUMINIUM BI-FOLDING DOOR. COLOUR TO RAL 7016.
 - 10 SINGLE PLY MEMBRANE LAID AT 1 DEG. FALL WITH 100mm GUTTER TO DRAIN OFF SURFACE WATER TO RWP AT BOTH ENDS. COLOUR FINISH TBC.
 - 11 CLADDING TO BE IN ALUMINIUM FINISH TO RAL 2016.
 - 12 PROPOSED ROOF TILE FINISH SIMILAR TO EXISTING ROOF FINISH. COLOUR TO MATCH EXISTING.
 - 13 NEW WINDOW TO REAR EXTENSION TO BE U-PVC FINISH. COLOUR TO MATCH EXISTING WINDOW.
 - 15 NEW DOOR TO SIDE EXTENSION TO BE U-PVC FINISH. COLOUR TO MATCH EXISTING WINDOW.
 - 16 NEW ALUMINIUM FRAMED WITH GLASS INFILL SLIDING PARTITION.

(Date: 22.12.20) REV C - Material Amendments and Layout amendments. Key notes amended.
(Date: 05.02.20) REV B - Dimensions and note added to proposed site plan.
(Date: 05.02.20) REV A - North point added.

PLANNING DRAWING

PROJECT: 67 West Elloe Ave Spalding
DRAWING: Proposed General Arrangement Layouts
PROJECT No: 0018
DWG No: 0125.C
SCALE: VARIES @ A1
DATE: FEB 2020'

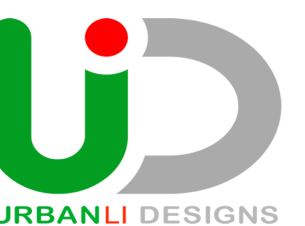

We not scale from this drawing dimensions and levels to be checked on site by the contractor. All dimensions in millimeters unless otherwise noted. The title, copyright and confidential information in this document belongs to Urbanli Designs. Copyright 2020. All rights reserved. You may not reproduce this document or disclose it to others without the consent of Urbanli Designs.