




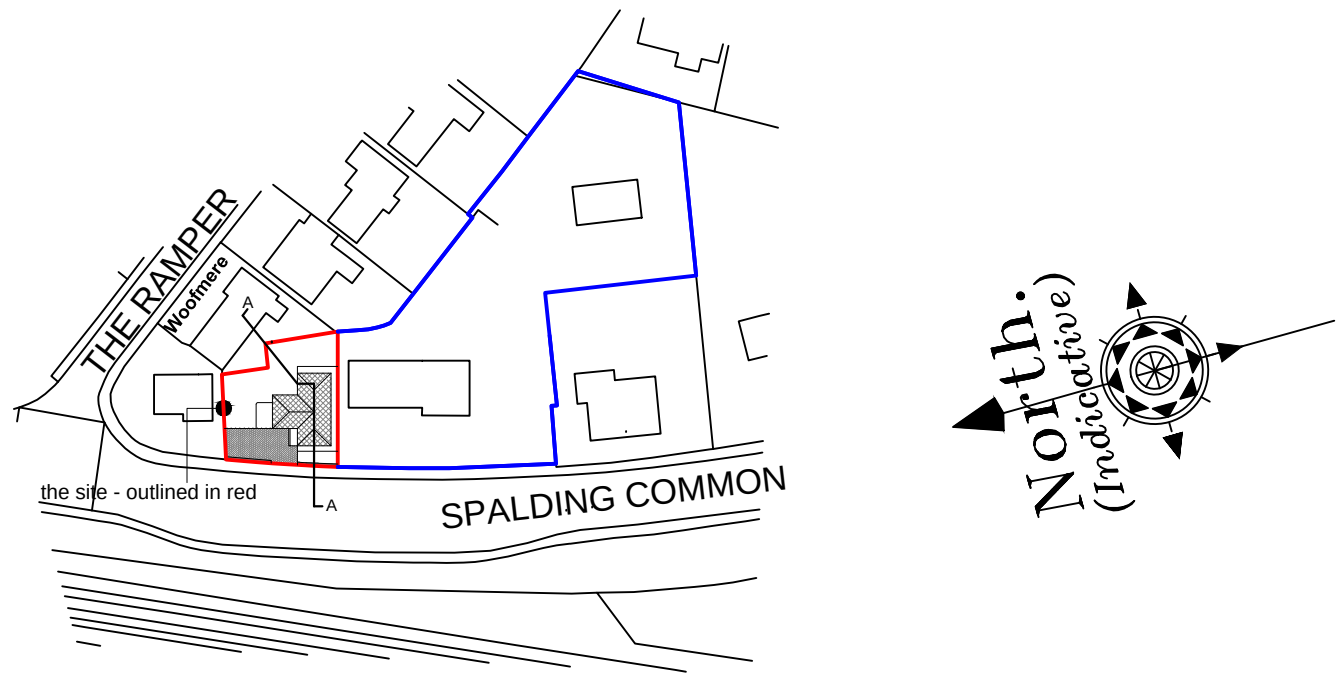


LOCATION PLAN - 1:1250

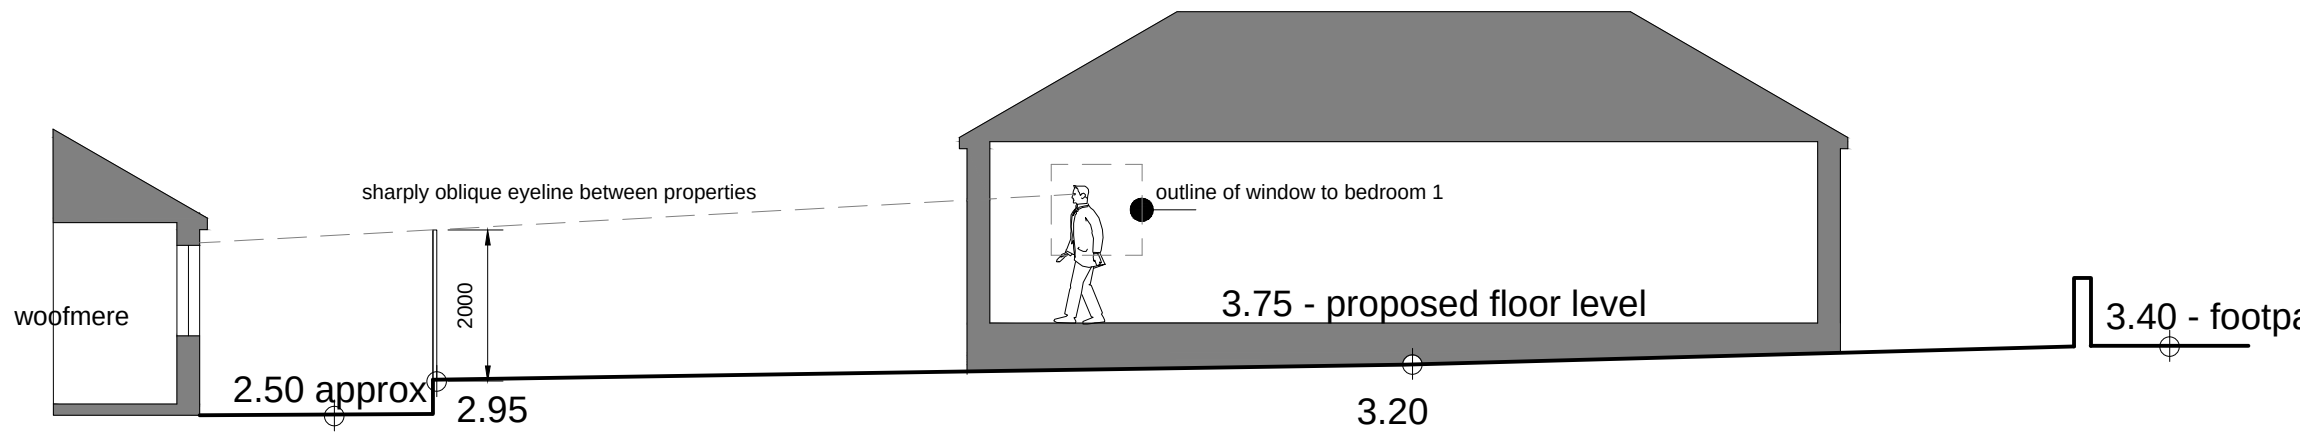


SITE SECTION A-A (see location plan)

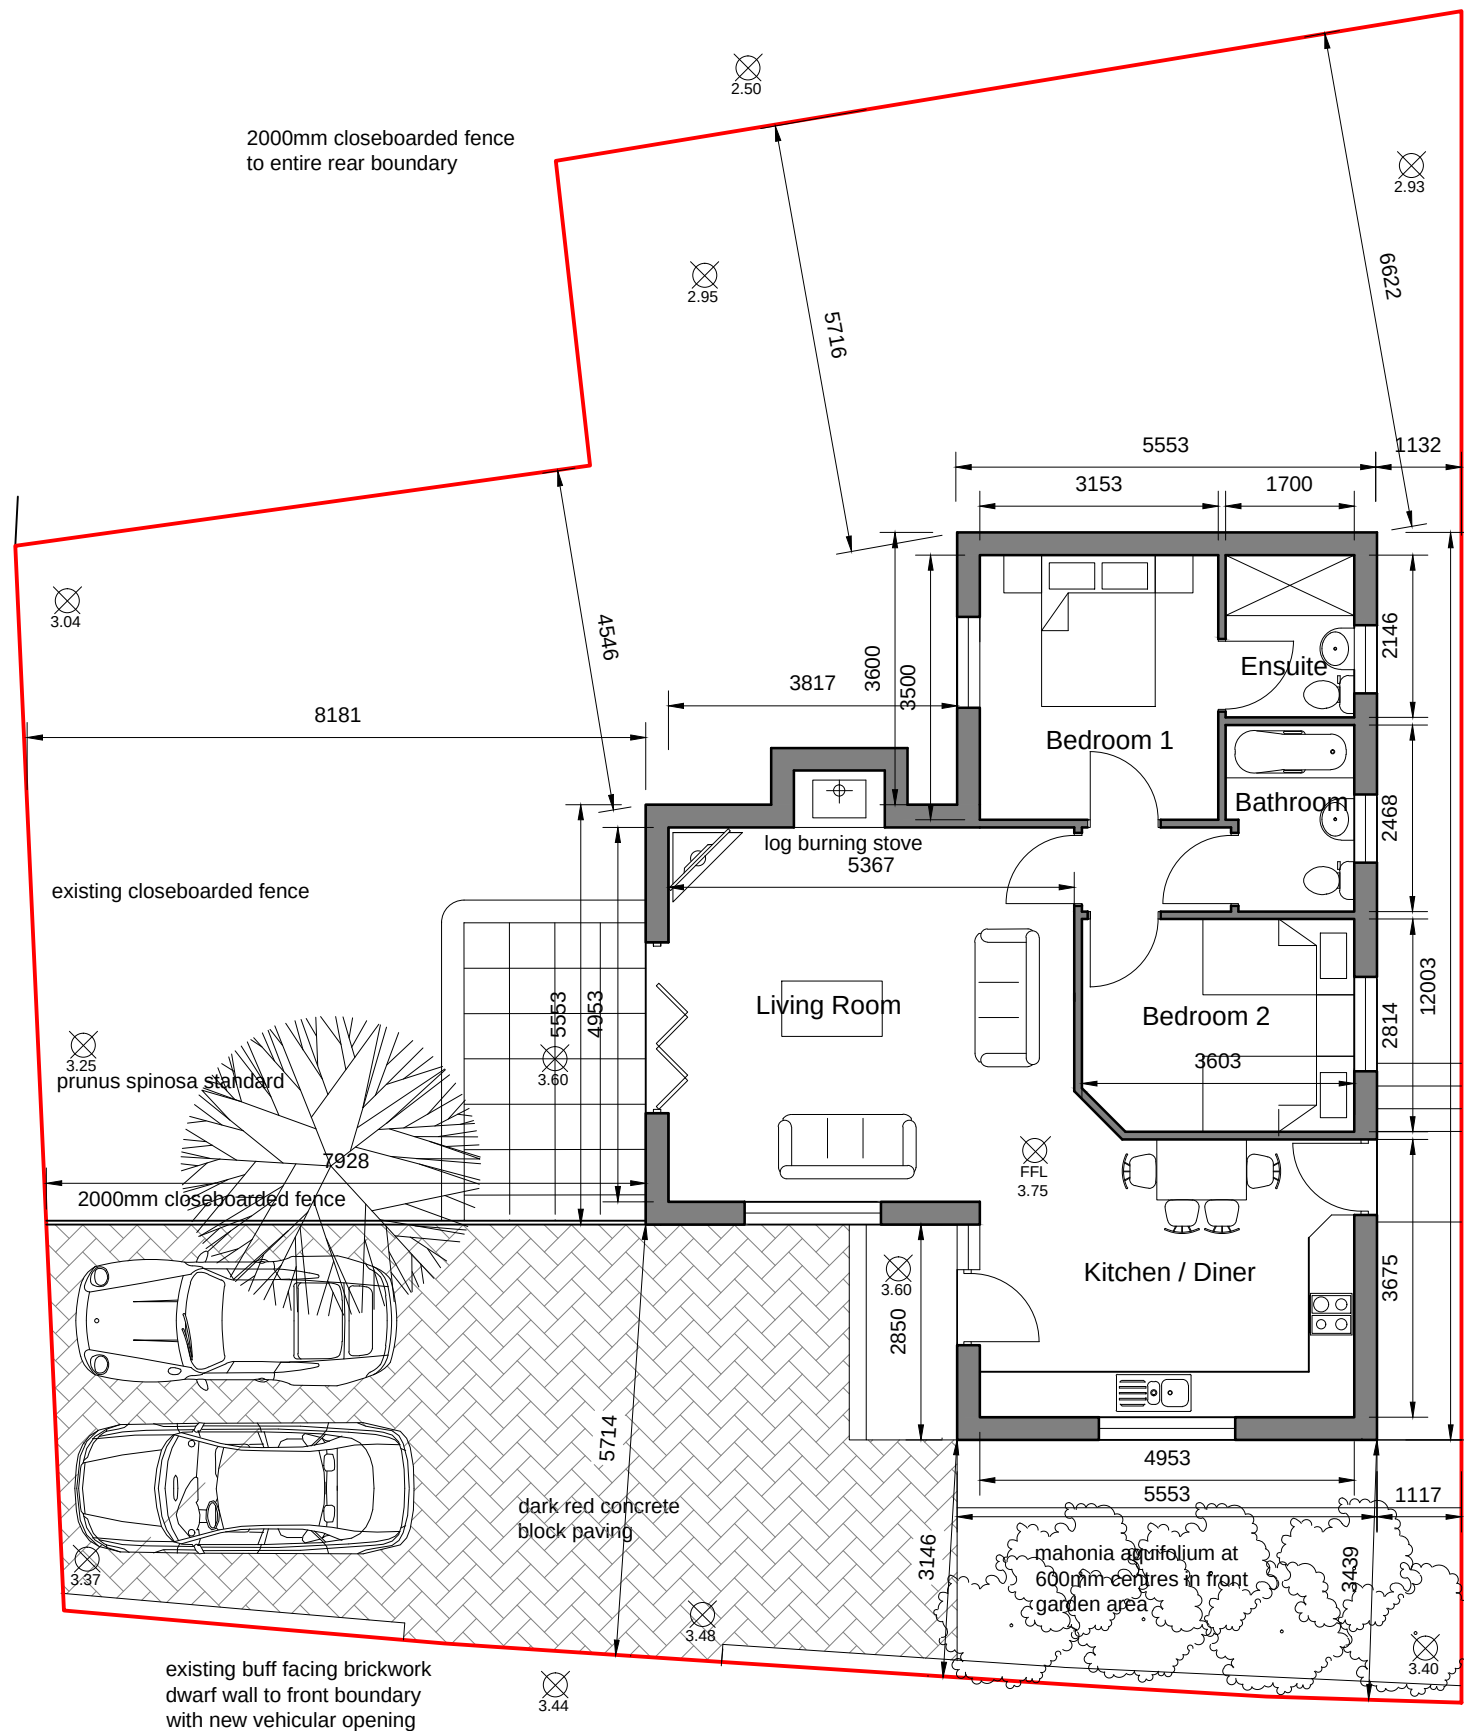

FLOOR / SITE PLAN
(site not surveyed)

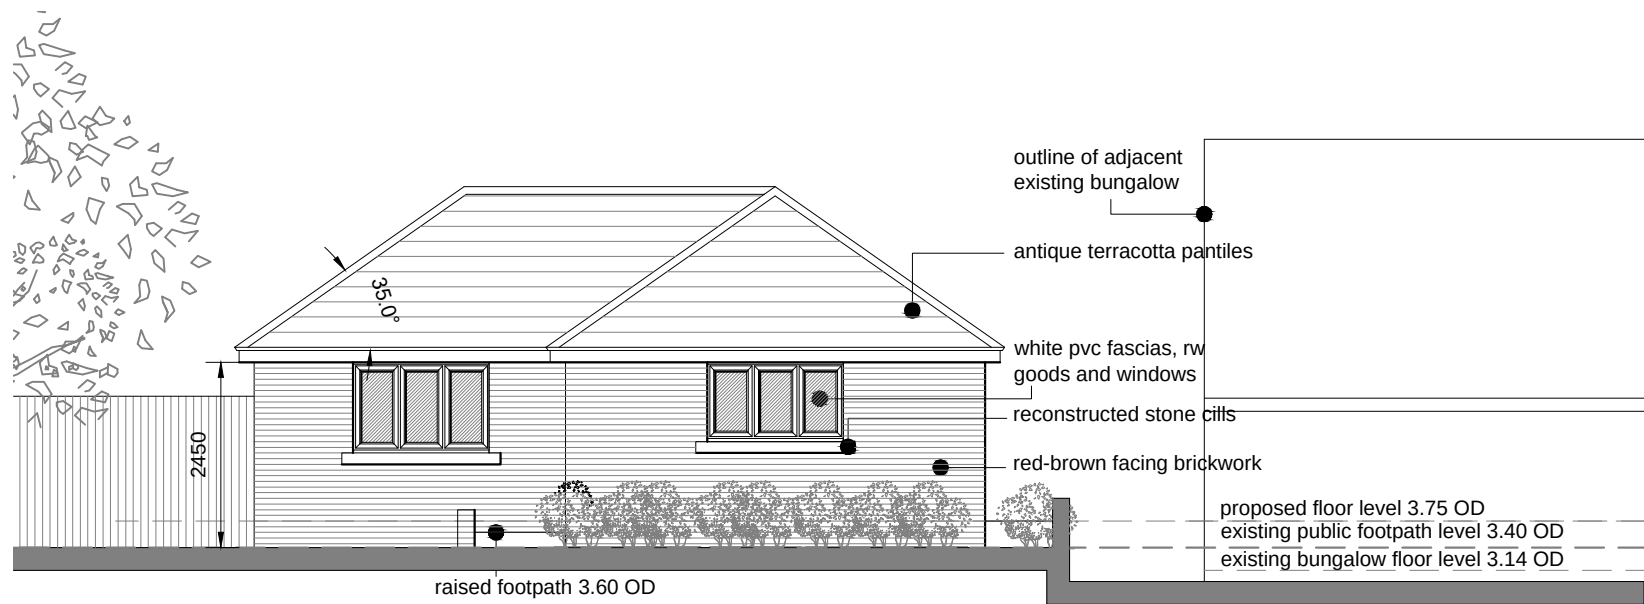

NORTH WEST ELEVATION - front

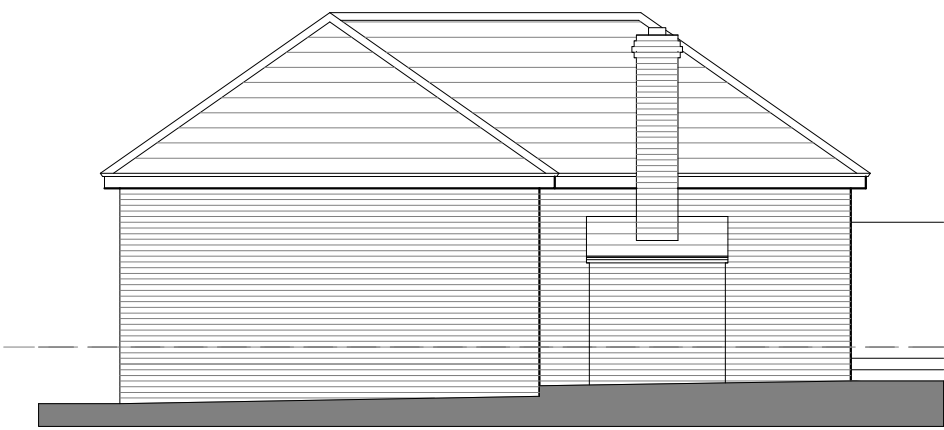

SOUTH EAST ELEVATION - rear



NORTH EAST ELEVATION



SOUTH WEST ELEVATION

A	17 November 16	TAC	Client alterations
Revision	Date	Drawn	Description
Client	Mr and Mrs P Martin		
Project	Proposed New Bungalow @ 9 Spalding Common		
Drawing	Planning Application Drawing		
Scale	Drawn	Checked	Date
1:100, 1:1250, @ A2	TAC	AWM	10/11/16
Trevor A Clay RIBA Ltd, 14 Old Fendike Road, Weston Hills, Spalding, Lincs. PE126DD			
01406 380027 07778 597975 trevor@tacarchitects.co.uk			
Drawing No.			15/417/PA/001
			www.tacarchitects.co

