




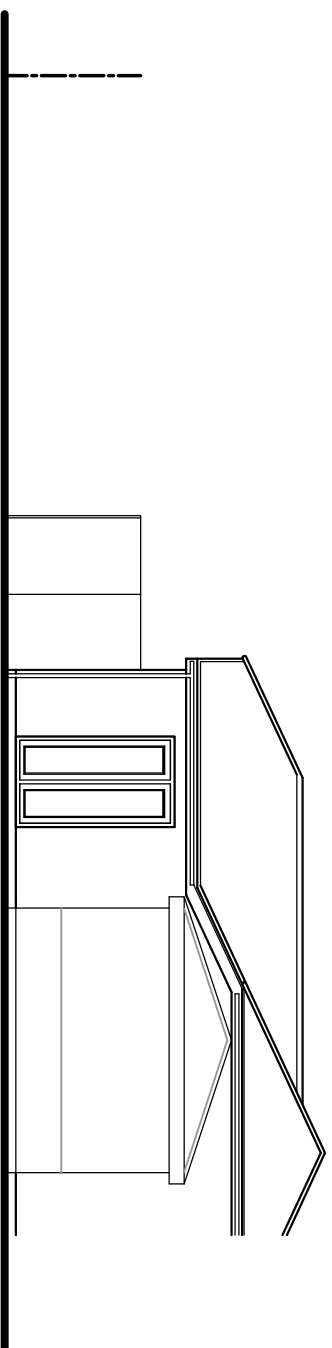




REAR ELEVATION.

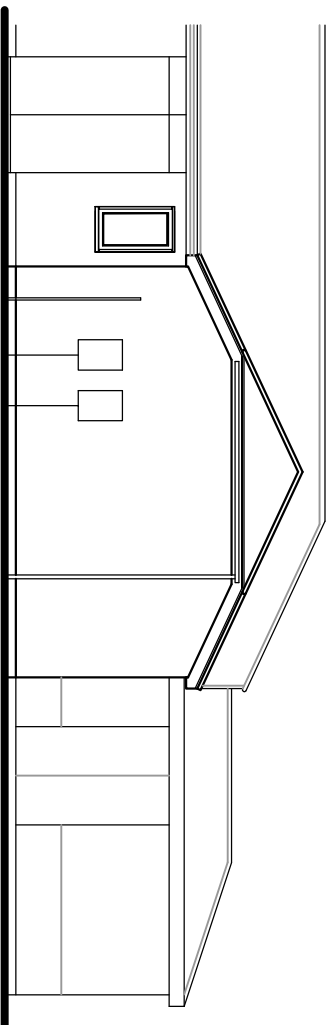

SIDE ELEVATION.

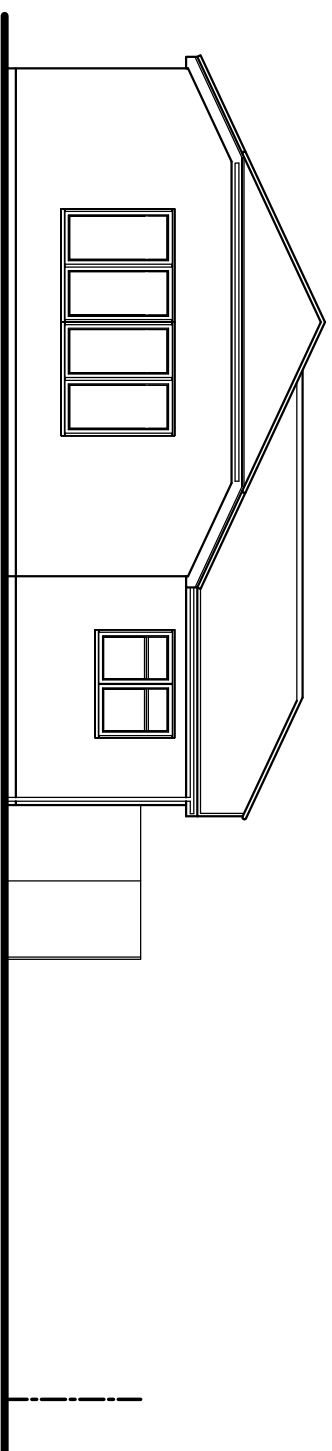

FRONT ELEVATION.

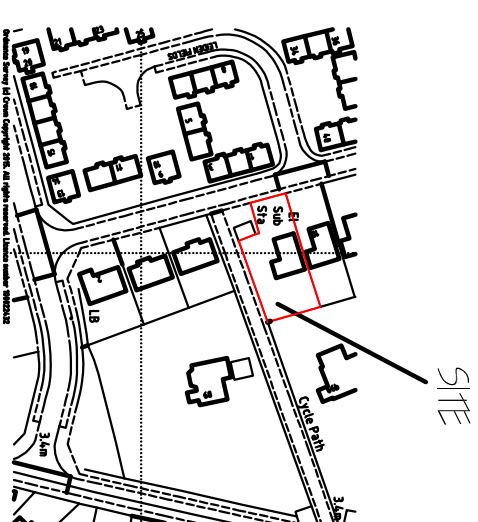 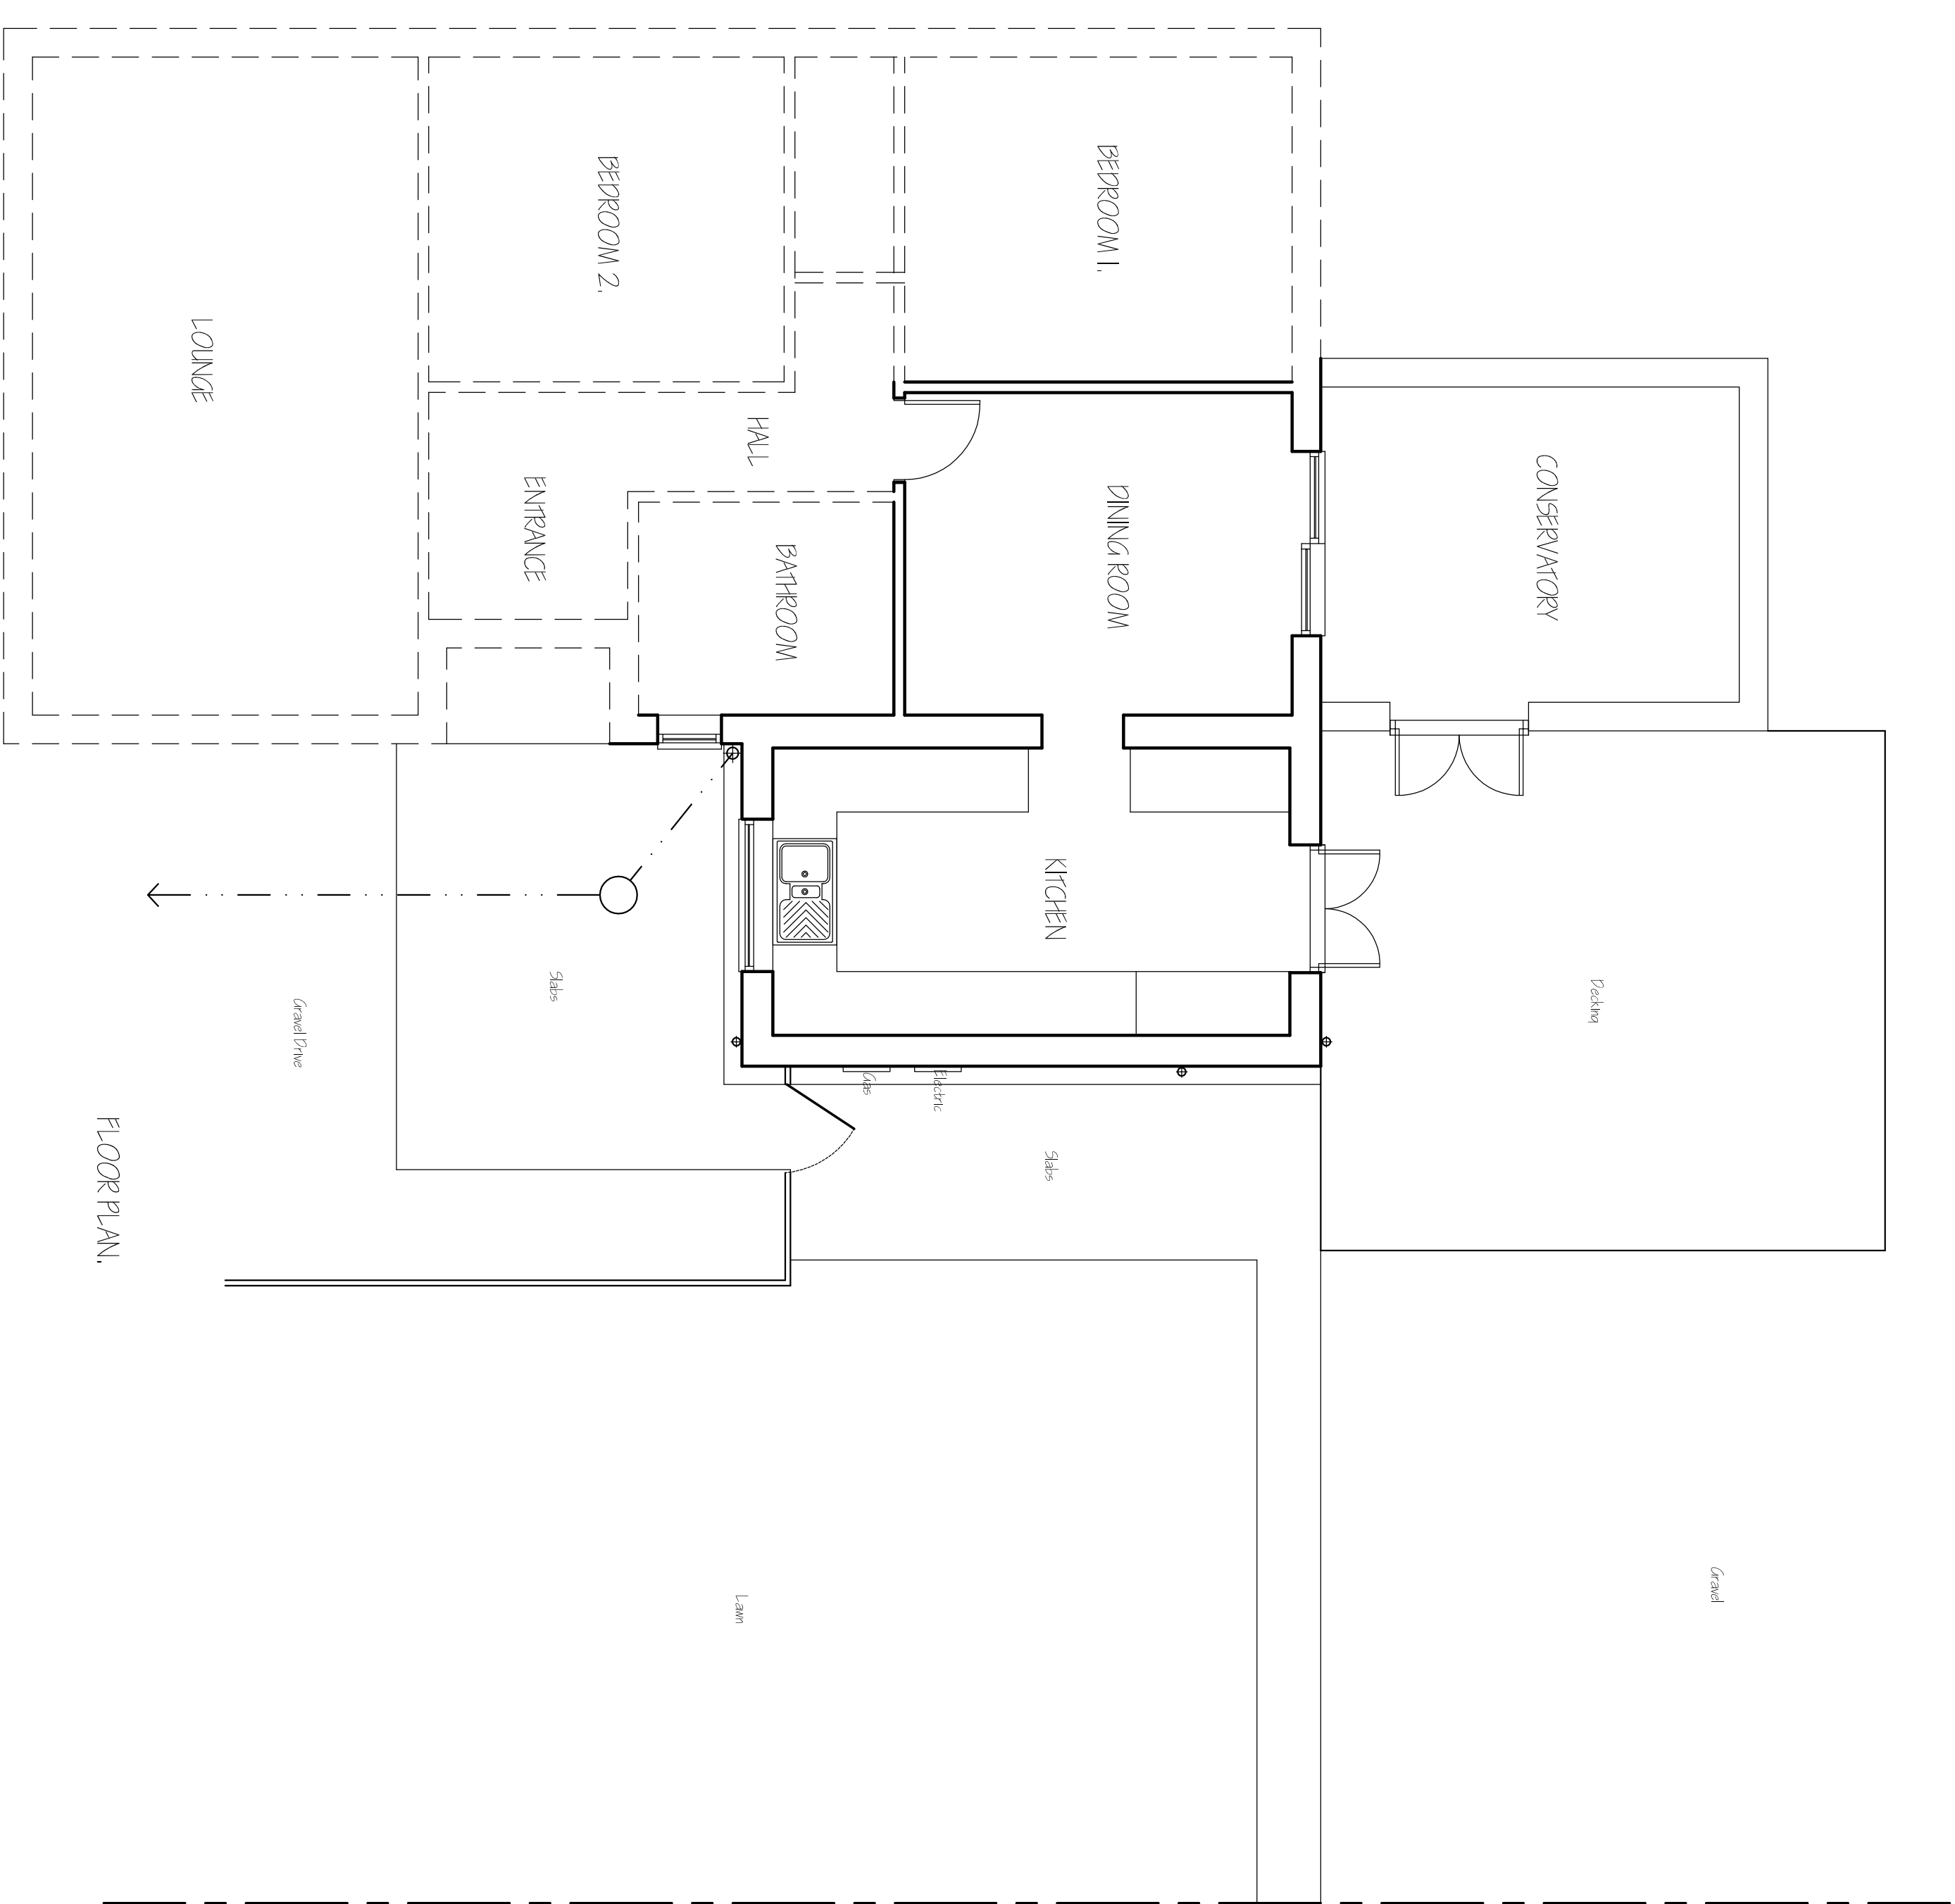LOCATION PLAN
1/2500.

FLOOR PLAN.

SITE LAYOUT PLAN
1/500.[illegible]

G. R. MERCHANT LTD.
I.ENG AMICE FWO
ARCHITECTURAL, STRUCTURAL
AND LAND DRAINAGE
CONSULTANTS
4 Wrights Mews
12A Park Road, Hobbeach,
Spalding, Lincs. PE12 7EE
Tel: 01406 490800
Fax: 01406 425744
E-Mail: grm@merchantltd.com

Project	
SINGLE STOREY SHOP EXTENSION & ALTERATION REMEMBER HALL SPALDING, SPALDING, LINC'S, PEEL SHAK	
Client	
MR & MRS W GEMPTION	
Drawing	
Job Ref.	Drawing No.
28443-15.	01.
Date	Drawn
AUGUST 2015.	S.D.

DO NOT SCALE FROM THIS DRAWING

1/50 1/100 (unless otherwise stated)

Scales