
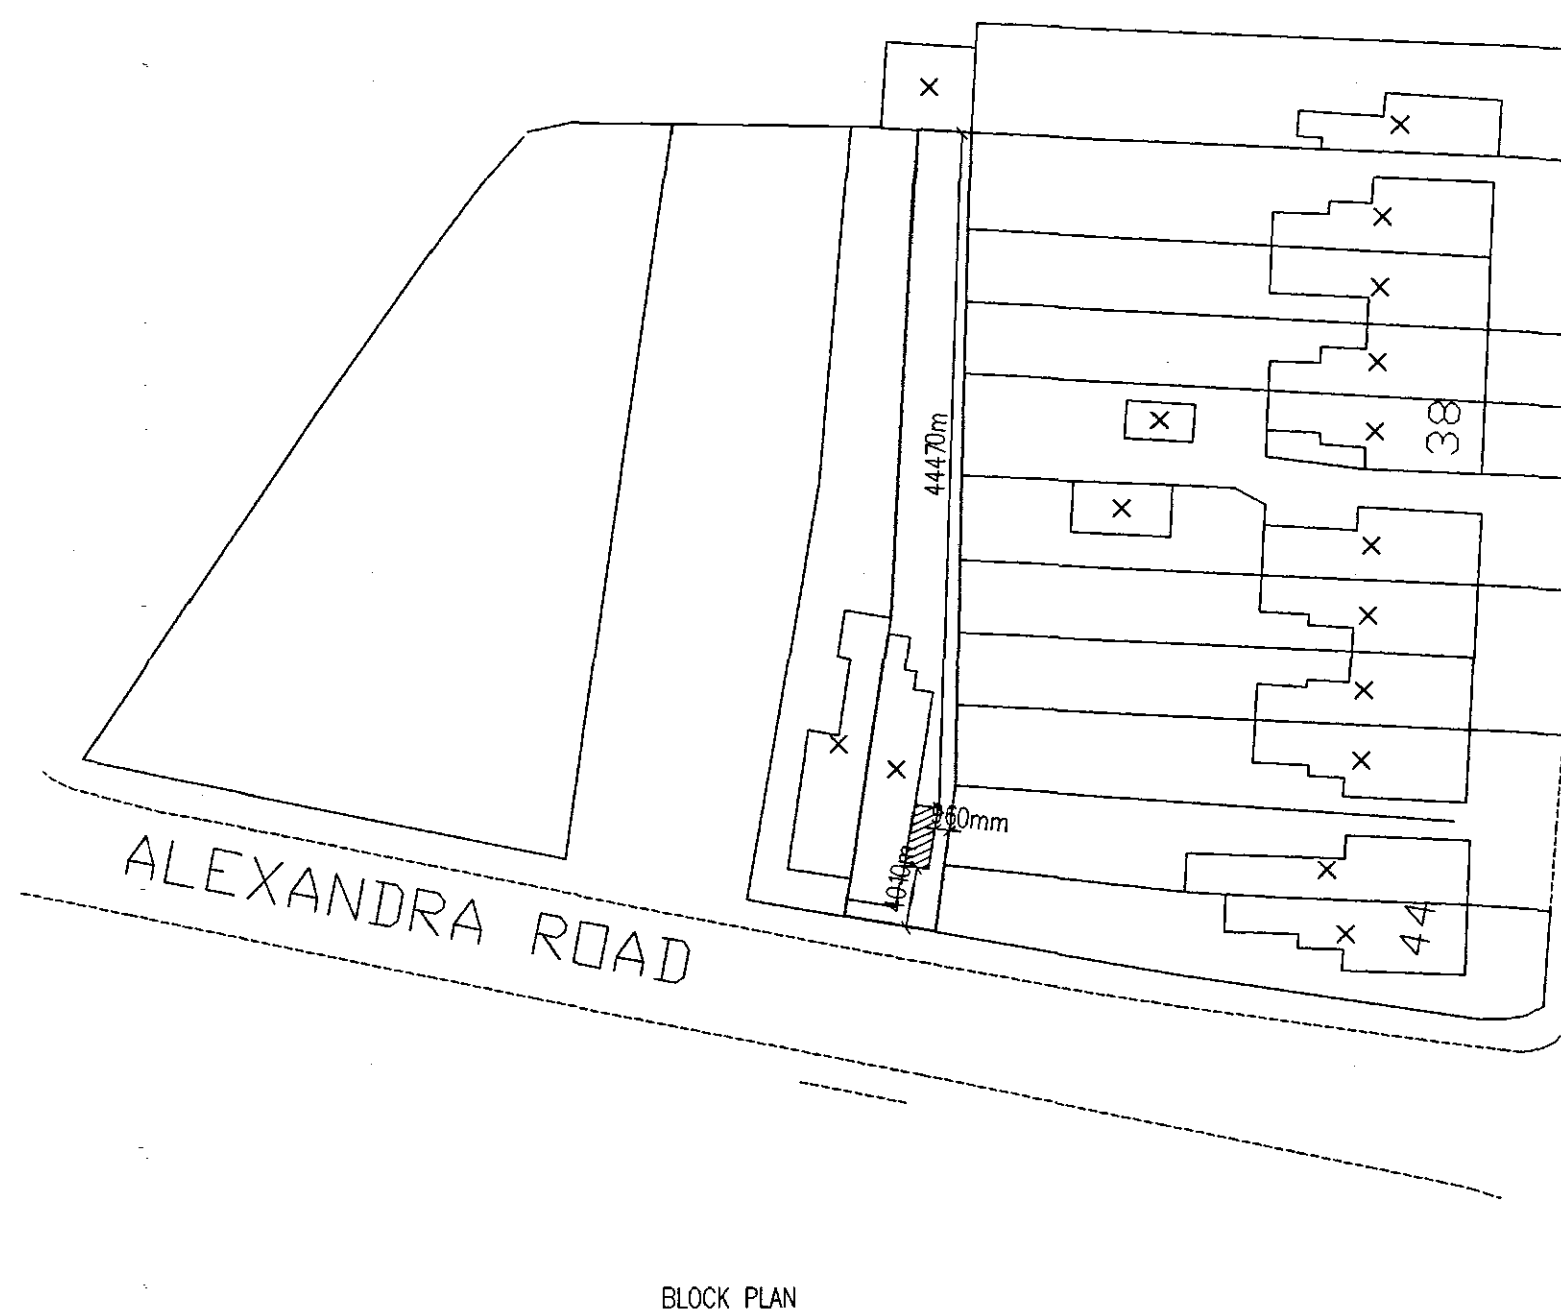
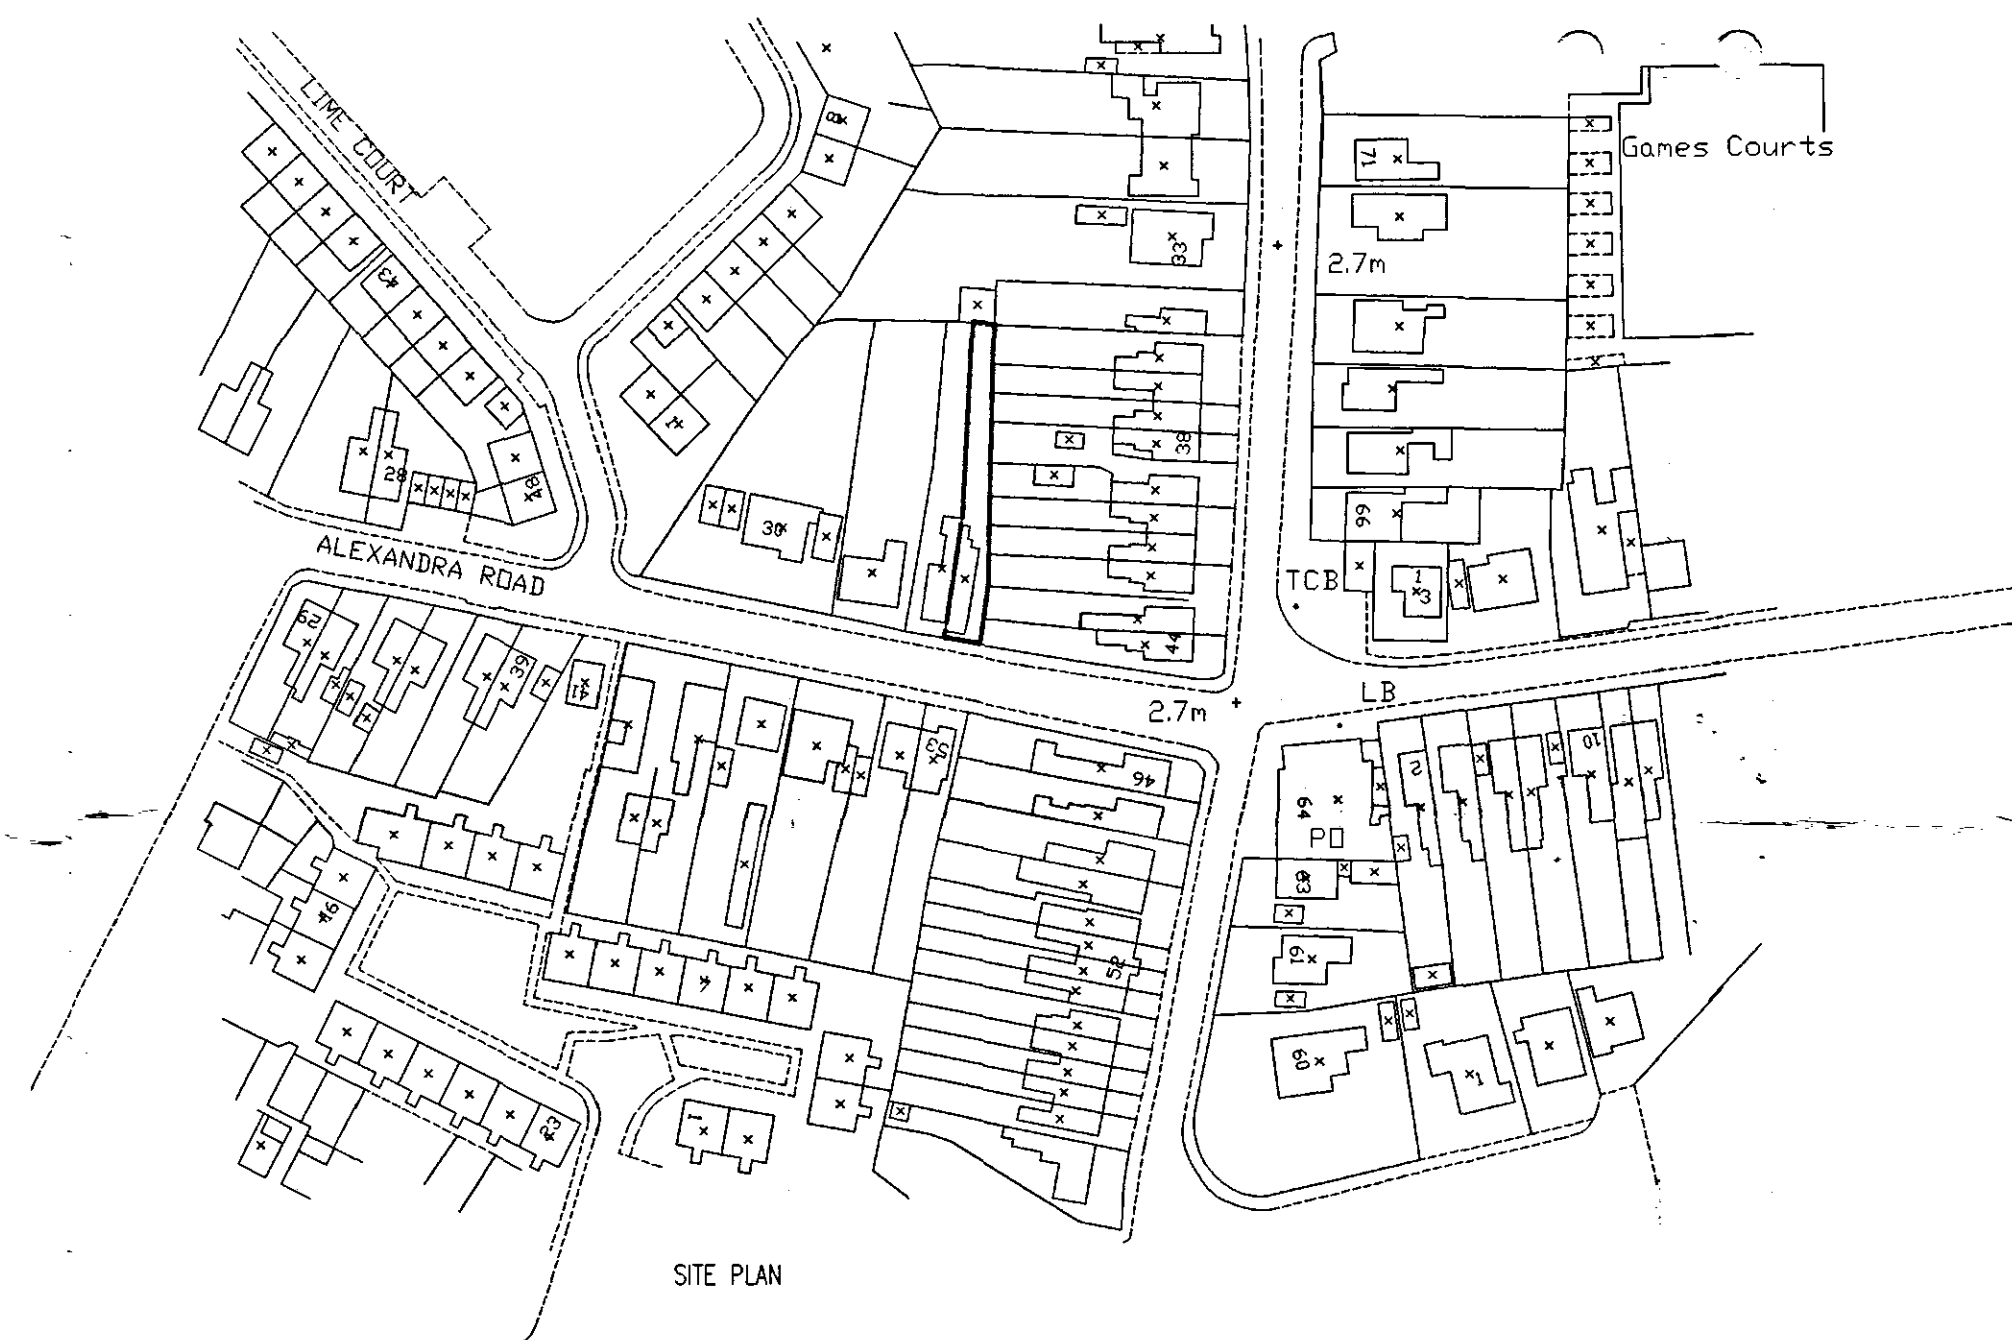
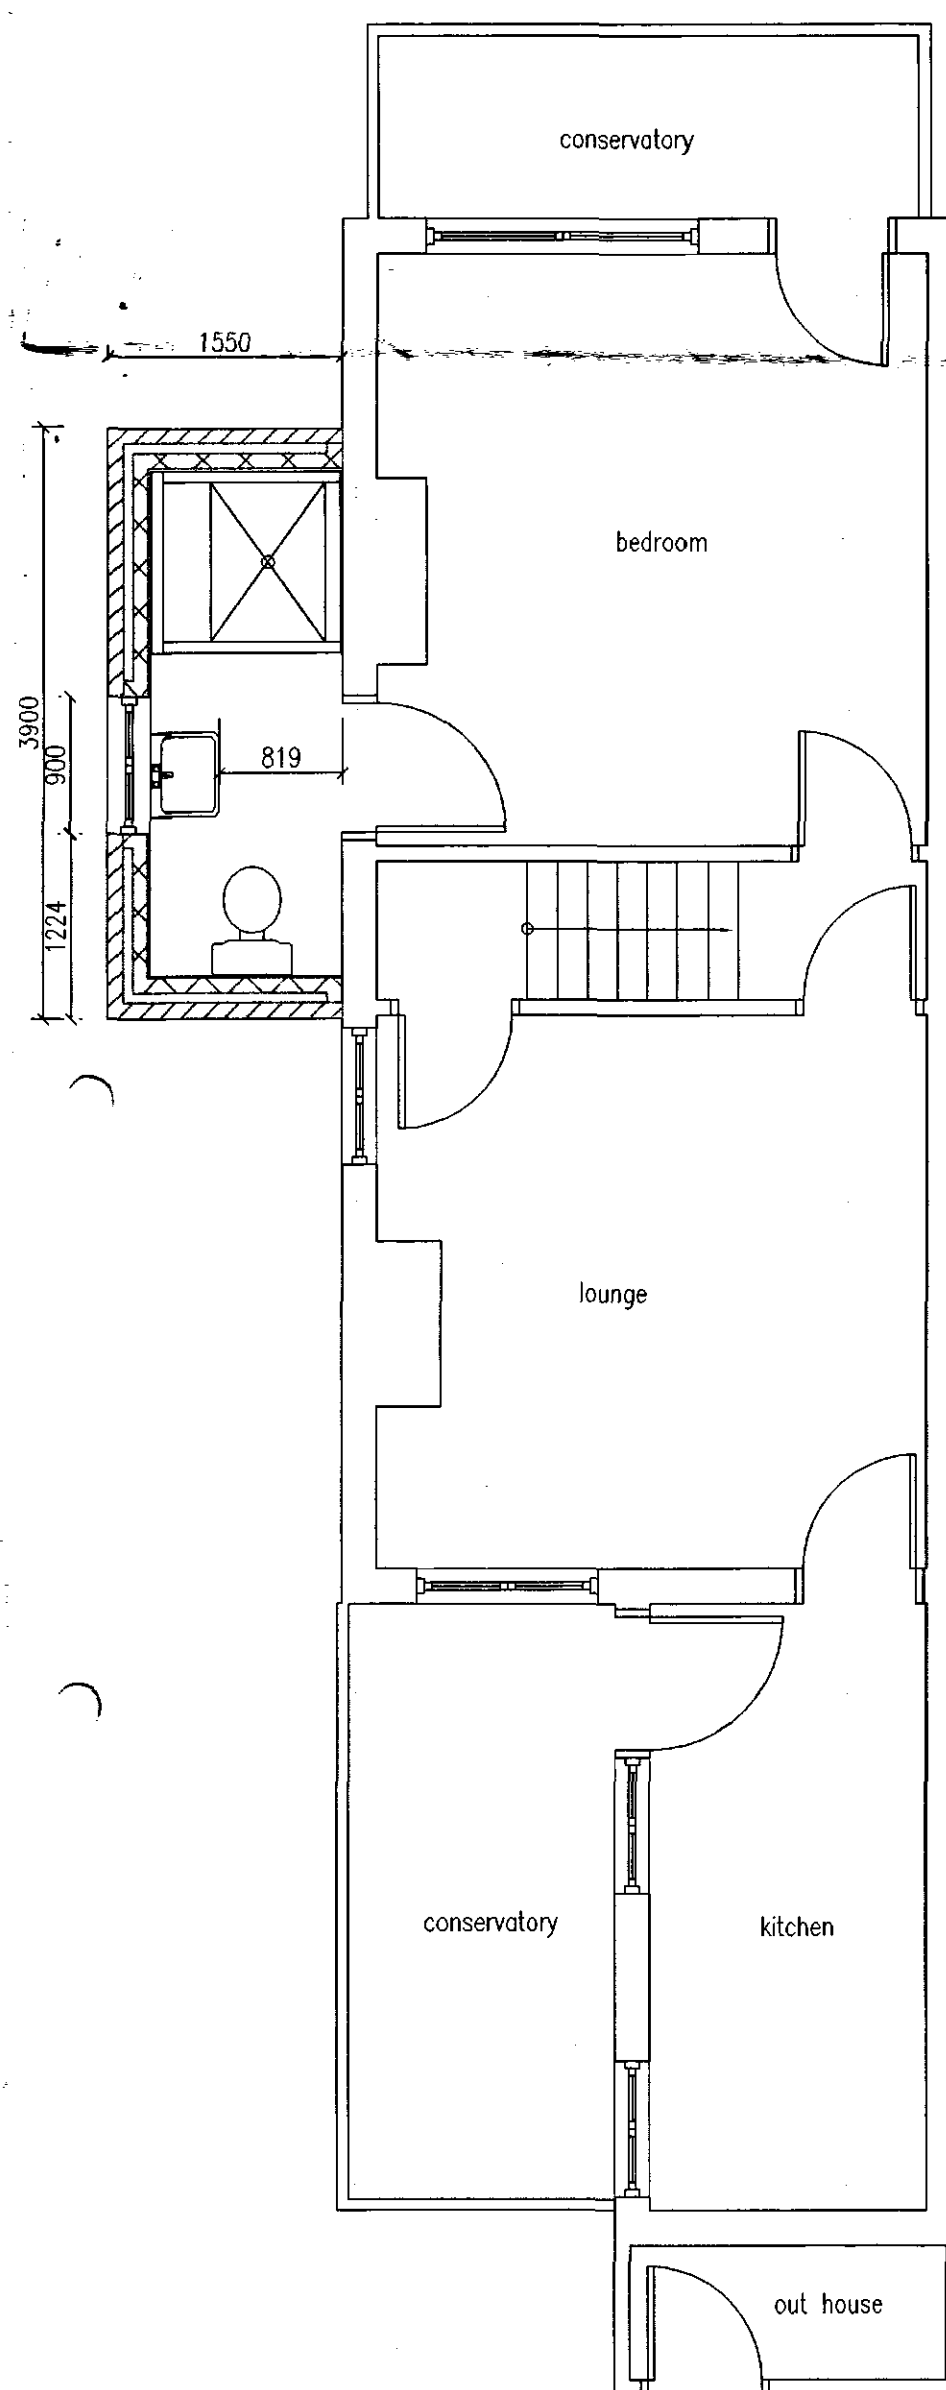
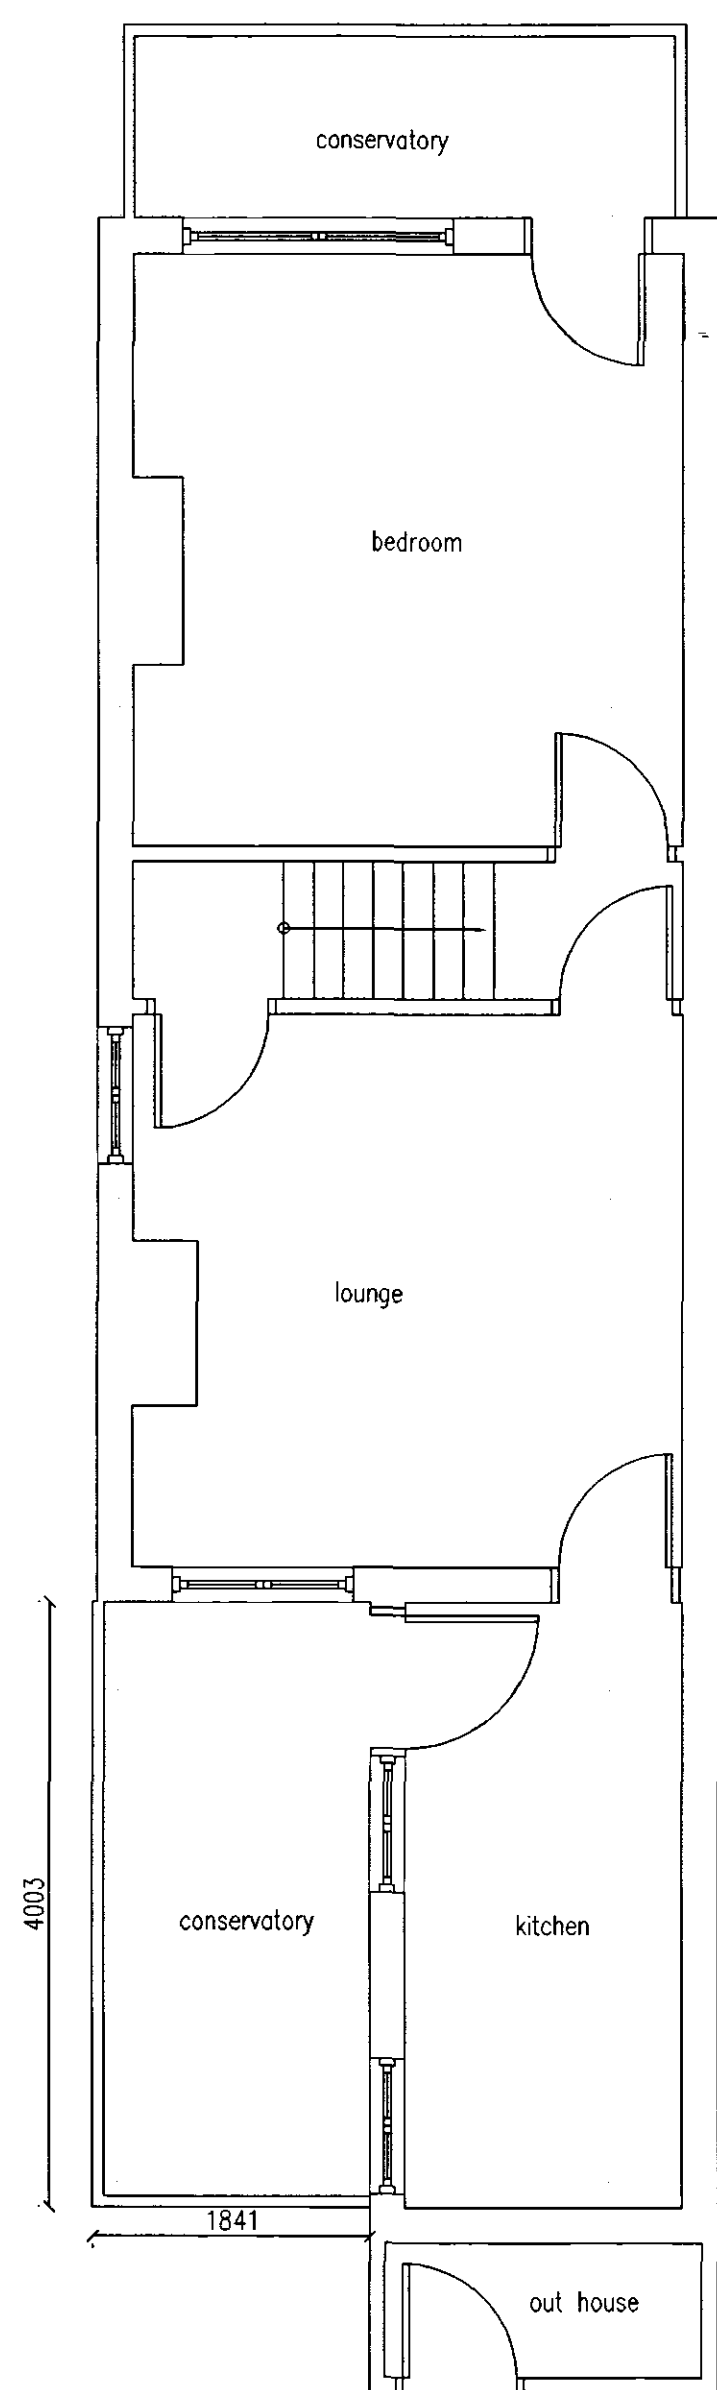


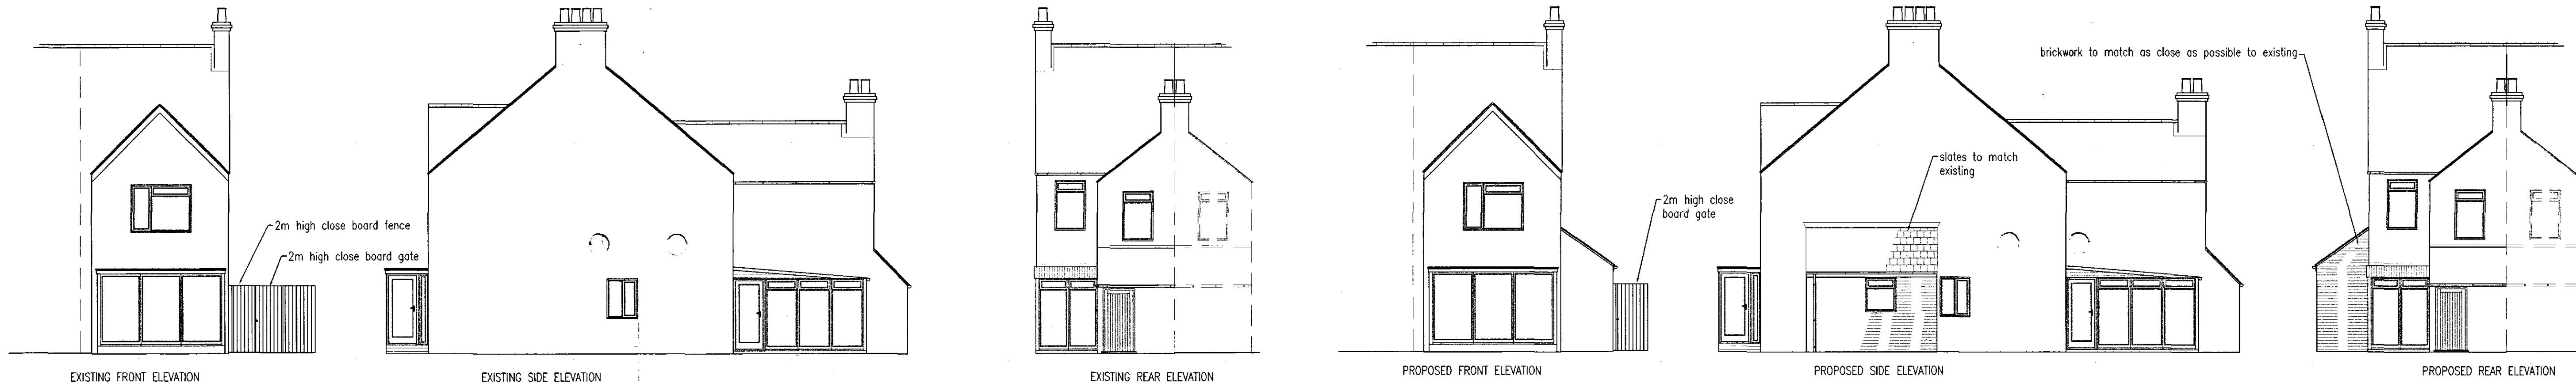

Ref:	Revision:	Date:

WENMAN BUILDING DESIGN Ltd.
 2 Austendyke Road
 Weston Hills
 Spalding
 Lincs. PE12 6BX
 Tel/Fax 01775 724171
 Mobile 0784 1718457
 enquiries@wenmanbuildingdesign.co.uk

Project:
 PROPOSED SINGLE STOREY SIDE EXTENSION

Client:
 MRS. COLLISON
 36 ALEXANDRA ROAD
 SPALDING, Lincs

DRAWING:
 EXISTING FLOOR PLAN
 PROPOSED FLOOR PLAN
 EXISTING ELEVATIONS
 PROPOSED ELEVATIONS
 BLOCK PLAN
 SITE PLAN

DRAWING NO:
 WEN/GR/1075/08/00

DATE:
 AUGUST 2008

DRAWN BY:
 RW

SCALE:
 1:50 1:100 1:500 1:1250

COPIES OF THESE DRAWINGS MUST NOT BE MADE, REPRODUCED OR ALTERED FOR ANY PURPOSE OTHER THAN THAT FOR WHICH THEY ARE ISSUED WITHOUT THE WRITTEN PERMISSION OF WENMAN BUILDING DESIGN. THESE SERVICES ARE PROVIDED ONLY FOR THE PURPOSE OF OBTAINING PLANNING OR BUILDING REGULATIONS APPROVAL AND DO NOT CONSTITUTE A FULL SPECIFICATION FOR THE PROPOSED WORKS AND MUST NOT BE USED AS A CONTRACT DOCUMENT ALONE.

THE PROPOSED WORKS WILL NOT BE SUPERSEDED/REPLACED BY WENMAN BUILDING DESIGN (unless agreed otherwise in writing by the client). THEREFORE IT IS THE CLIENT'S RESPONSIBILITY TO OBTAIN NECESSARY APPROVALS AND TO OBTAIN NECESSARY MATERIALS, A SPECIFICATION AND ANY WORKING TO THE CONTRACT. 

TECHNICAL REQUIREMENTS OF PRACTICE, BEST PRACTICE OR OTHERWISE, ALL REQUIREMENTS OF THE BUILDING REGULATIONS AND CONSTRUCTION REGULATIONS AND COMPLIANCE WITH THE MANUFACTURE AND APPROVED DOCUMENTS OF THE BUILDING REGULATIONS AND CONSTRUCTION REGULATIONS AND COMPLIANCE WITH THE MANUFACTURE AND APPROVED DOCUMENTS OF THE BUILDING REGULATIONS AND CONSTRUCTION REGULATIONS.

THE DRAWING IS TO BE USED FOR CONSTRUCTION PURPOSES ONLY. ALL DIMENSIONS FOR SETTING OUT OF THE WORK AS SHOWN ON THE DRAWING TO BE CHECKED BY THE BUILDING CONTRACTOR PRIOR TO THE COMMENCEMENT OF WORK AND ANY DISCREPANCIES REPORTED IMMEDIATELY. THESE DIMENSIONS, DIMENSIONS, SHALL BE CHECKED BY THE BUILDING CONTRACTOR PRIOR TO THE COMMENCEMENT OF WORK. THE ACTUAL DIMENSIONS OF THE WORK SHALL BE CHECKED BY THE BUILDING CONTRACTOR PRIOR TO THE COMMENCEMENT OF WORK AND ANY DISCREPANCIES REPORTED IMMEDIATELY. THESE DIMENSIONS, DIMENSIONS, SHALL BE CHECKED BY THE BUILDING CONTRACTOR PRIOR TO THE COMMENCEMENT OF WORK.

THESE DRAWINGS ARE NOT TO BE USED FOR ANY OTHER PURPOSES WITHOUT THE WRITTEN PERMISSION OF WENMAN BUILDING DESIGN. THE ACTUAL DIMENSIONS OF THE WORK SHALL BE CHECKED BY THE BUILDING CONTRACTOR PRIOR TO THE COMMENCEMENT OF WORK AND ANY DISCREPANCIES REPORTED IMMEDIATELY. THESE DIMENSIONS, DIMENSIONS, SHALL BE CHECKED BY THE BUILDING CONTRACTOR PRIOR TO THE COMMENCEMENT OF WORK.

WENMAN BUILDING DESIGN LTD.
 The client is to ensure that the appointed contractor is familiar with and complies with Health & Safety for Building Sites and Work Places.