

VISUAL SCALE 1:50 @ A1



VISUAL SCALE 1:100 @ A1

[illegible]

AUSTIN JOHN
ARCHITECTURAL

6 BEAR LANE,
PINCHBECK, SPALDING PE11 3XA
07939000388

PROJECT

Proposed Single Storey Side and Rear Extensions

CLIENT

Mr and Mrs Clark
2 Miles Bank
Spalding
PE11 3EZ

DRAWING

Proposed Ground Floor Plan
Proposed First Floor Plan
Proposed Elevations
3D View

DRAWING NUMBER:
AJA/1251/22/01

DRAWN BY:
HA

DATE:


30/05/22

DRAWN BY:
HA


SCALE (@ A1):	As indicated
---------------	--------------

[illegible]


HEALTH & SAFETY
The client is to ensure that the appointed contractor is familiar with and complies with Health & Safety for Building Sites and Work Places.

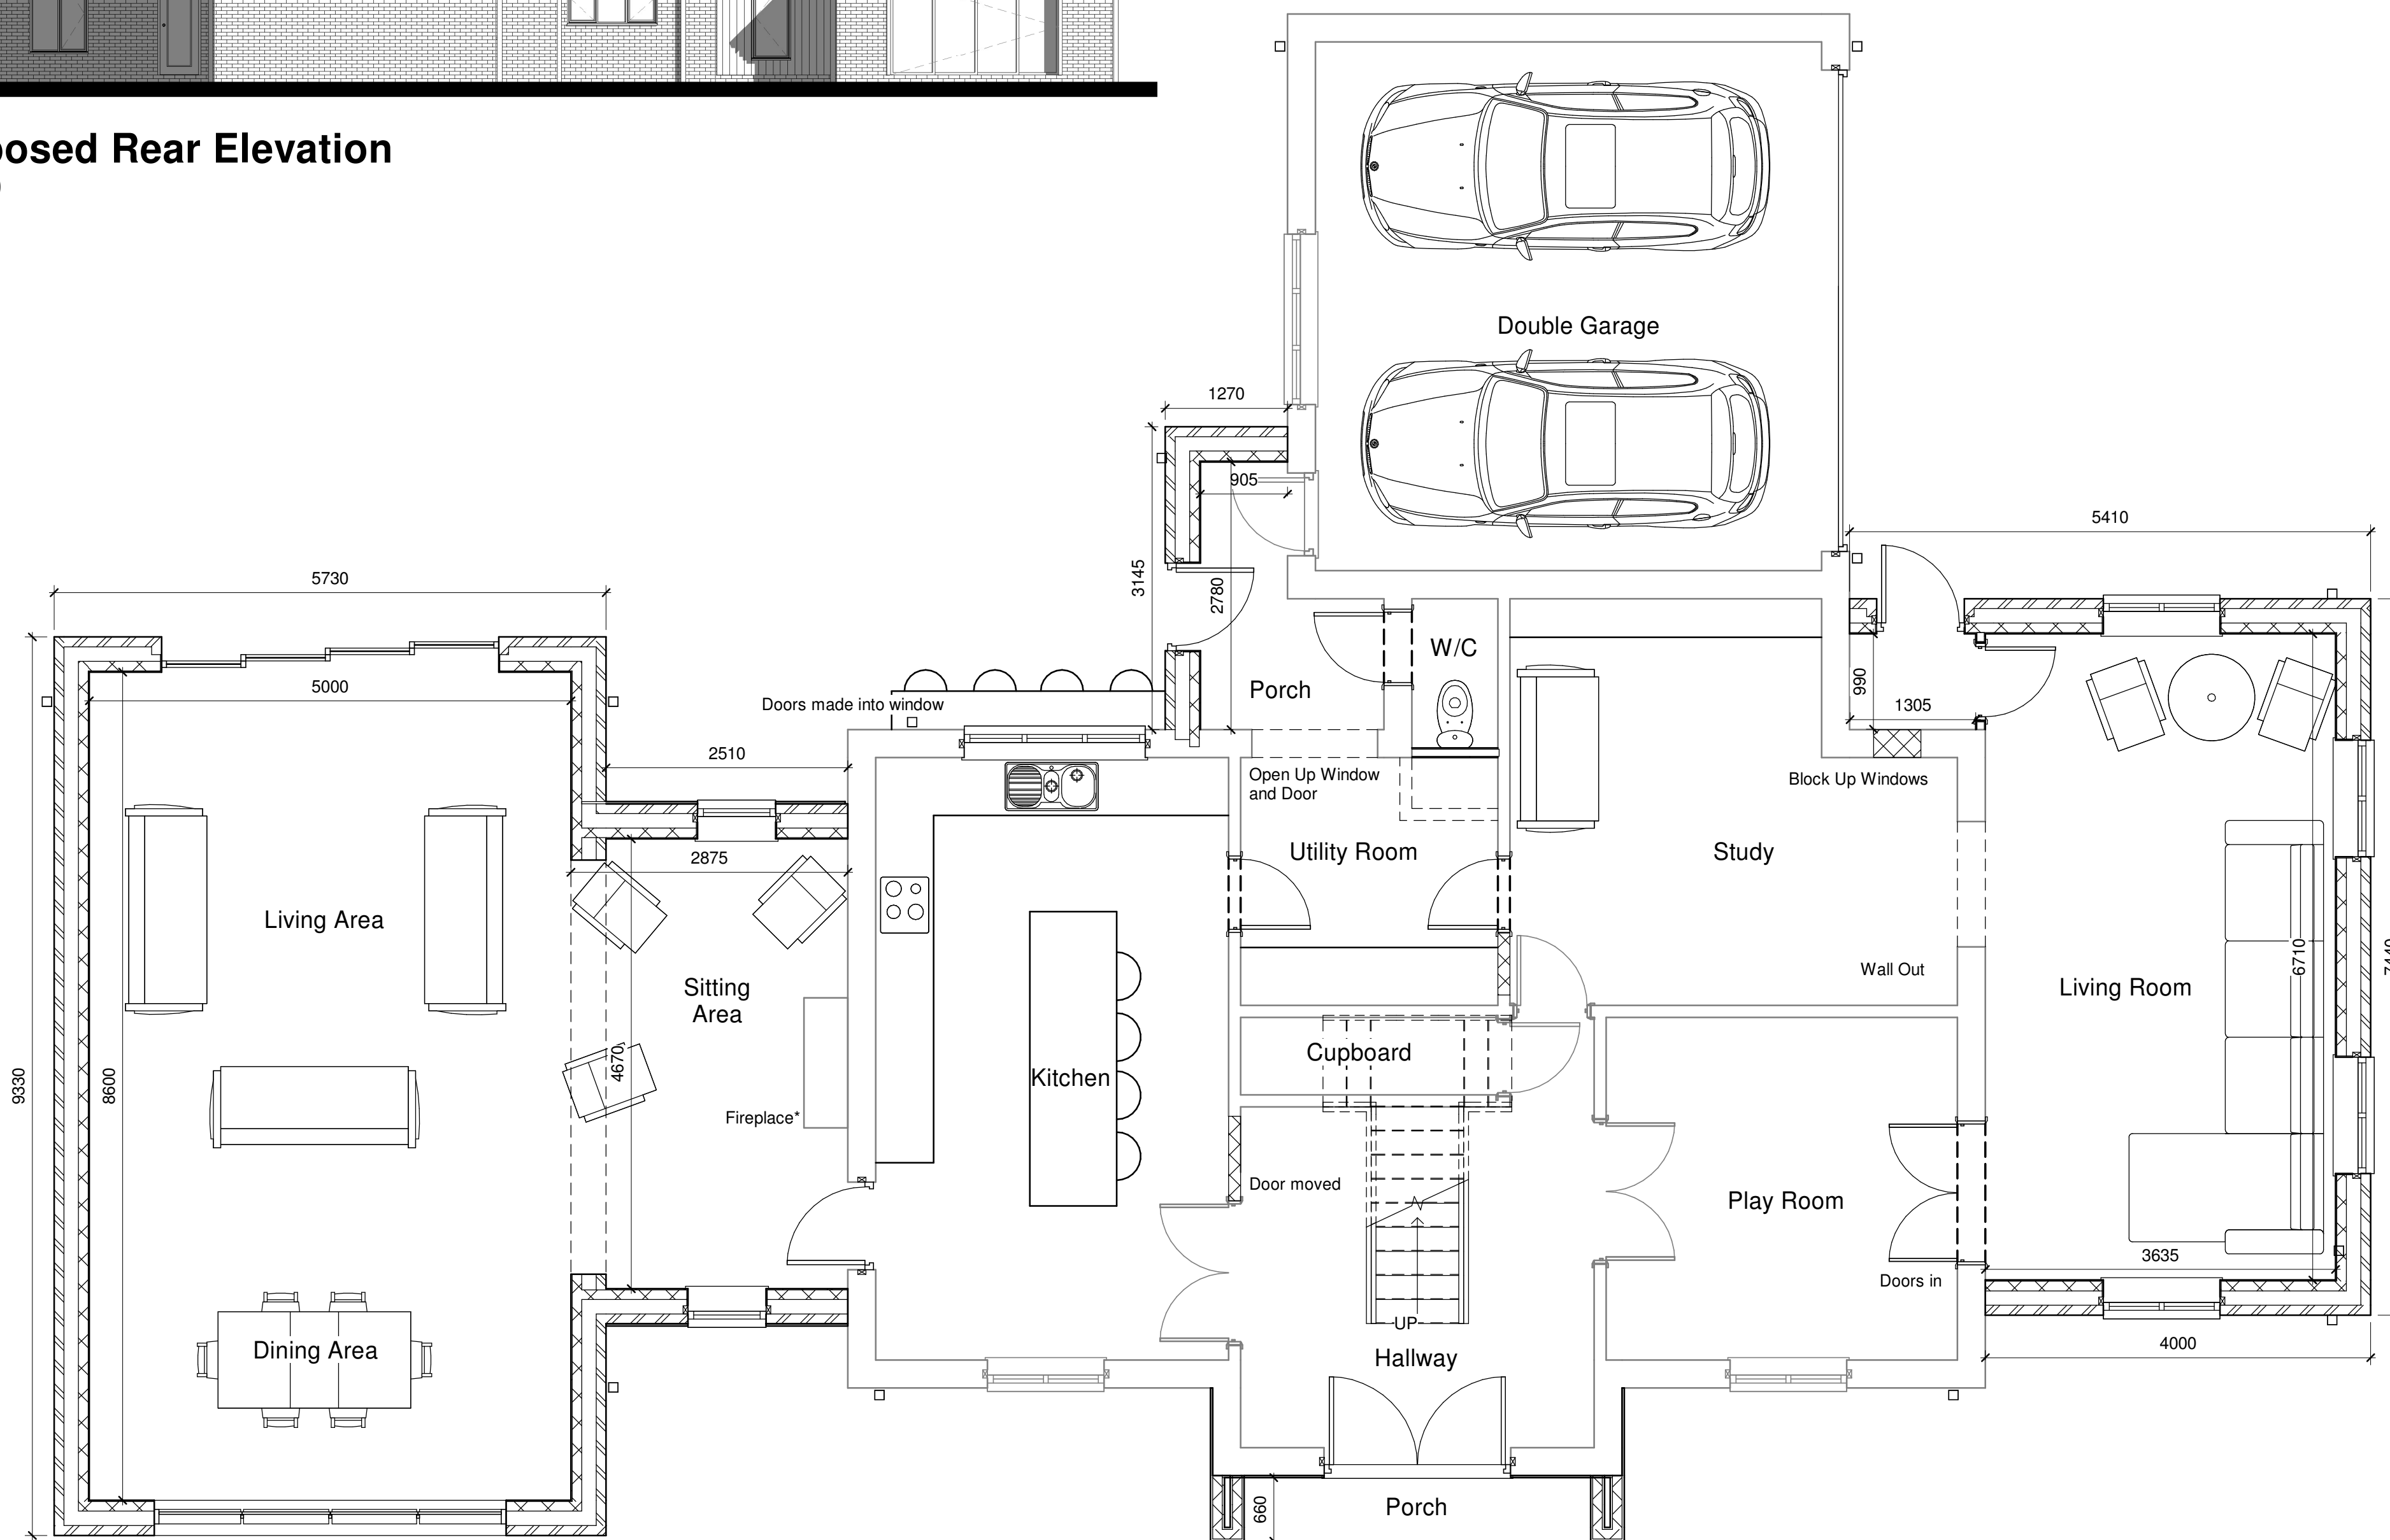

Block Plan

 

Proposed Ground Floor Plan

 

*Fireplace reinstated to be used in sitting area