

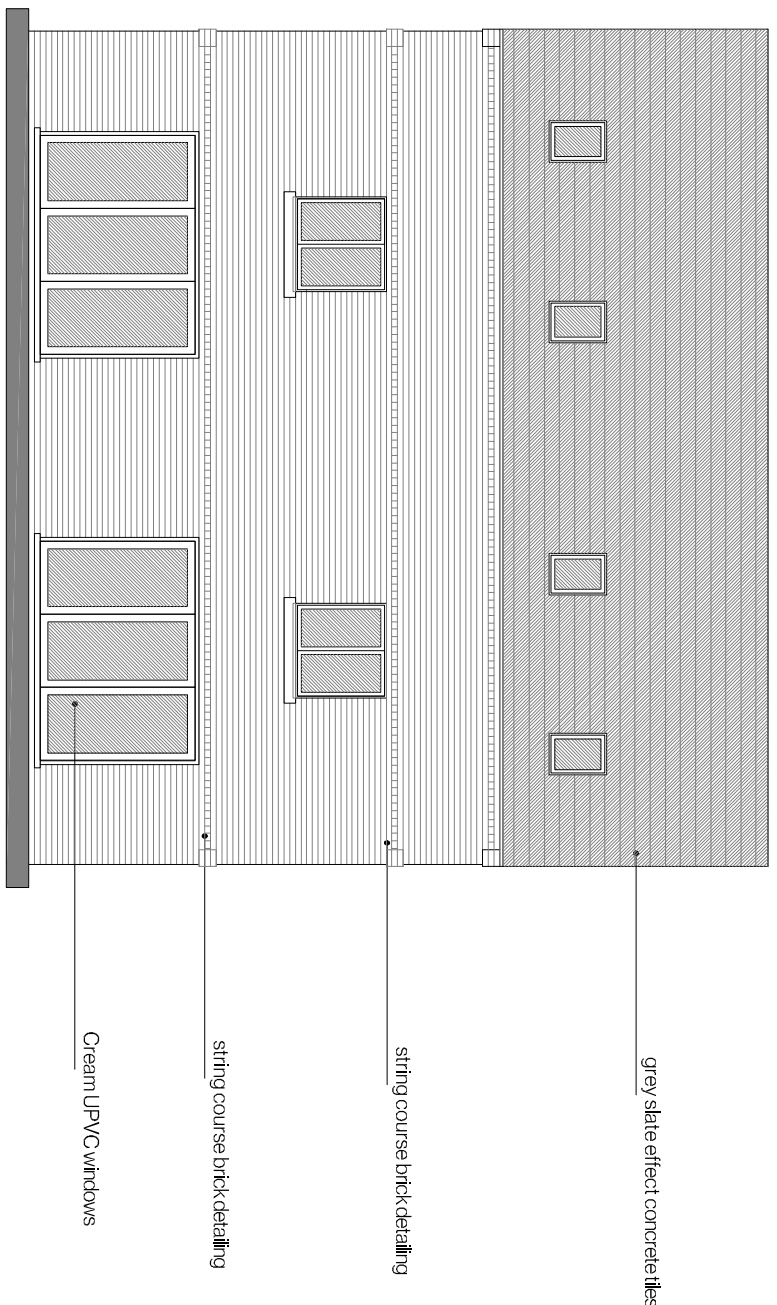
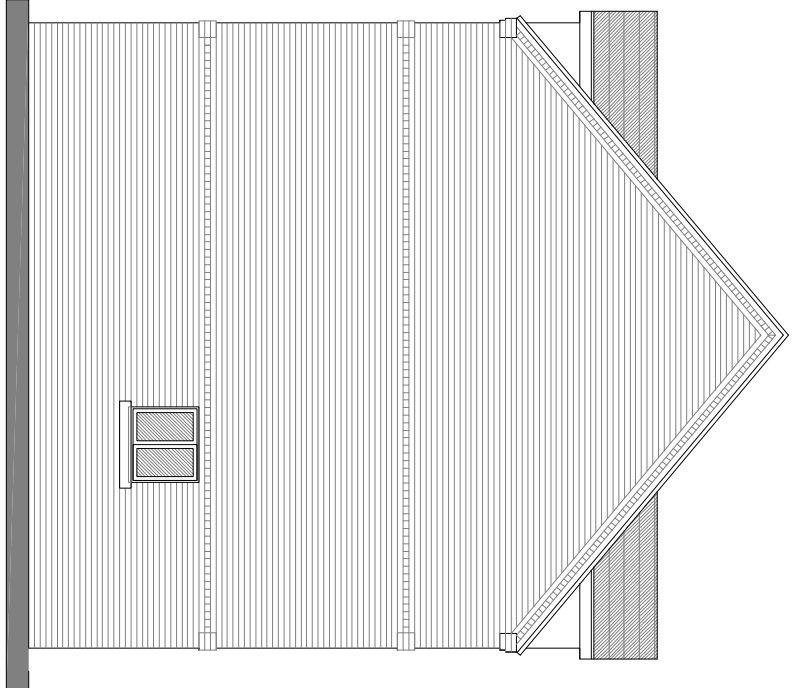
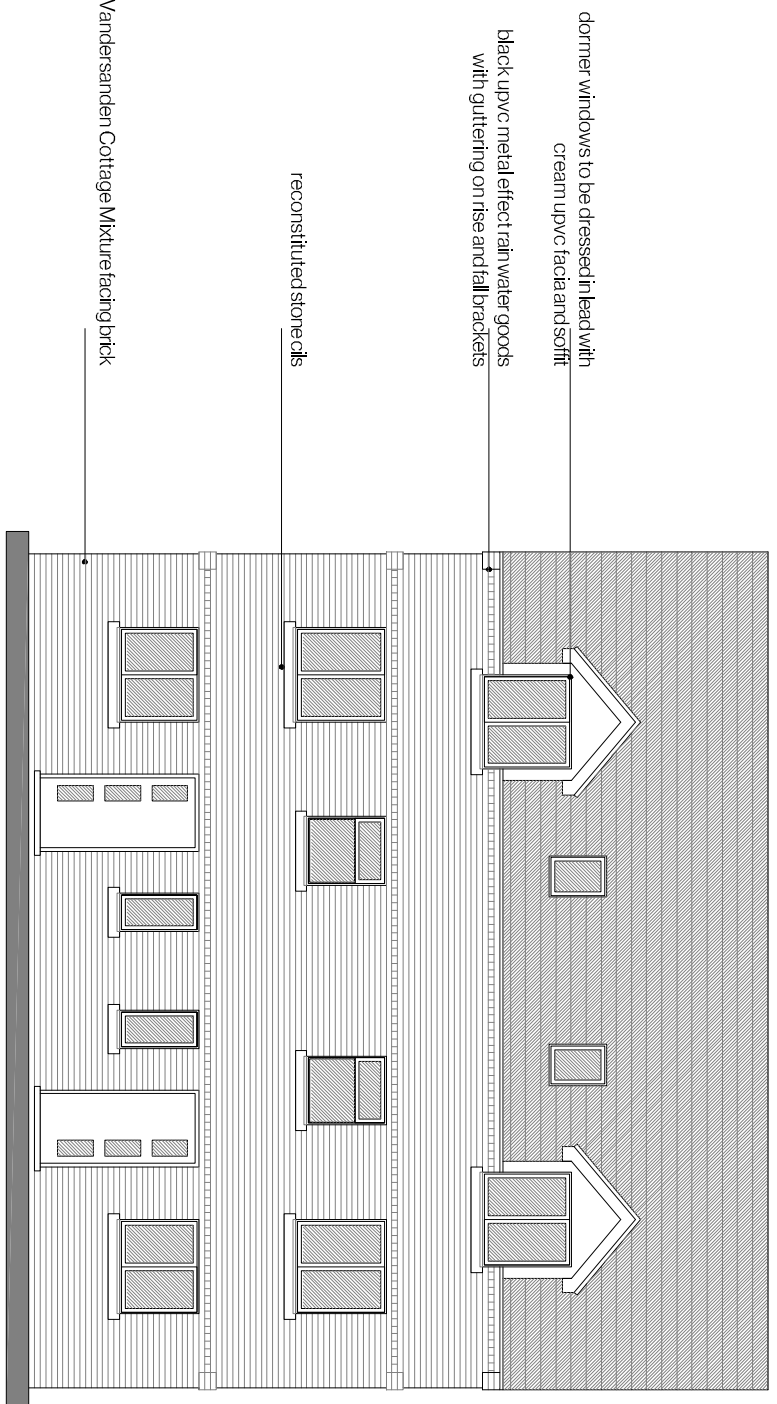


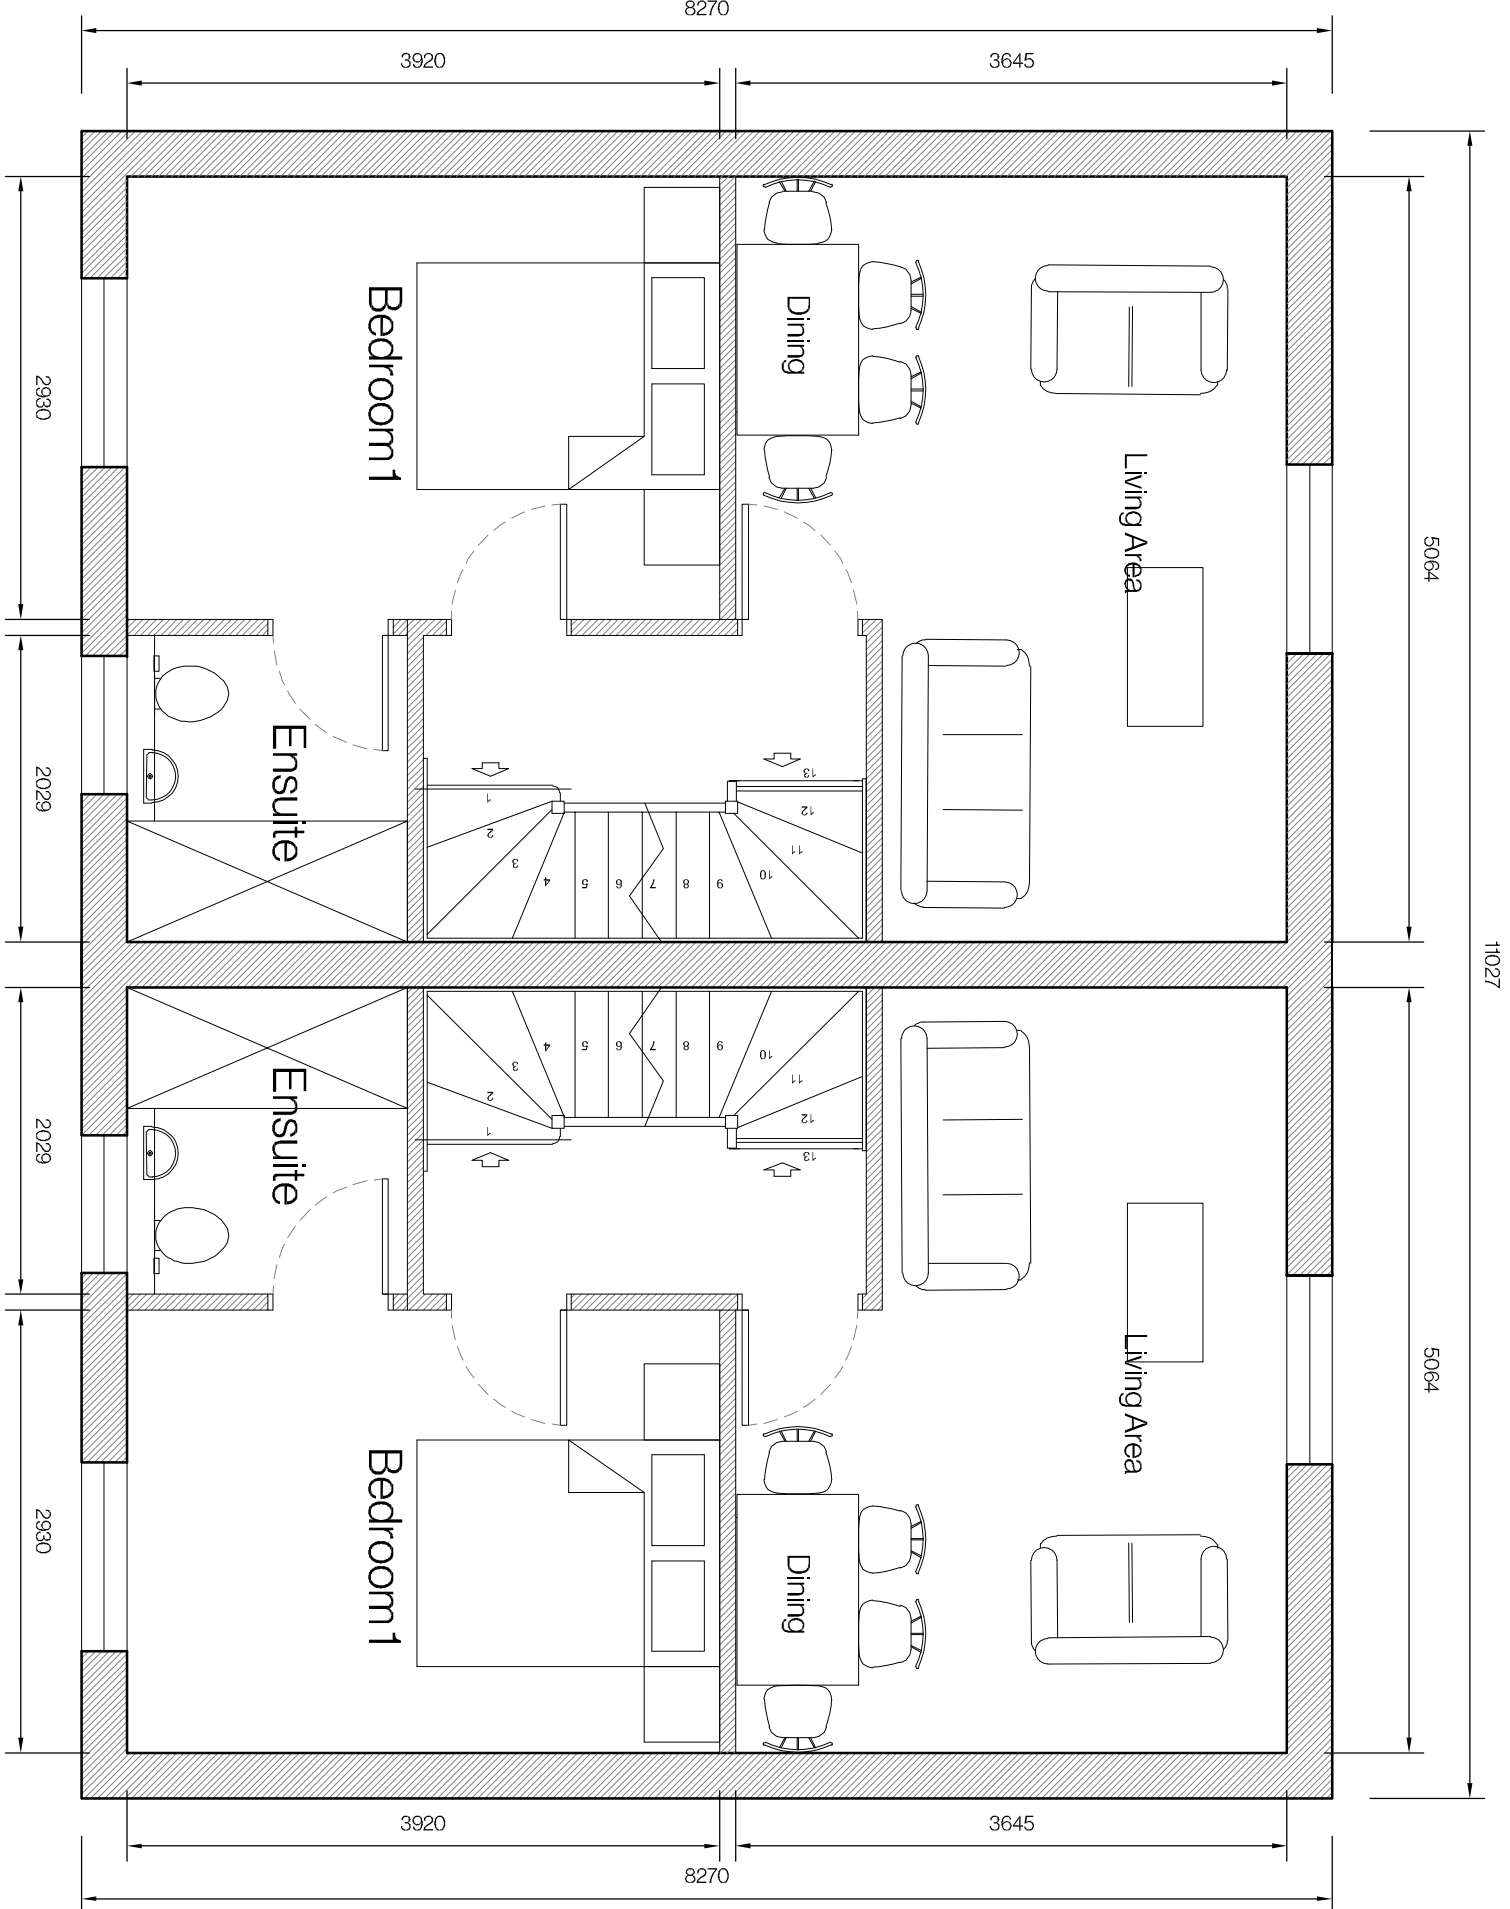


PROPOSED ELEVATIONS

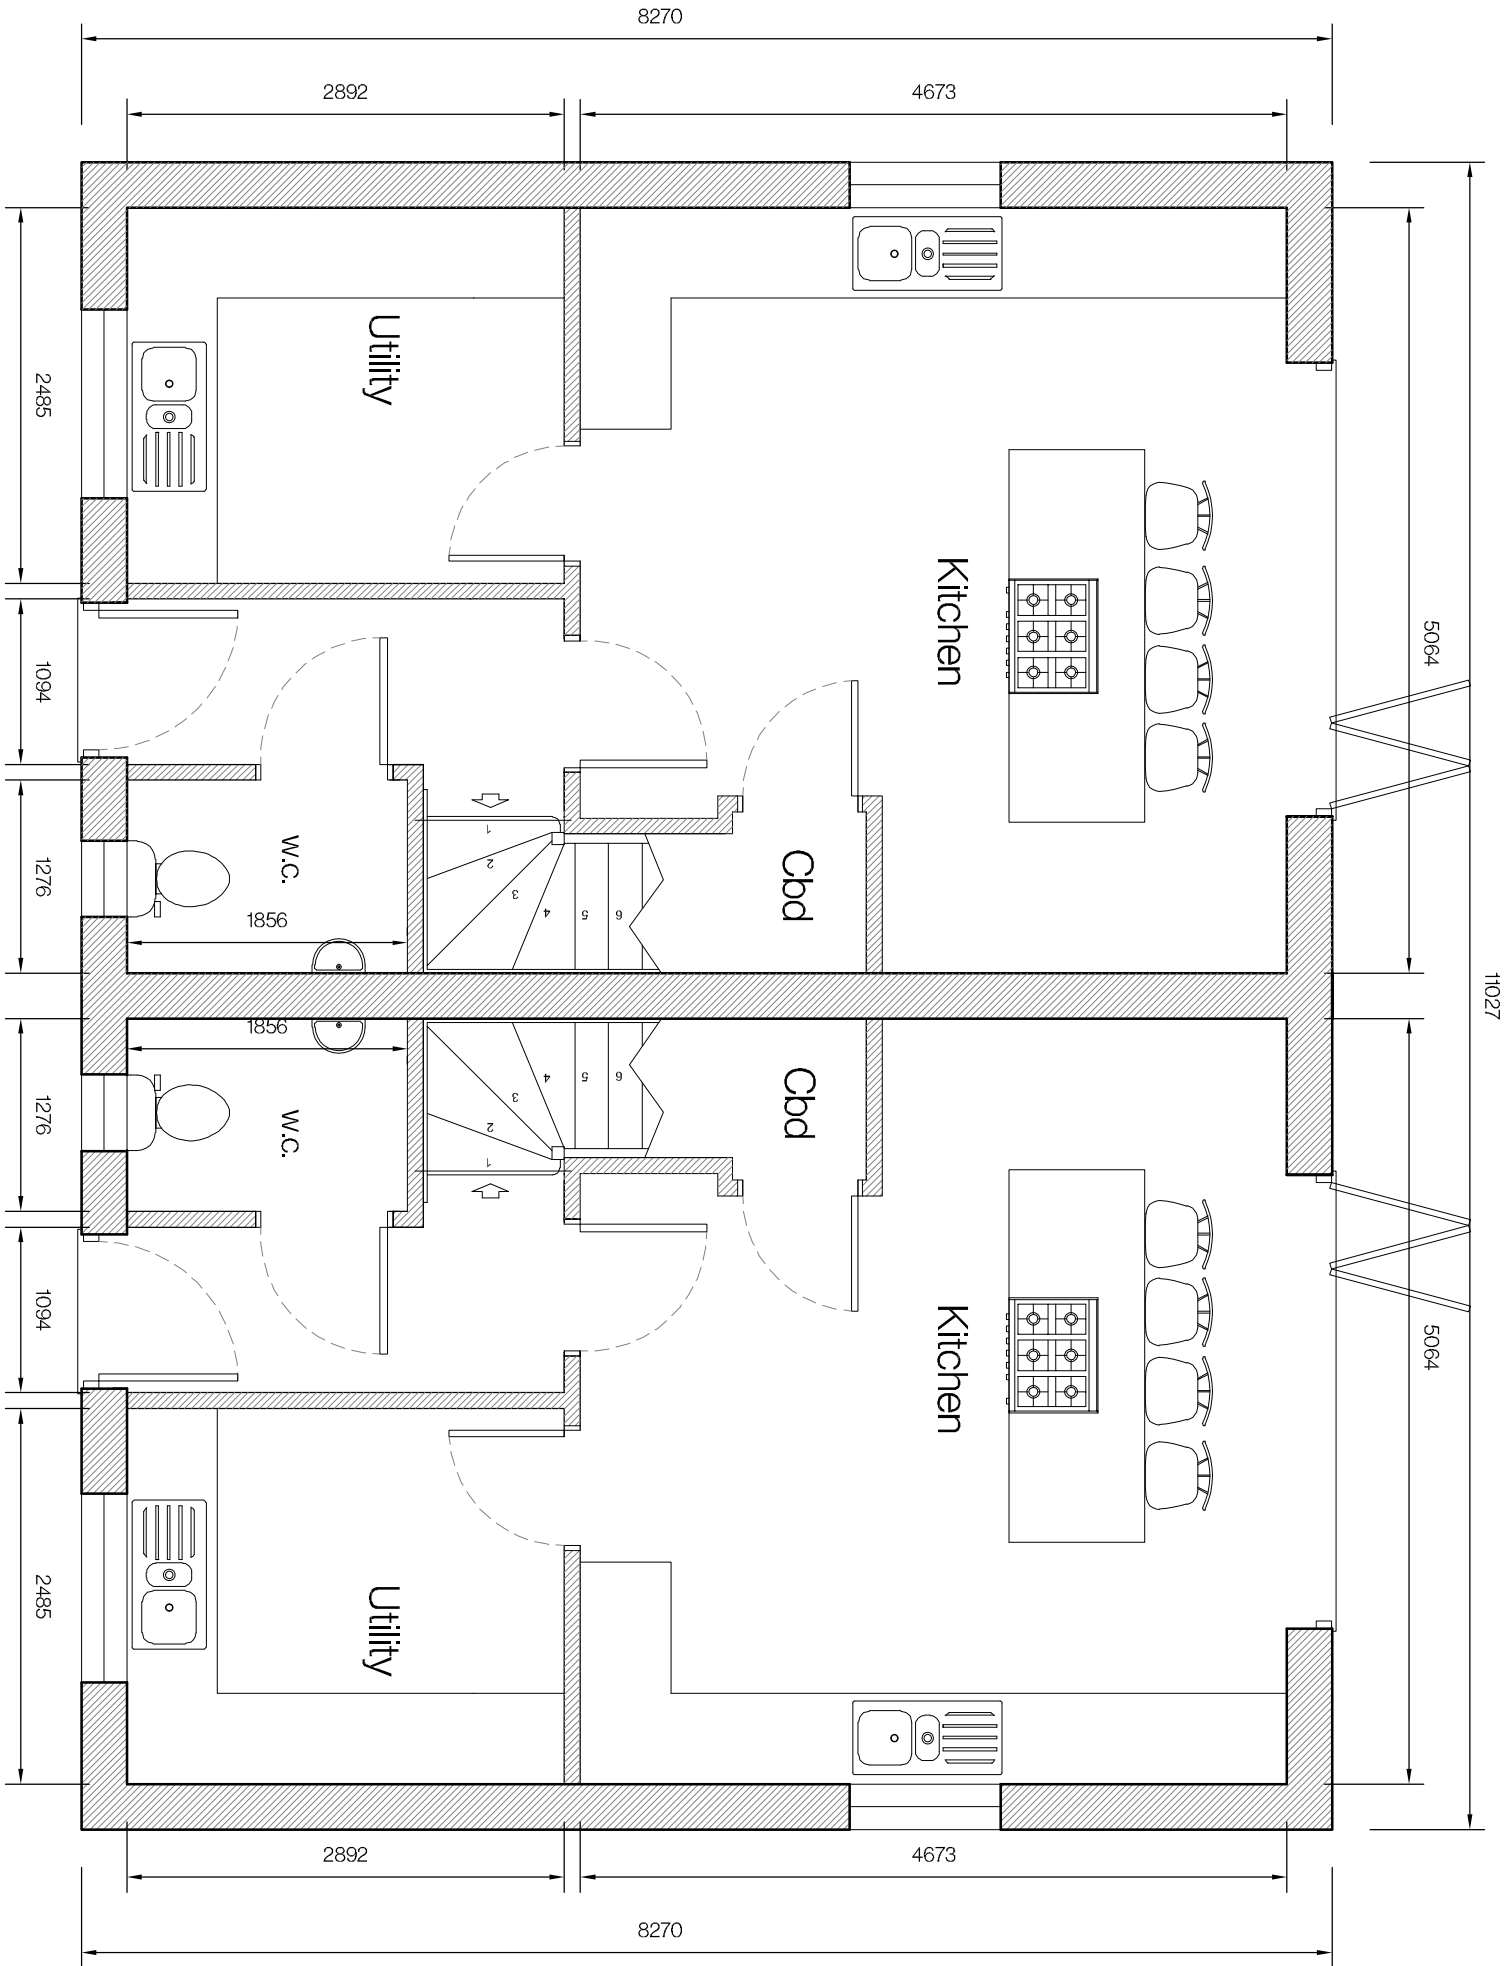

PROPOSED GROUND FLOOR PLAN

PROPOSED FIRST FLOOR PLAN

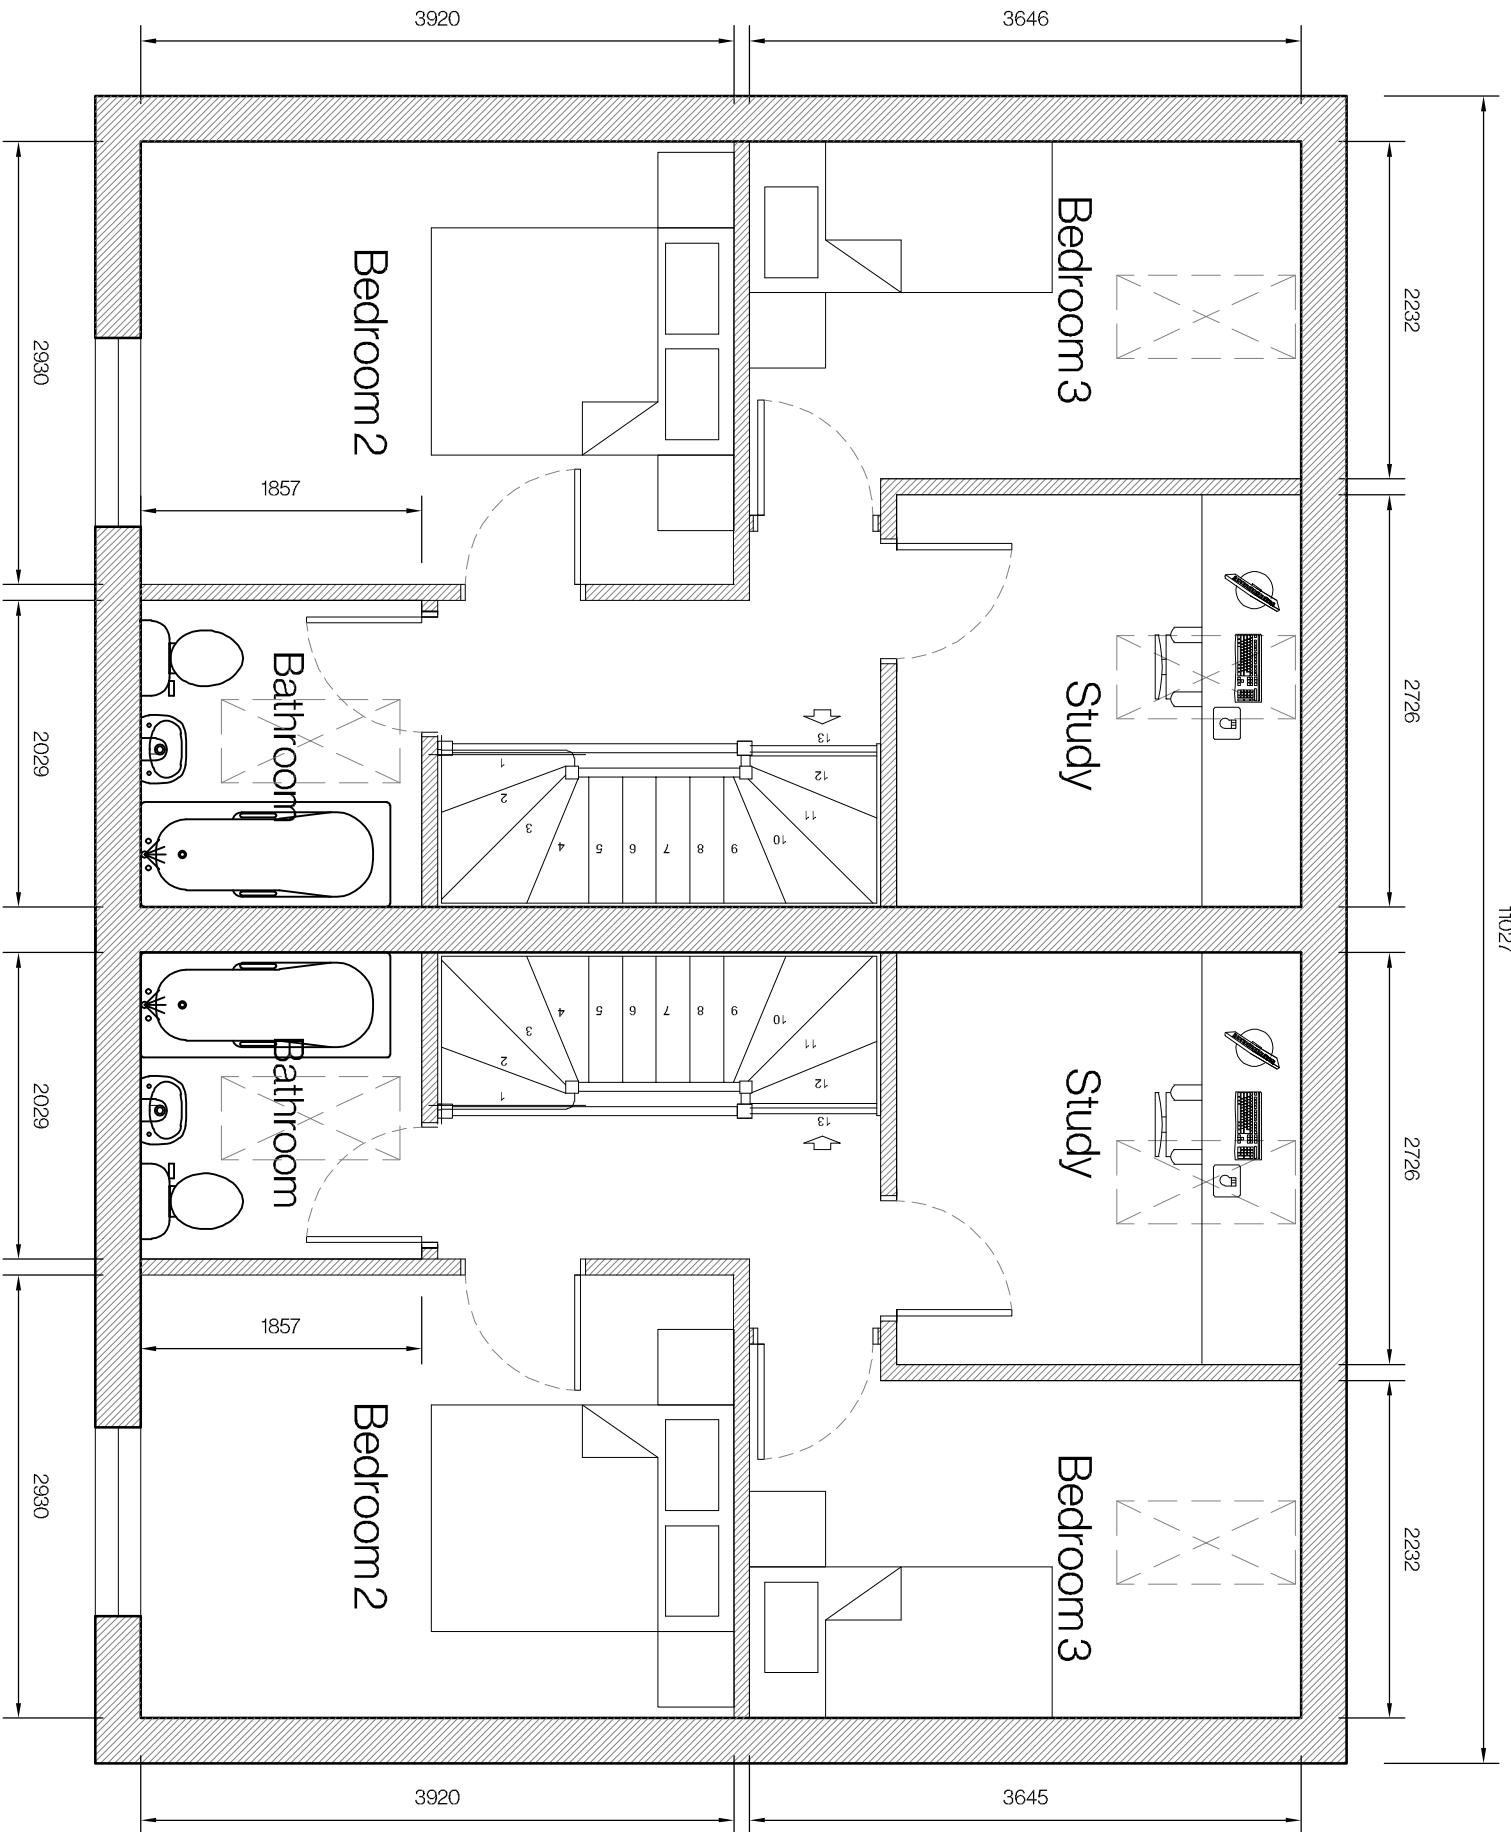

PROPOSED SECOND FLOOR PLAN

Project: Tulip Fields Homes Ltd

Client: Residential development @ Albert St, Spalding.

Drawn by: Planning (Pos 1-4)

Scale: 1:50, 1:100, 1:200 @ A1
Drawn by: AWM
Checked: TAC
Date: 11/11/2025
Drawing No: 25/674/PA/009A

Tropic Architects Ltd, 14 Old Fenille Road, Weston Hills, Spalding, Lincolnshire PE20 0DD
tropicarchitects.co.uk
www.tropicarchitects.co.uk