



The designs and details on this drawing are copyright and must not be reproduced without the permission of **JOHNSON FELLOWS LLP & 2013**


All dimensions, sizes etc., to be checked on site by the contractor before work commences. Figured dimensions to be used in preference to scaling. Any errors or omissions must be reported to **JOHNSON FELLOWS LLP** at once.

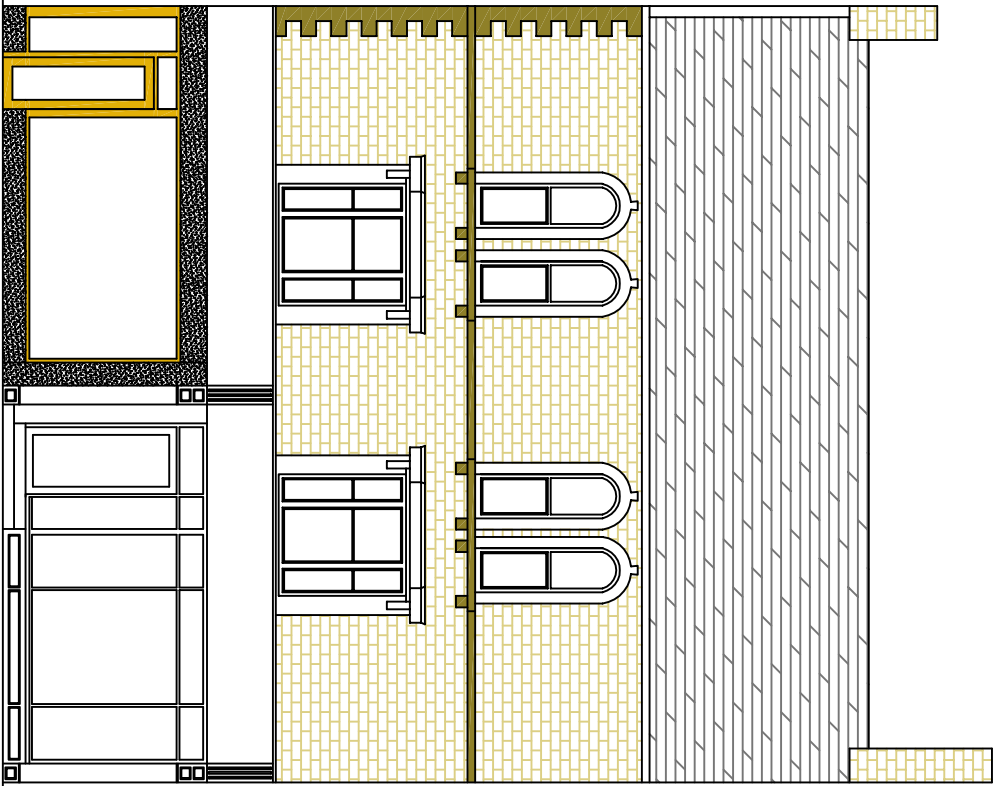


Front Elevation

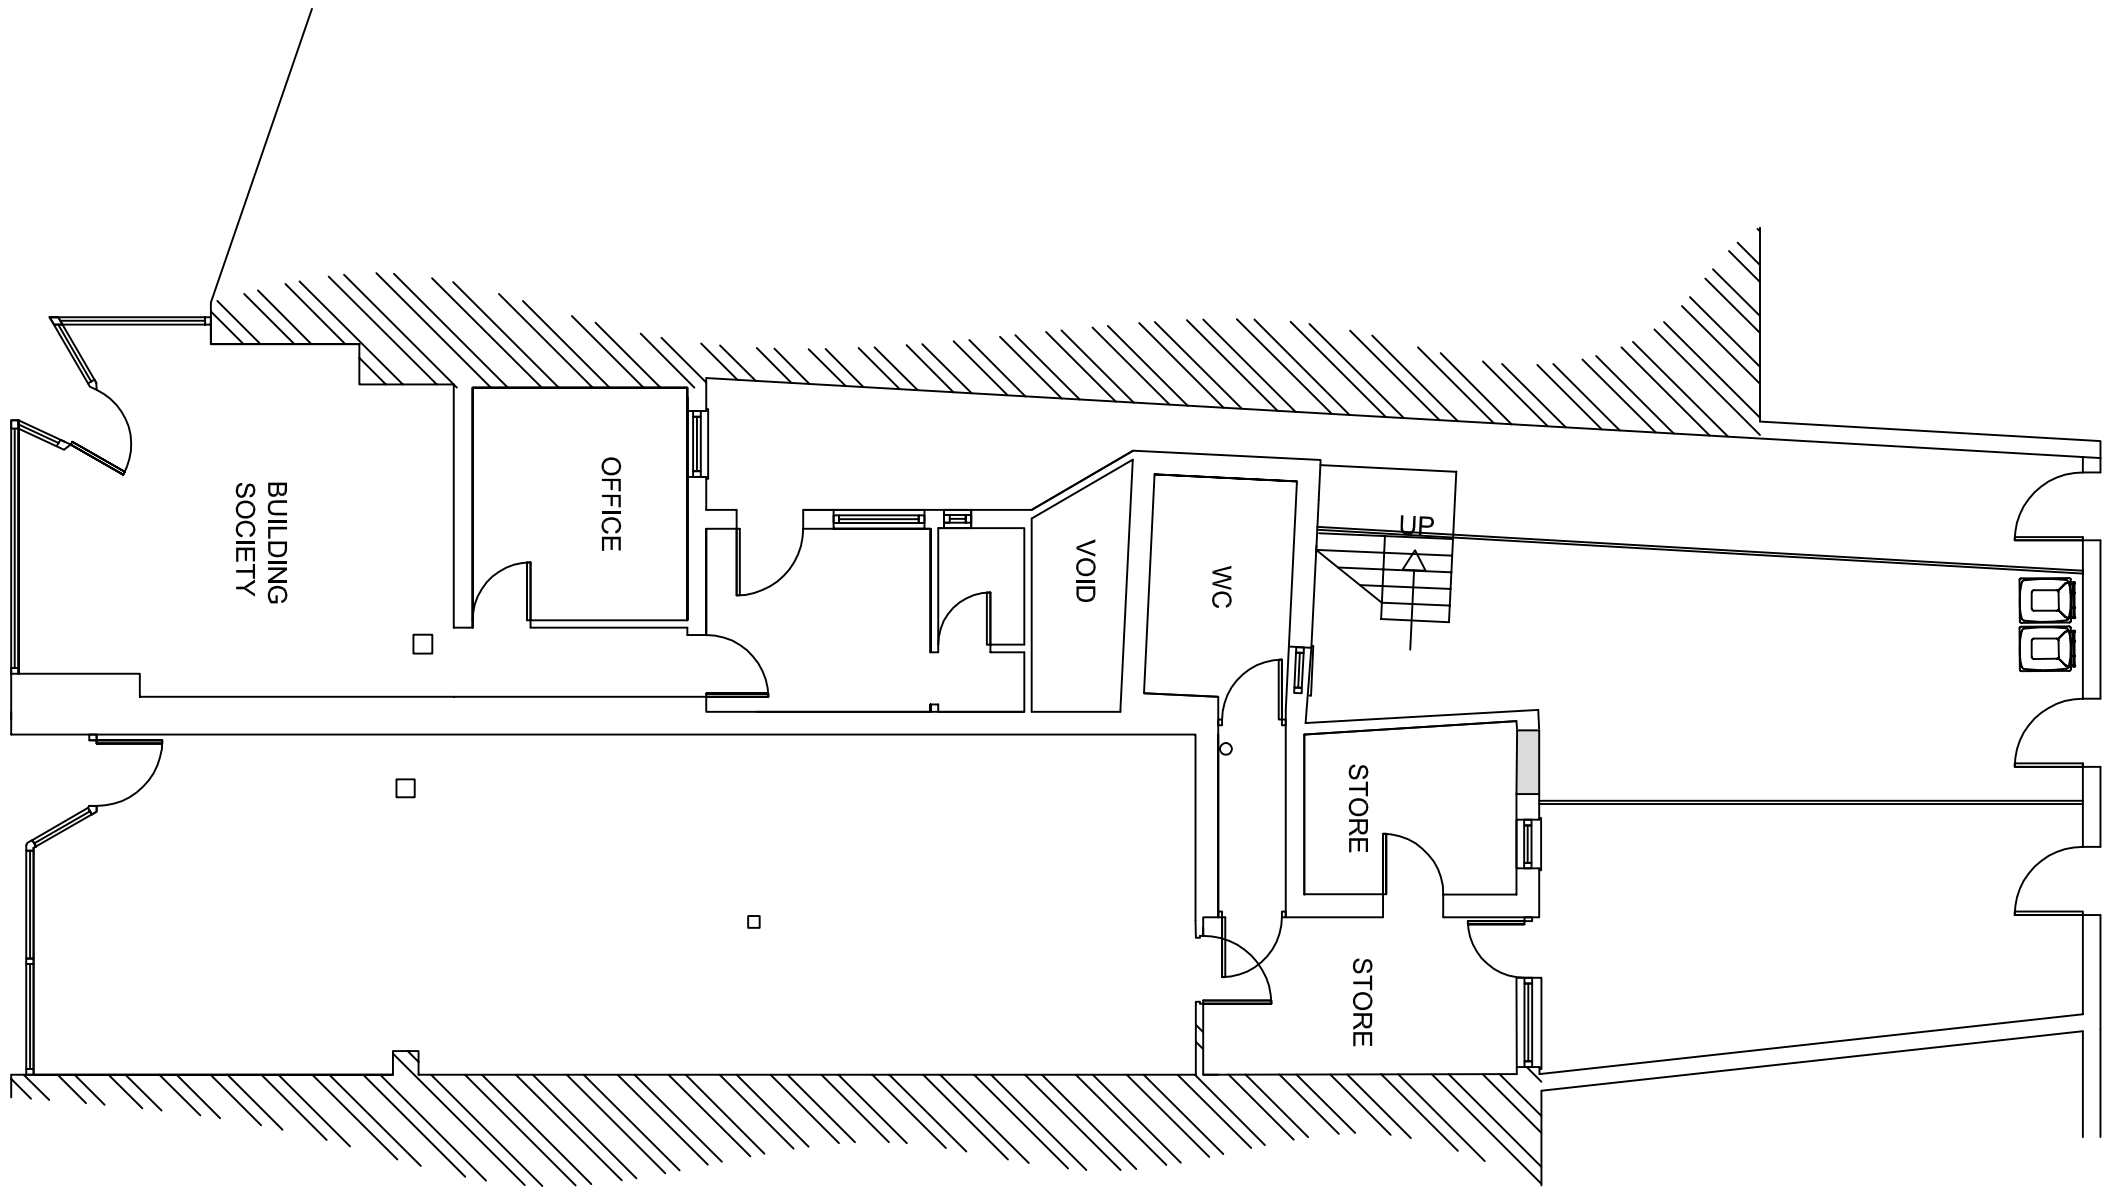

Ground Floor

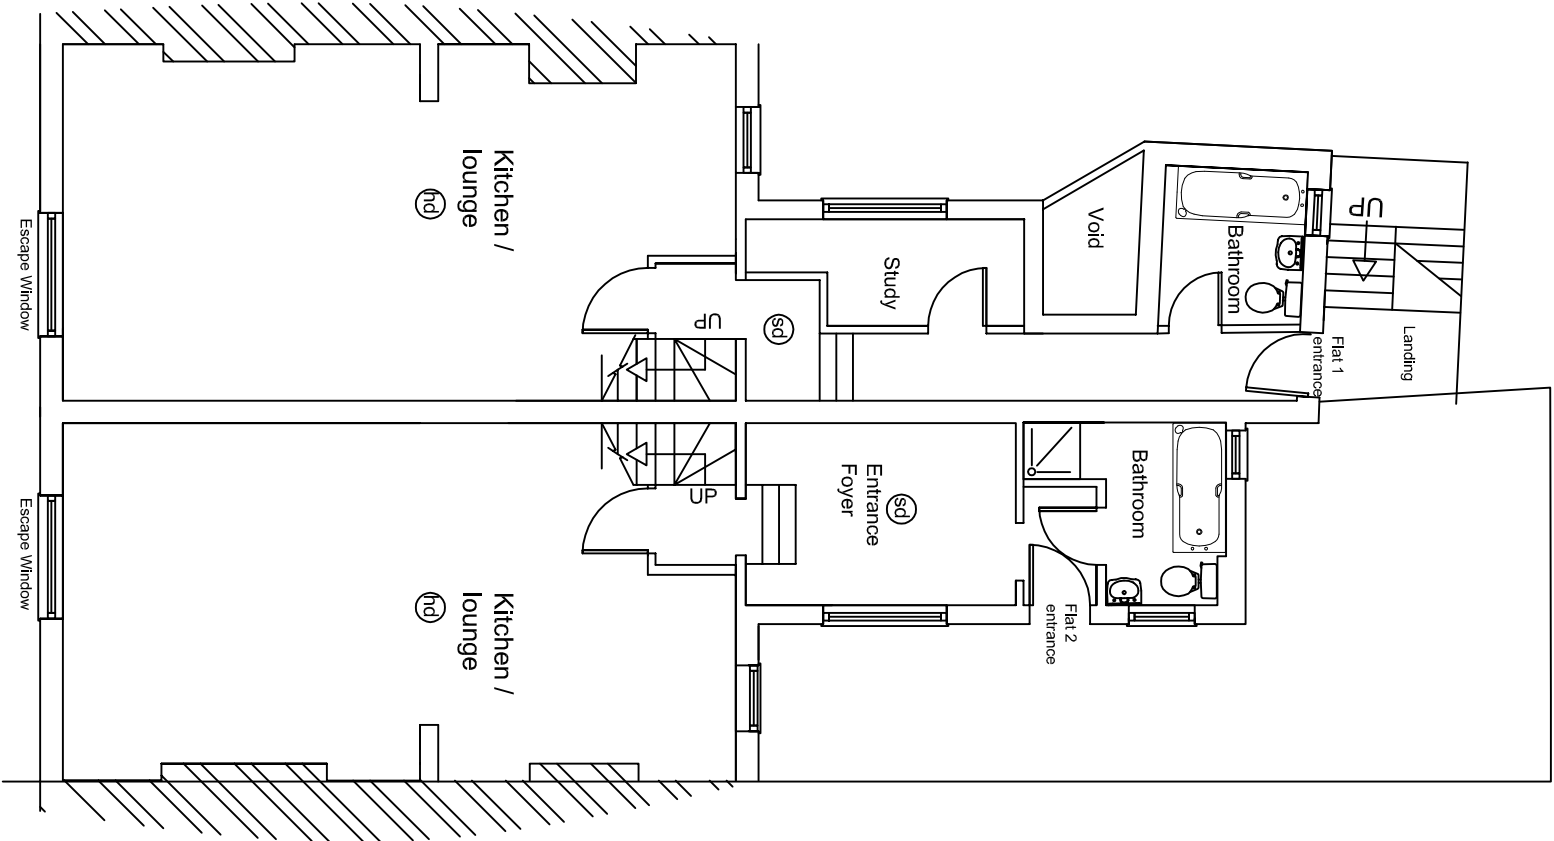

First Floor

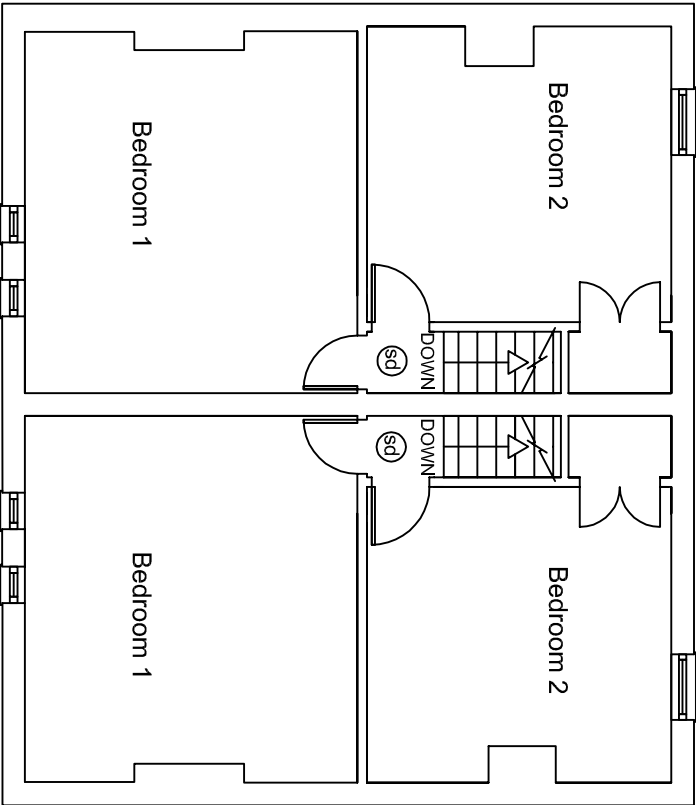

Second Floor

rev A (June 13) - add cycle spaces and separation of fire exit routes			
J F JOHNSON FELLOWS CHARTERED SURVEYORS CHARTER HOUSE, 163 NEWHALL STREET BIRMINGHAM B3 1SW Telephone: 0121 6439337 Facsimile: 0121 6436407			
Client Hinckley and Rugby Building Society			
Project 42 & 44 Chapel Lane, Spalding			
Drawing Title Existing Floor & Elevation Plans			
Scale 1:100 @A2	Drawn by LM	Date 21/12/15	Revision
Project No. H86.2	Drawing No. 002		