



Front Elevation Facing North West



Side Elevation Facing North East

MATERIALS




IBSTOCK BRICKS;
LEICESTER RED




SANDTOFT, CALDERDALE SLATE
COLOUR; SMOOTH GREY

WINDOWS; WHITE U-PVC
STYLE AS INDICATED ON DRAWINGS

BLACK PVC-U RAINWATER GOODS

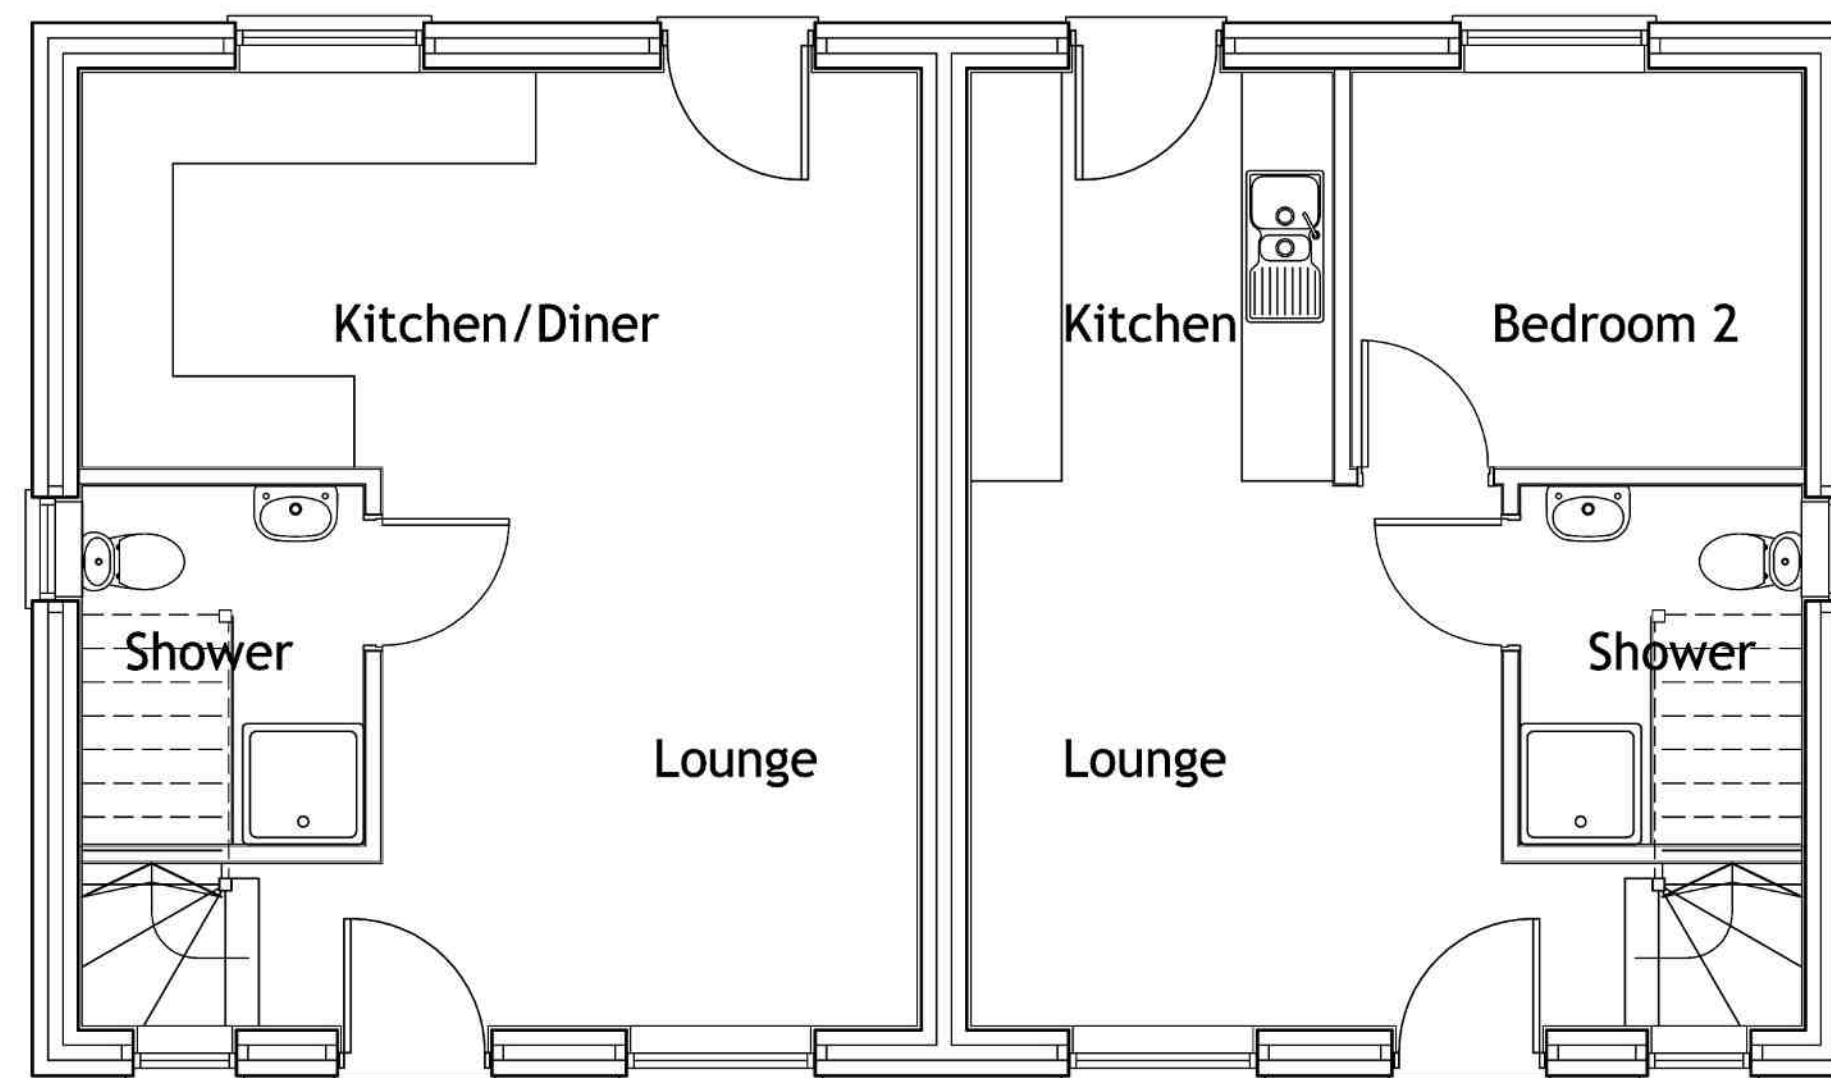


Ground Floor Plan - Plots 1 & 2

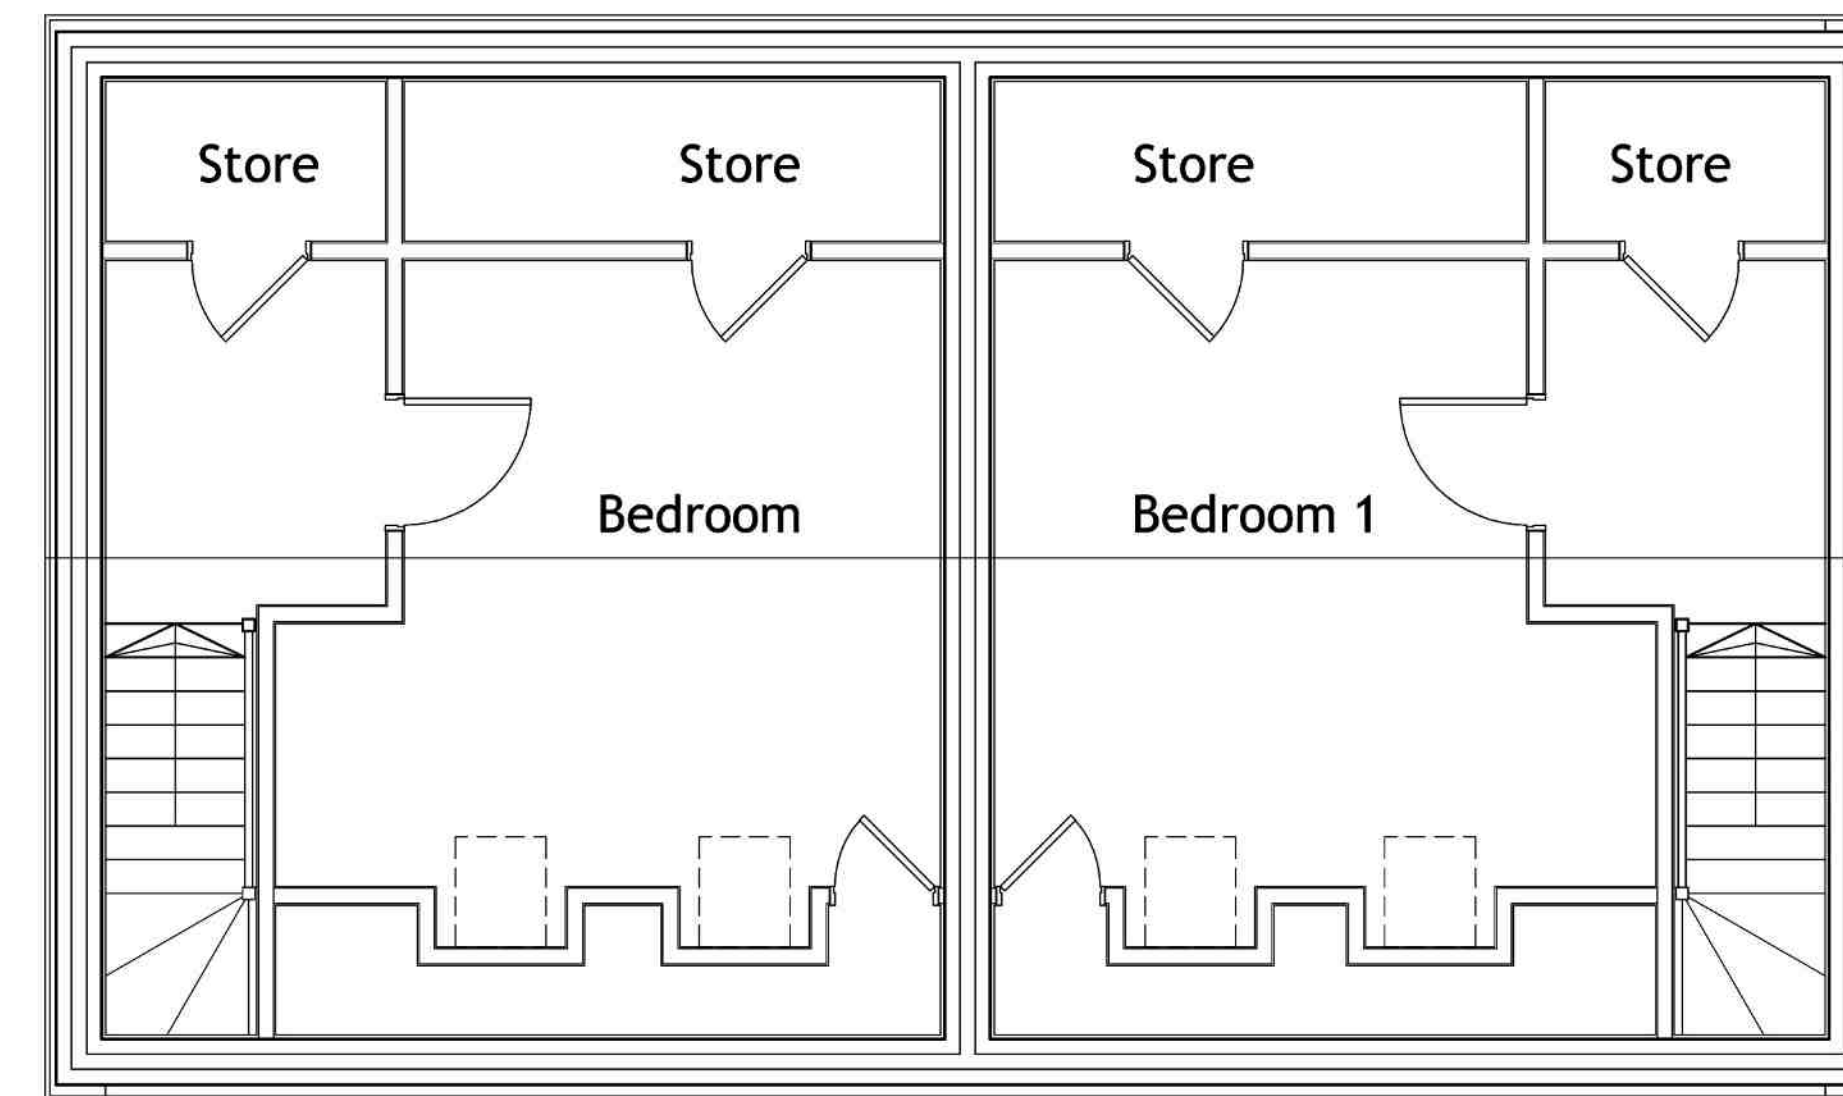

First Floor Plan - Plots 1 & 2

Revision
A - 05/02/19 - Plot 2 Amended to 1 Bedroom Dwelling, Obscure
Glazing to Rear Windows, Doors & Roof Lights

 

Architectural Consultants

ASHGROVE LODGE, AUSTENDYKE ROAD
WESTON HILLS, LINCOLNSHIRE
PE12 6BZ ~ T.07852 227448

Project: RESIDENTIAL DEVELOPMENT; LAND TO REAR OF 11-13 LITTLE LONDON SPALDING LINCOLNSHIRE	Client: Mr FRAGALE 78 BACKGATE COWBIT SPALDING LINCOLNSHIRE PE12 6AP
---	--

Title:
PROPOSED PLANS AND ELEVATIONS
PLOTS 1 & 2

Drawing No.
AA-18-0015/003

Scale 1:50 @A1	Date OCT 18	Revision A
-------------------	----------------	---------------



Rear Elevation Facing South East



Side Elevation Facing South West