

THIS DRAWING IS NOT TO BE USED FOR CONSTRUCTION.
DO NOT SCALE FROM THIS DRAWING

REV DATE NOTES

MATERIALS



IBSTOCK BRICKS;
LEICESTER RED



SANDTOFT, CALDERDALE SLATE
COLOUR; SMOOTH GREY

WINDOWS; WHITE U-PVC
STYLE AS INDICATED ON DRAWINGS


BLACK PVC-U RAINWATER GOODS




Front Elevation Facing North West



Side Elevation Facing North East

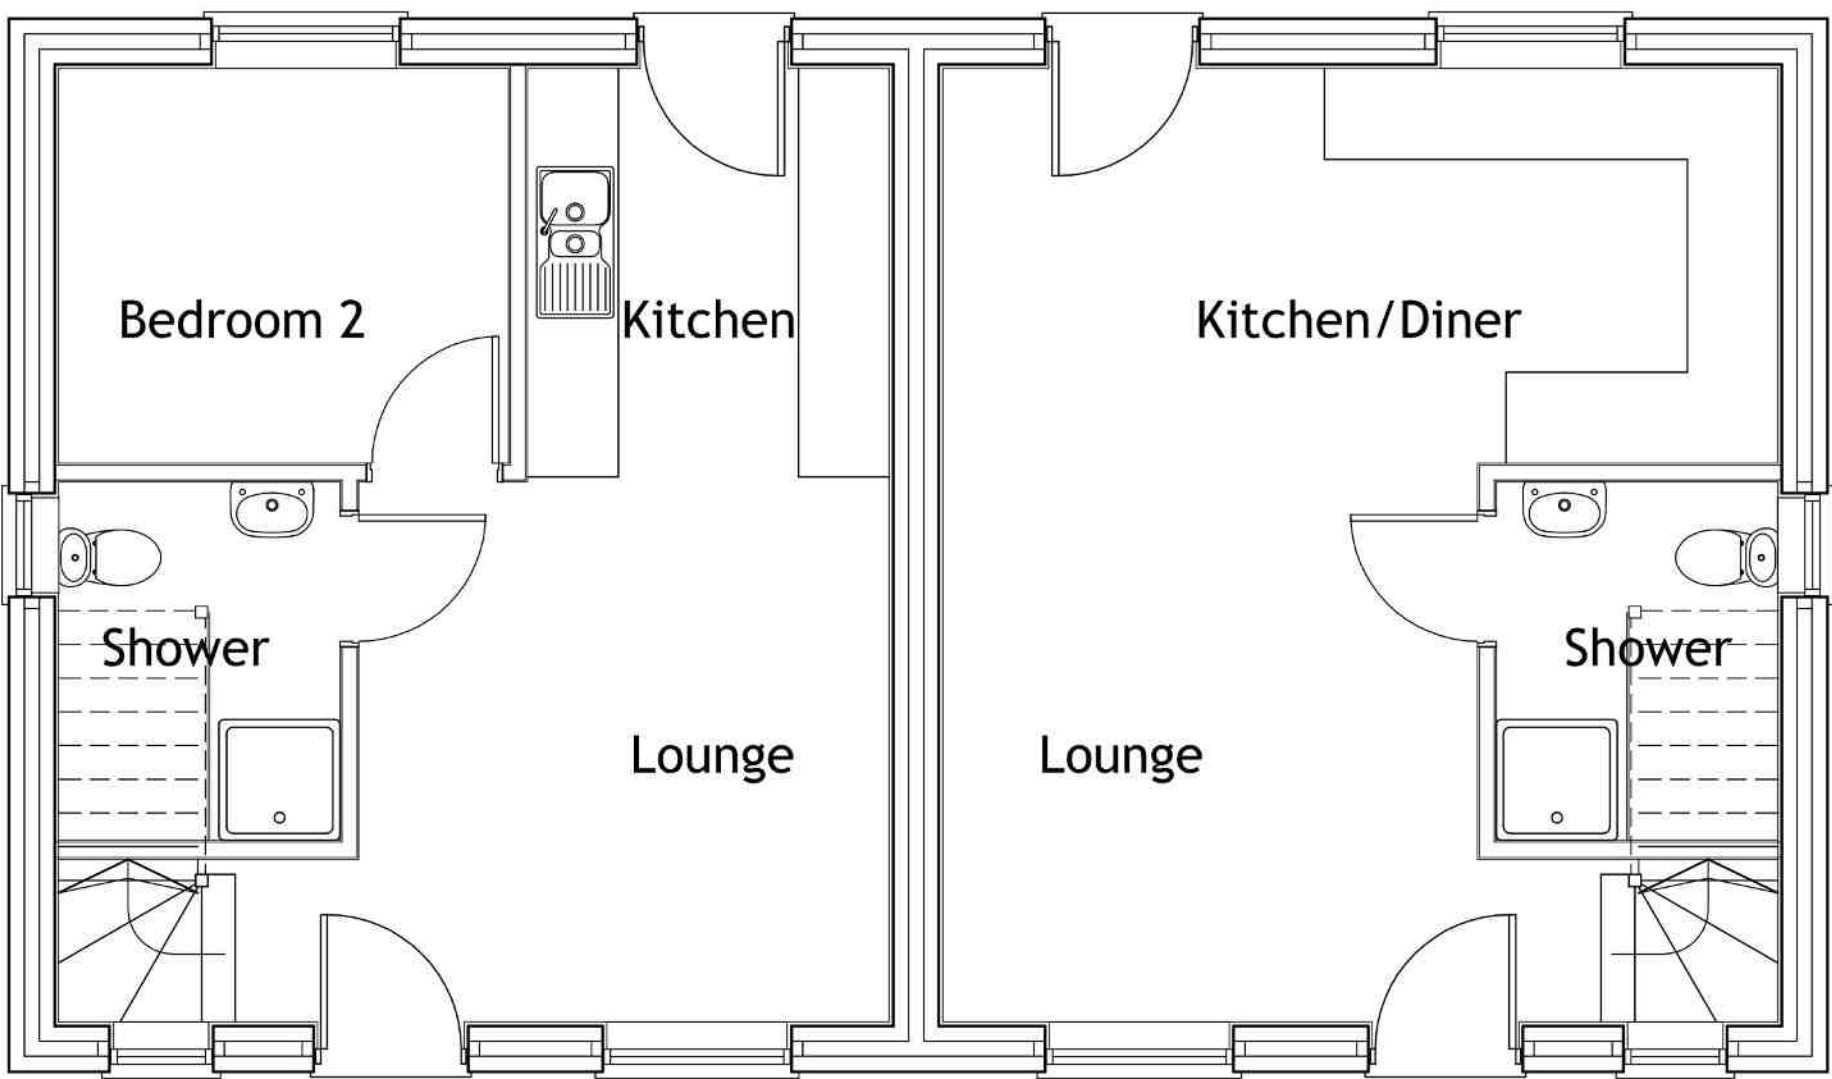

Ground Floor Plan - Plots 3 & 4

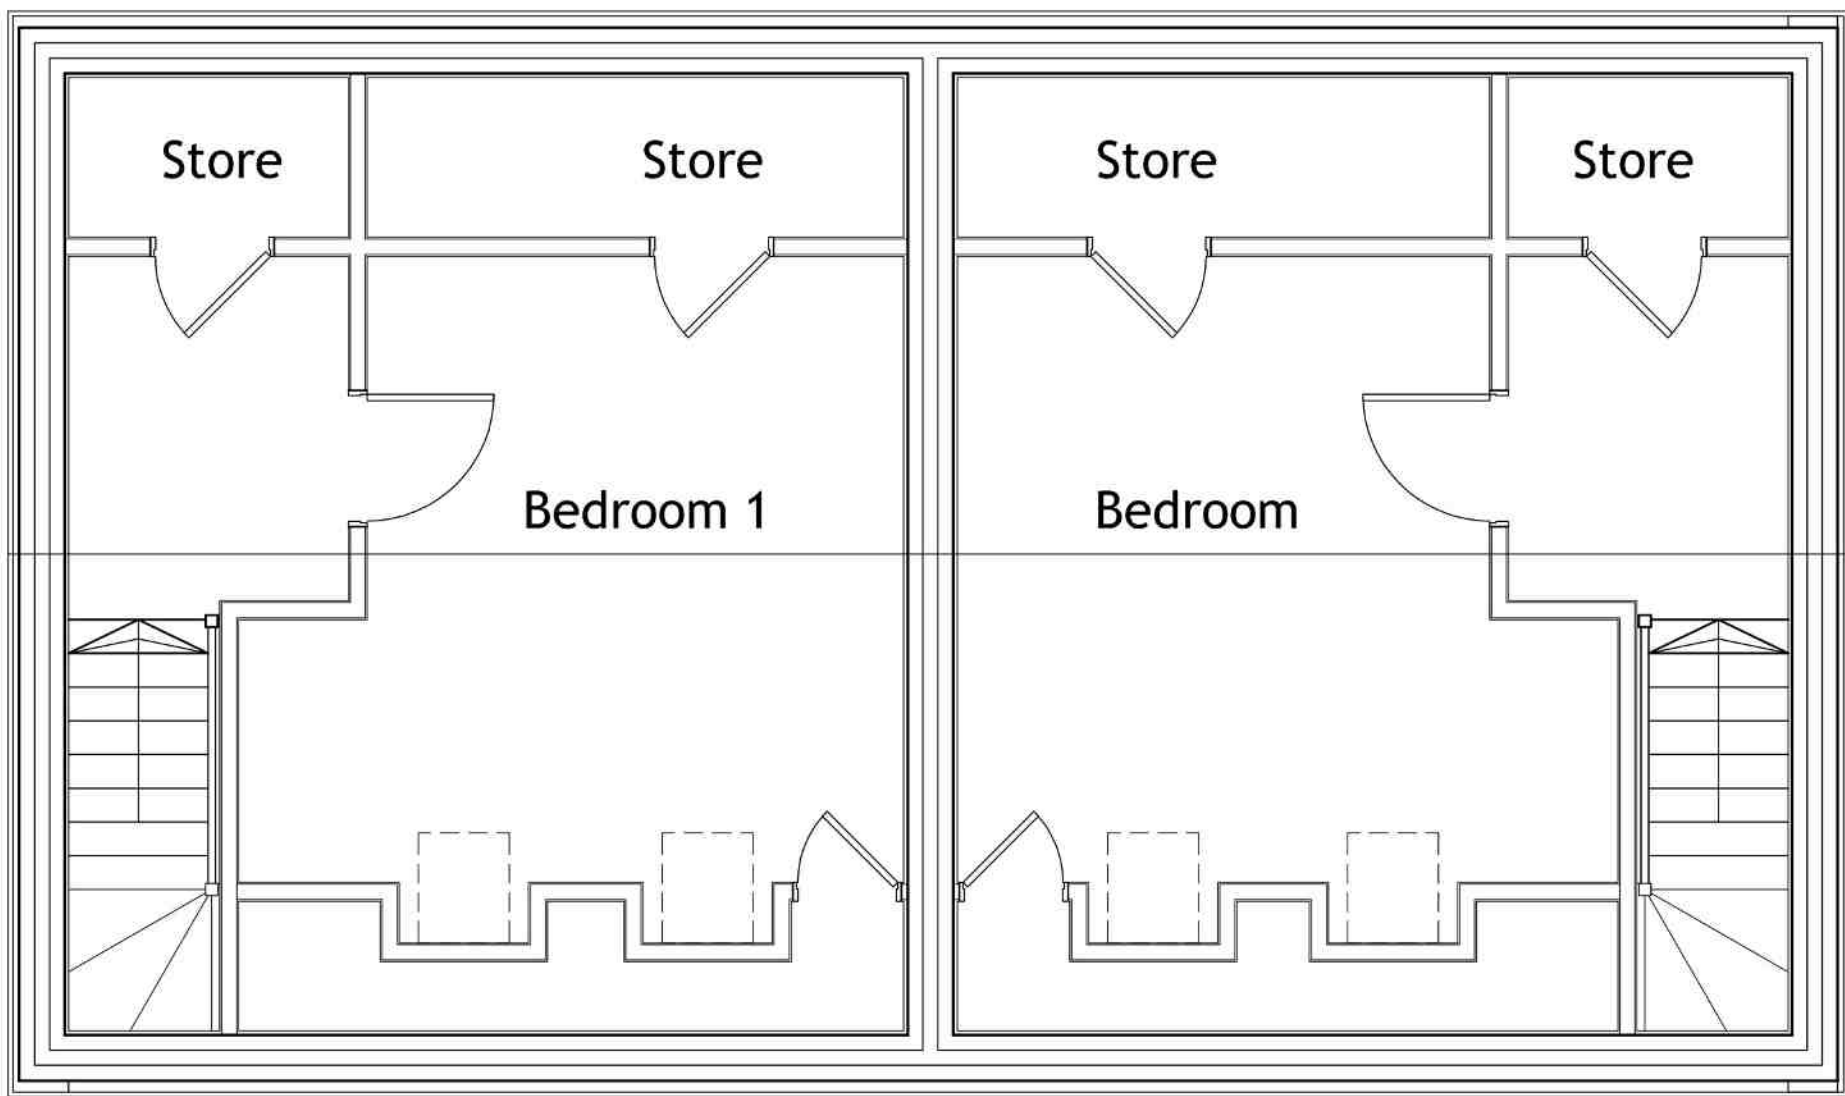


First Floor Plan - Plots 3 & 4



Rear Elevation Facing South East



Side Elevation Facing South West

 

Architectural Consultants

ASHGROVE LODGE, AUSTENDYKE ROAD
WESTON HILLS, LINCOLNSHIRE
PE12 6BZ ~ T.07852 227448

Project:
RESIDENTIAL
DEVELOPMENT;
LAND TO REAR OF
11 - 13 LITTLE LONDON
SPALDING
LINCOLNSHIRE

Client:
Mr FRAGALE
78 BACKGATE
COWBIT
SPALDING
LINCOLNSHIRE
PE12 6AP

Title:
PROPOSED PLANS AND ELEVATIONS
PLOTS 3 & 4

Drawing No.
AA-18-0015/005

Scale
1:50 @A1

Date
OCT 18

Revision