


THIS DRAWING IS NOT TO BE USED FOR CONSTRUCTION.
DO NOT SCALE FROM THIS DRAWING

REV DATE NOTES

MATERIALS

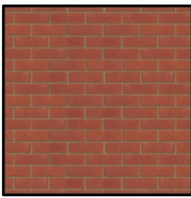

IBSTOCK BRICKS;
LEICESTER RED



SANDTOFT, CALDERDALE SLATE
COLOUR; SMOOTH GREY

WINDOWS; WHITE U-PVC
STYLE AS INDICATED ON DRAWINGS


BLACK PVC-U RAINWATER GOODS




Front Elevation Facing North West



Side Elevation Facing North East

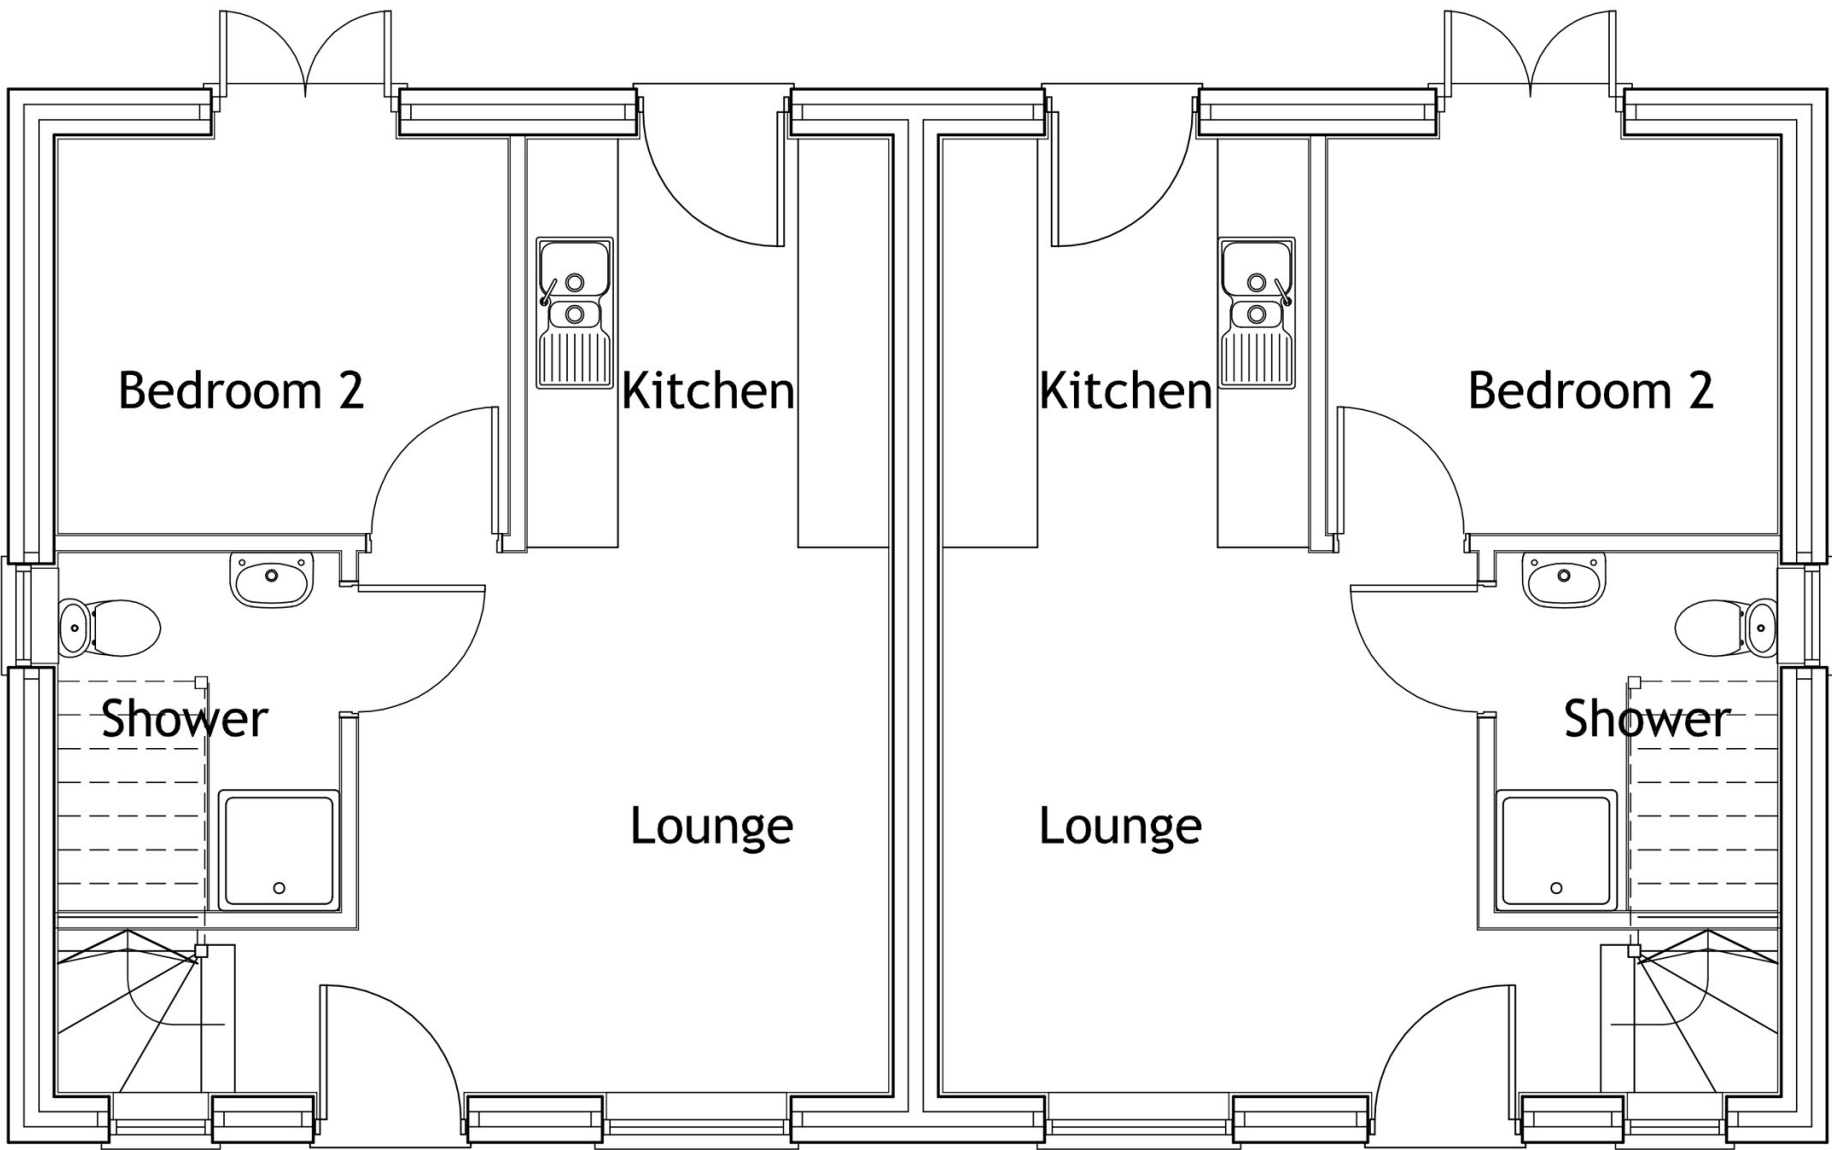

Ground Floor Plan

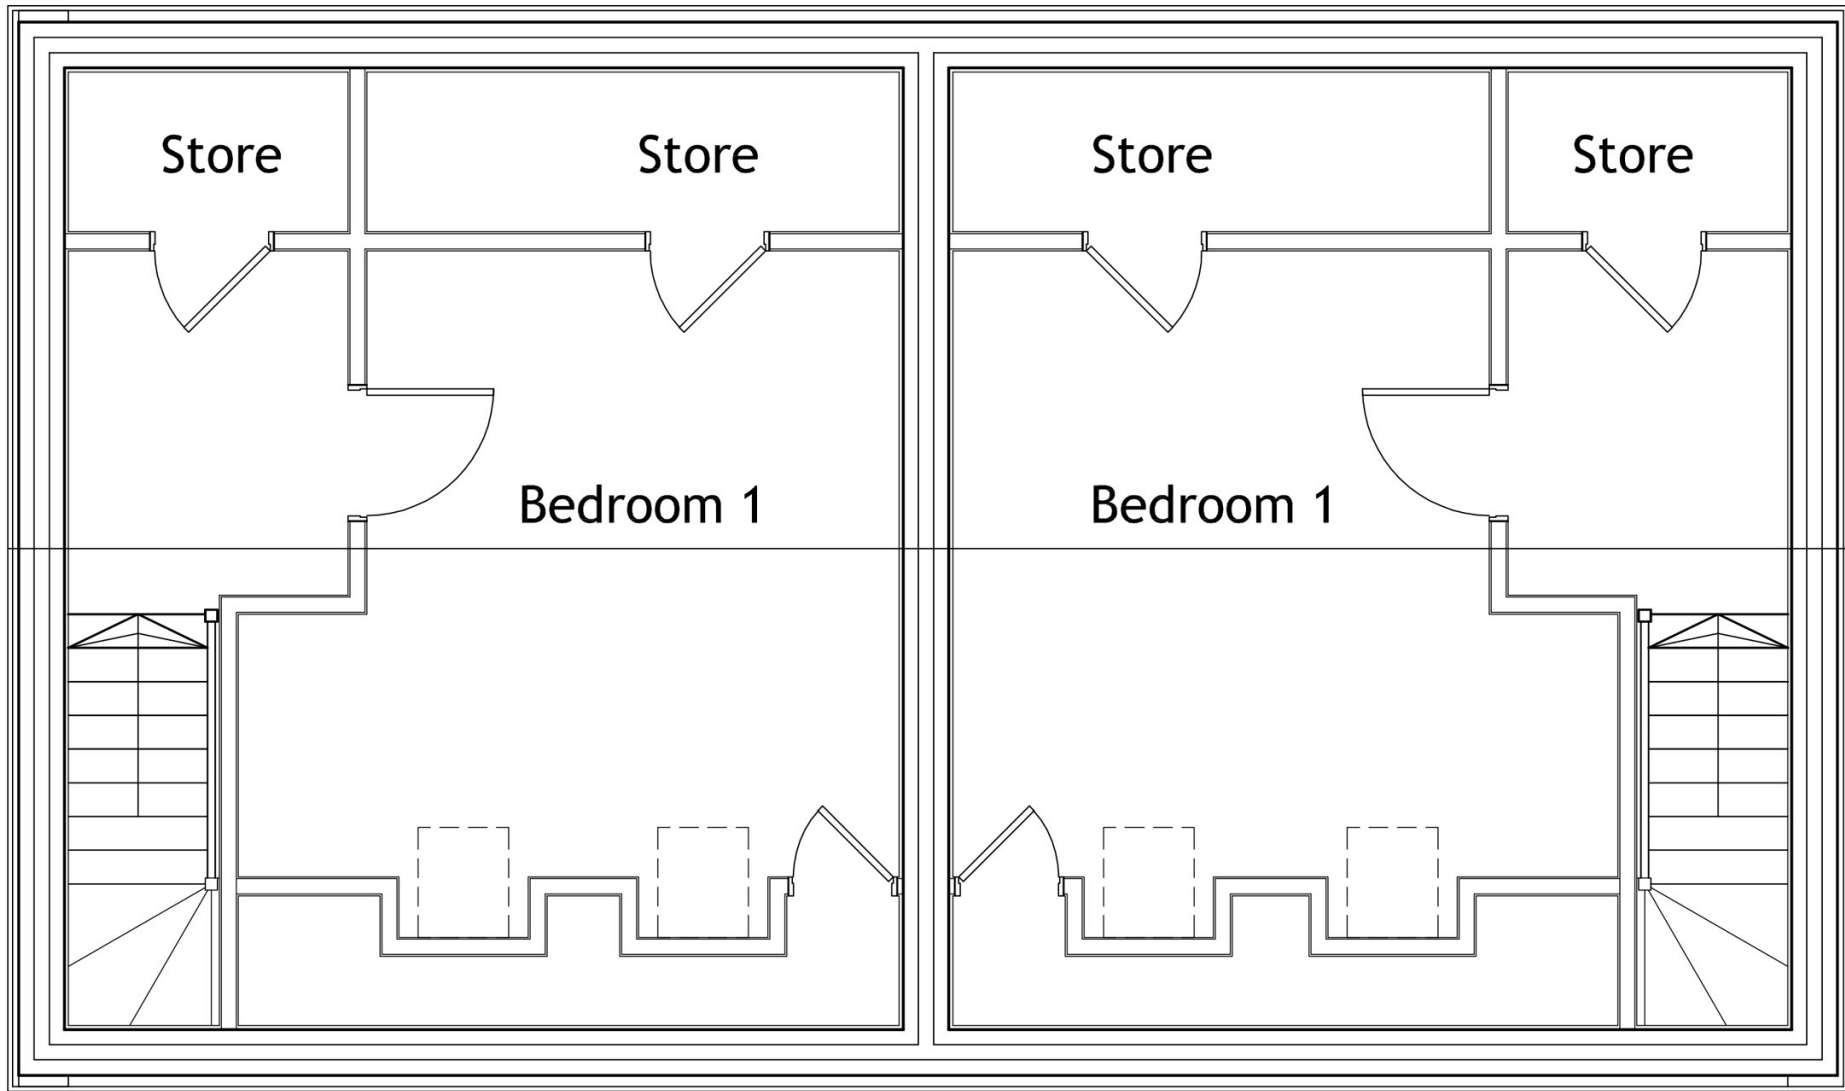


First Floor Plan



Rear Elevation Facing South East



Side Elevation Facing South West

 

Architectural Consultants

ASHGROVE LODGE, AUSTENDYKE ROAD
WESTON HILLS, LINCOLNSHIRE
PE12 6BZ ~ T.07852 227448

Project RESIDENTIAL DEVELOPMENT; LAND TO REAR OF 11 - 13 LITTLE LONDON SPALDING LINCOLNSHIRE	Client Mr FRAGALE 78 BACKGATE COWBIT SPALDING LINCOLNSHIRE PE12 6AP
--	---

Title
PROPOSED PLANS AND ELEVATIONS

Drawing No.
AA-18-0015/003

Scale 1:50 @A1	Date OCT 18	Revision
-------------------	----------------	----------