


THIS DRAWING IS NOT TO BE USED FOR CONSTRUCTION.
DO NOT SCALE FROM THIS DRAWING


REV DATE NOTES



Front Elevation Facing North West

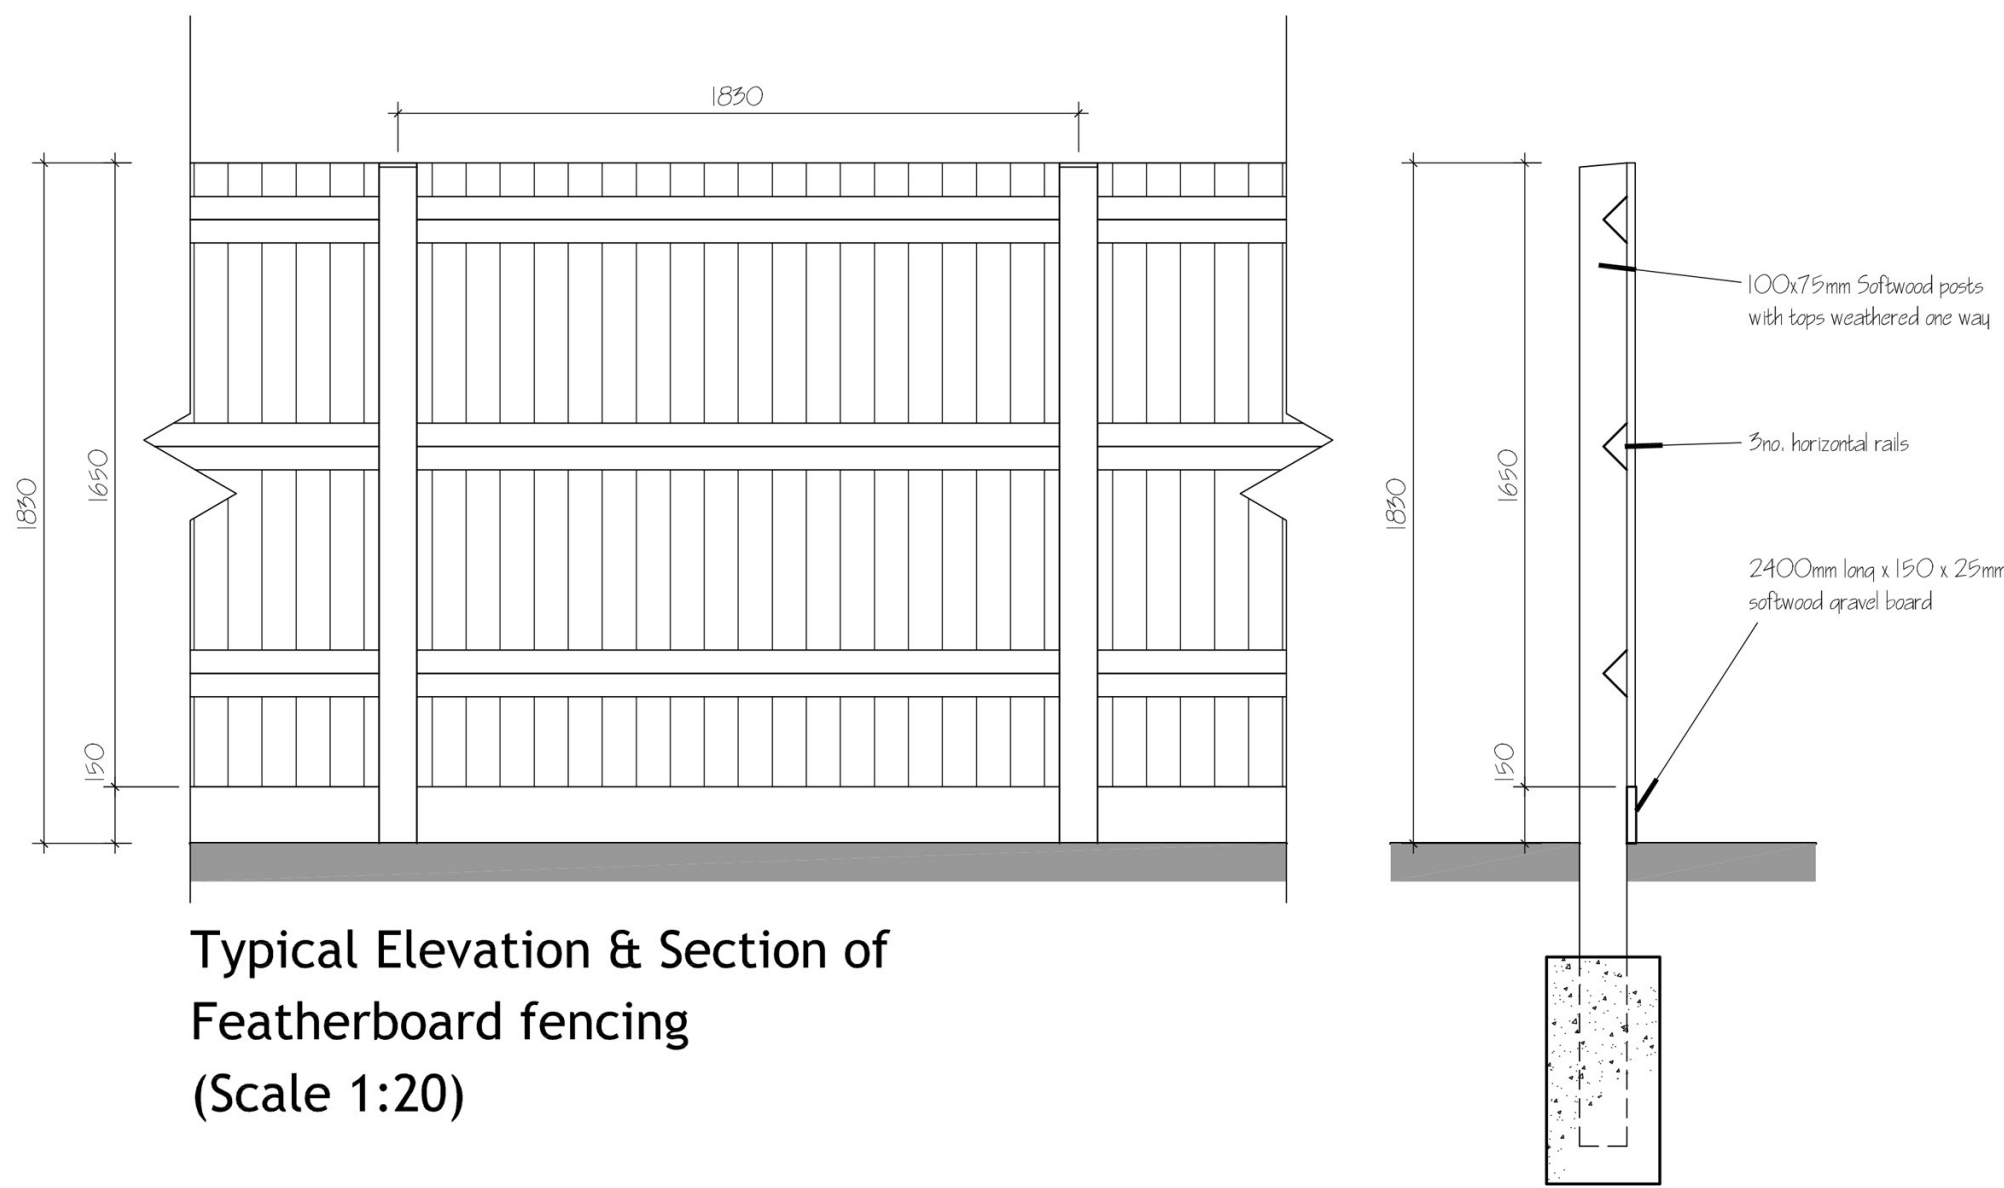

Typical Elevation & Section of
Featherboard fencing
(Scale 1:20)

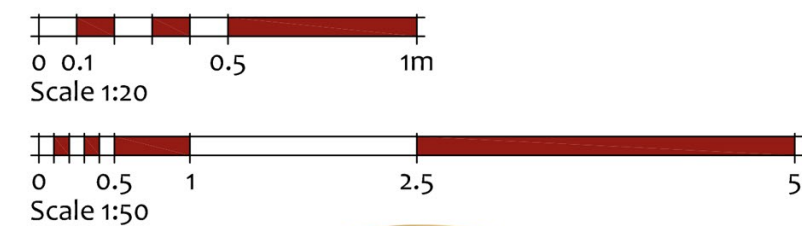

Architectural Consultants

ASHGROVE LODGE, AUSTENDYKE ROAD
WESTON HILLS, LINCOLNSHIRE
PE12 6BZ ~ T.07852 227448

Project RESIDENTIAL DEVELOPMENT; LAND TO REAR OF 11 - 13 LITTLE LONDON SPALDING LINCOLNSHIRE	Client Mr FRAGALE 78 BACKGATE COWBIT SPALDING LINCOLNSHIRE PE12 6AP
--	---

Title
SITE SECTION AND BOUNDARY TREATMENTS

Drawing No.
AA-18-0015/004

Scale 1:50 @A1	Date OCT 18	Revision
-------------------	----------------	----------