



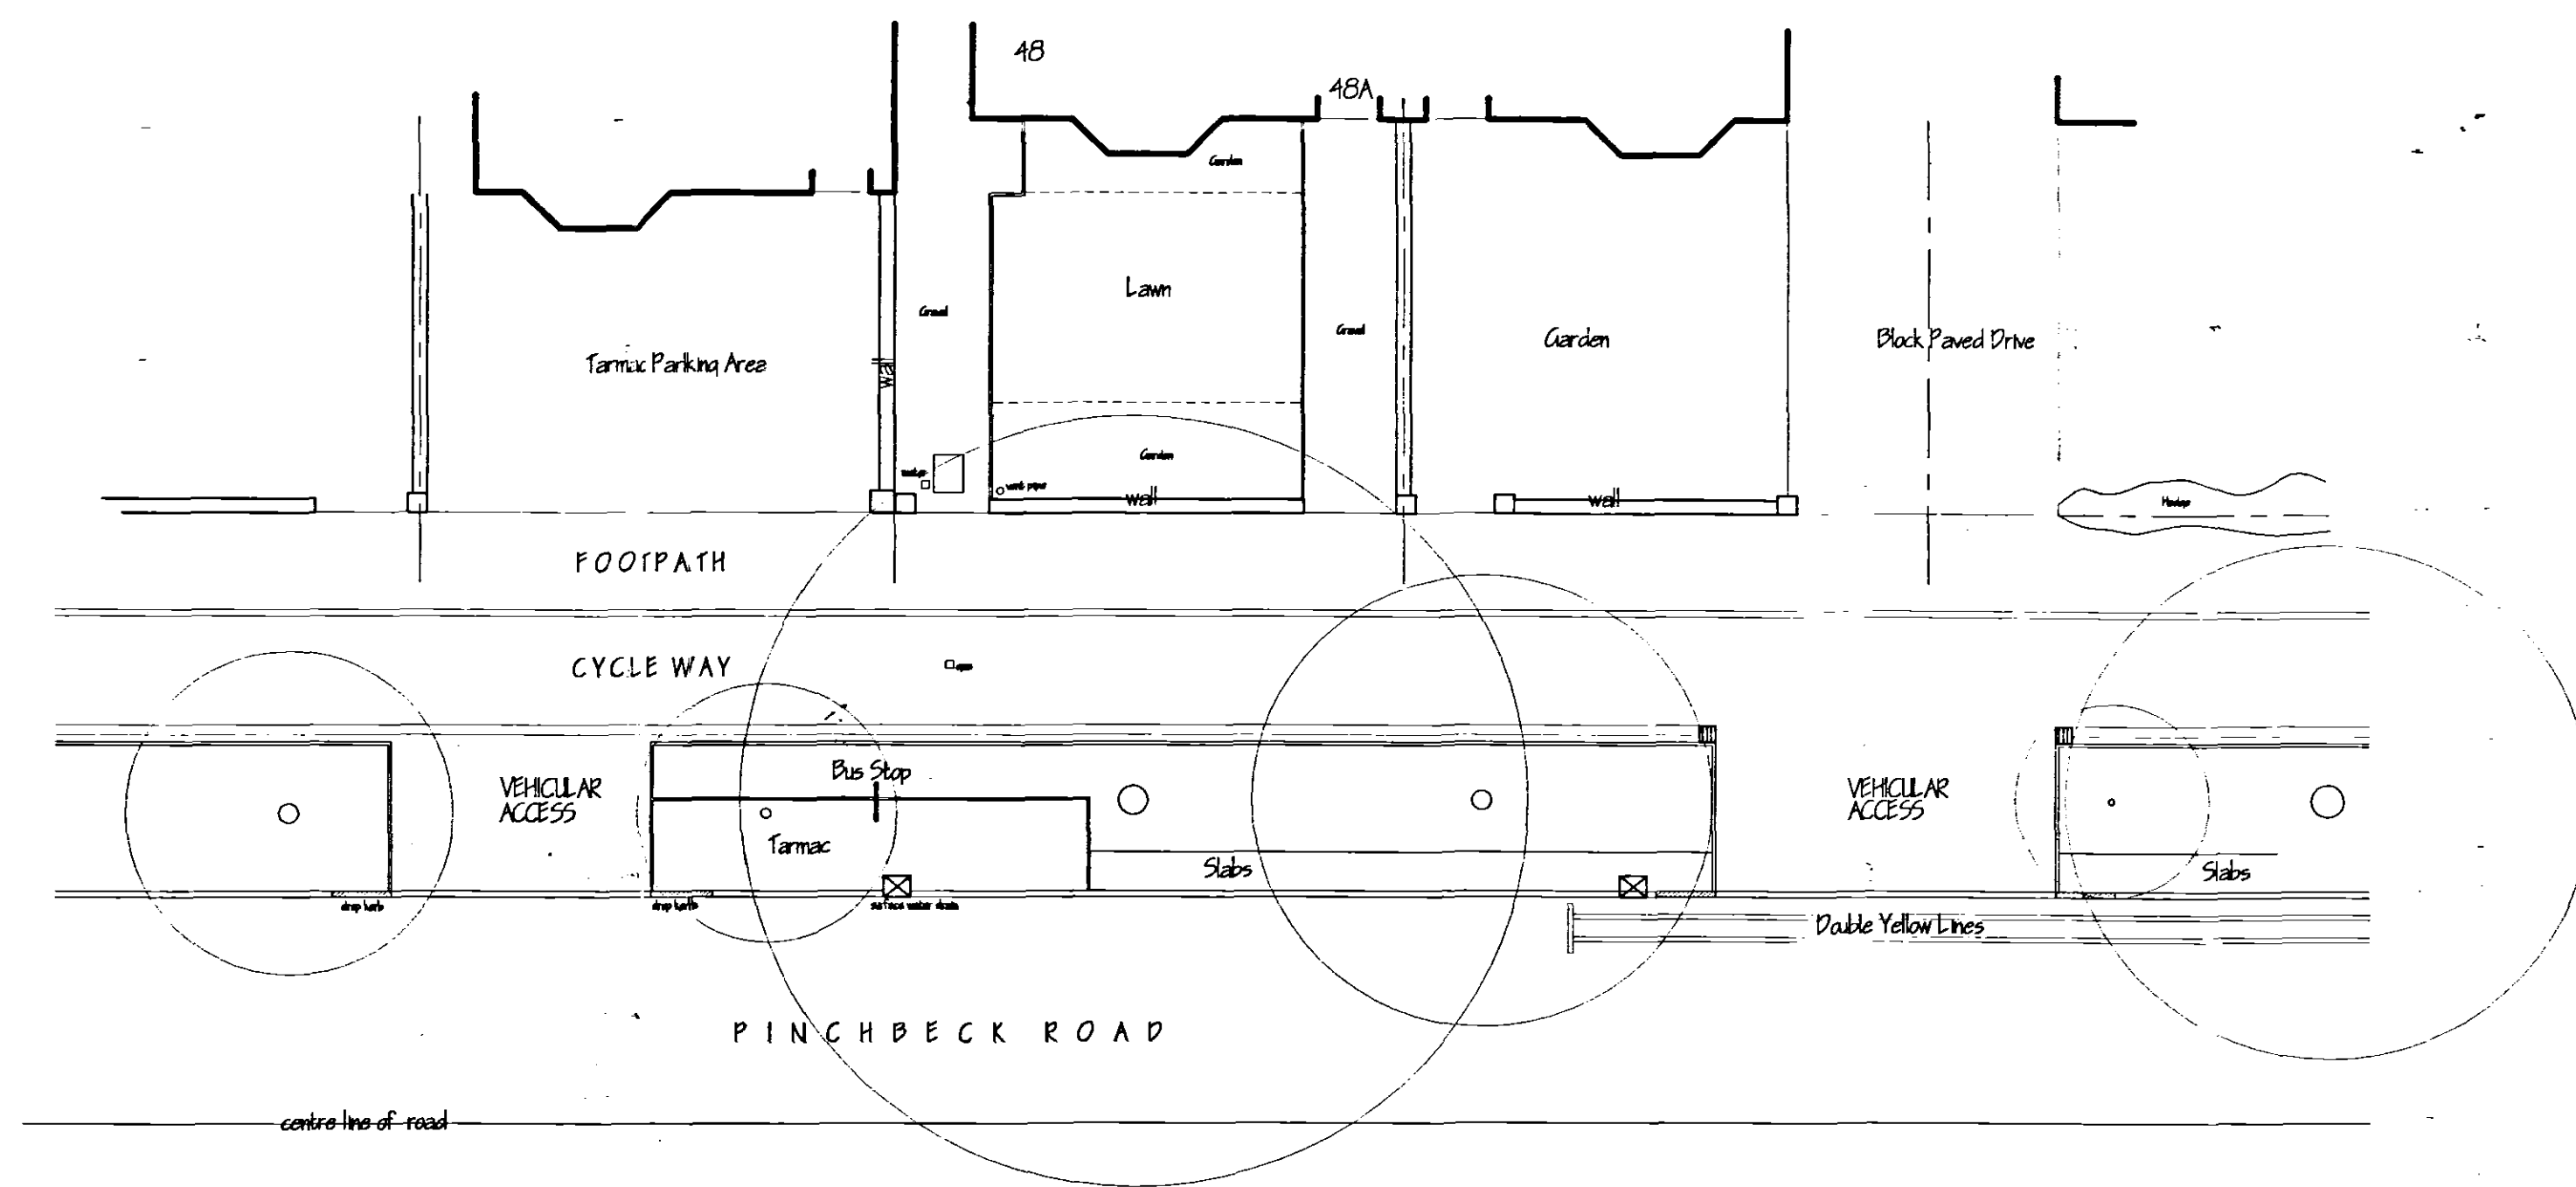

SITE PLAN - EXISTING

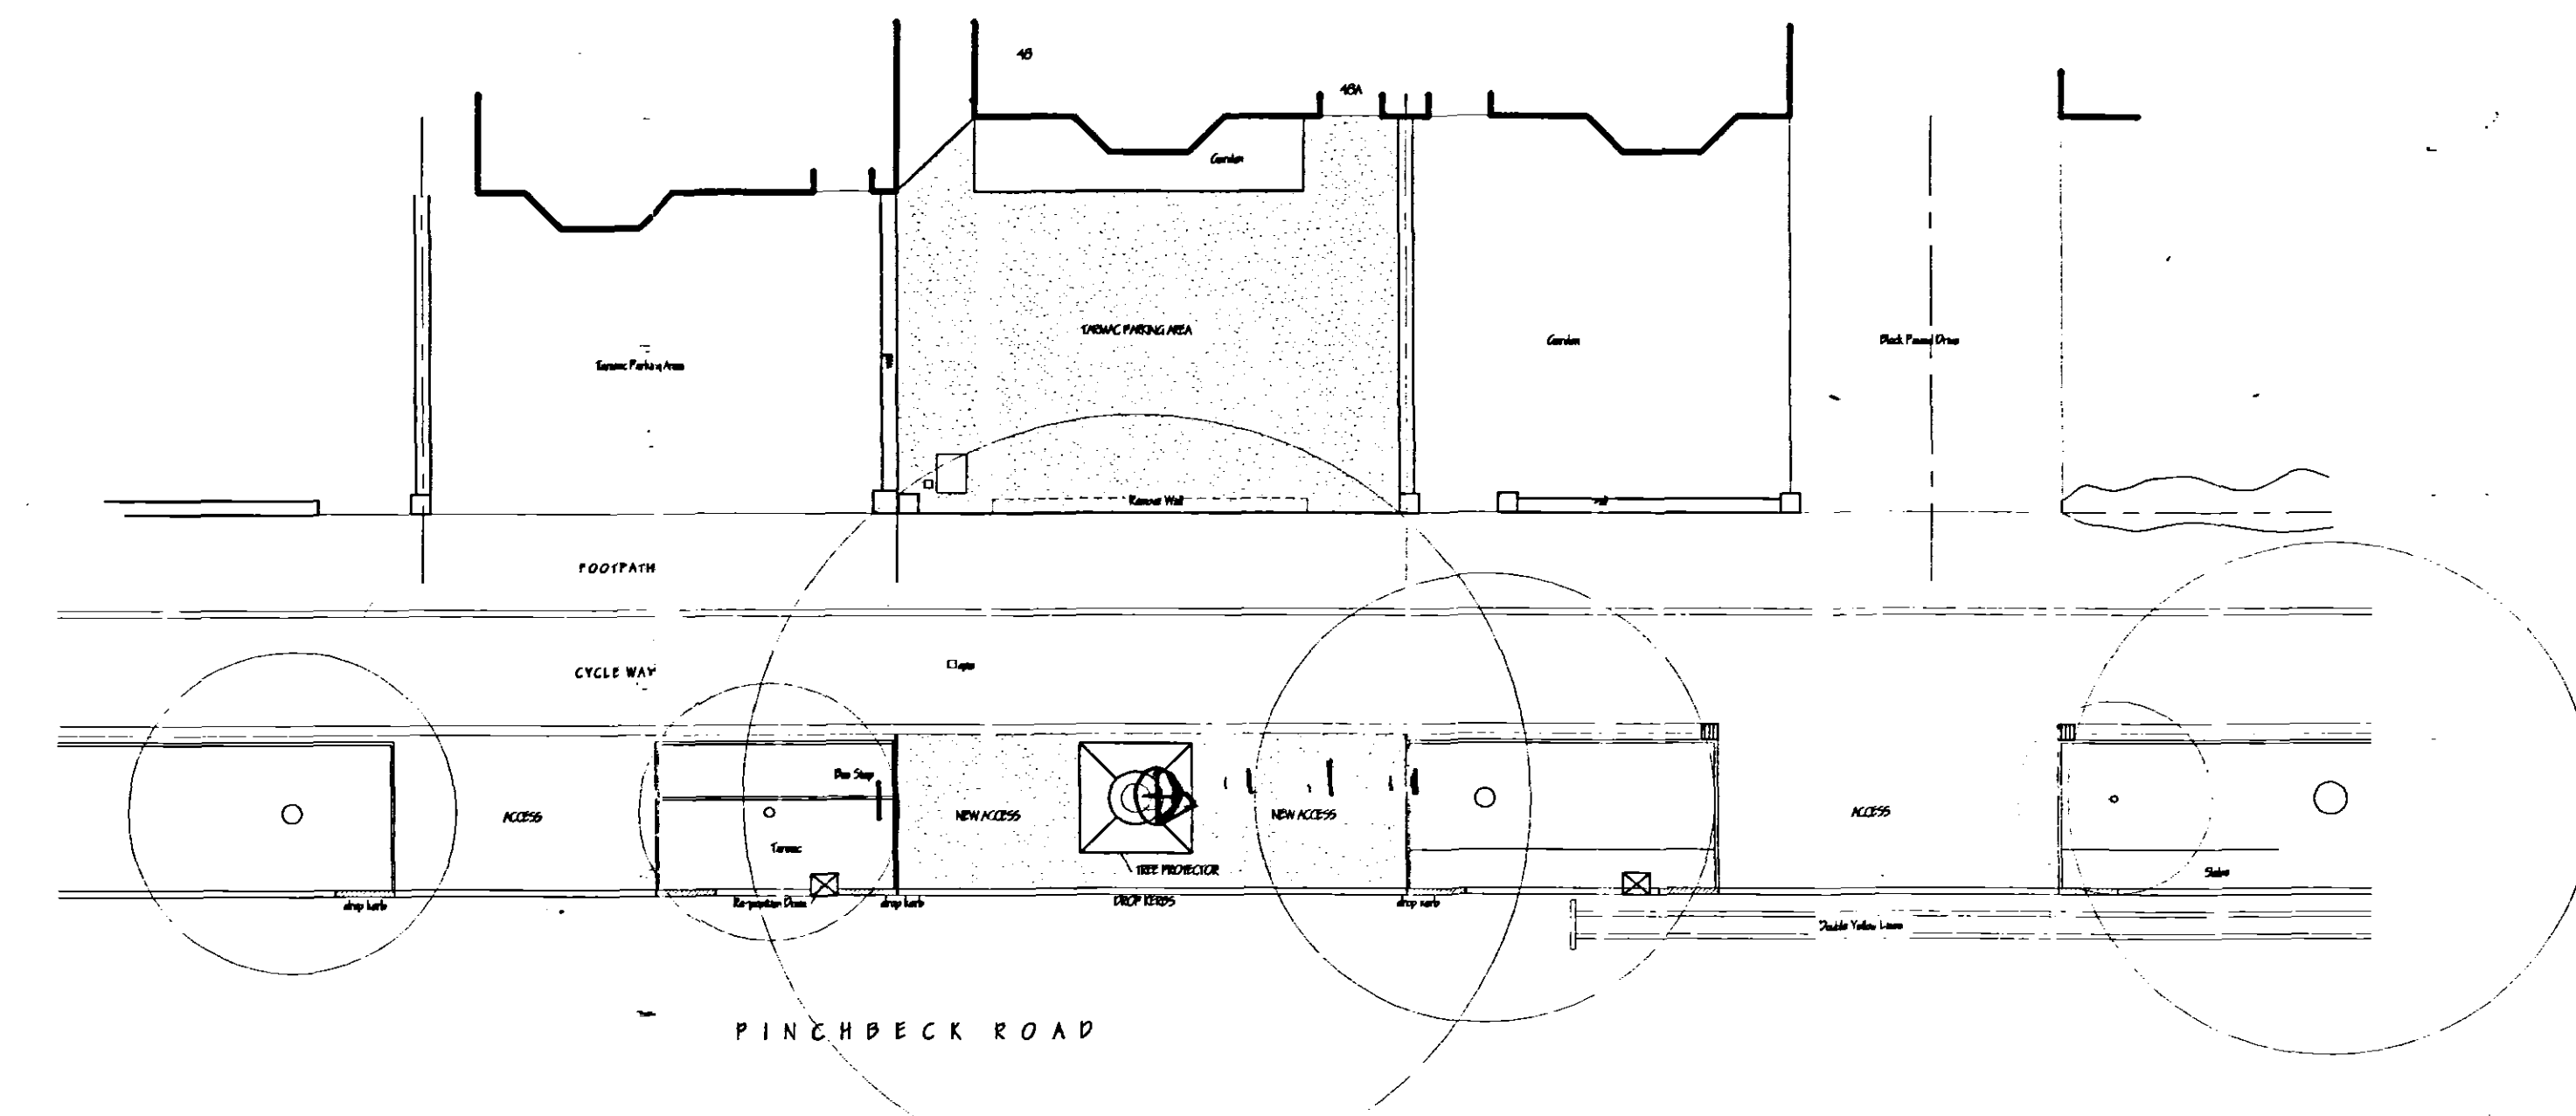

SITE PLAN - PROPOSED

5m 1:1 centres
4.1m 1:1 berms along
for not spread
4x65m 1:1 kerbs
Consider time to be given
Slightly wrong



LOCATION PLAN
1/2500

ref: revision		date	
G. R. MERCHANT I. ENG AMICE FIWO ARCHITECTURAL, STRUCTURAL AND LAND DRAINAGE CONSULTANTS Unit 4, Wrights Mews 12A Park Road, Holbeach, Spalding, Lincs. PE12 7EE Tel: 01406 490800 Fax: 01406 428744 E-Mail: G. R. Merchant @ Merchant. FS. Co. UK			
Project NEW VEHICULAR ACCESS, 48 & 48A PINCHBECK ROAD, SPALDING, Lincs.			
Client G. W. GOTT.			
Drawing SITE & LOCATION PLANS 28 OCT 03 1199/03			
Job Ref.	806-03	Drawing No.	01
Date	OCT 03	Drawn	GRM
Scales 1/100 1/2500			
DO NOT SCALE FROM THIS DRAWING This drawing is copyright and may not be altered, copied, reproduced or used for any other purpose other than that for which it is issued. The General Contractor is to check all dimensions on site and report any discrepancies to the Architect. All dimensions shown on this drawing are to be used as a guide only. The Architect is not responsible for any errors or omissions. The General Contractor is to ensure that the work is carried out in accordance with the specifications and standards of the relevant authorities. 

DETERMINED PLAN