


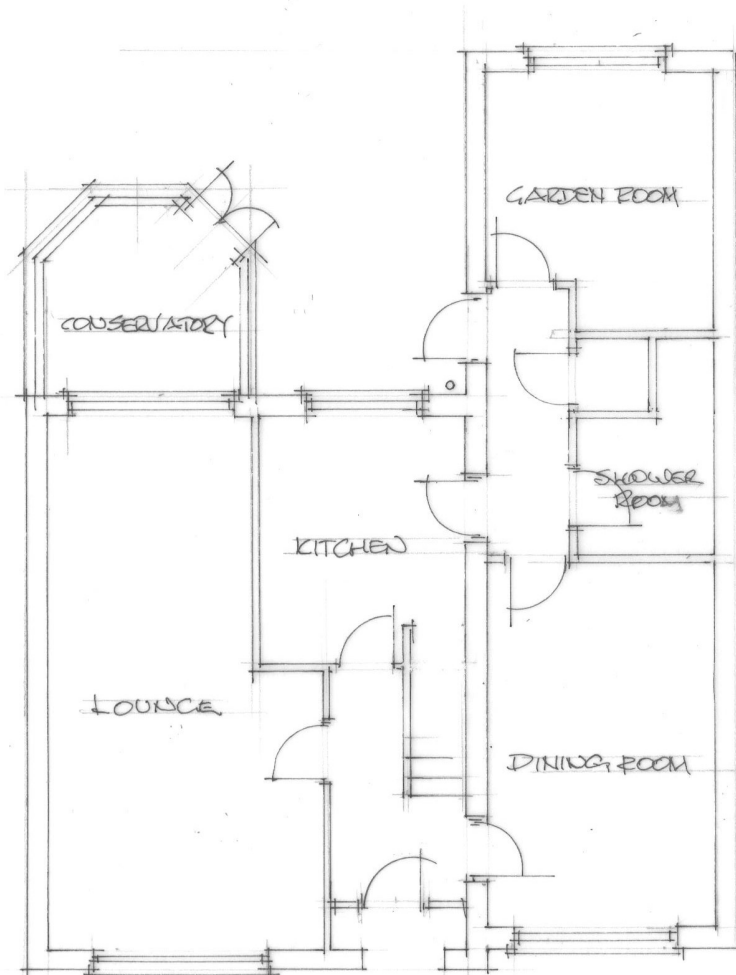

54 Park Avenue Spalding – As Existing

Ground Floor Plan

Drg No 5418 / 7 Date Nov 2018 Scale 1: 100

Old Court Builders, Matheson House, Oxcroft Bank, Shepau Stow, Lincs, PE12 0TY.
Tel 01406 330724